




REV	DATE	CHANGED	BY	CHECK	FOR
A	08.03.17	FIRST ISSUE	TG	SW	COMMENTS
B	09.01.18	CLIENT COMMENTS	TG	PW	COMMENTS
C	01.02.18	PLANNING AGREEMENT	PW	TI	PLANNING
D	12.02.18	WINDOW STYLE AGREED	JA	PW	PLANNING
E	05.04.18	PLOT 268 FF WINDOW AGREED	JA	PW	PLANNING

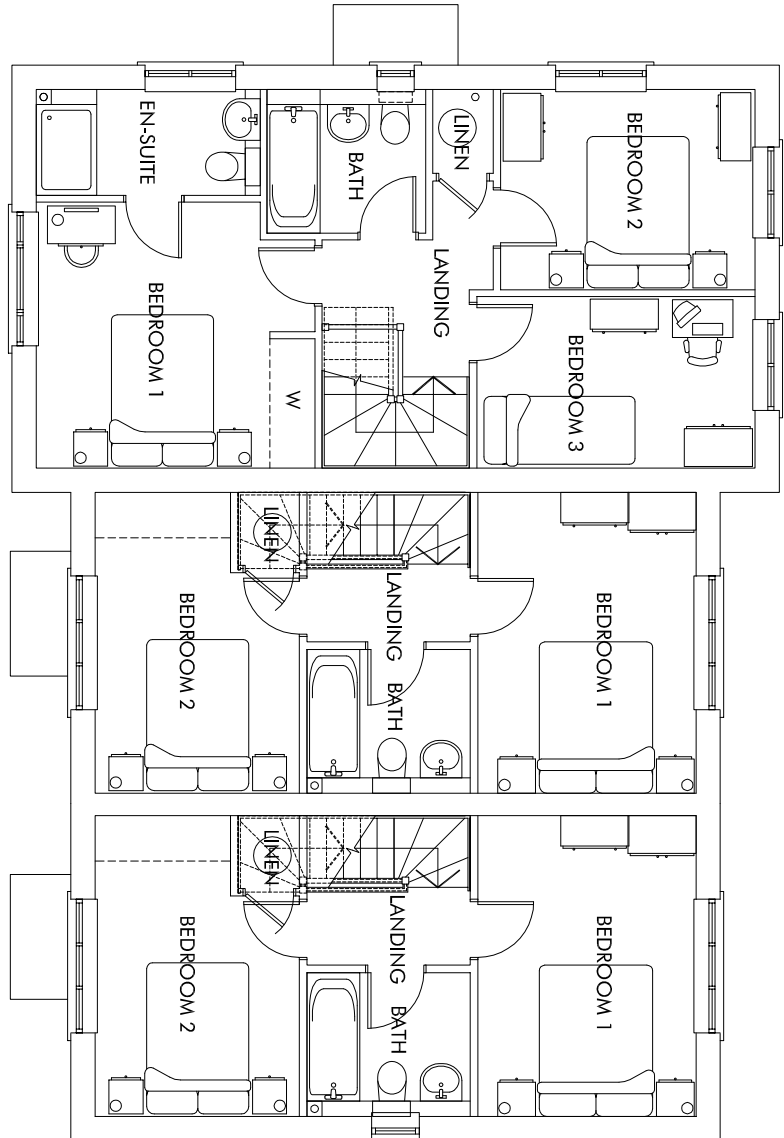


FIRST FLOOR

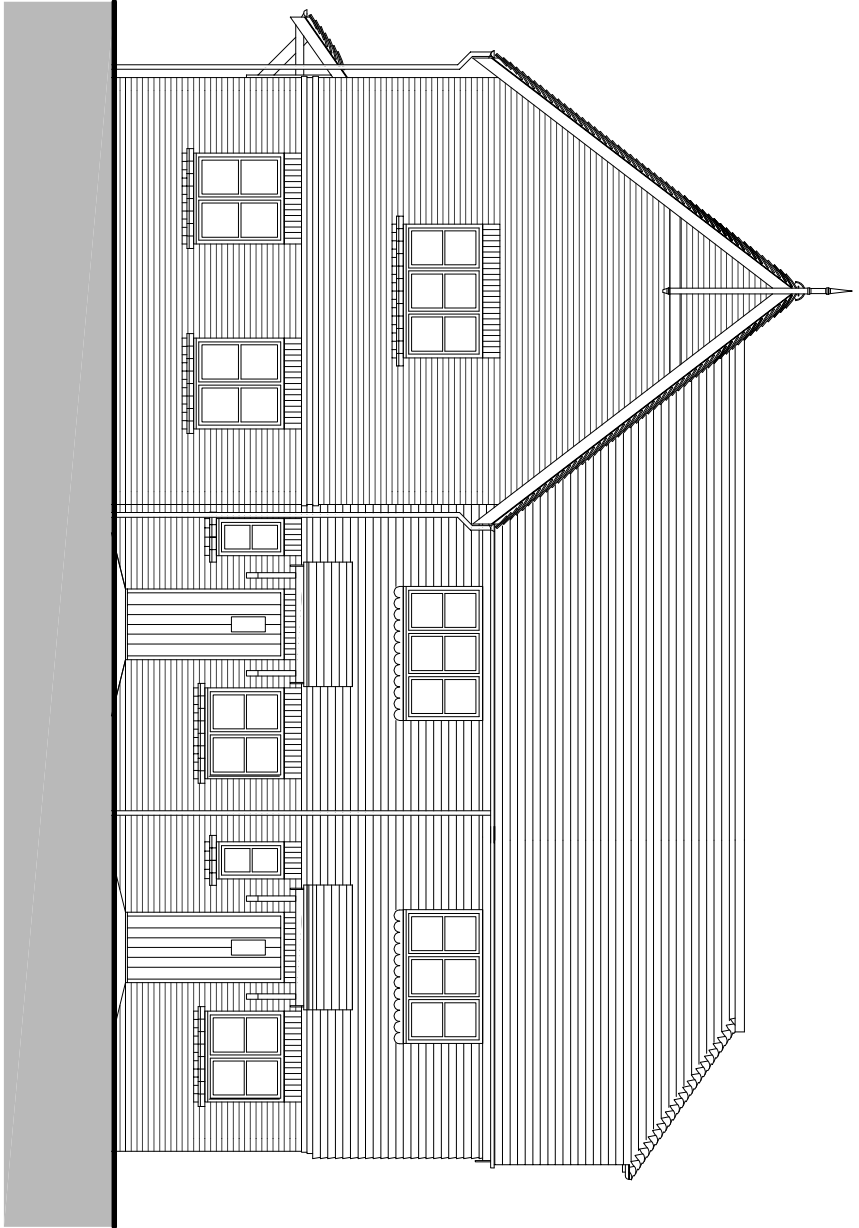


FRONT ELEVATION - A

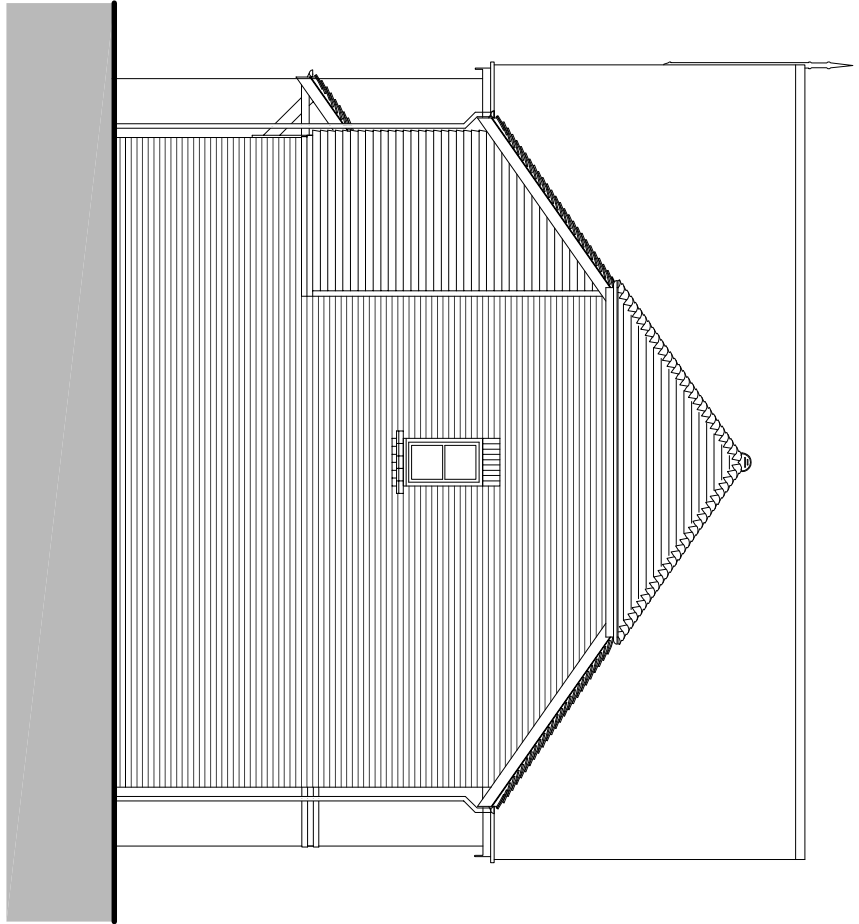


SIDE ELEVATION - B

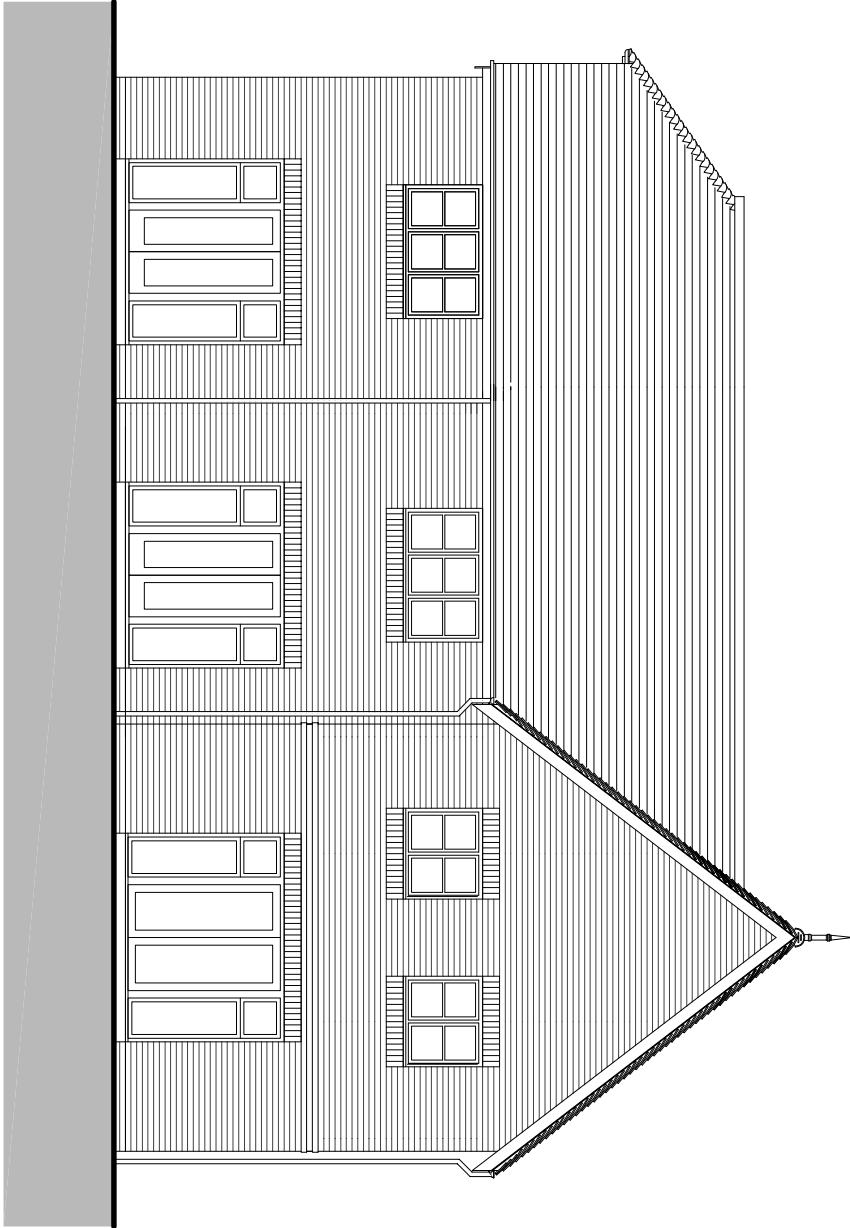


REAR ELEVATION - C

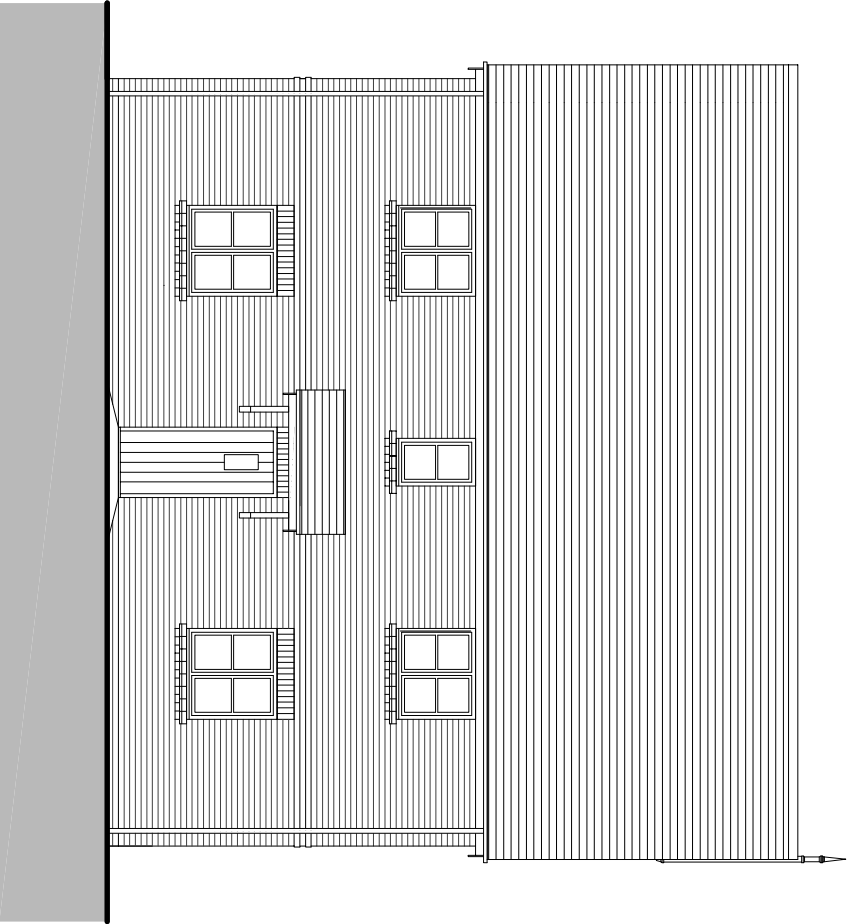

SIDE ELEVATION - D

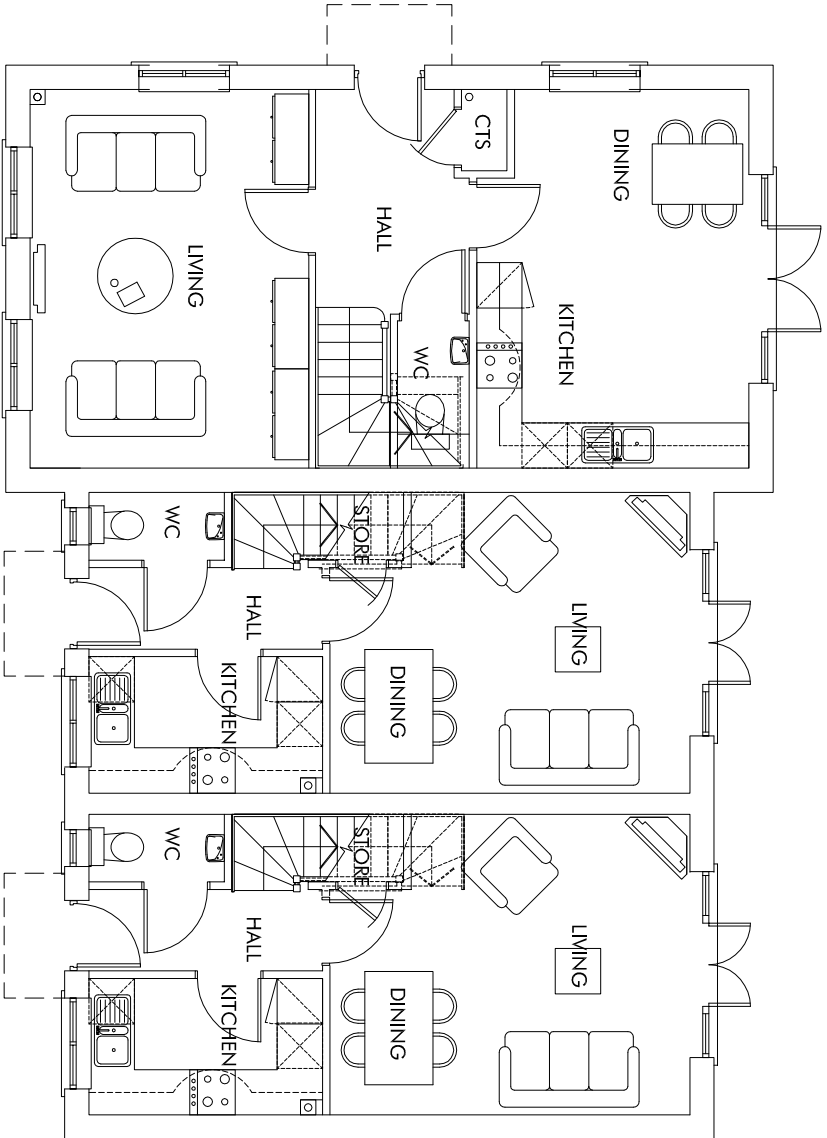

GROUND FLOOR

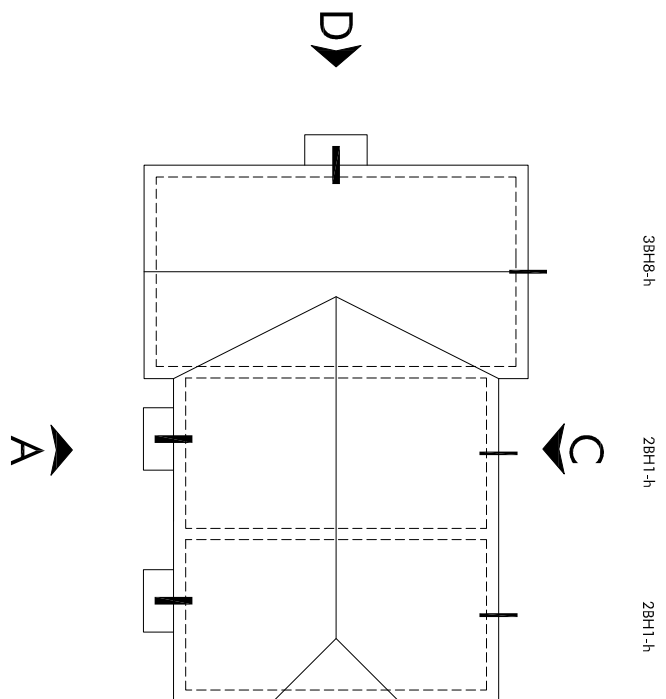

ROOF PLAN 1:200

T/O	No	Handled	UNIT TYPE	AREA sq.m	AREA sq.ft
266	3BH8	1029	3BH8	152.22	1652
267	2BH1	680	2BH1	43.22	466

Omega Partnership Limited, Architects and Urban Designers
Unit 6, AC Court, High Street, Thames Ditton, Surrey, KT7 0SR
T: 01372 570 313 W: www.omegapartnership.co.uk

client
LINDEN HOMES

project
WOODCROFT FARM, HAVANT
PHASE 2A (RESIDENTIAL PHASE 1A)
description
HOUSETYPE 2BH1x2+3BH8
PLOTS 266-268
FLOOR PLANS & ELEVATIONS

project number	drawing number	revision
2668	A-3010	E
scale	date	
1:100 @ A1	DECEMBER 2017	
1:200 @ A3		
status		
PLANNING		

0m 1m 2m 3m 4m 5m
Scale 1:100

2668-A-3010-E