



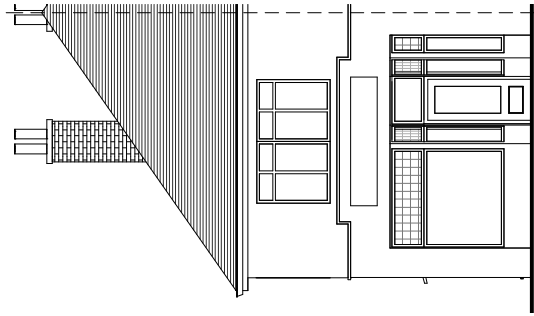


Existing East Elevation

1 : 100

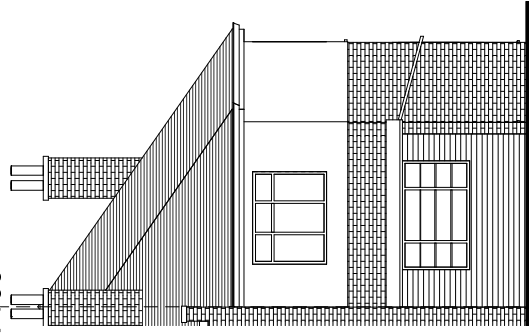


Existing West Elevation

1 : 100

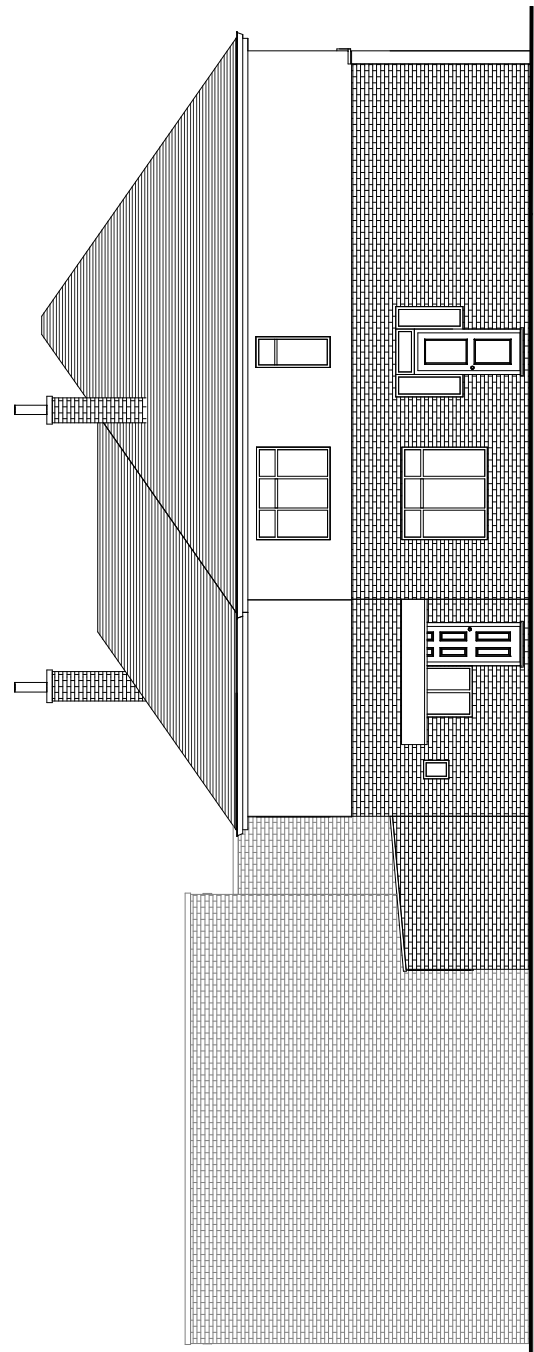


Existing South Elevation

1 : 100

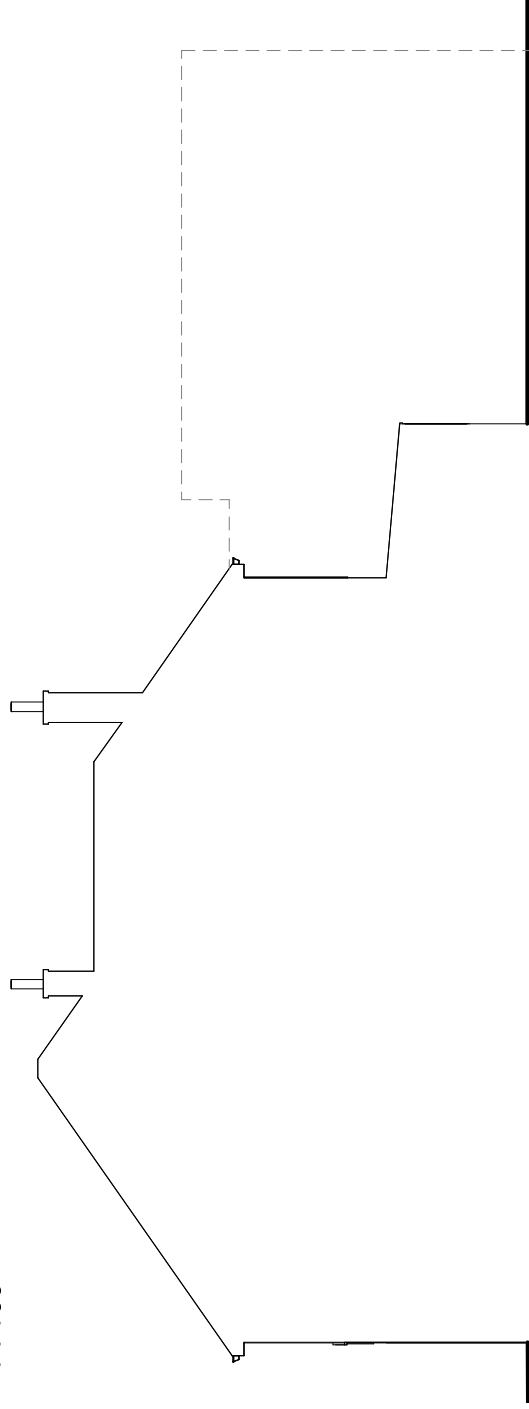

Existing North Elevation

1 : 100

 

Tel: 0800 6127 664

www.yourhomeplans.co.uk

Your Home Plans

These drawings are for approval purposes. Materials and products should not be ordered based on scaling from drawings as errors may occur along existing building lines. All measurements and supporting elements are to be checked on site. Refer to Your Home Plans if any discrepancies are found.

Mr Passingham
85 & 85A London Road
Cowplain
Waterlooville
Hampshire
PO8 8XB

Existing Elevations

Project number	85LON-18 REVE
Date	1st September 2018
Drawn by	JG
Checked by	Checker
Scale	1 : 100

A101