


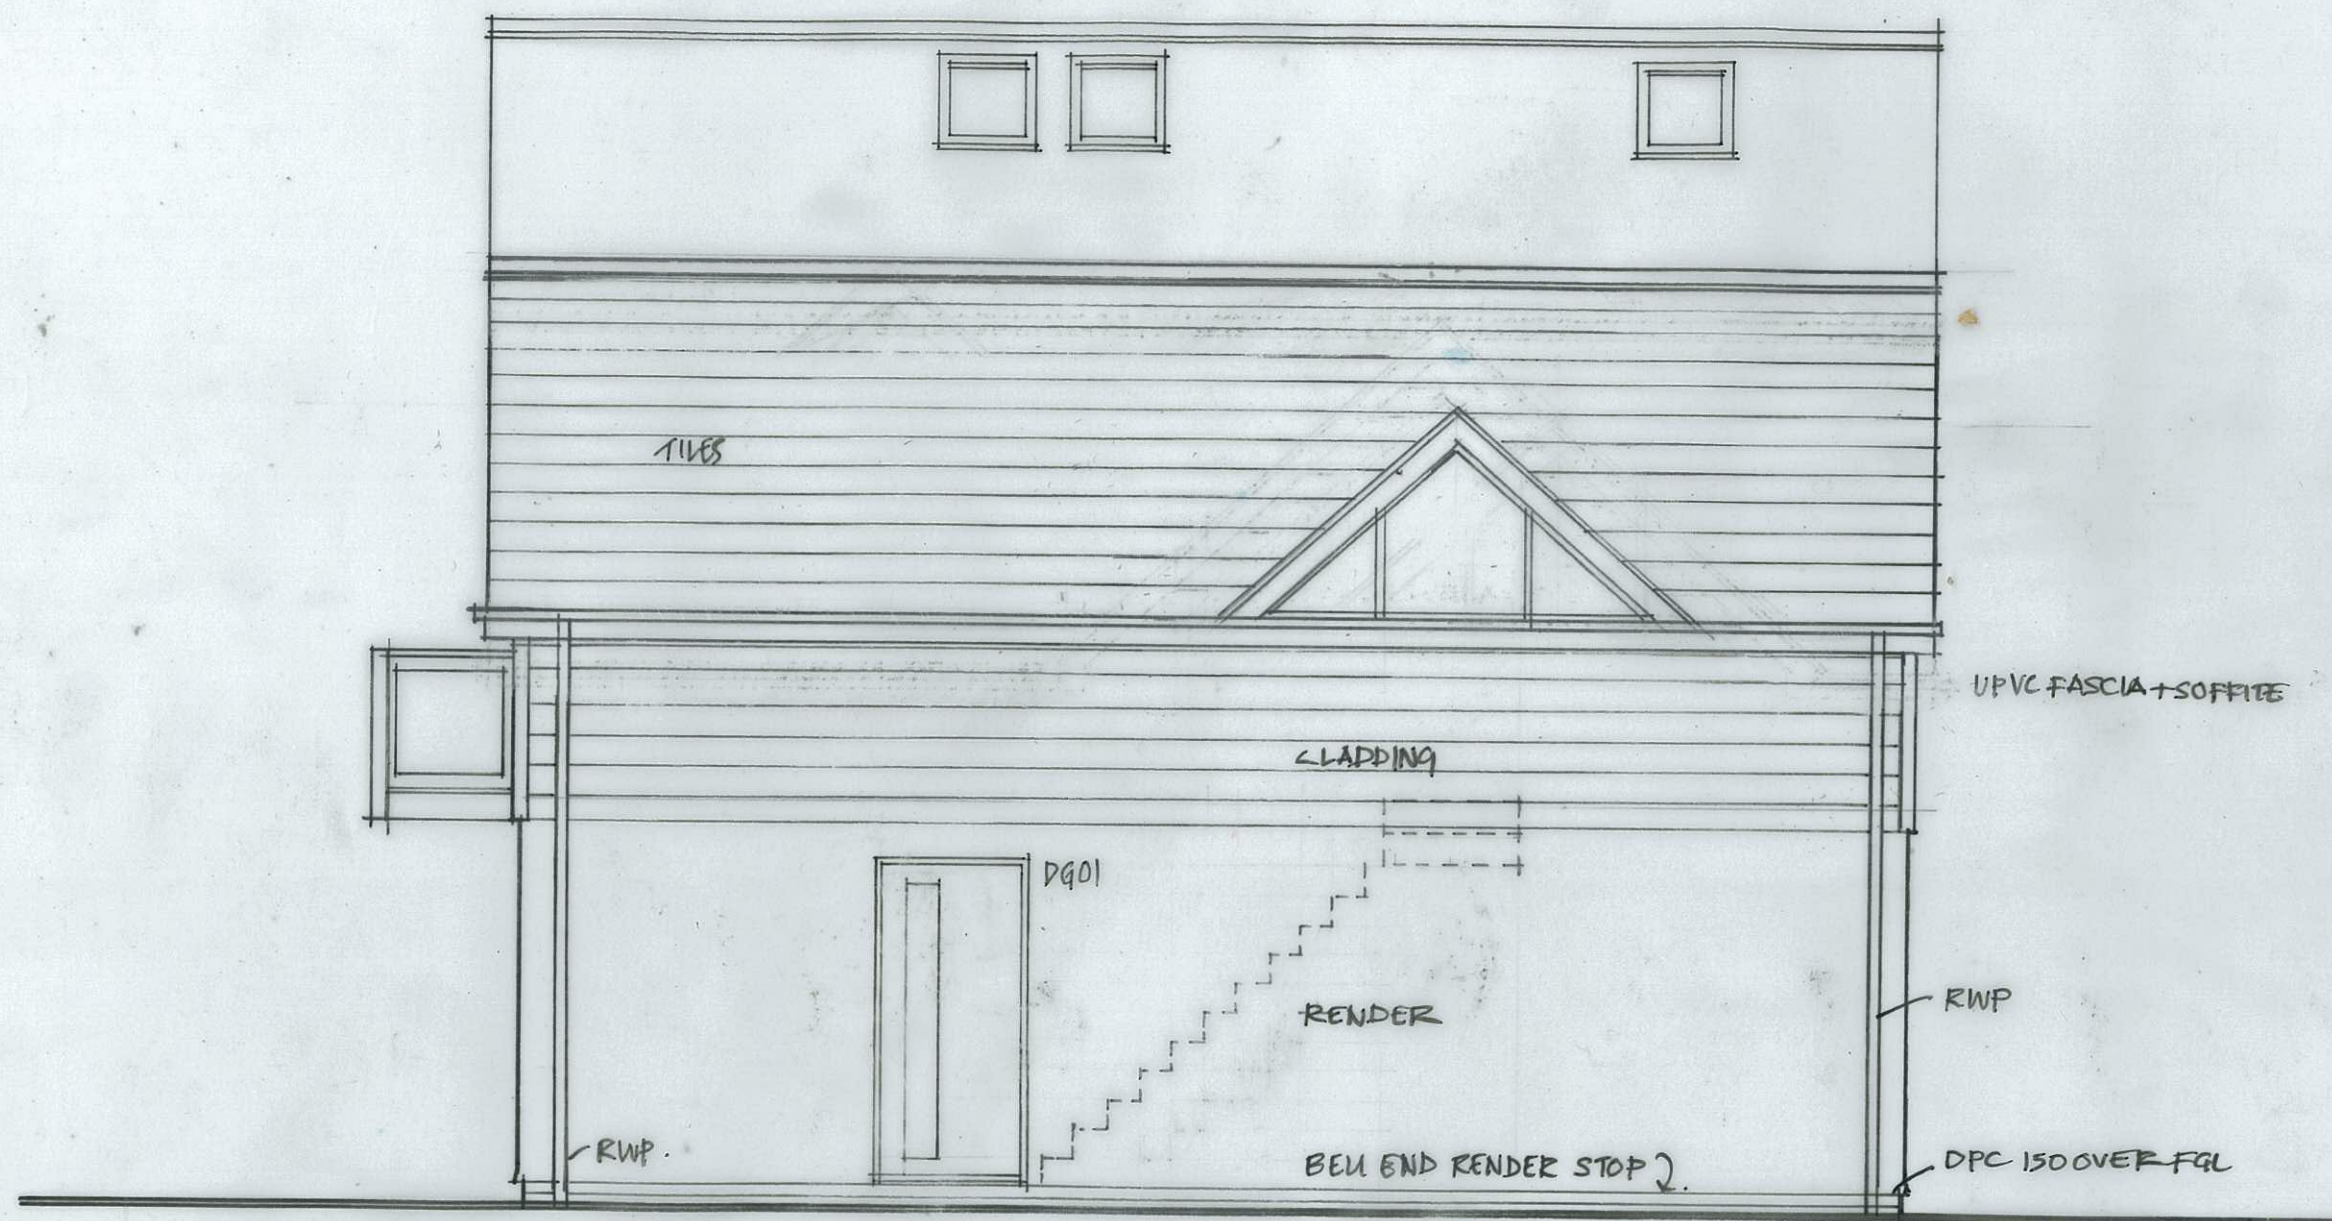

PROPOSED EAST ELEVATION
SCALE 1:50 @ A3