



01 Elevation A - A: Northeast Elevation
41 scale -1:100

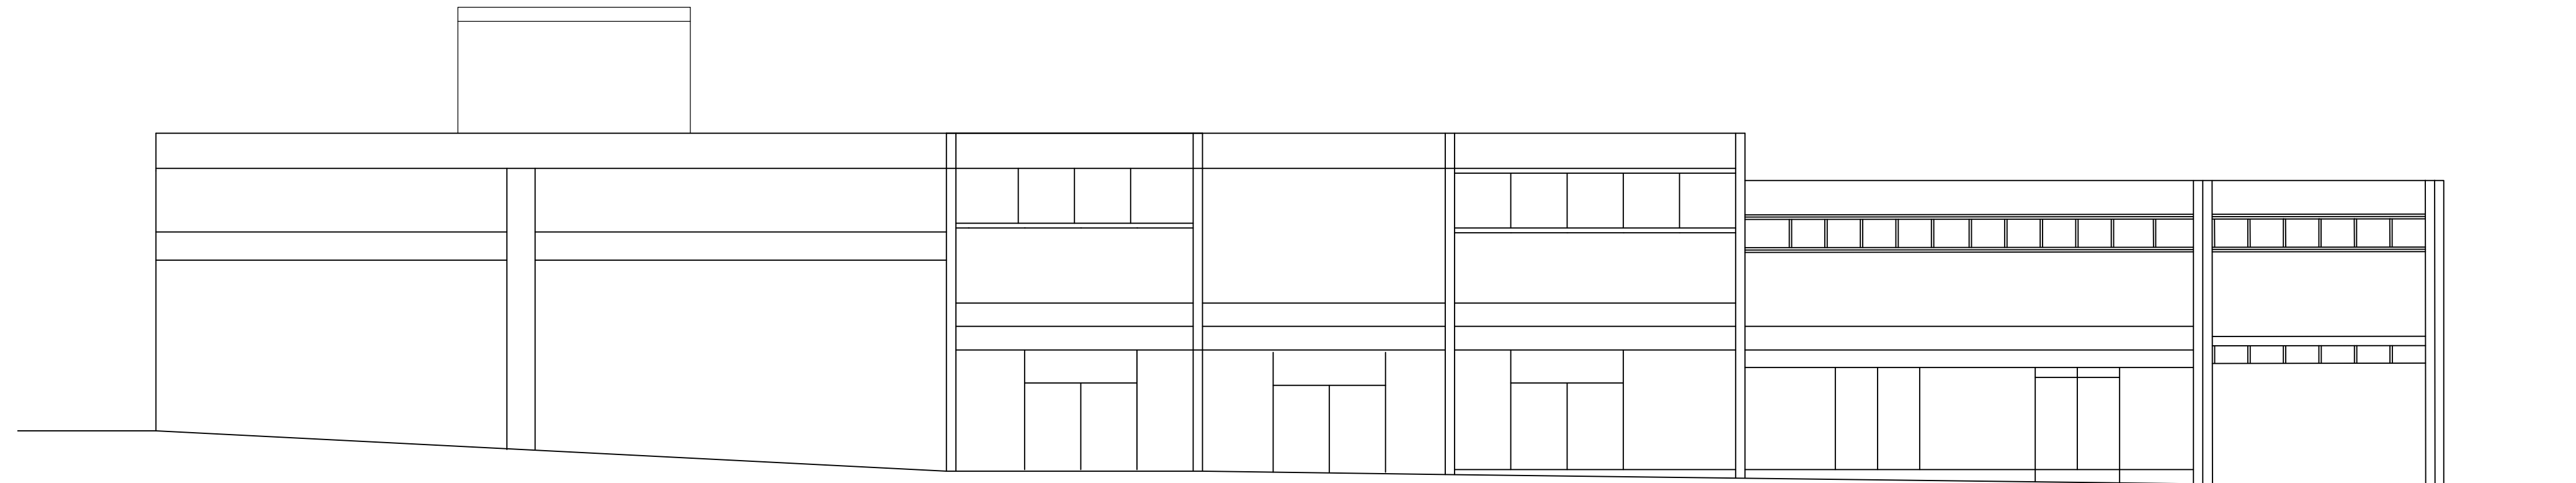

02 Elevation B - B: Northwest Elevation
41 scale -1:100

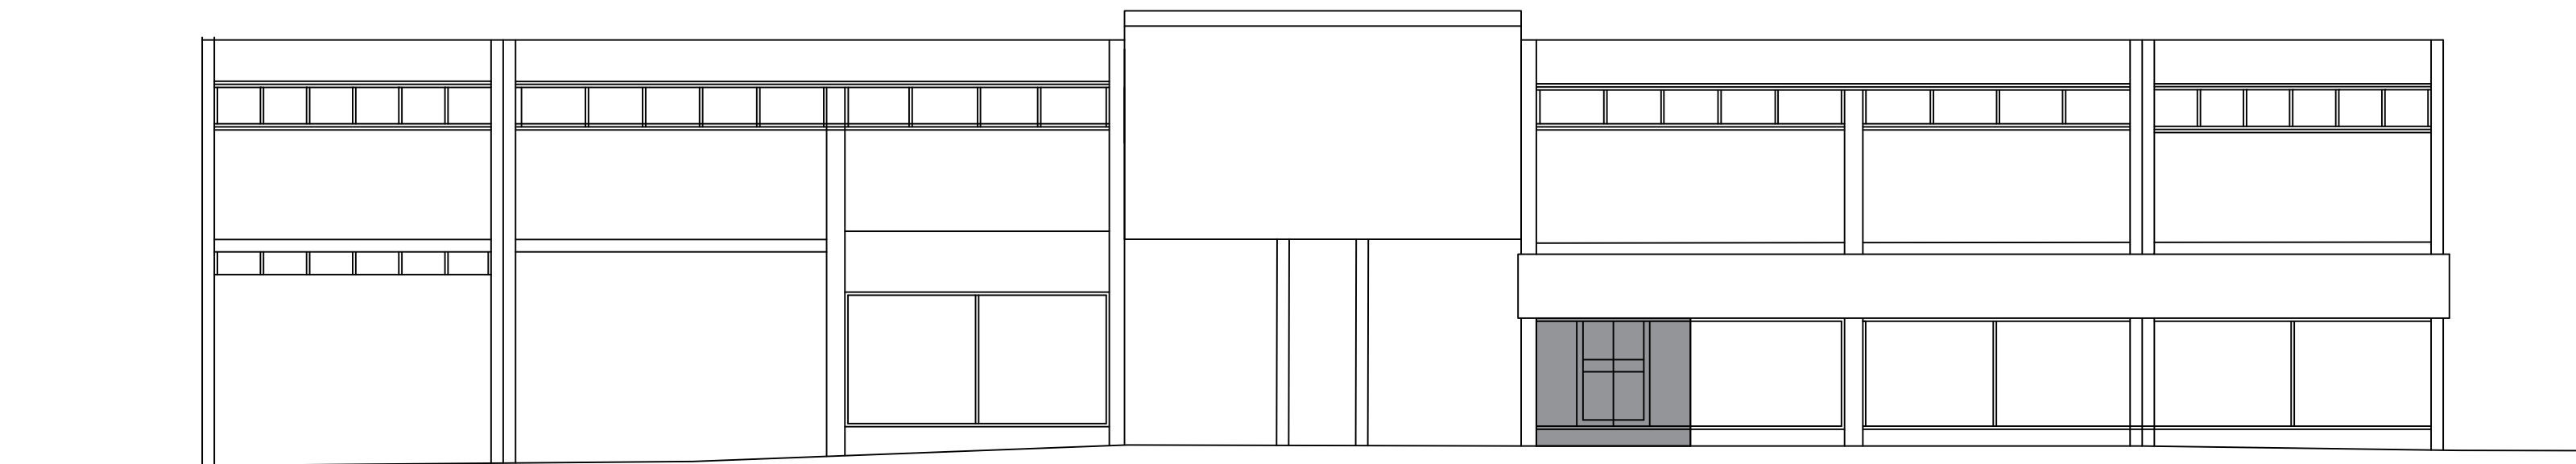

03 Elevation C - C: Southwest Elevation
41 scale -1:100



Rev.	Date	Details	Drawn	Check
Issued for:				
Planning				
Project/Client:			Project No:	
Wellington Way			17047	
Waterlooville			Dwg No:	
			41	
			Rev:	
Drawing:			Scale:	
Existing Elevations			1:100 @A1	
			Drawn By: Date:	
			AE/LM 09.03.18	
			Checked By: Date:	



27 Glasshouse Studios, Fryern Court Road, Fordingbridge
Hampshire, SP6 1QX T: (01425) 655806/653639

© BrightSpace Architects Ltd. Contractors must work only to figured dimensions which are to be checked on site.
Registered Office - 17 Northover Rd, Pennington, Lymington, Hampshire, SO41 8GU. Registered Number - 07399008