


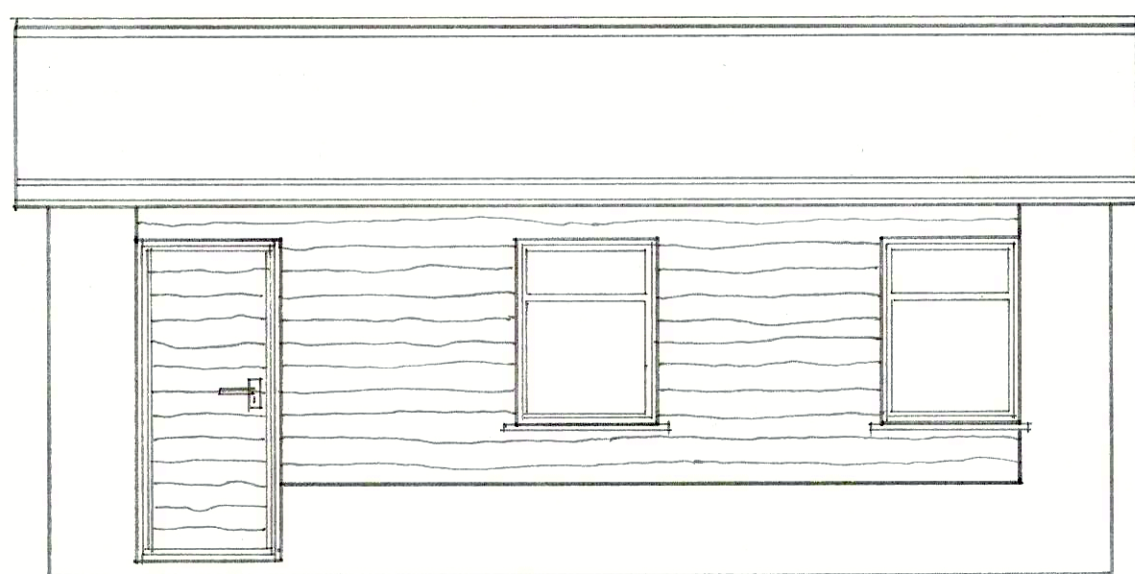


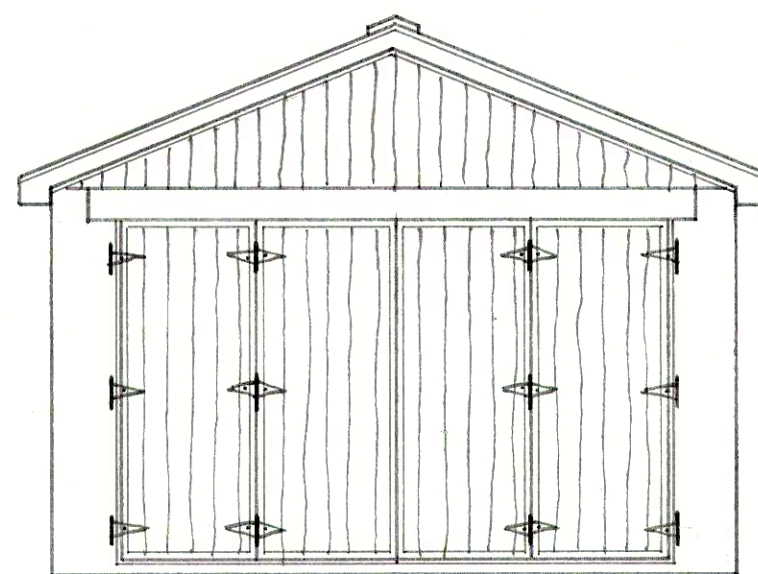


NORTH ELEVATION

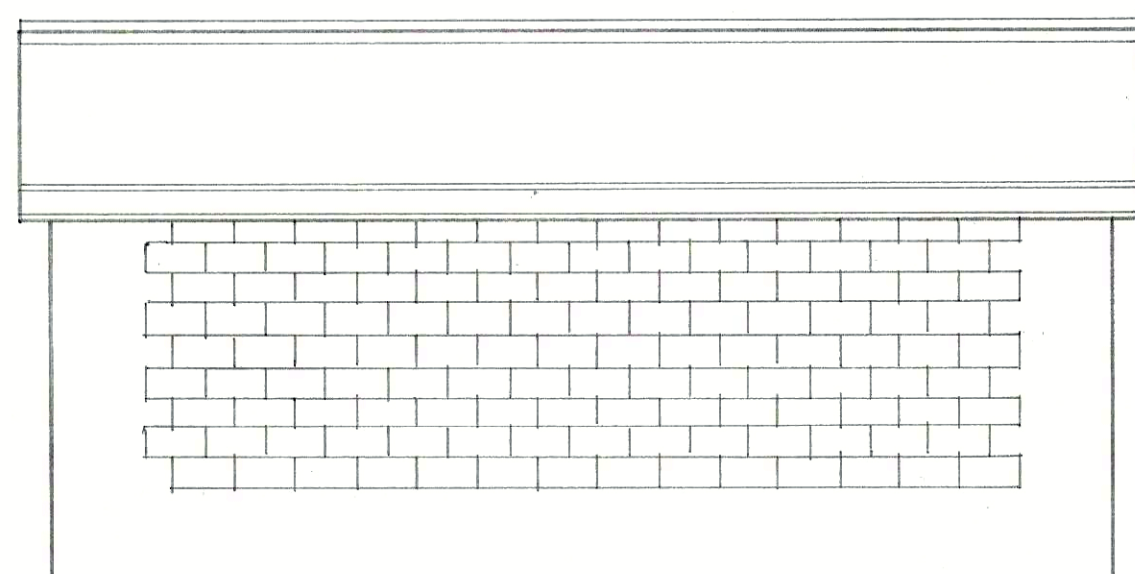


WEST ELEVATION

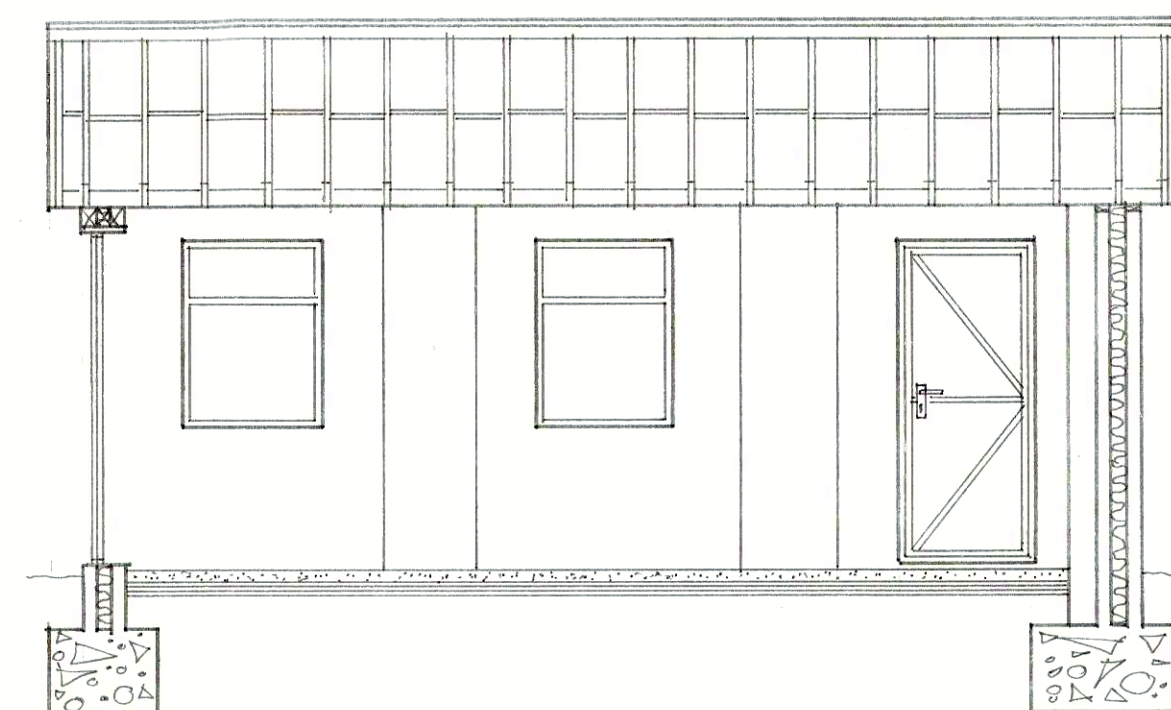

SOUTH ELEVATION

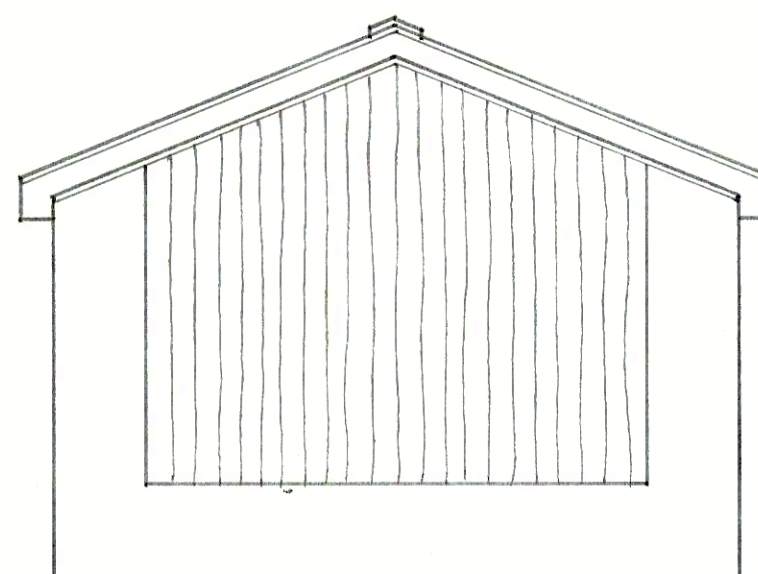


EAST ELEVATION

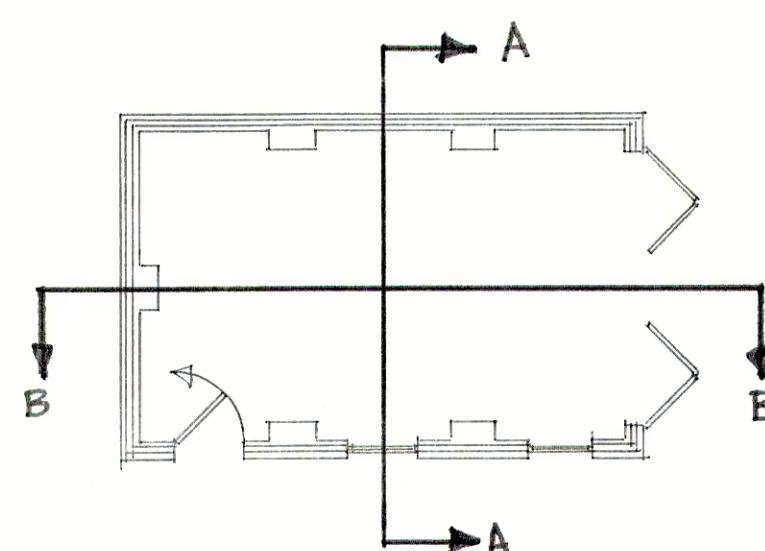


SECTION PLAN 1:100 @ A2


SECTION BB

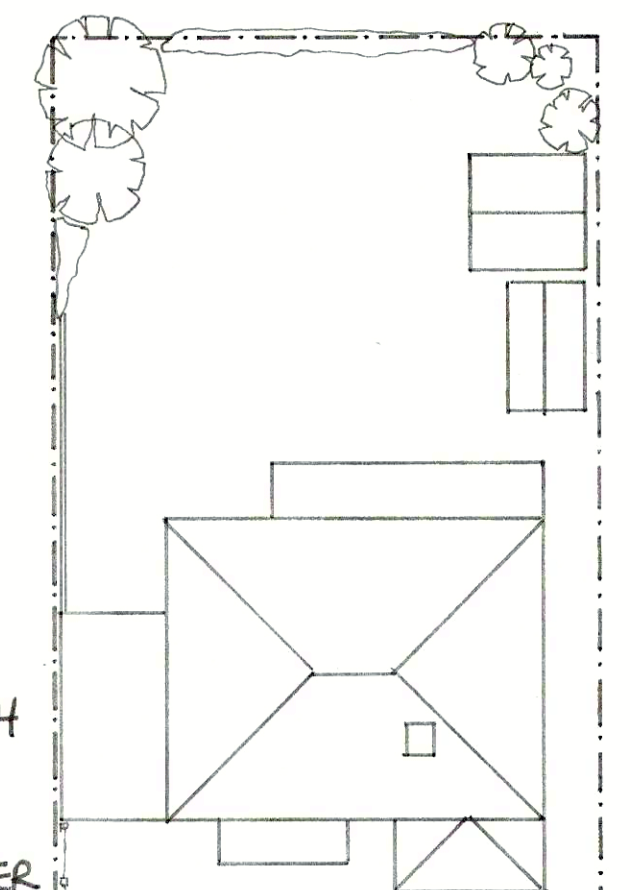

PROPERTY LAYOUT WITH
PROPOSED GARAGE
LOCATION IN S/E CORNER
SCALE 1:200 @ A2.

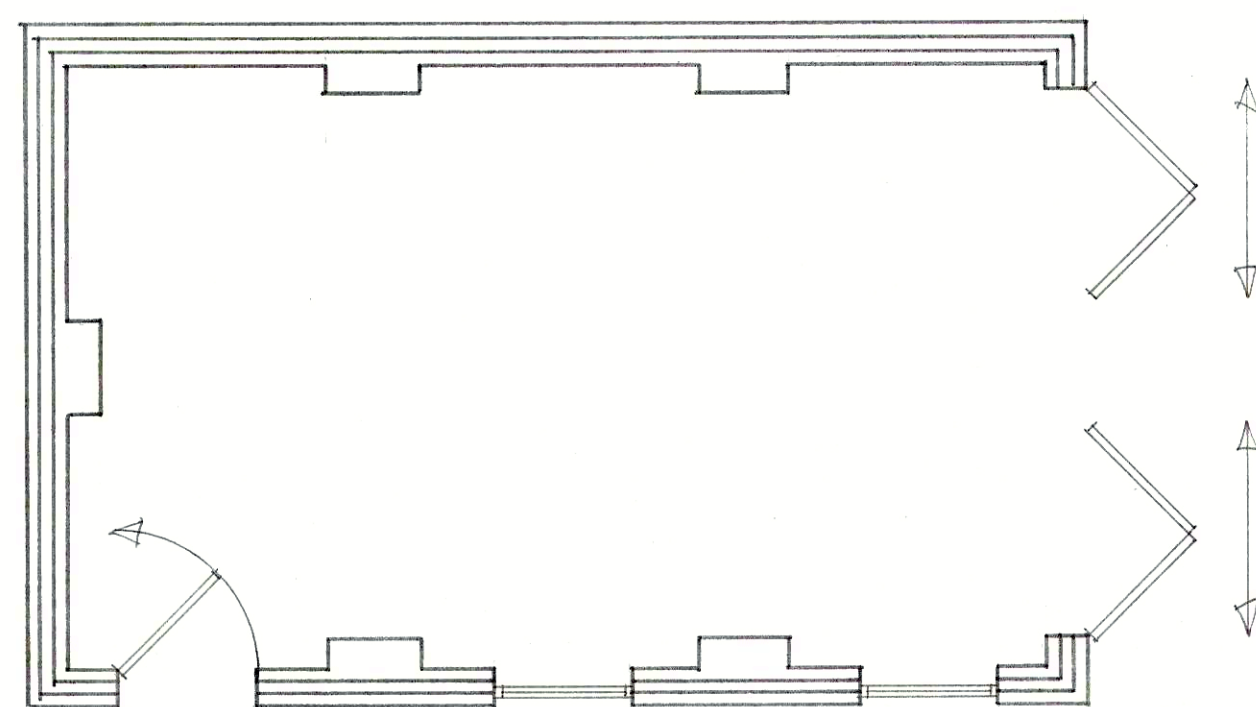

PROPOSED PLAN

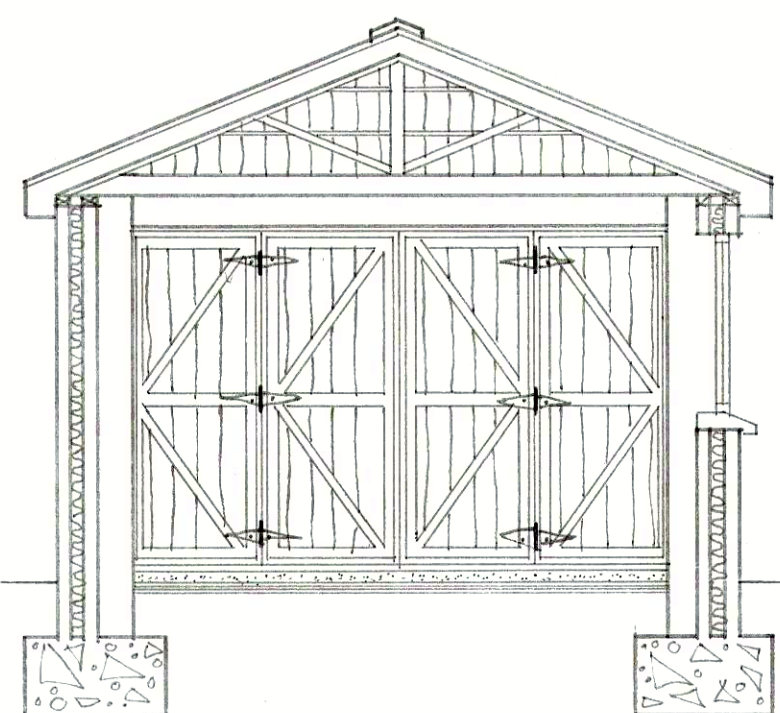

SECTION AA

PROJECT - Proposed Detached Garage.
CLIENT - Mr + Mrs Sammut.
ADDRESS - 60 Bedhampton Hill, Havant, Hants, PO9 3JP.
DRAWINGS - Proposed Plans, Elevations and Sections.

SCALE - Plans, Elevations + Sections 1:50 @ A2.
- Section plan 1:100 @ A2. Property layout 1:200 @ A2.
DRAWN BY - Tristan Donaldson - Carpentry and Construction.
DRAWING NO - Drawing Number 3JP 010. Date Sept 2018.