





Front Elevation

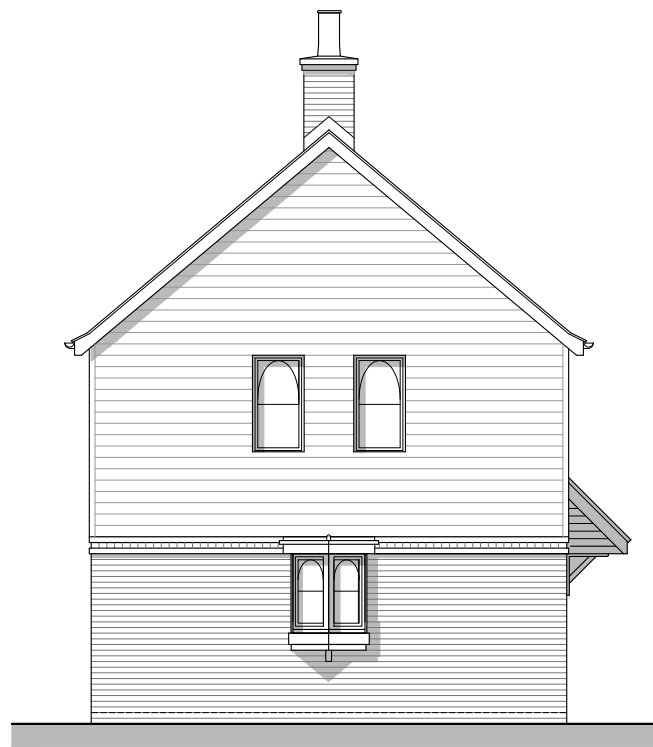


Side Elevation A

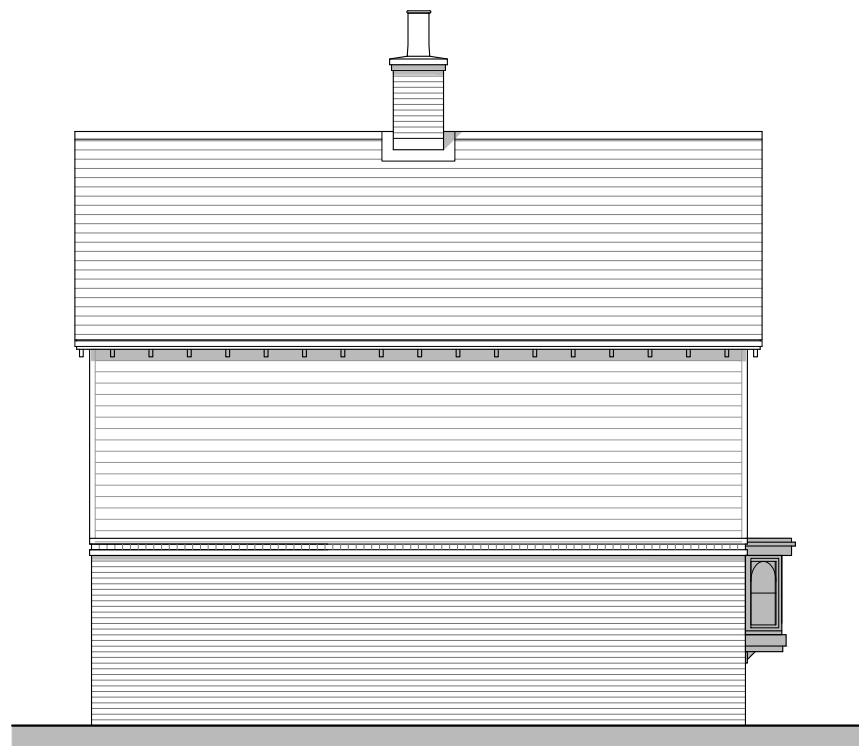

Rear Elevation



Side Elevation B

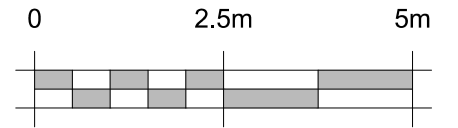


Plots
AS: 50
OPP: 43

Floor Area :
GF: 46.81 sqm 503.86 sq ft
FF: 45.81 sqm 493.09 q ft
TOTAL: 92.62 sqm 996.96 sq ft

REV.	DATE	REVISIONS:	By
x	xx/xx/xx	xxxxx	XX

Planning

© COPYRIGHT EXISTS ON THE DESIGNS AND INFORMATION SHOWN ON THIS DRAWING
This drawing may be scaled or cross referenced to the scale bar for planning application purposes only. Do not scale for any other purpose, use figured dimensions only. Subject to site survey and all necessary consents.
All dimensions to be checked by user and any discrepancies, errors or omissions to be reported to the Architect before work commences. This drawing is to be read in conjunction with all other relevant materials.

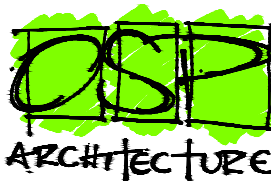CLIENT: Bellway Homes LTD (Wessex)		PROJECT: Bartons Road, Havant		Broadmede House Farnham Business Park Weydon Lane Farnham Surrey GU9 8QT Tel. 01252 267878 info@osparchitecture.com www.osparchitecture.com  O'KEEFE SCANLON LIMITED
SCALE: 1:100 (A3 ORIGINAL)		DRAWING: Japonica V3 - 3 Bed House Heritage Elevations		
DRAWN: OT	17300	P156	—	
DATE: Mar 2018				