



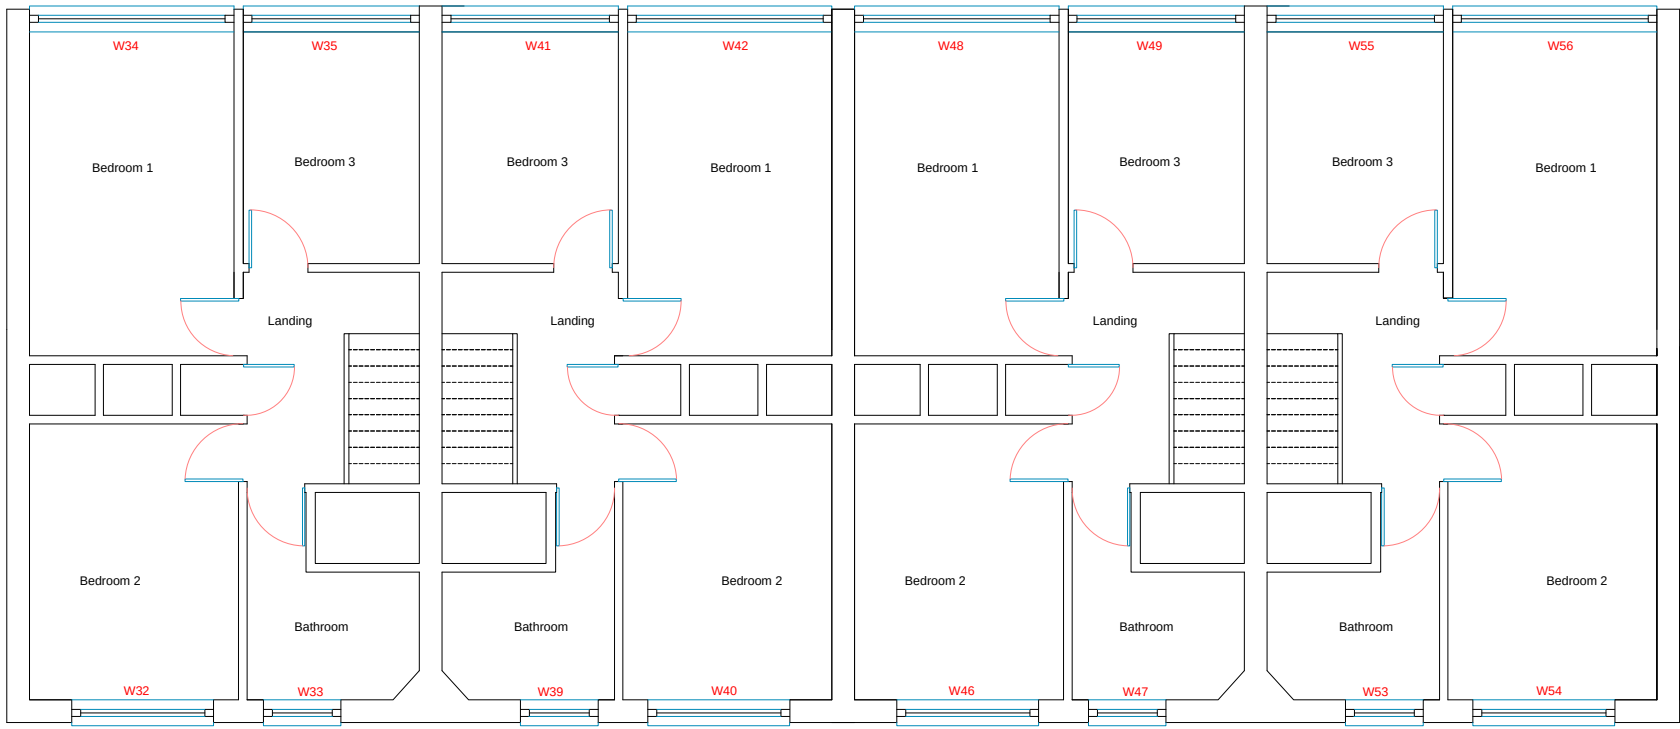


1st Floor Plan 1:100




3rd Floor Plan 1:100

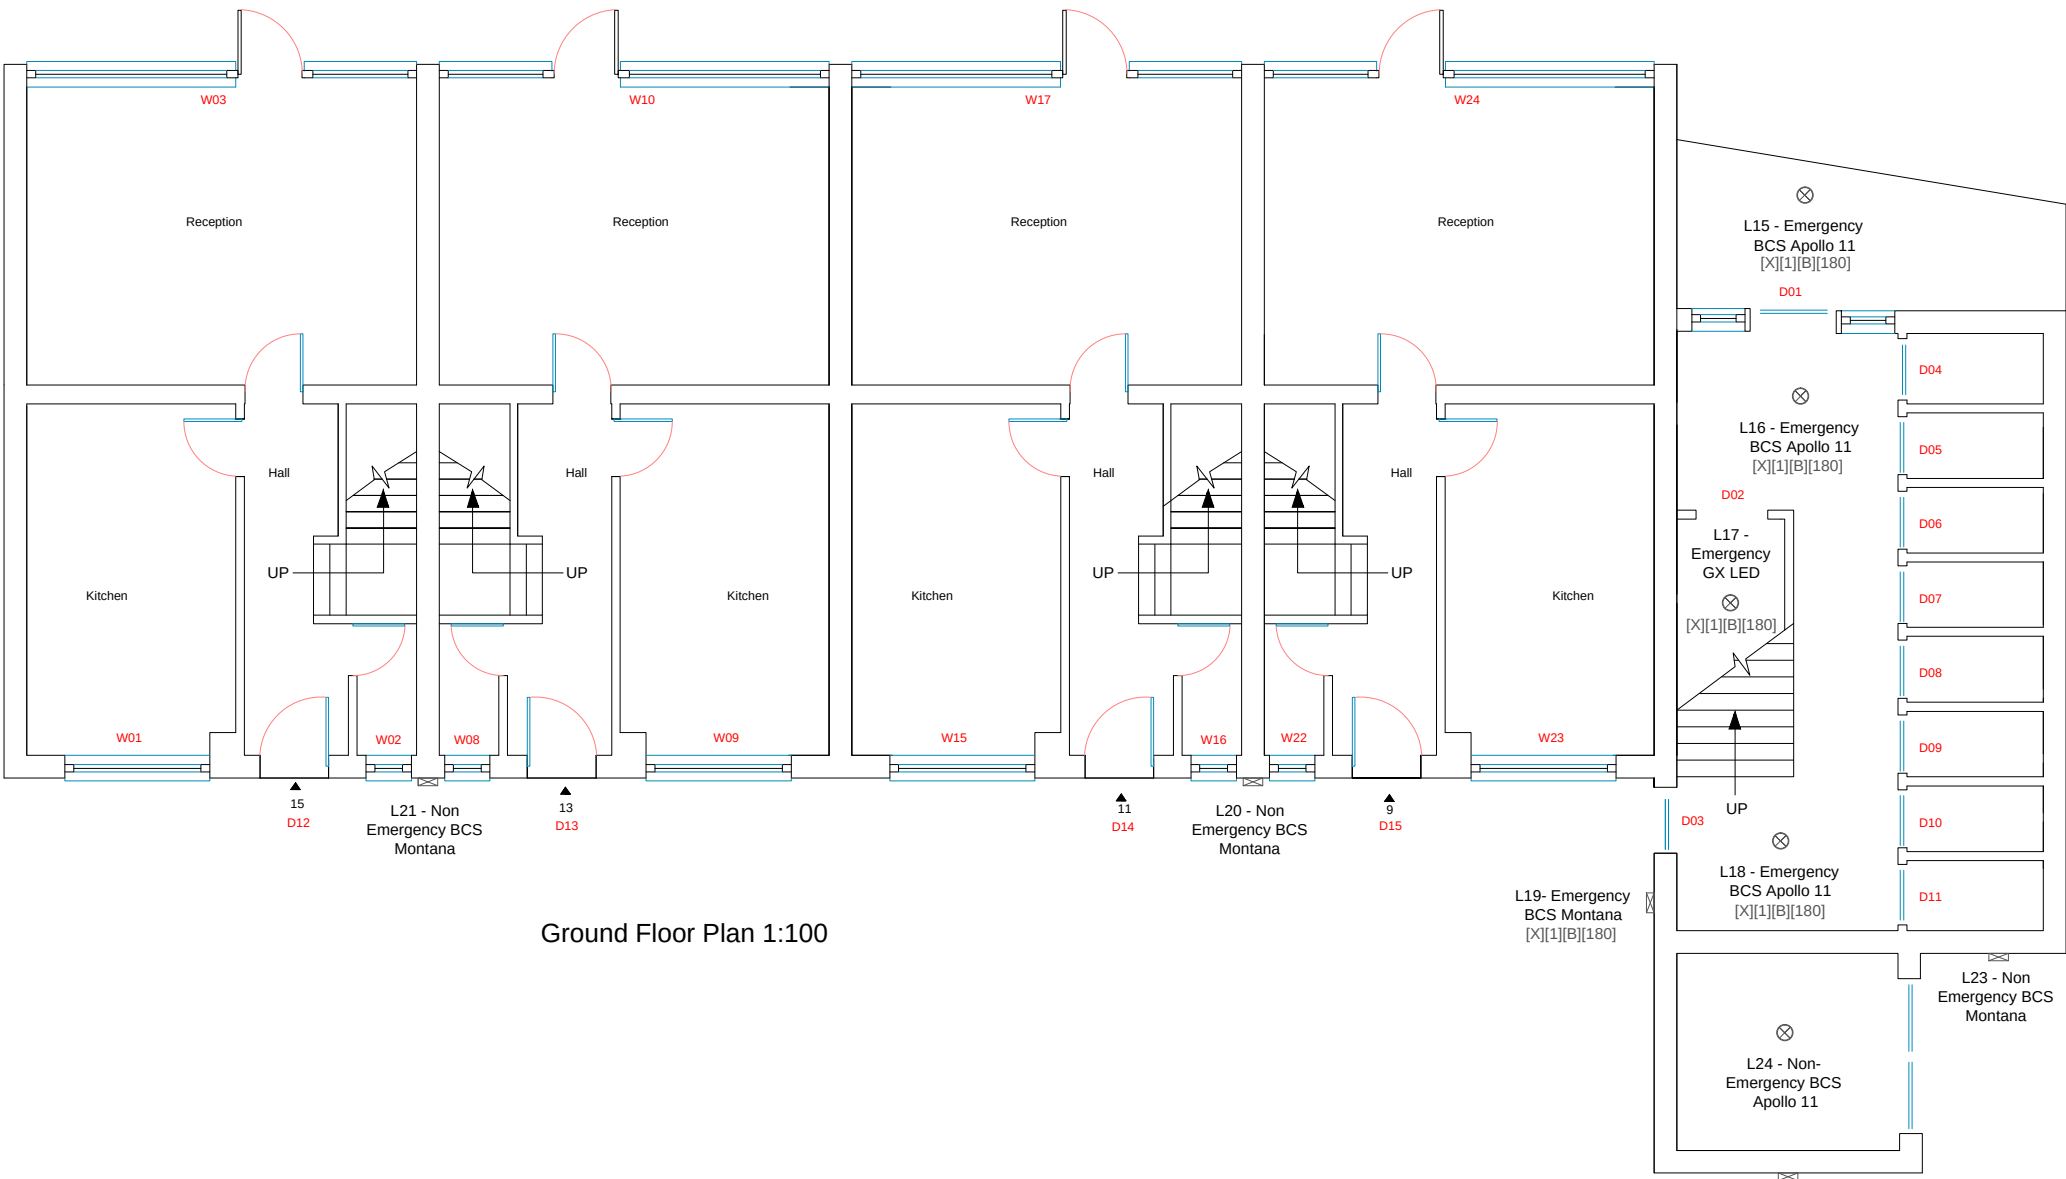


Ground Floor Plan 1:100

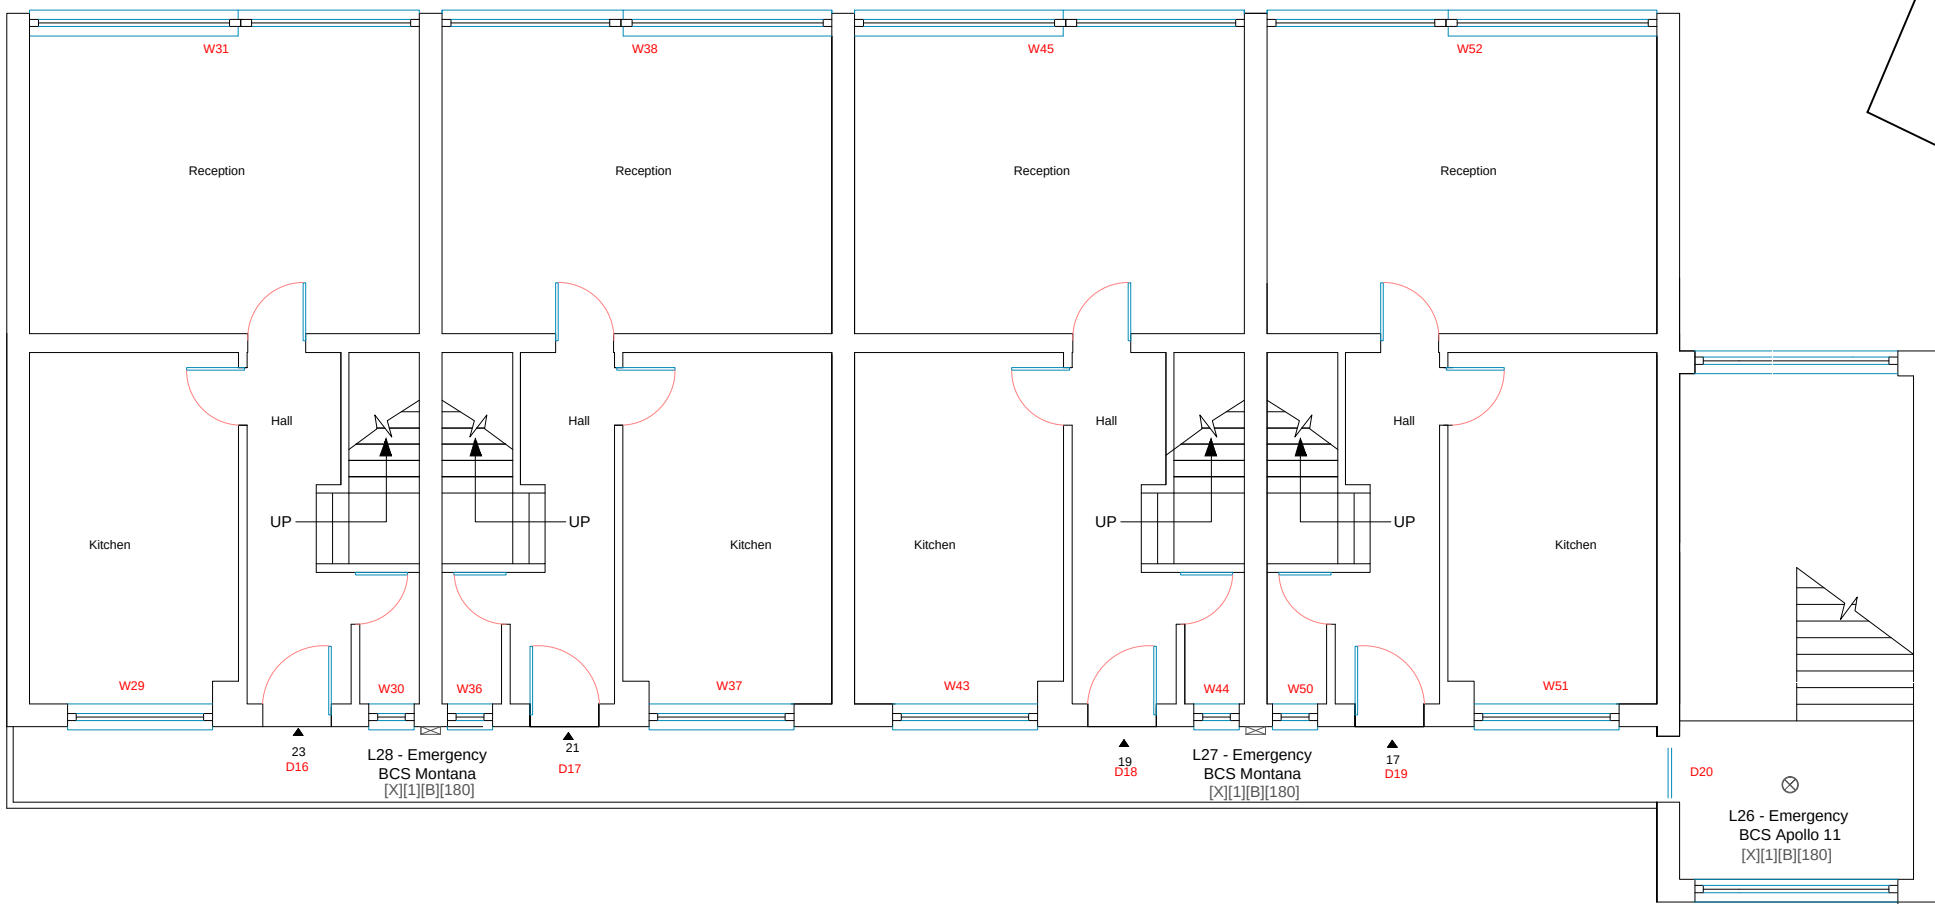

2nd Floor Plan 1:100

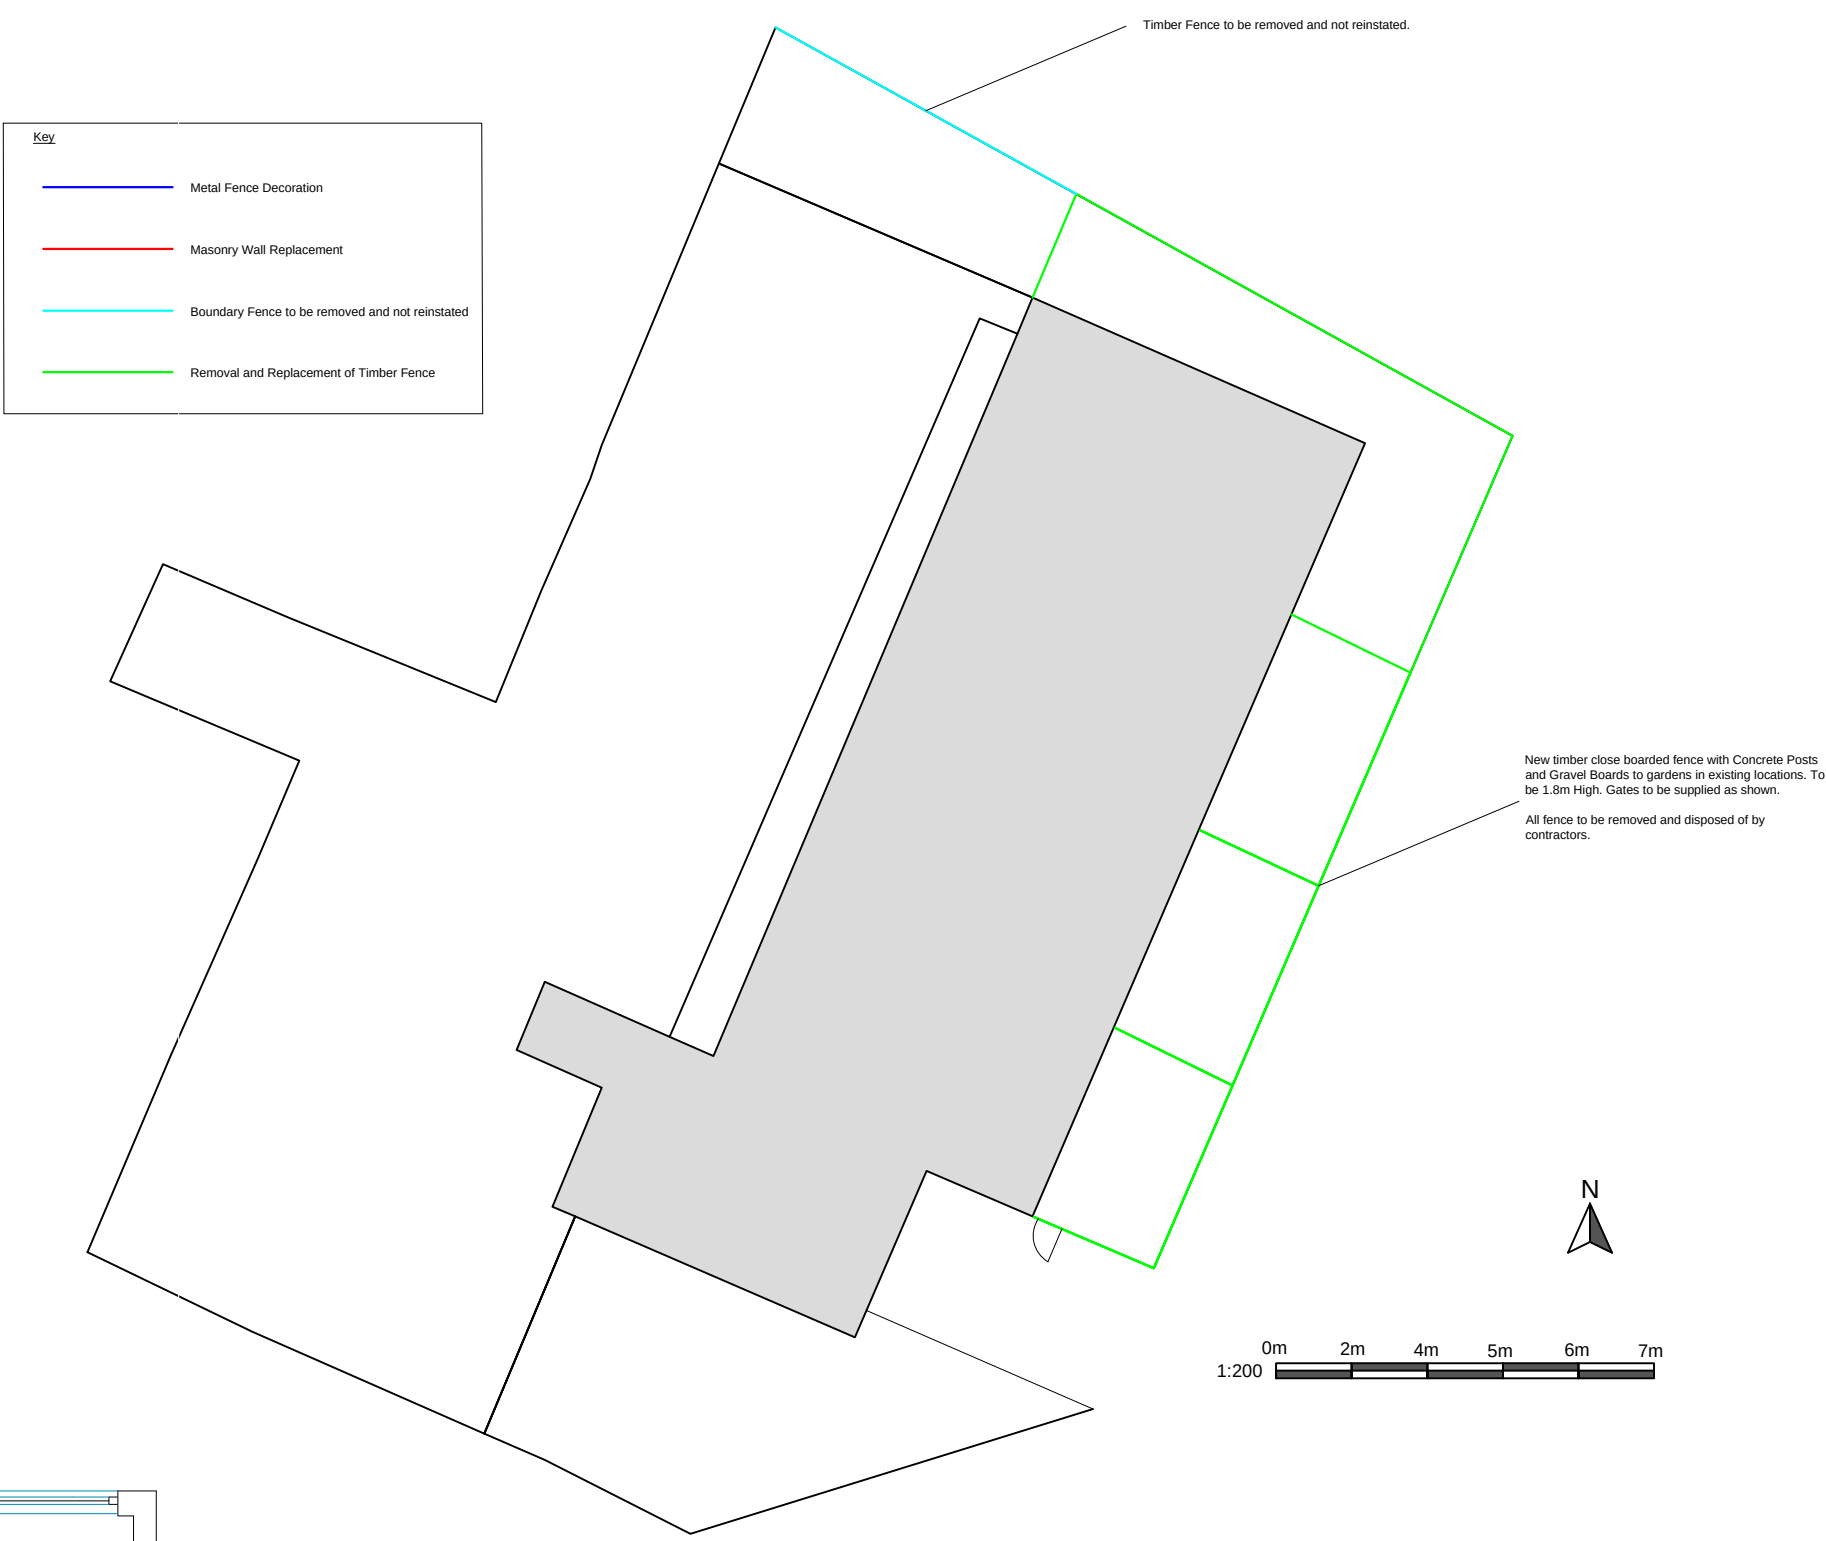

Site Plan Showing Works to Boundary 1:200

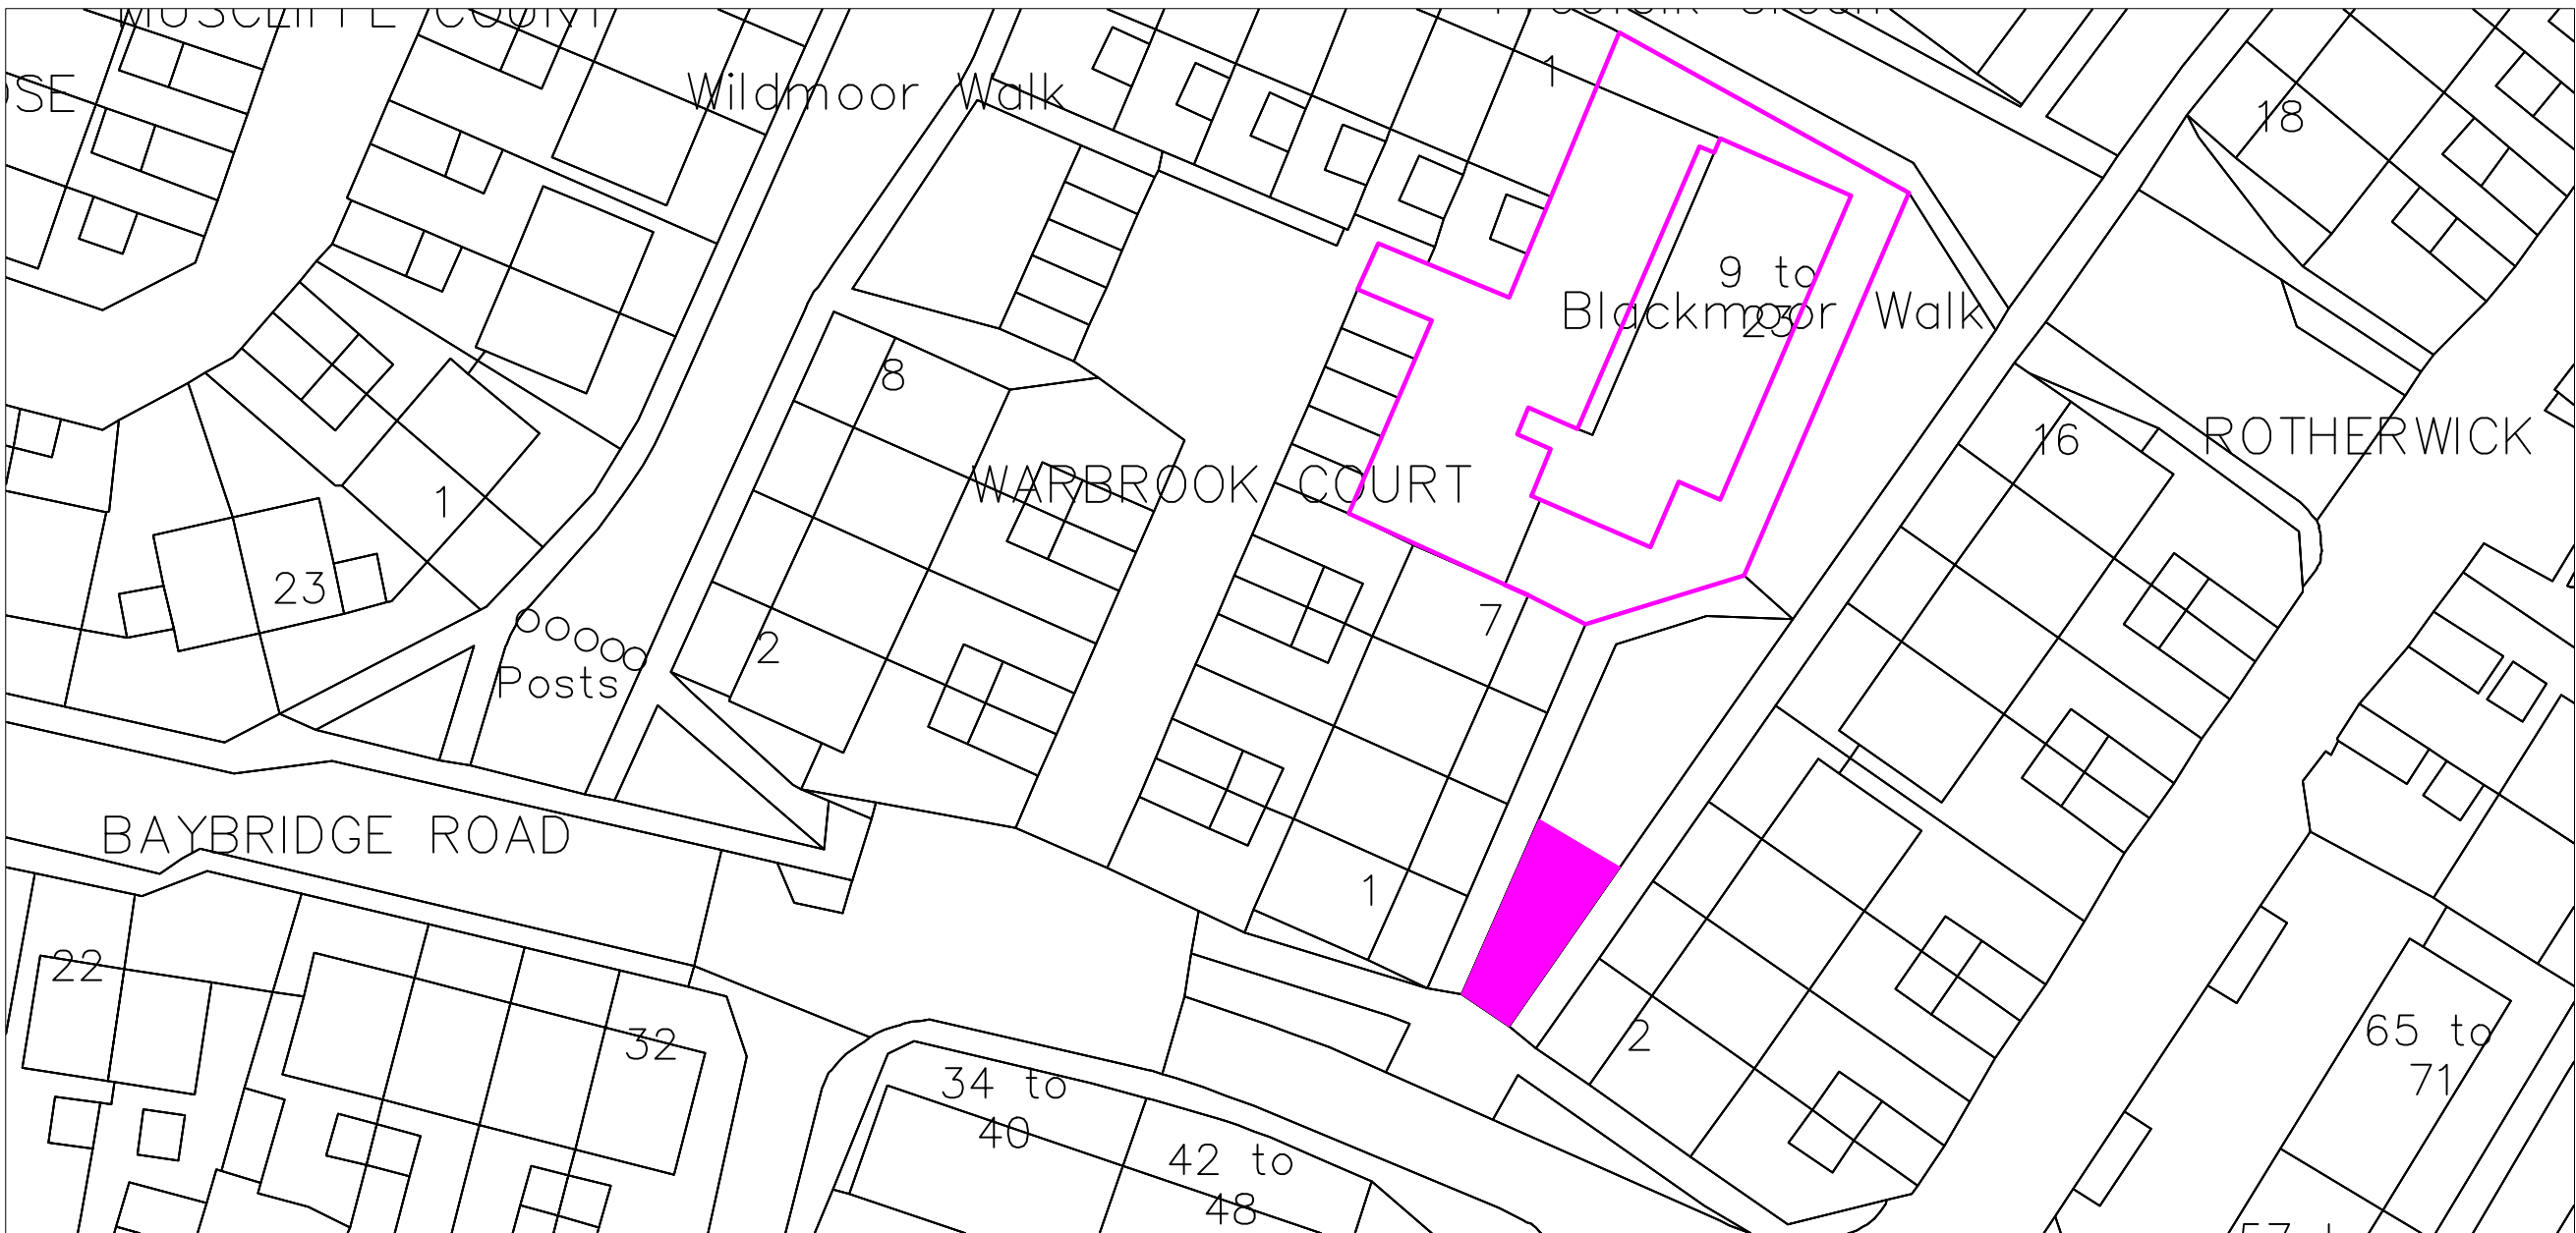

Block Plan 1:500

Notes:

Access

Access to Blackmoor Walk is via Baybridge Road.

Generally there are parked cars to either side of the road.

There is pedestrian access via Blackmoor walk.

There is limited vehicular access via Warbrook Crescent to the rear of the block. This is a cul du sac with garages. A banksman should be used to allow vehicles to reverse in and out.

Sharps Copse School is located on this road. Contractors should be mindful of this.

Parking

All parking in this location is on street. The carpark at Mead End Close can be used for contractor parking.

Welfare

The proposed site welfare location is indicated by the area hatched pink. The land is managed by Havant Borough Council. It is the contractors responsibility to seek any permits required.

There are no taps on site providing water. All water should be brought to site or a temporary standpipe installed at the contractors cost.

The proposed location is a grassed area. All grassed areas where there will be foot traffic must be suitably covered to ensure safe access. Upon removal of the welfare the area should be seeded and maintained until it is in a suitable state.

Waste Management

A lockable skip must be provided if waste is not going to be immediately removed from site. This should be located in the hatched area.

Emergency Lighting Classifications

1) Type
X - Self Contained
Y - Central Battery

2)
0 - Non-maintained
1 - Maintained
2 - Combined non-maintained
3 - Combined Maintained
4 - Compound non-maintained
5 - Compound Maintained
6 - Satellite

3) Facilities
A - Including Test Device
B - Including Remote Test Device
C - Including Inhibiting Mode
D - High Risk Task Luminaire

4) Duration (in minutes)
10, 60, 120 or 180

For Example: [X][0][A][10] =

Self-contained, non-maintained,

including test device, 10 minute

duration.



PROJECT TITLE:
Ashe Road Blocks

DRAWING TITLE:
9-23 Blackmoor Walk Floor Plans

JAN-18
Date: 05-JAN-18
A1- As Shown
OS Licence No.: 100019671
REVISIONS:

Drawn by: GTJ
DWG No. ARB05
REV No. A