






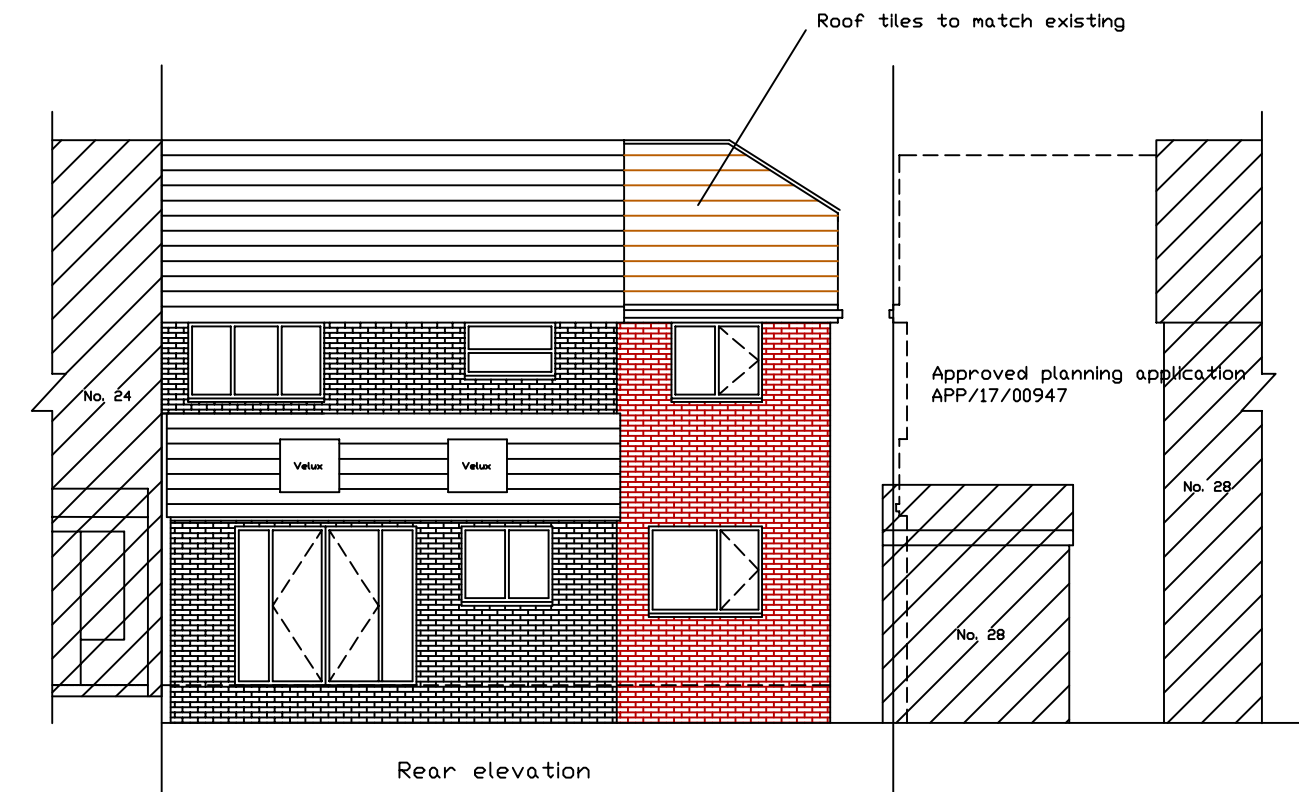


Photo Front Elevation no. 24 & 26

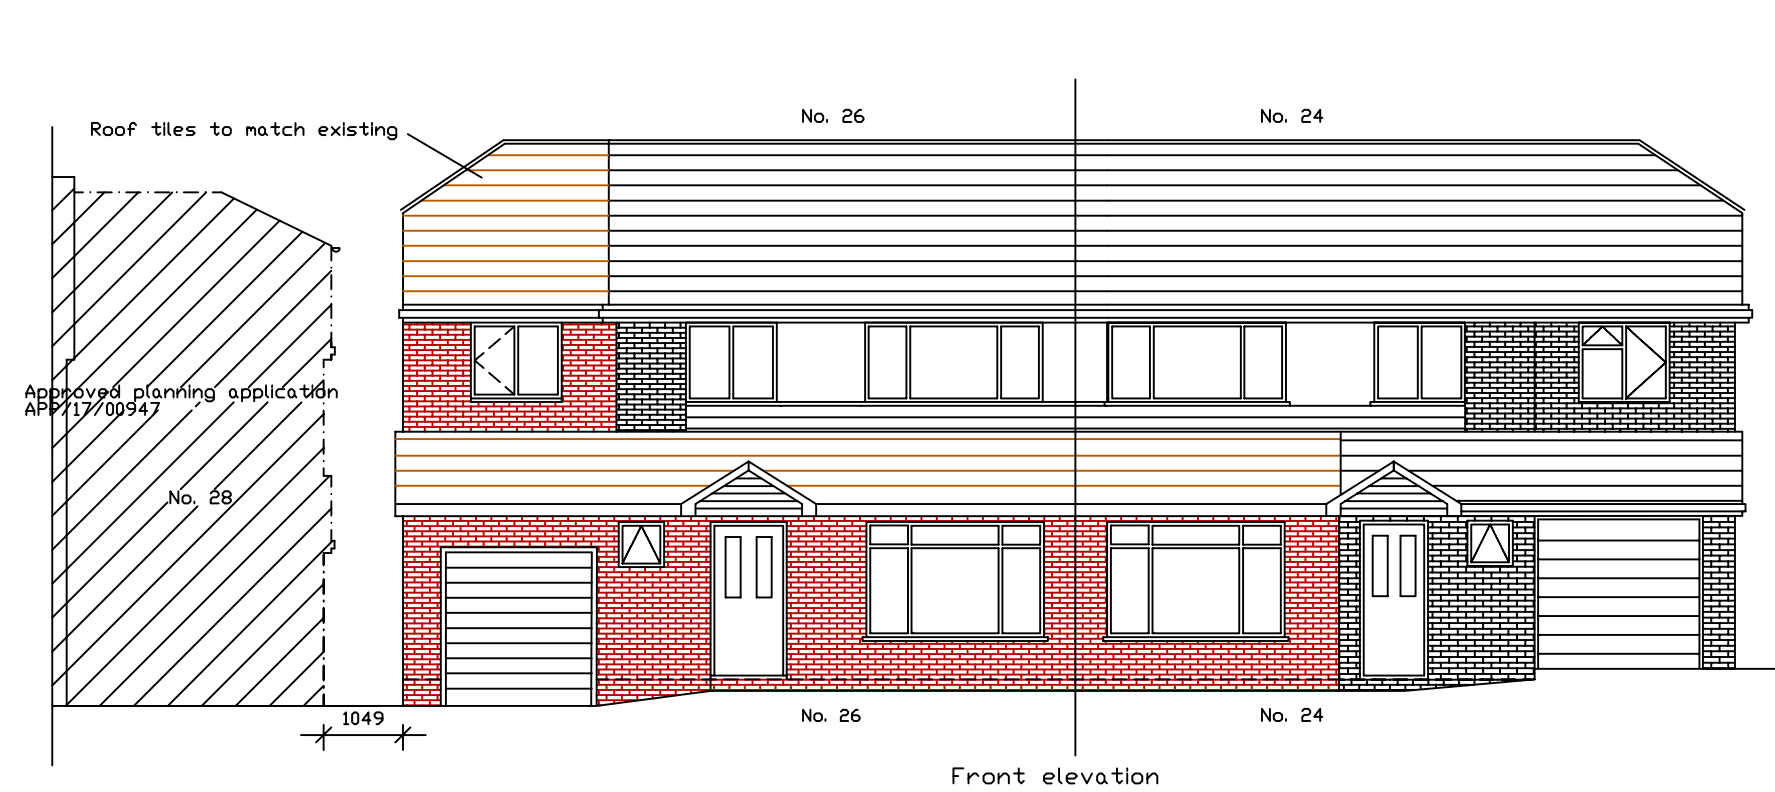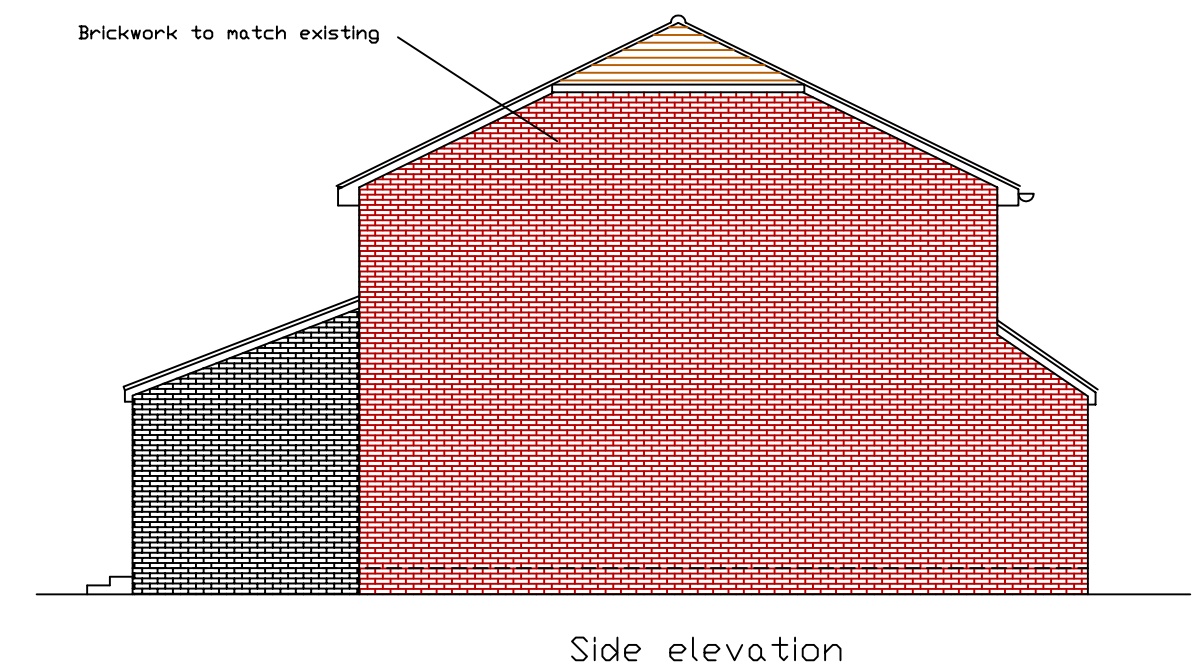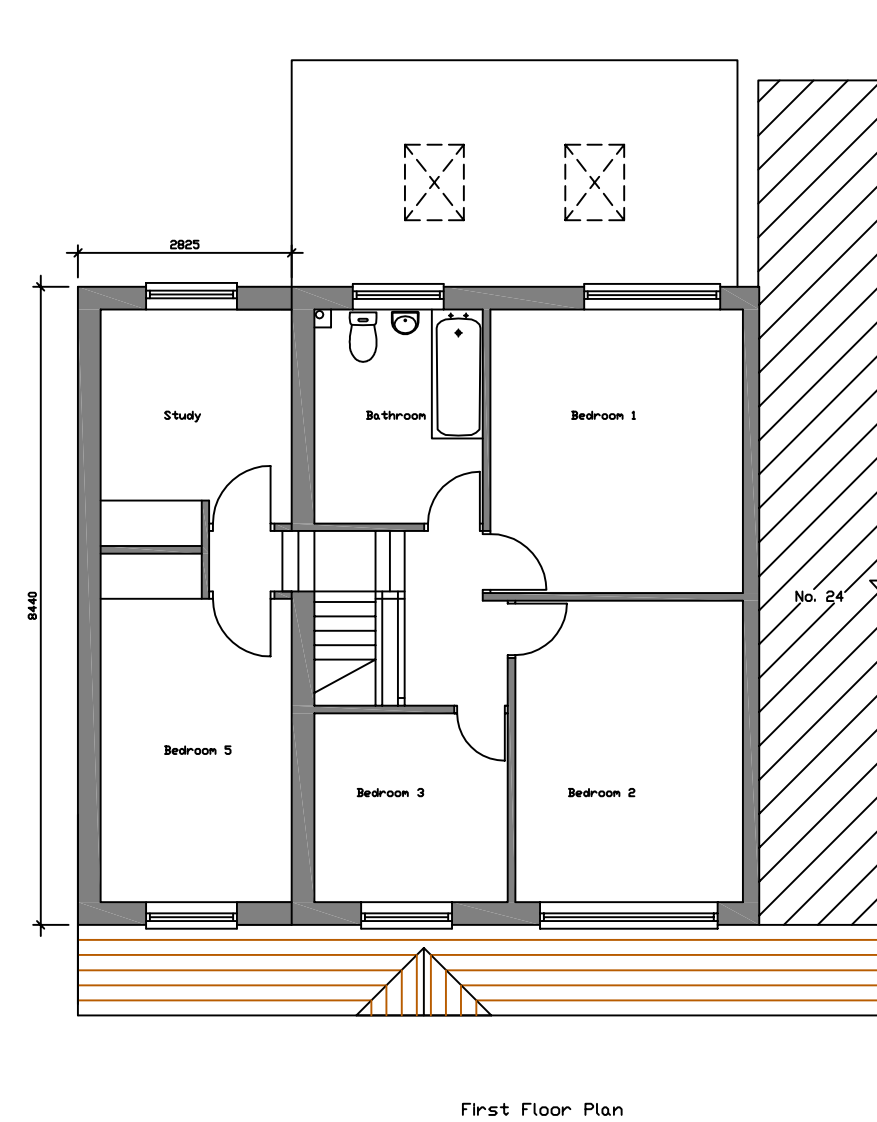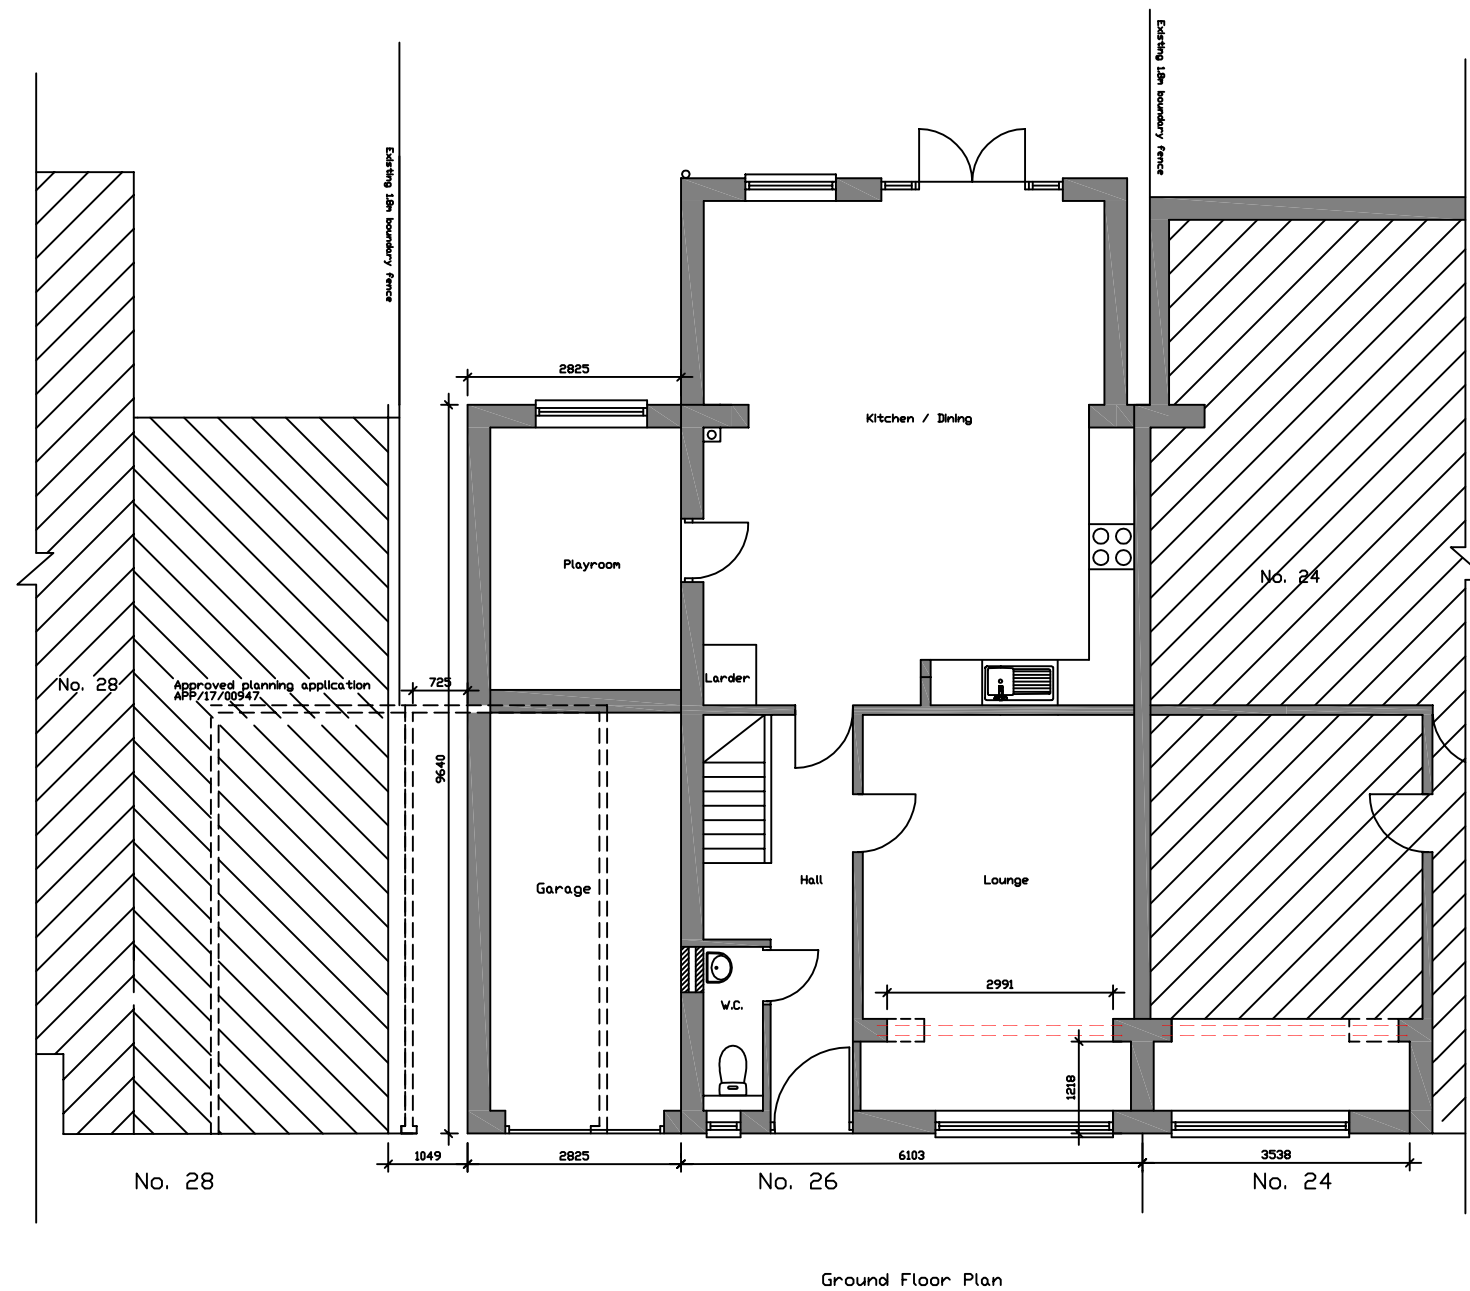

Scale Bar 1:100

 

B: Half hip shown on side elevation A: Amendment to show no. 24 Lensyd Gardens		Jan 2019 Nov 2018
Address: Proposed extension to 24 & 26 Lensyd Gardens Lovedean, Waterlooville PO8 9SJ		
Drawing Title: Proposed Plans & Elevations		
Drawing Number Planning/002		Scale: 1:100 @ A2
Date: Oct 2018		Rev: B