




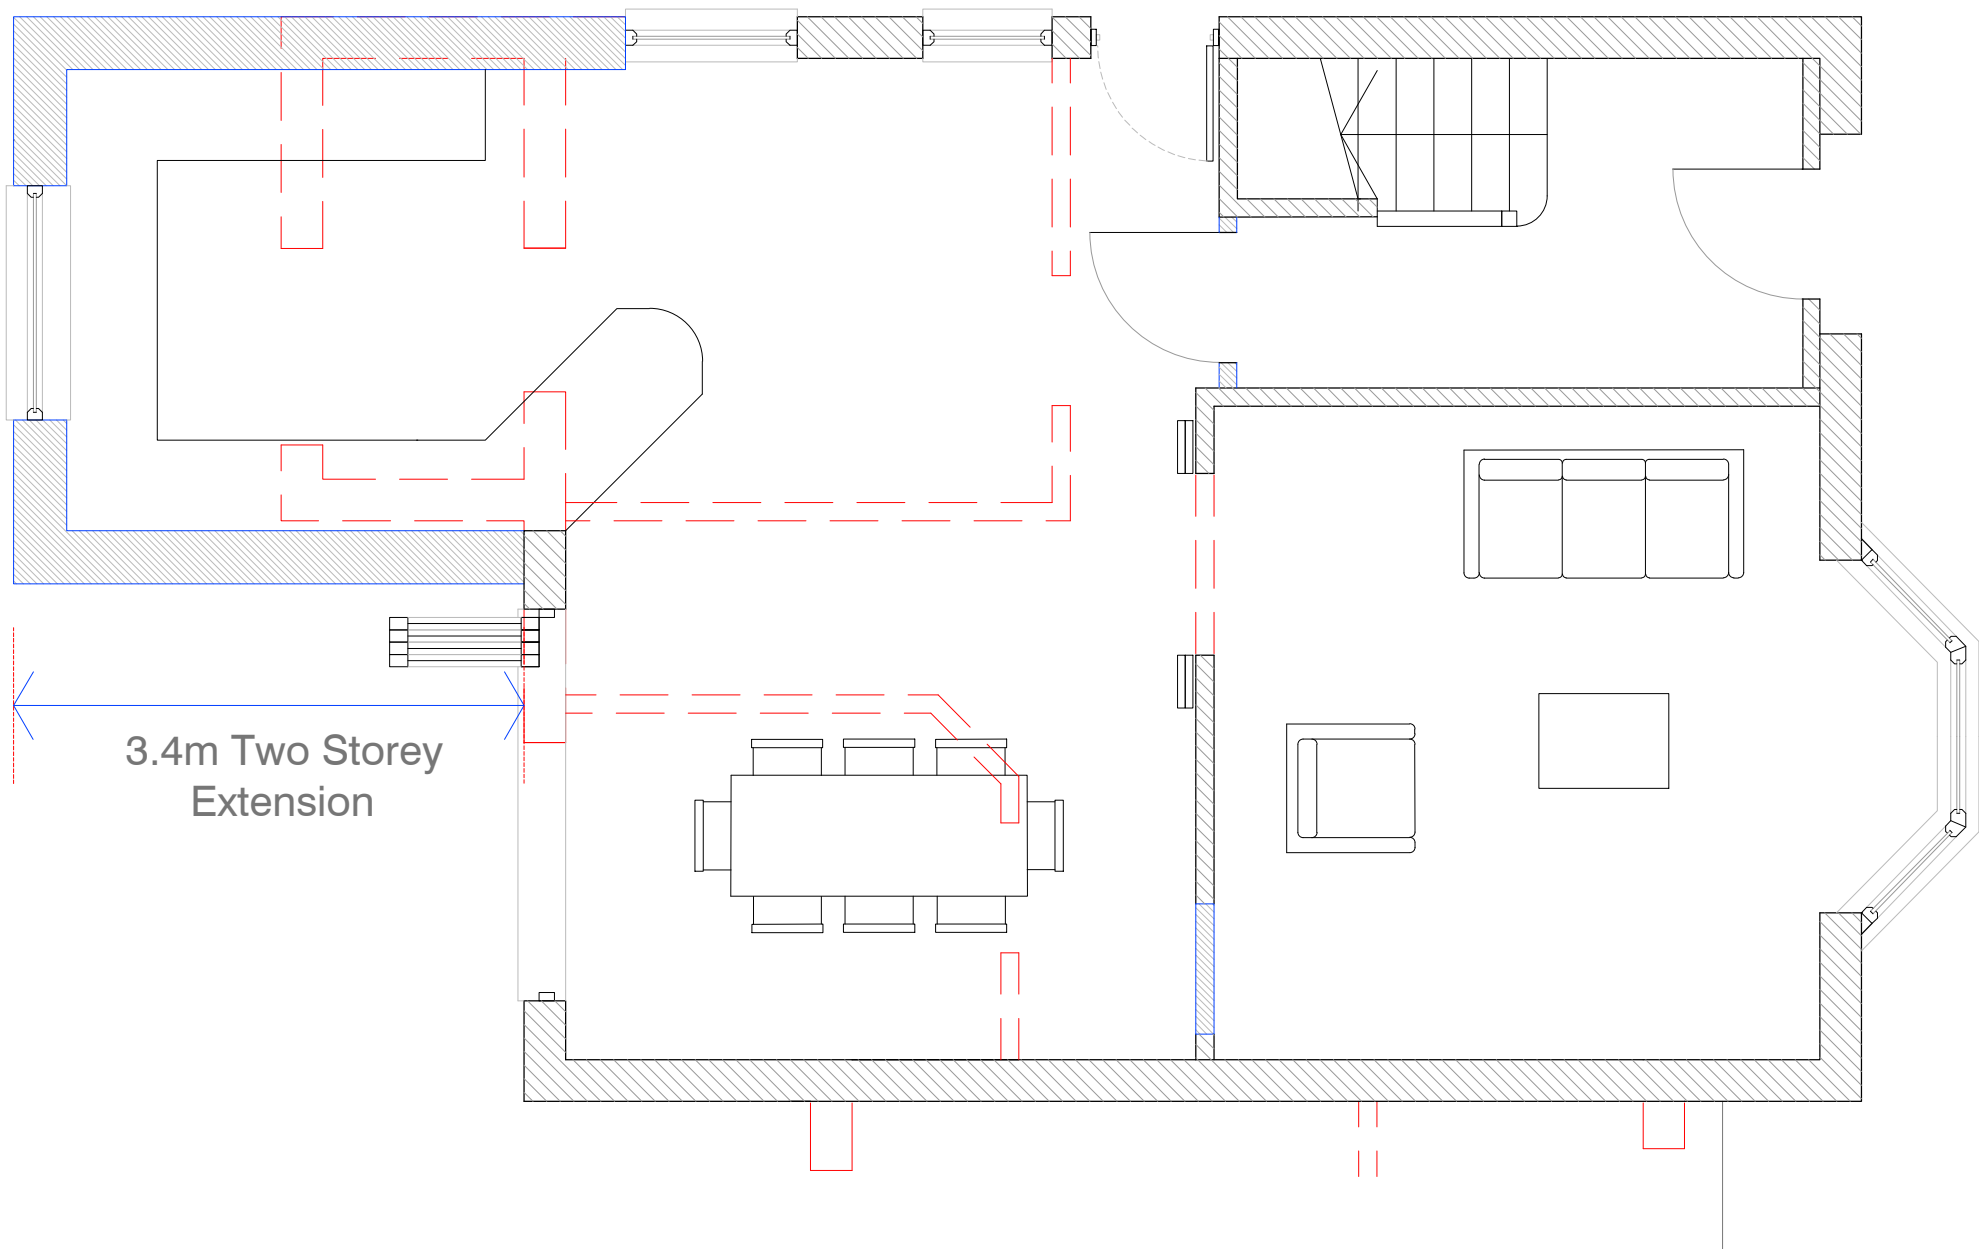


Proposed Ground Floor Plan: Plot 2

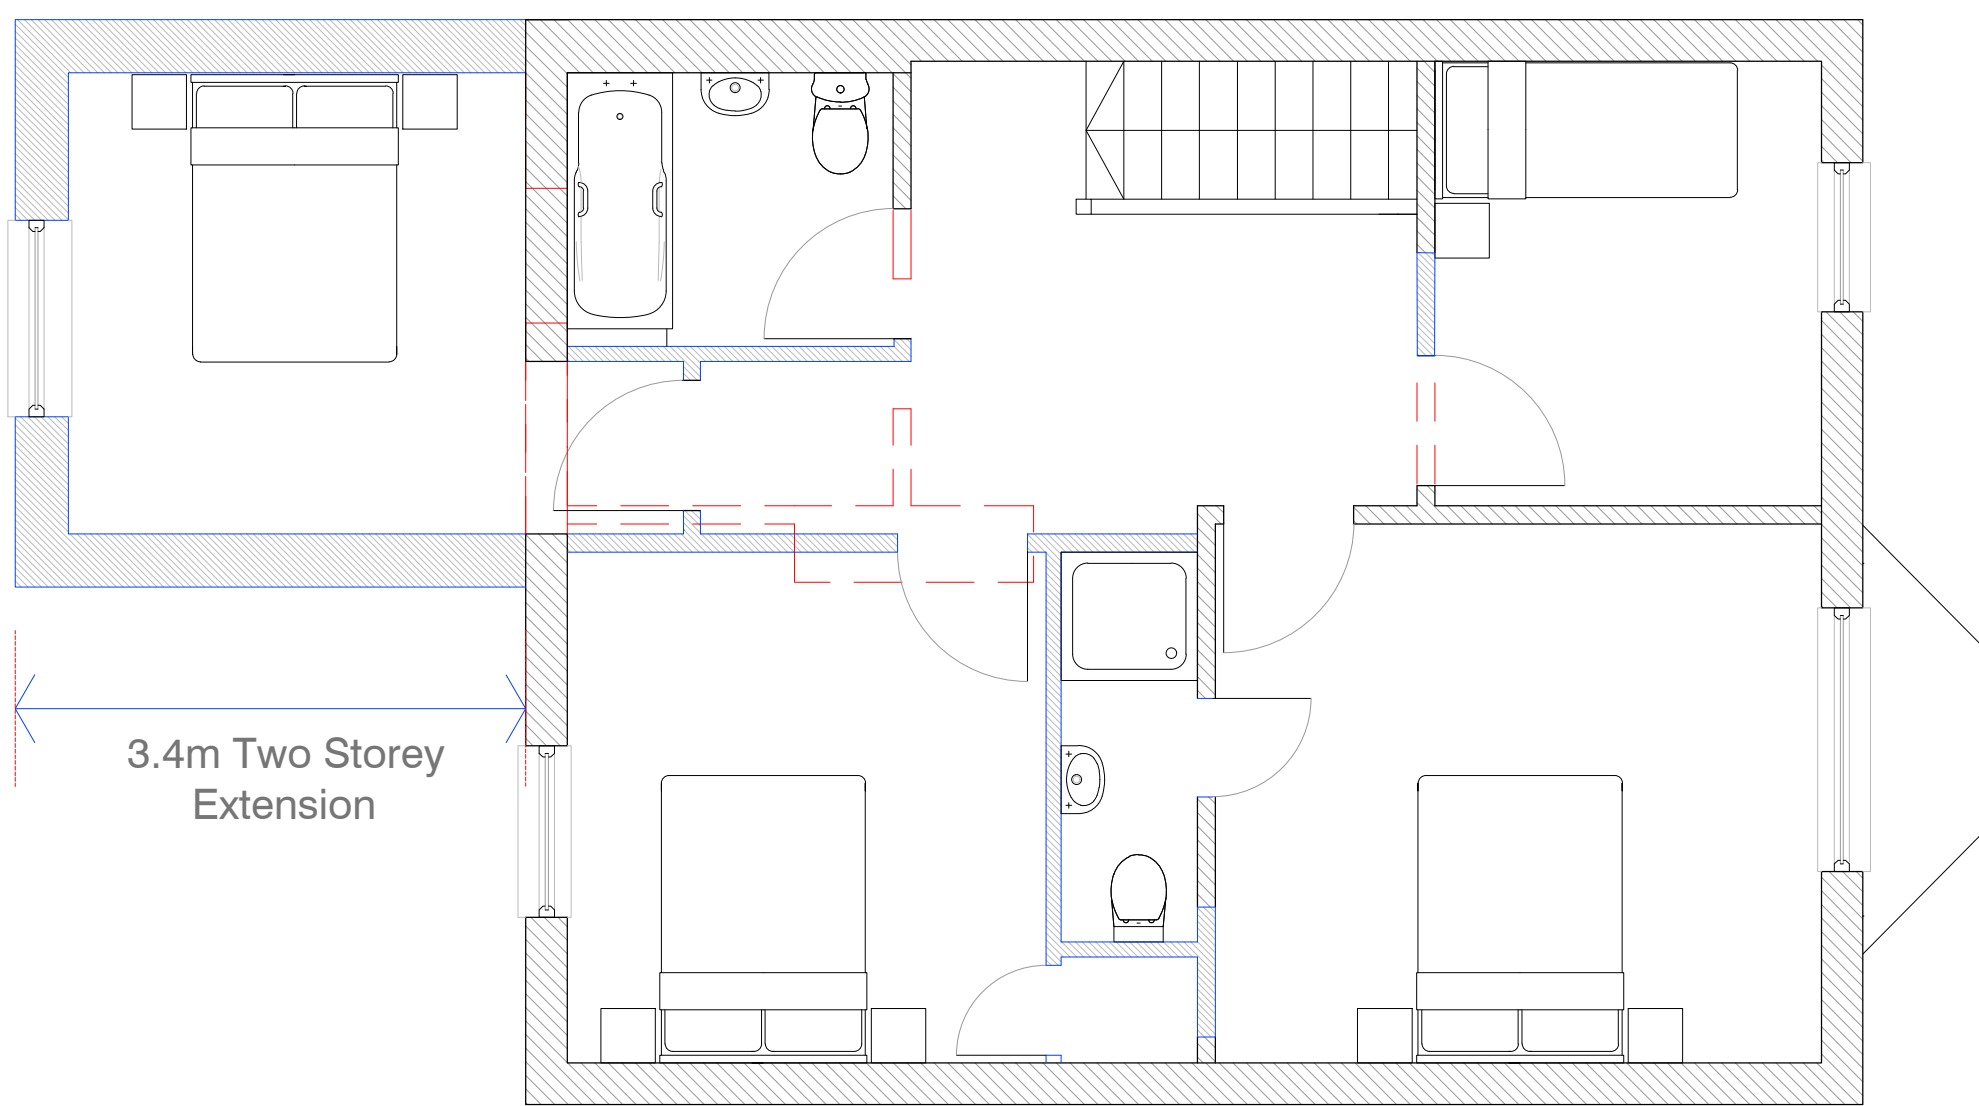

Proposed First Floor Plan: Plot 2

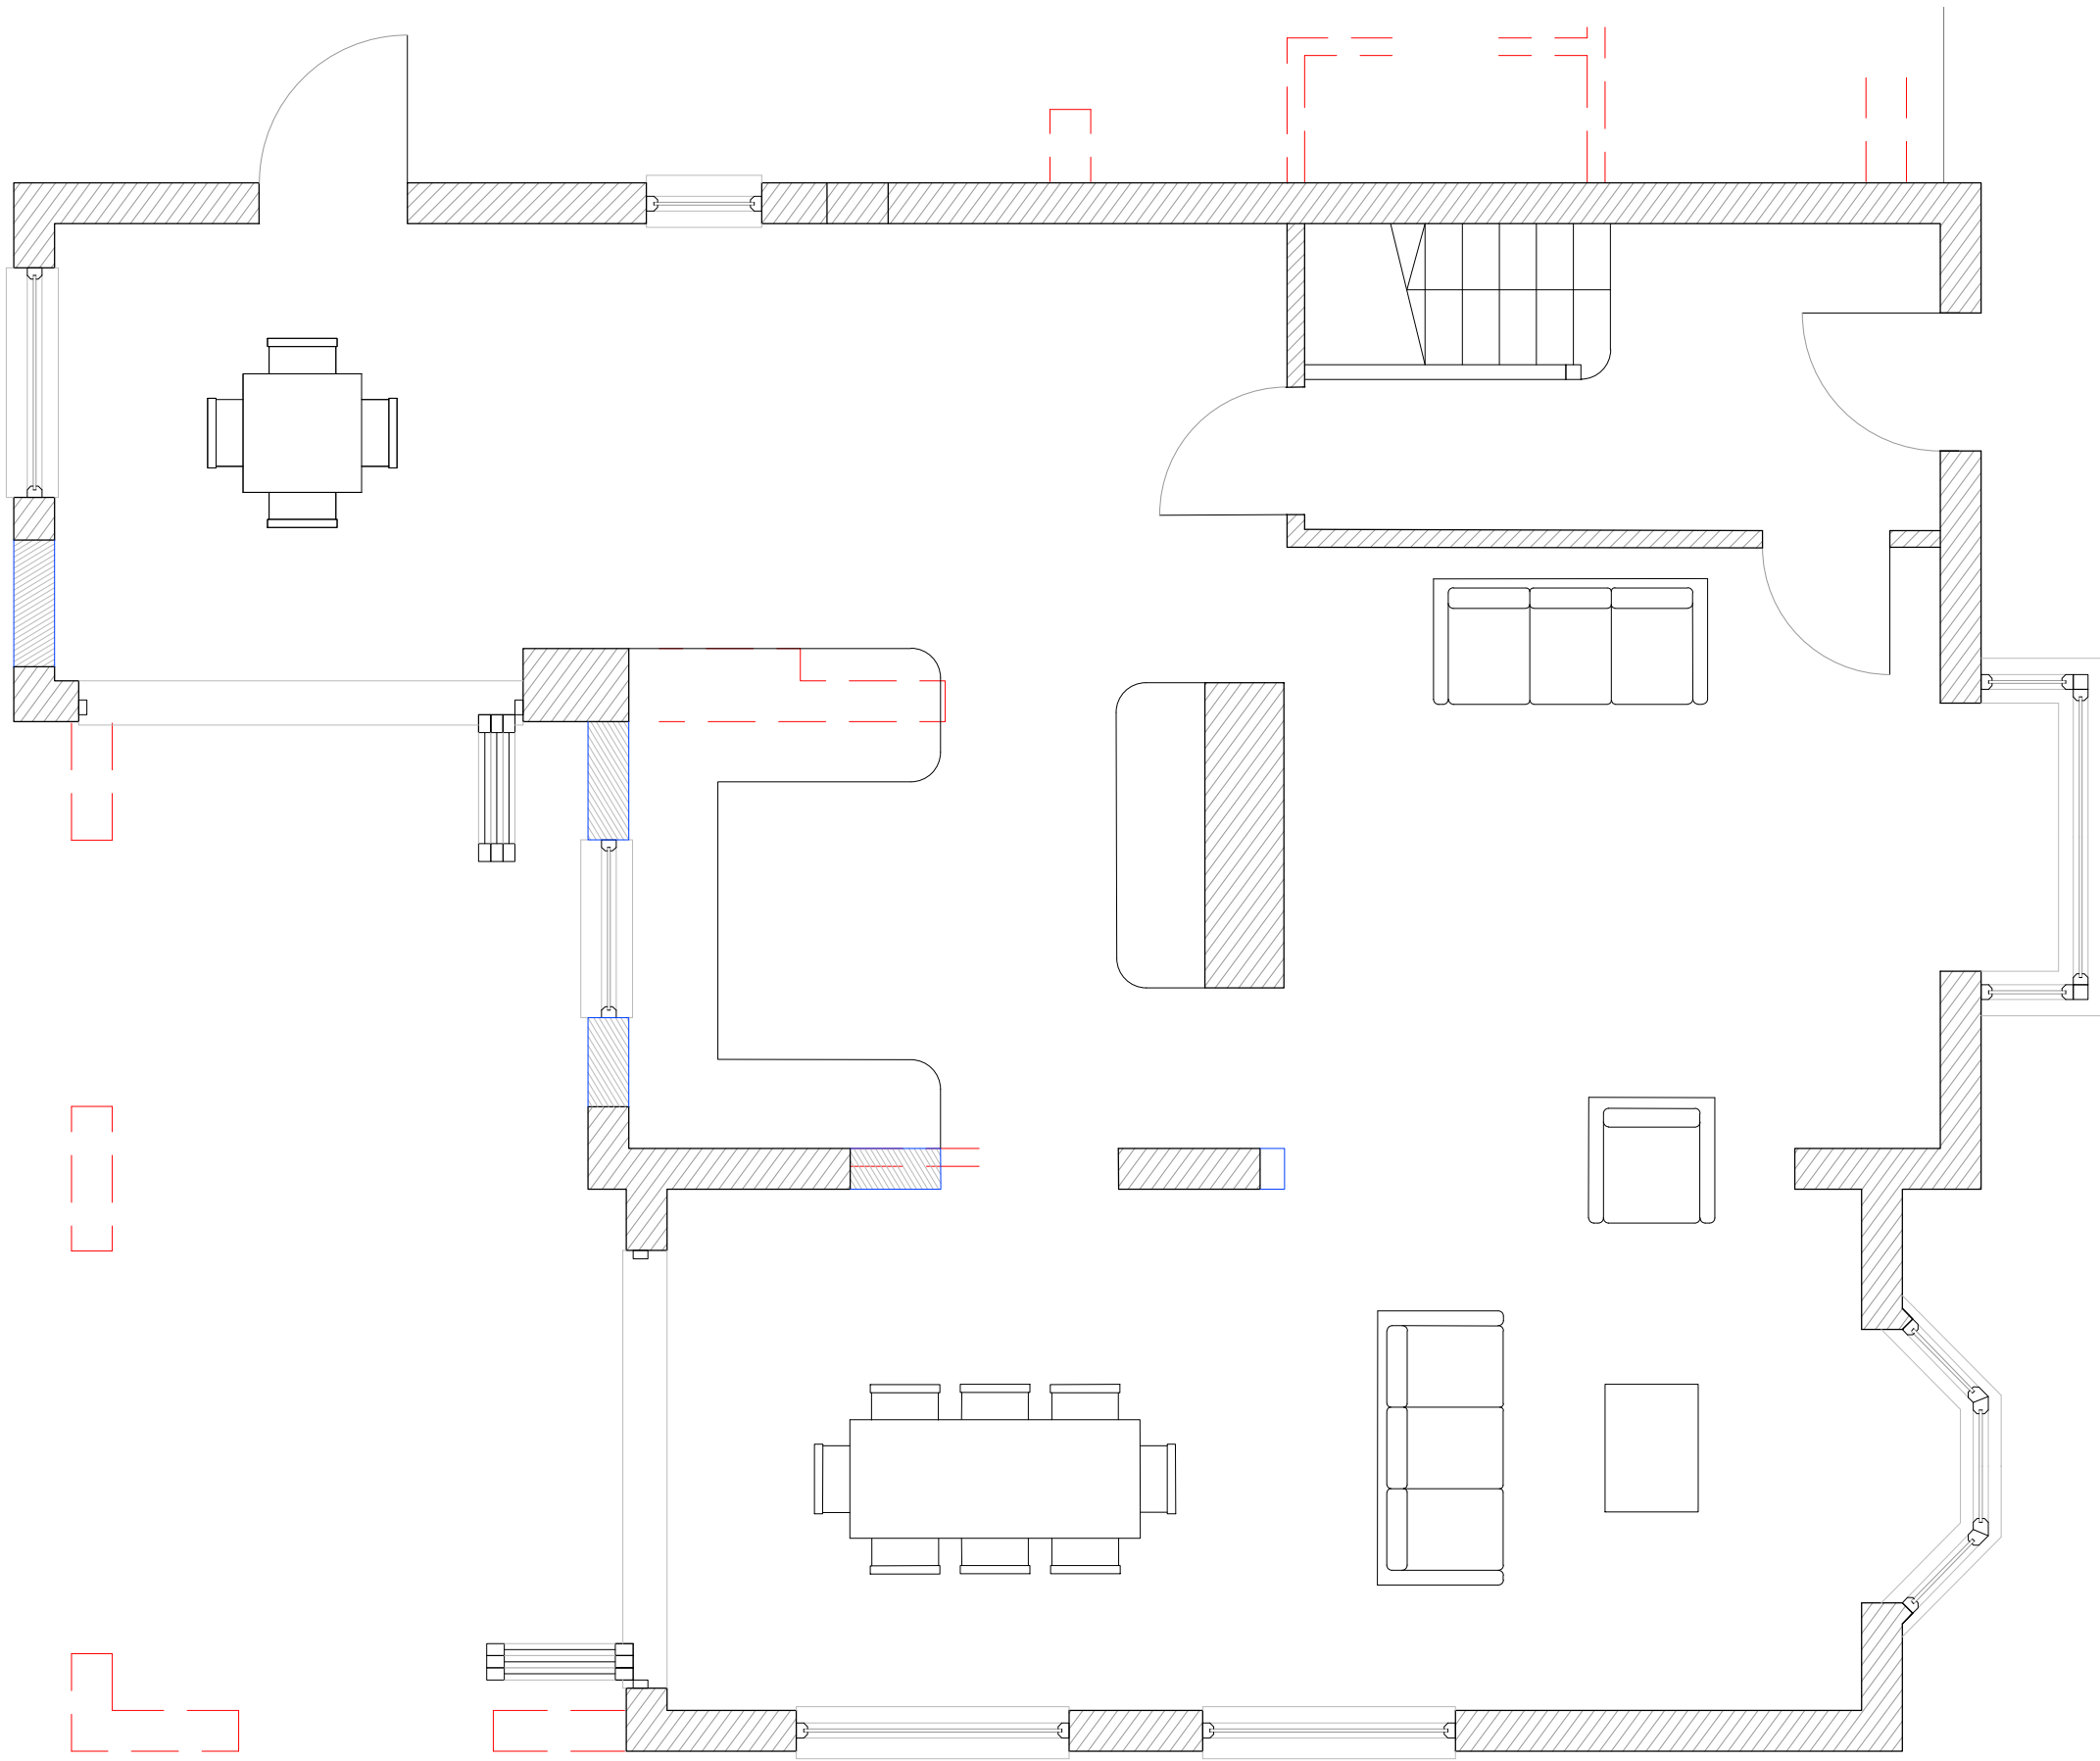

Proposed Ground Floor Plan: Plot 1

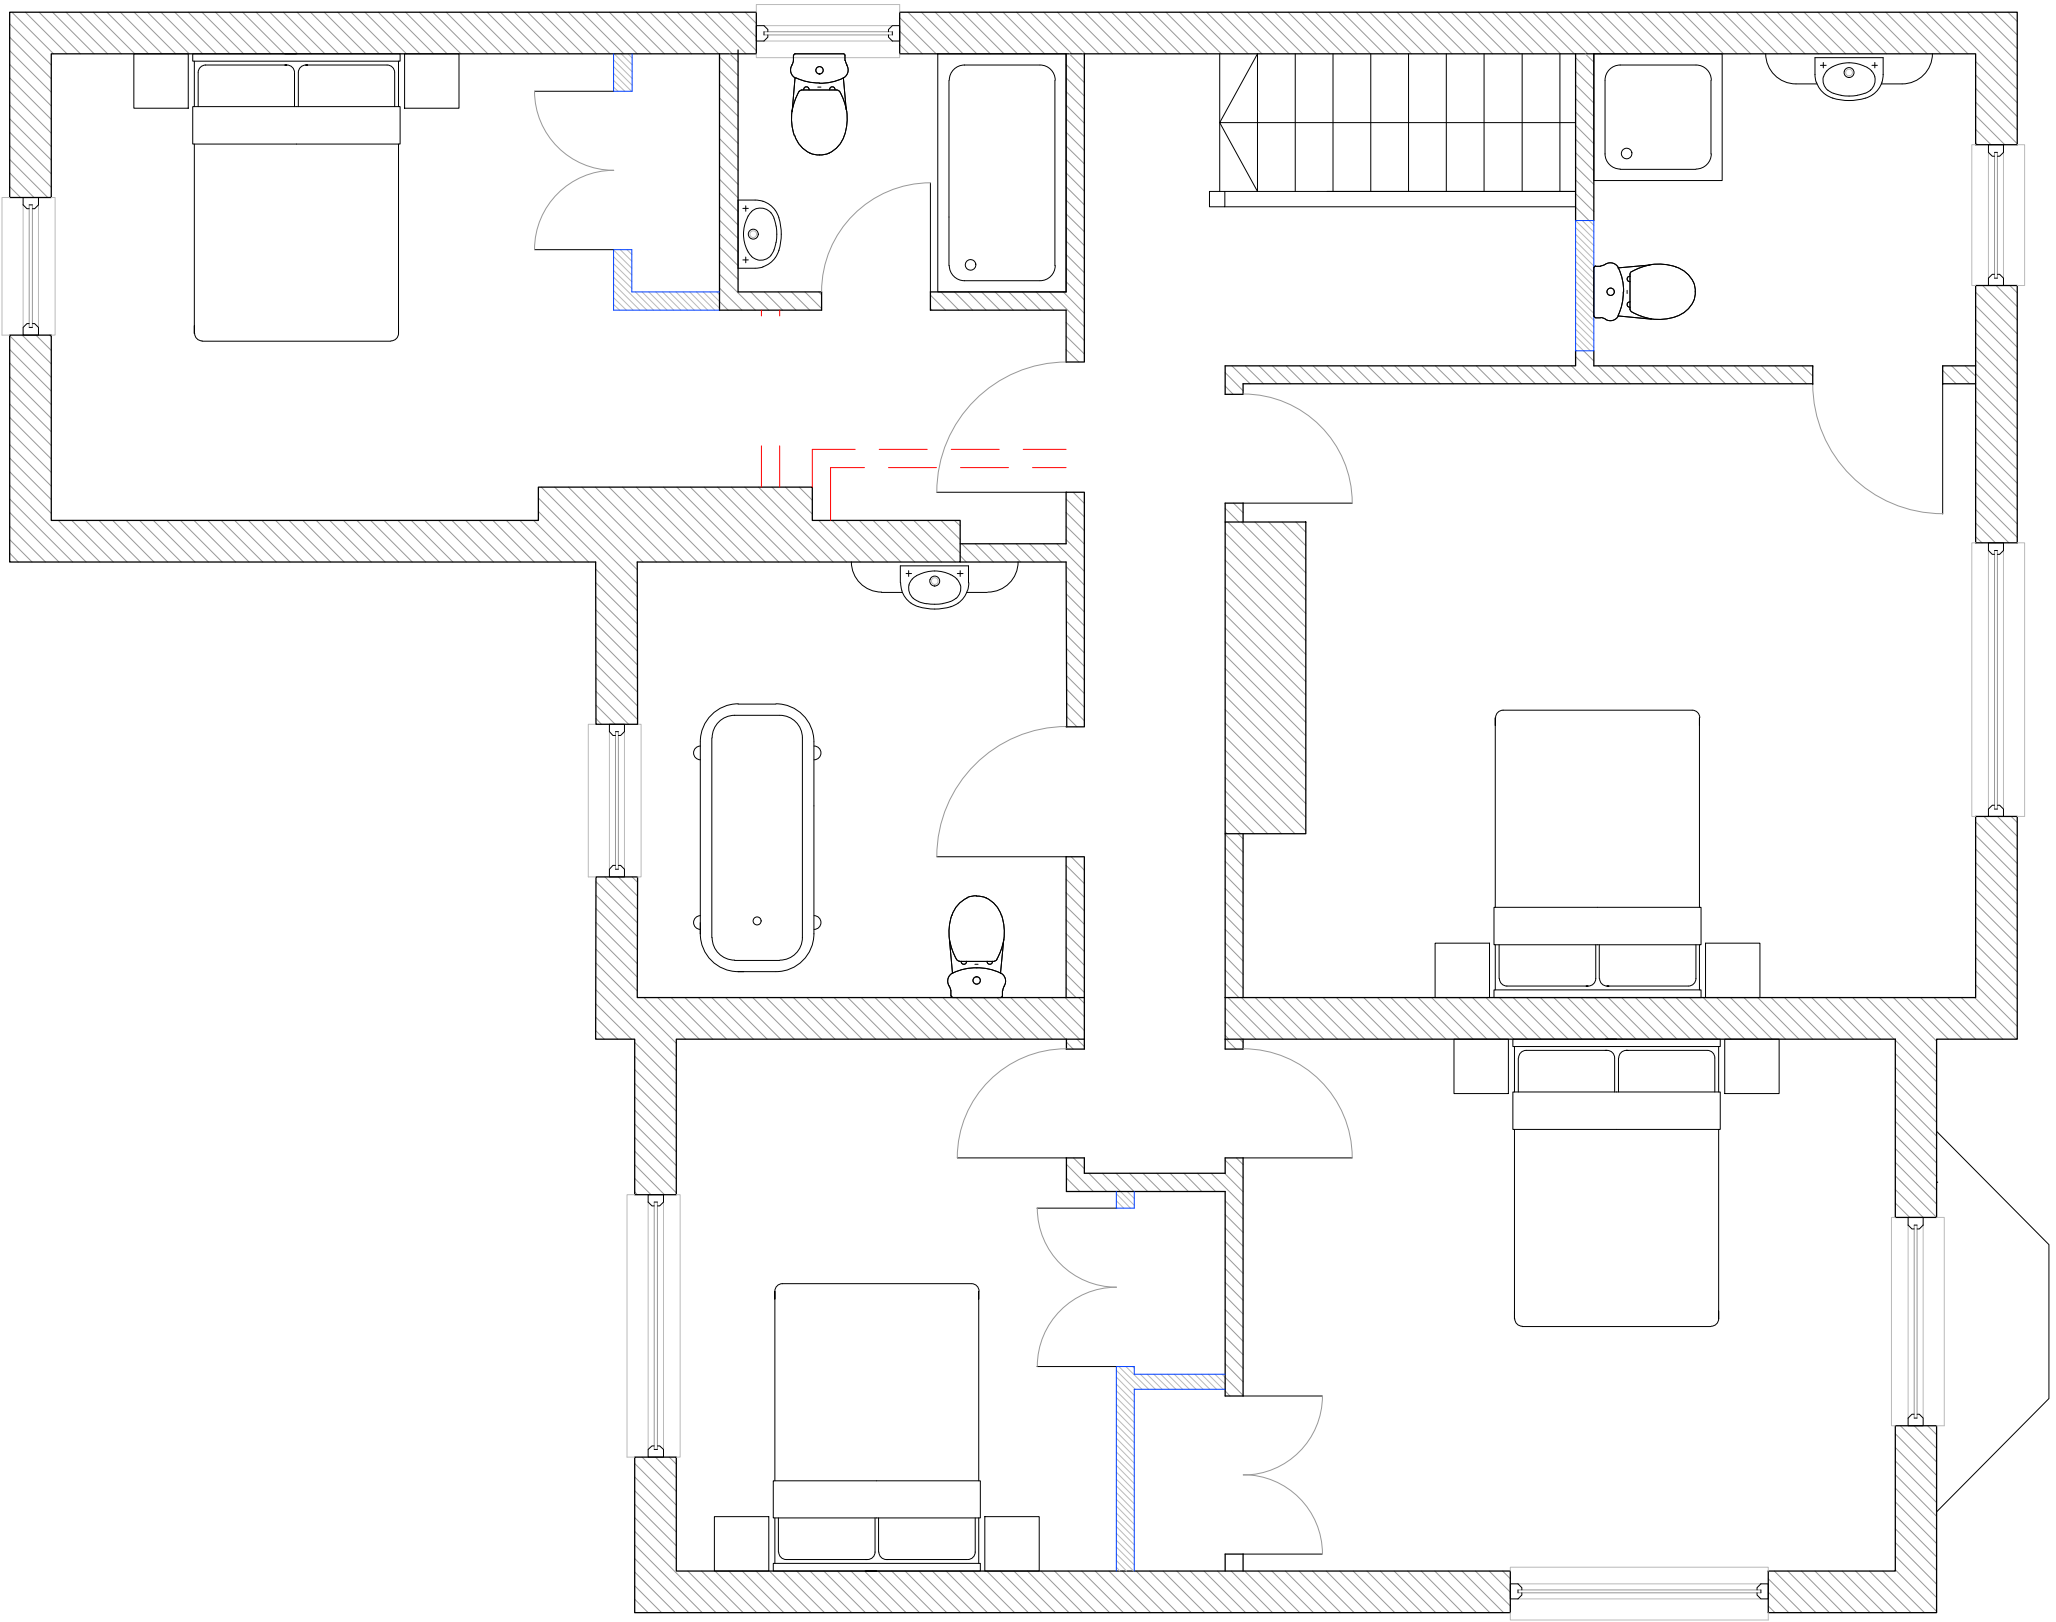

Proposed First Floor Plan: Plot 1

Scale: 1:50@A1

notes

Permission is granted to scale from this drawing for the purpose of Local Authority Planning Approval only. In all other circumstances DO NOT scale from this drawing, please contact this office for any additional information required. Contractors, Sub Contractors and Suppliers are to check all relevant dimensions and levels of site and building before commencing any shop drawings or building work.
Ordnance Survey information is reproduced under Crown Copyright 2016 ©. All rights reserved. Licence number 1000047474
This drawing is the copyright of D84 architects ltd ©

RIBA 
Chartered Practice

This drawing must be read in conjunction with related D84 drawings as scheduled in the Drawing Register.
This drawing must also be read in conjunction with the relevant consultants, specialists & sub-contractor drawings :

revisions		date		
P1	Preliminary Issue	19.04.18		
P2	Issued for Planning	27.04.18		

ACCOMMODATION

3 no. dwellings

Plot 1. 4B / 8P house 197m2
Plot 2. 4B / 7P house 131m2
Plot 3. 3B / 4P chalet bungalow 84m2

6 no. on site parking spaces
2 no. spaces per dwelling

Walls	
	Existing structure (retained)
	Existing structure (demolished)
	New structure

D84 architects

17 Pembroke Road
Portsmouth
PO1 2NT

Telephone
+44 (0)2392 177850
+44 (0)7790 322989

Email
mail@D84architects.co.uk
Web
www.D84architects.co.uk

Project
Orchard House, Orchard
Road, Havant

Title
Proposed Floor Plans -
Plots 1 and 2

Status		
PRELIMINARY		
Drawn	Checked	Date
KR		Apr '18
Project No.	Scale	
D8418_10	1_50@A1	
Drawing No.	Rev	
D8417_10/06	P2	