




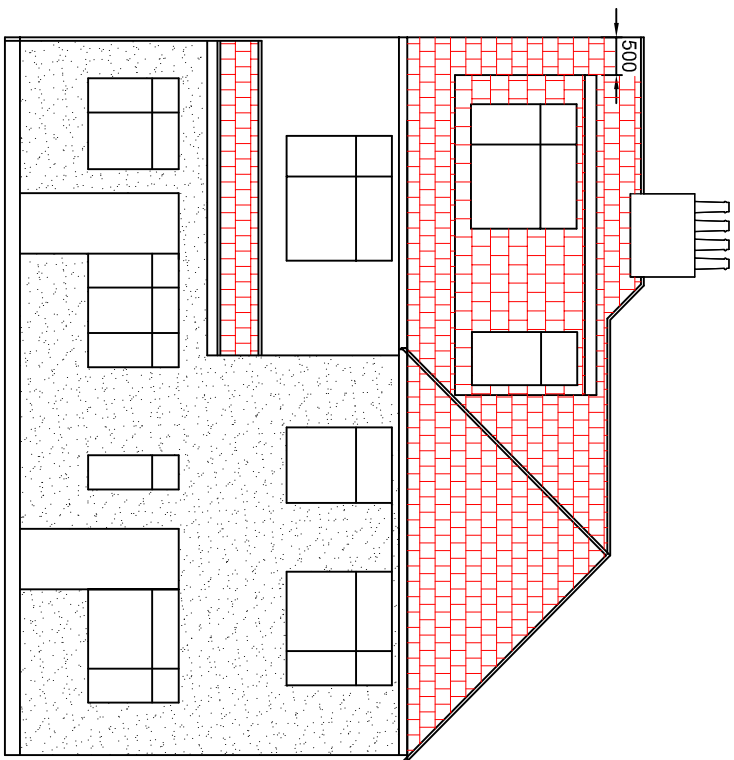


PROPOSED REAR ELEVATION
(Permission Granted)

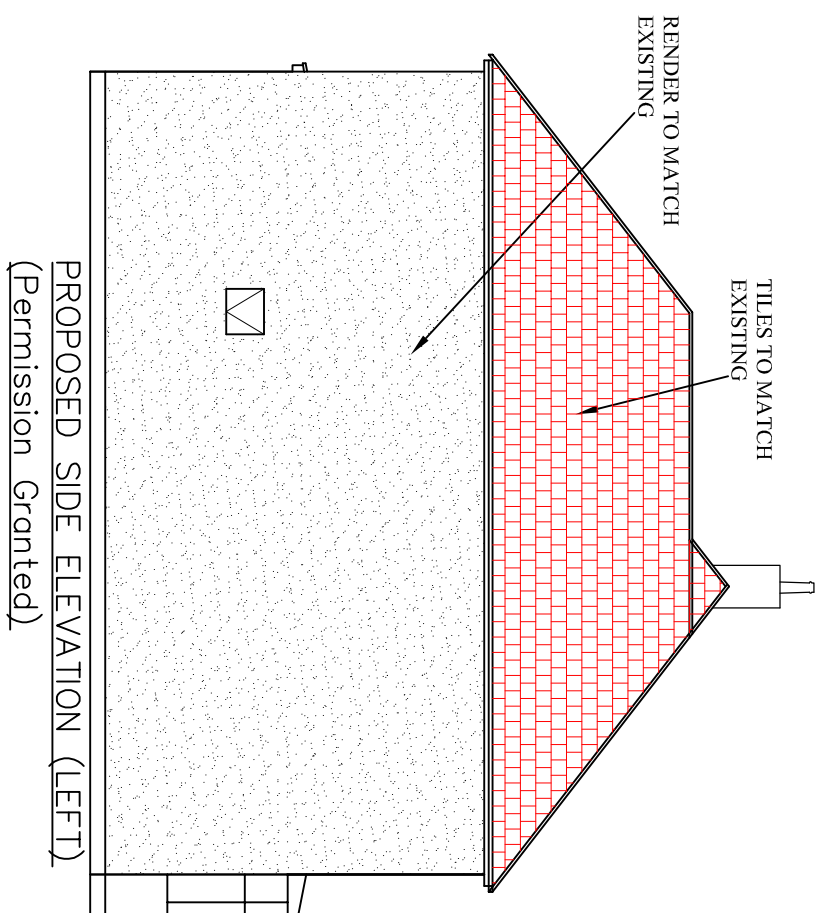

PROPOSED SIDE ELEVATION (LEFT)
(Permission Granted)

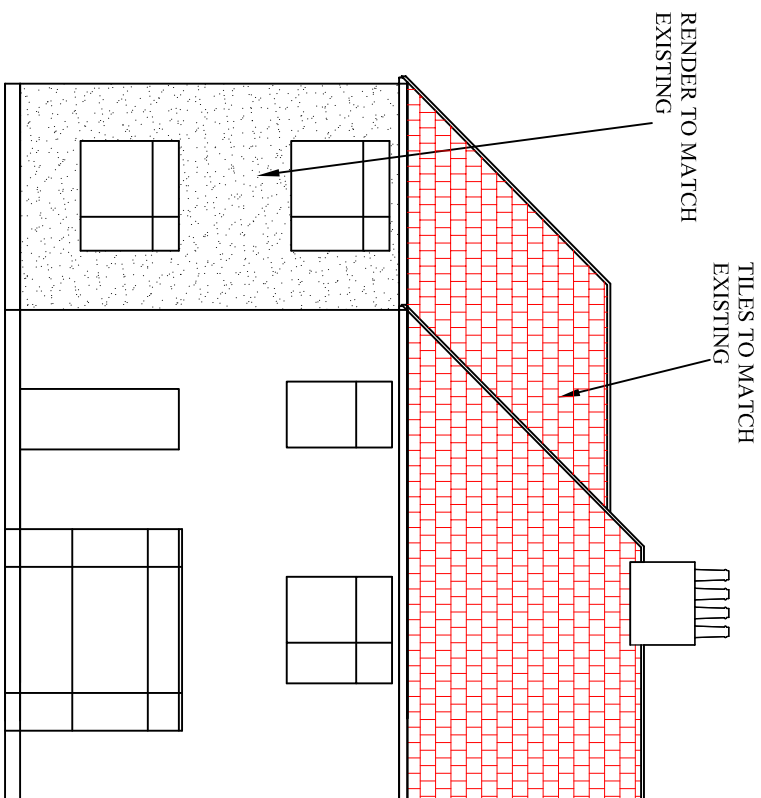

PROPOSED FRONT ELEVATION
(Permission Granted)

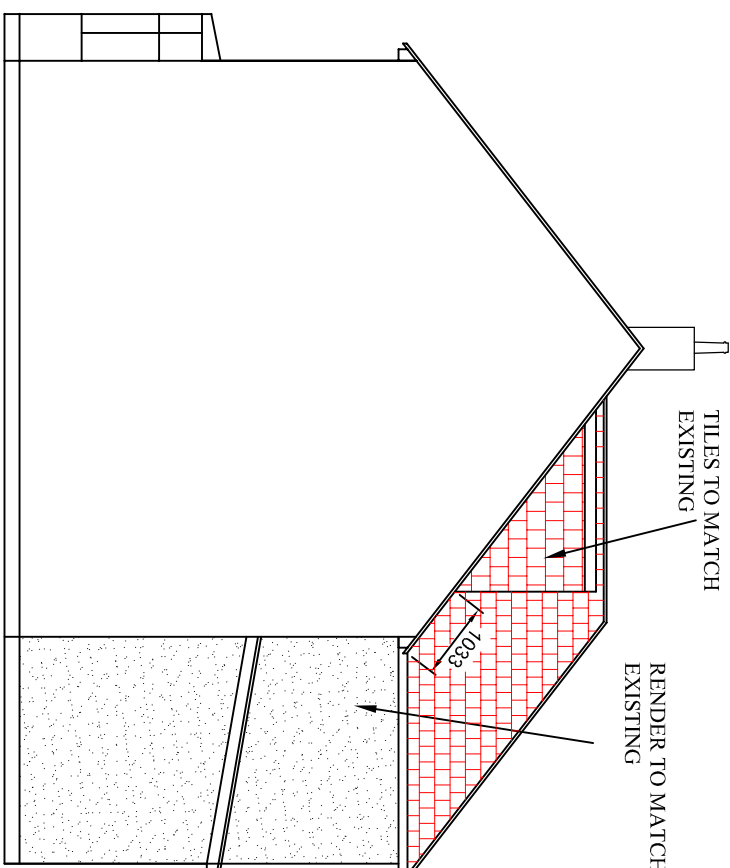

PROPOSED SIDE ELEVATION (RIGHT)
(Permission Granted)

Rev.	Date	Description	DWN, CHK.	j e architectural design ltd Architectural & Structural Designers 1 Lytton Close Northolt Village, Northolt Middlesex UB5 5BU T: 020 8845 0795, M: 07930 557913, e:earngelo9@aol.com					
				Job Title: 185 Victoria Road, Ensworth PO10 7LY					
				Drawing Title: Proposed Front, Side & Rear Elevation (Permission Granted)		Client:	Date: Apr. 2018	Scale: 1:100@A3	Rev.