



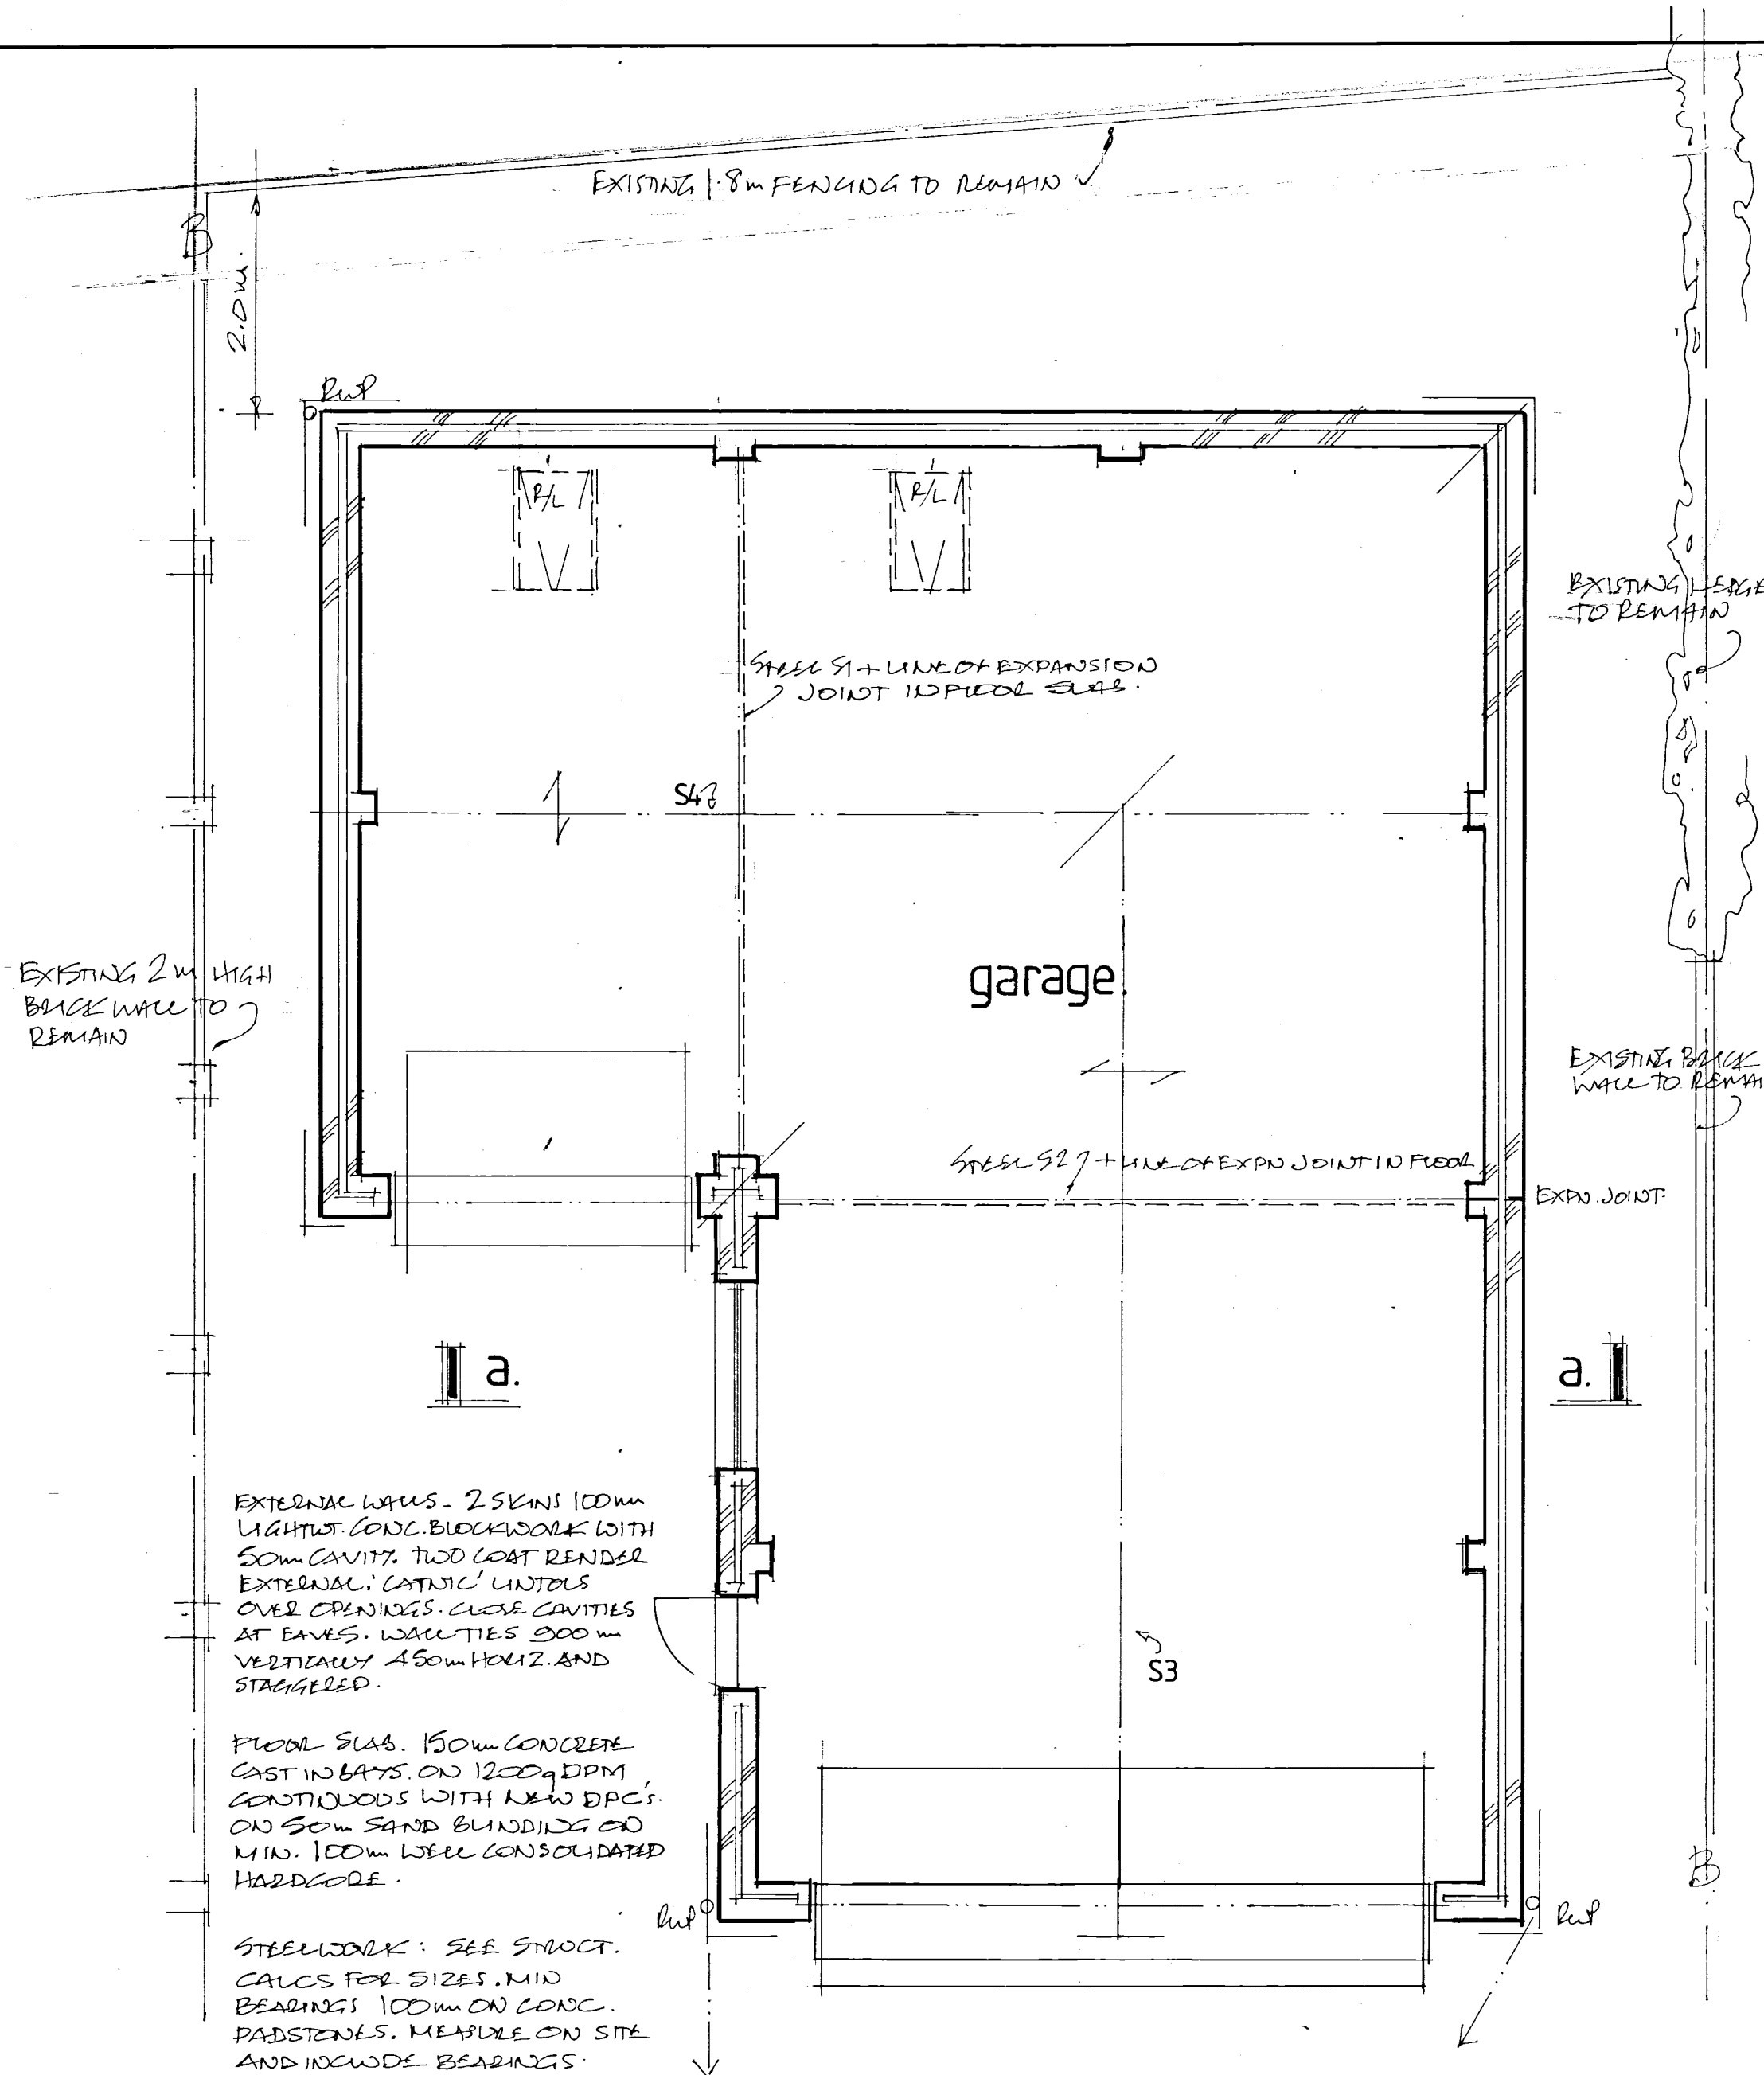


floor plan.

Main roof: Concrete tiles on battens on breathable felt on 150mm x 50mm rafters at 400mm centres. 150mm x 75mm purlins with 100mm x 50mm struts at 1.2m centres. 150mm x 50mm ceiling joists at 400mm centres.


FOUNDATIONS: CONCRETE TRENCH FILL 450mm WIDE TO MIN DEPTH 1.0m OR 1.2m IN CLAY SOILS.

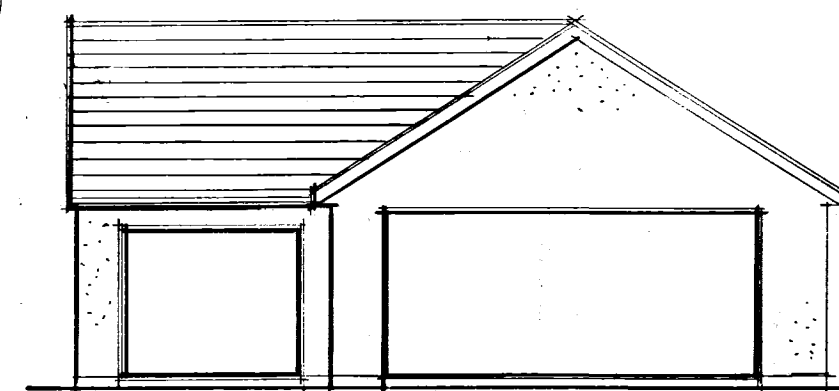


south front.

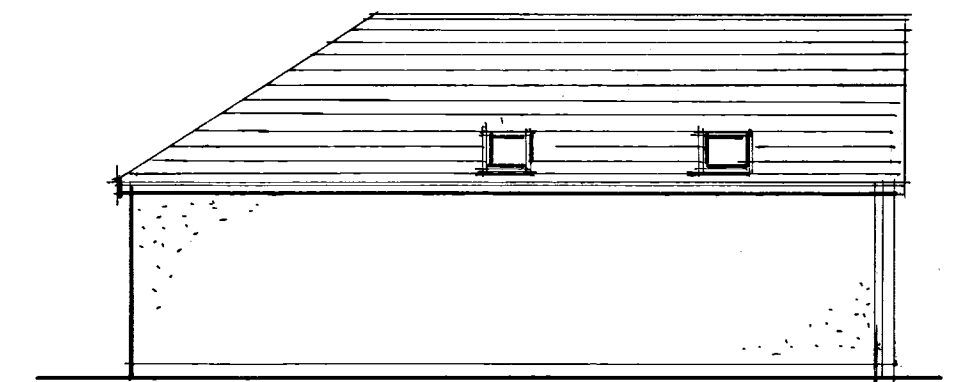



north.

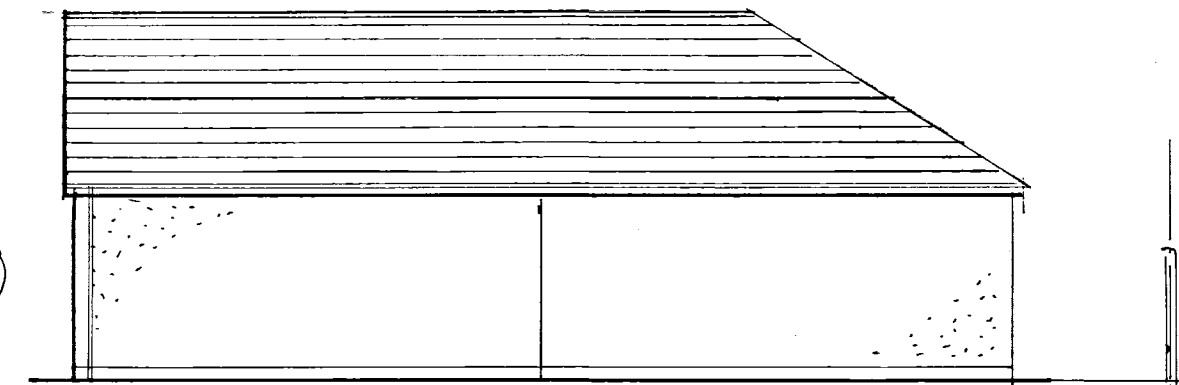

east.

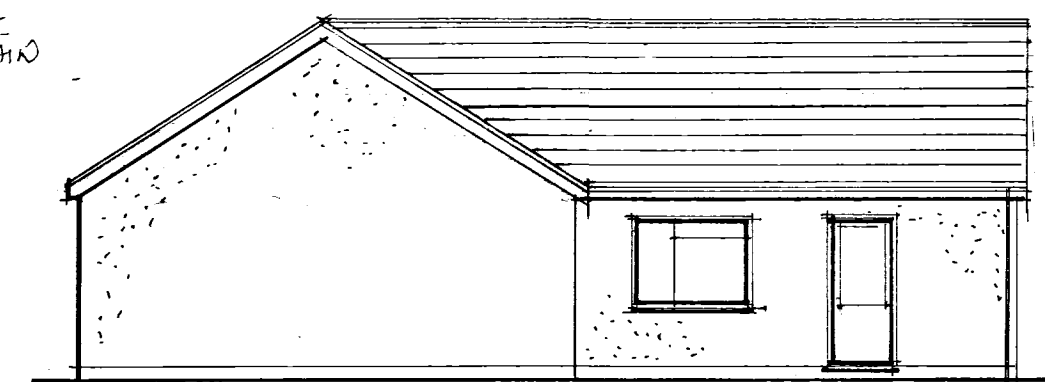

west.

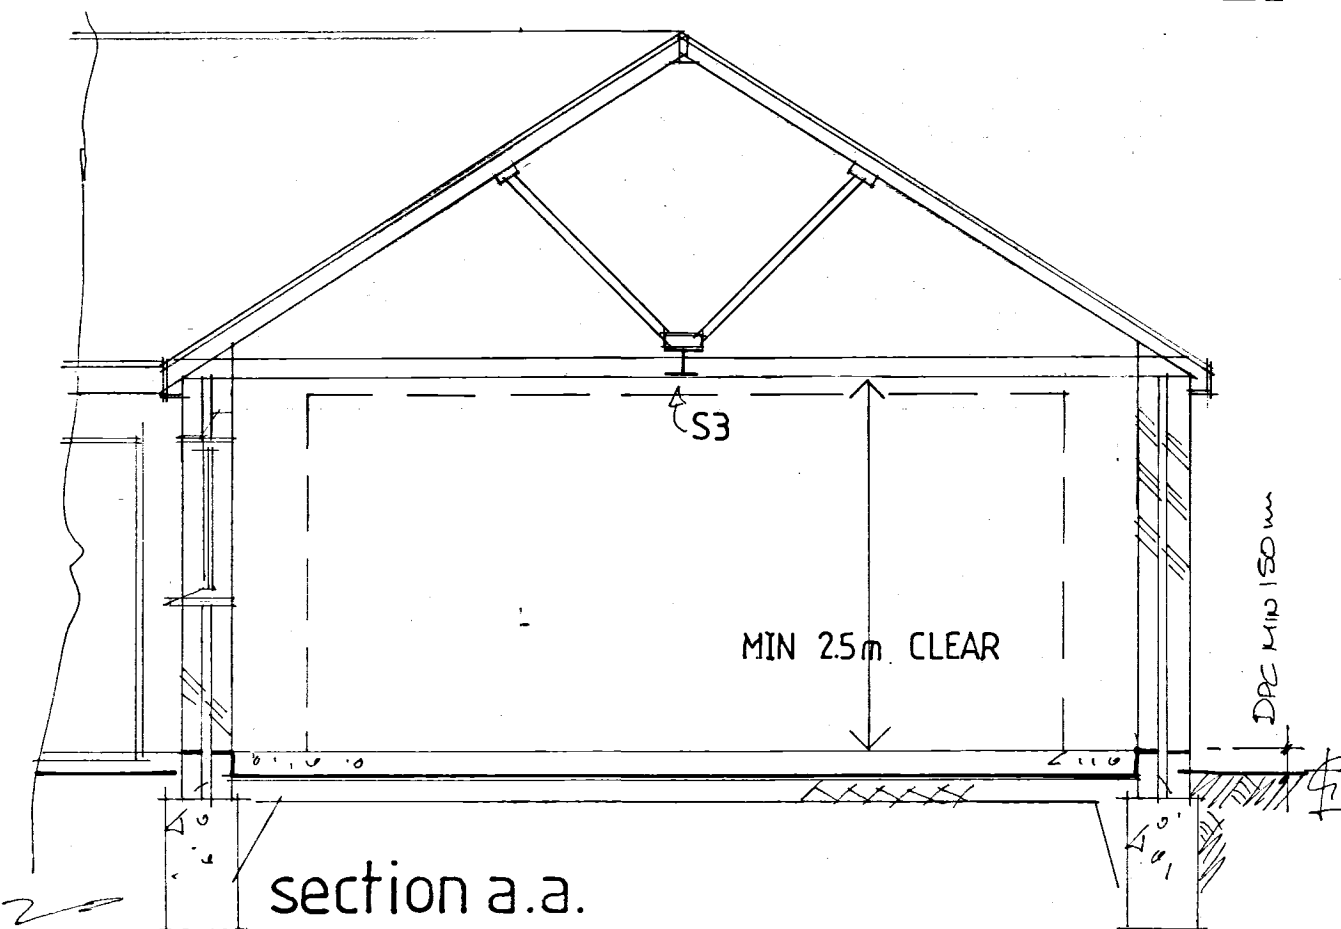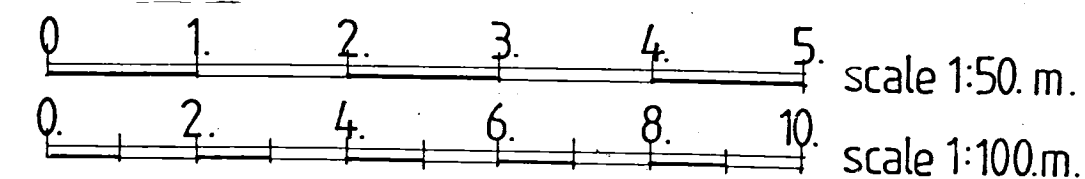

section a.a.

B	MAR 18	CLIENT AMENDMENTS.
A	DEC 16	BOUNDARY ADJUSTED.
	Date	Revision

© copyright

THORNS YOUNG
ARCHITECTURAL

THORNS-YOUNG LTD
CHARTERED BUILDING CONSULTANTS
Website: www.thornsyounyoung.co.uk

Fareham
21 Middle Road
Park Gate
SO31 7GH
Tel: (01329) 888 322

Portsmouth
232 London Road
North End
PO2 9JQ
Tel: (02392) 672 883

Client

MR & MRS GOULDING.

Job Title

71 SANDY POINT ROAD
HAYLING ISLAND.

Drawing Title

PROPOSED NEW
GARAGE.

Scale 1:100 & 1:50 AT A2.

Date OCT 16

Drawn by BST.

Drg. No.

9197.16.

Rev.

B