


NOTES:


Dimensions to be checked on site before commencing work. Any discrepancies shall be reported to the architect immediately.

Do not scale from these drawings except for planning purposes. Use figured dimensions only.


Where applicable this drawing is to be read in conjunction with other consultants' drawings.

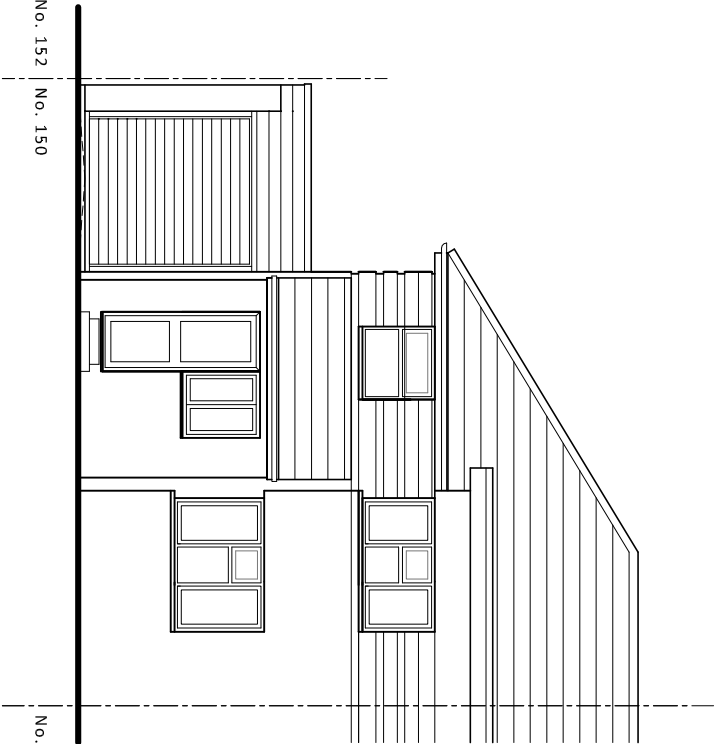


South (front) elevation

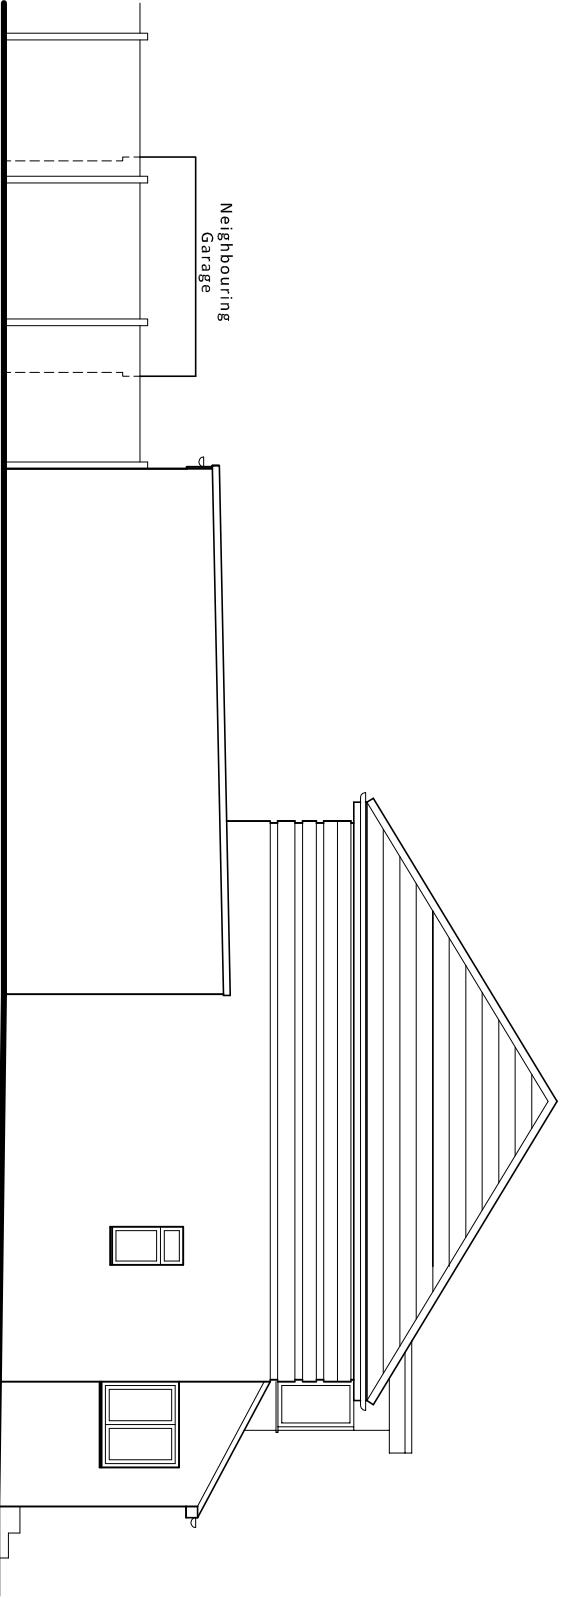

West (side) elevation

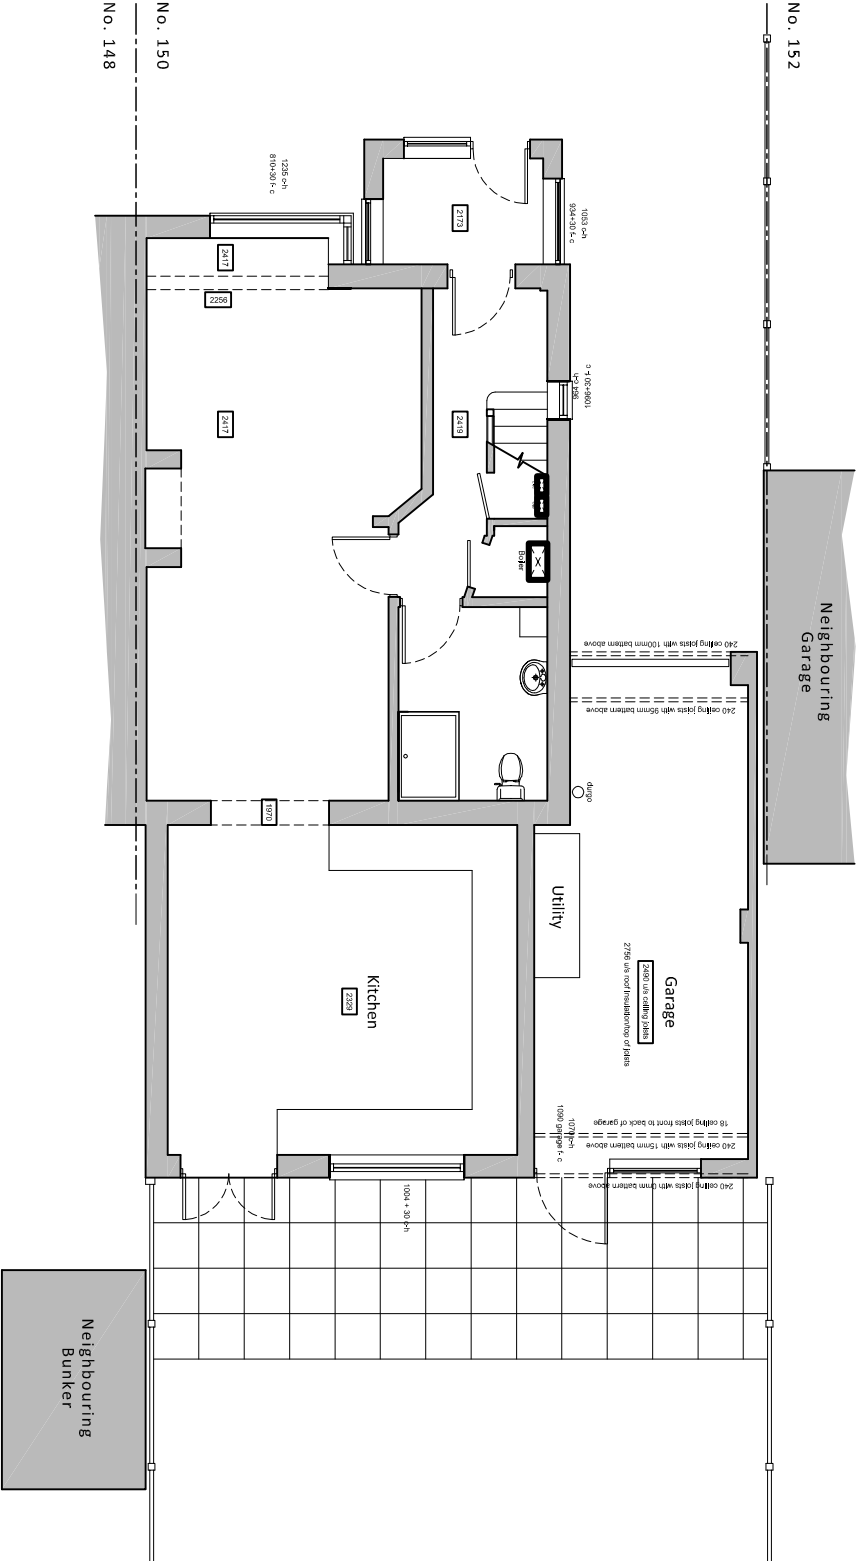


Ground floor (first floor unchanged in new proposal)

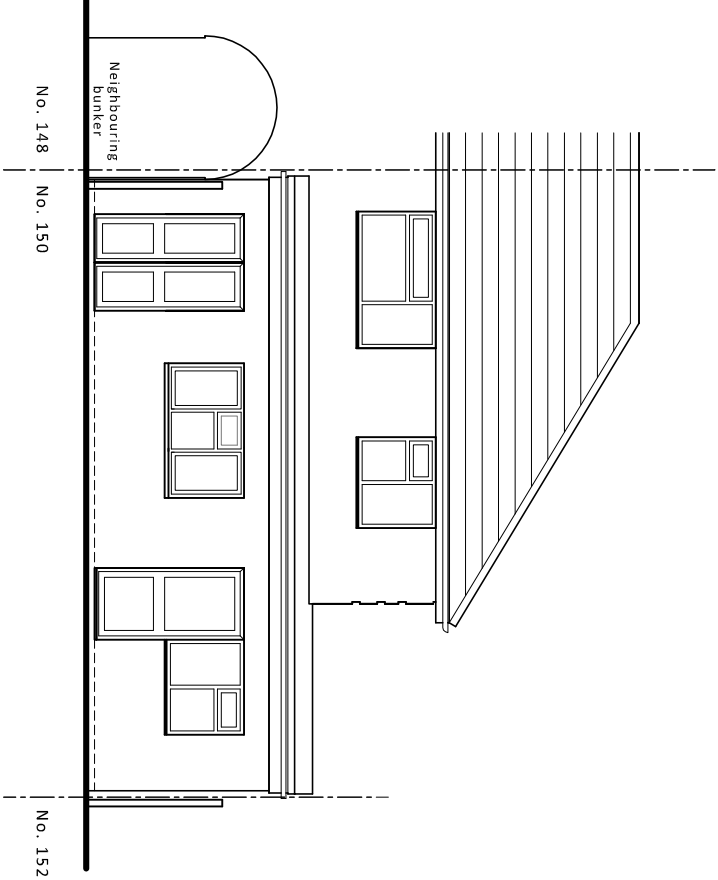

North (rear) elevation

Existing floor plans & elevations scale 1:100

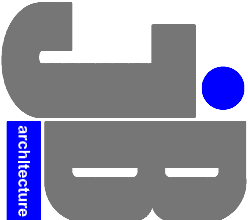

JIMMY BESSANT ARCHITECTURE
TEL: 01243 373620 M: 07769904282
E: jimmy@jb-architecture.co.uk
Web: www.jb-architecture.co.uk

For
MR & MRS TURNBULL

Project
**PROPOSED EXTENSIONS
AT 150 HAMBLEDON ROAD
WATERLOOVILLE,
HANTS, PO7 6XA**

Title
**EXISTING FLOOR PLANS
& ELEVATIONS**

Date	Drawn	Scale	Checked
AUG 2018	JB	1:100 @ A3	-
Job Number	Drawing Number	Revision	
PL21418	402	A	