




25 PARK CRESENT, EMSWORTH
EXISTING

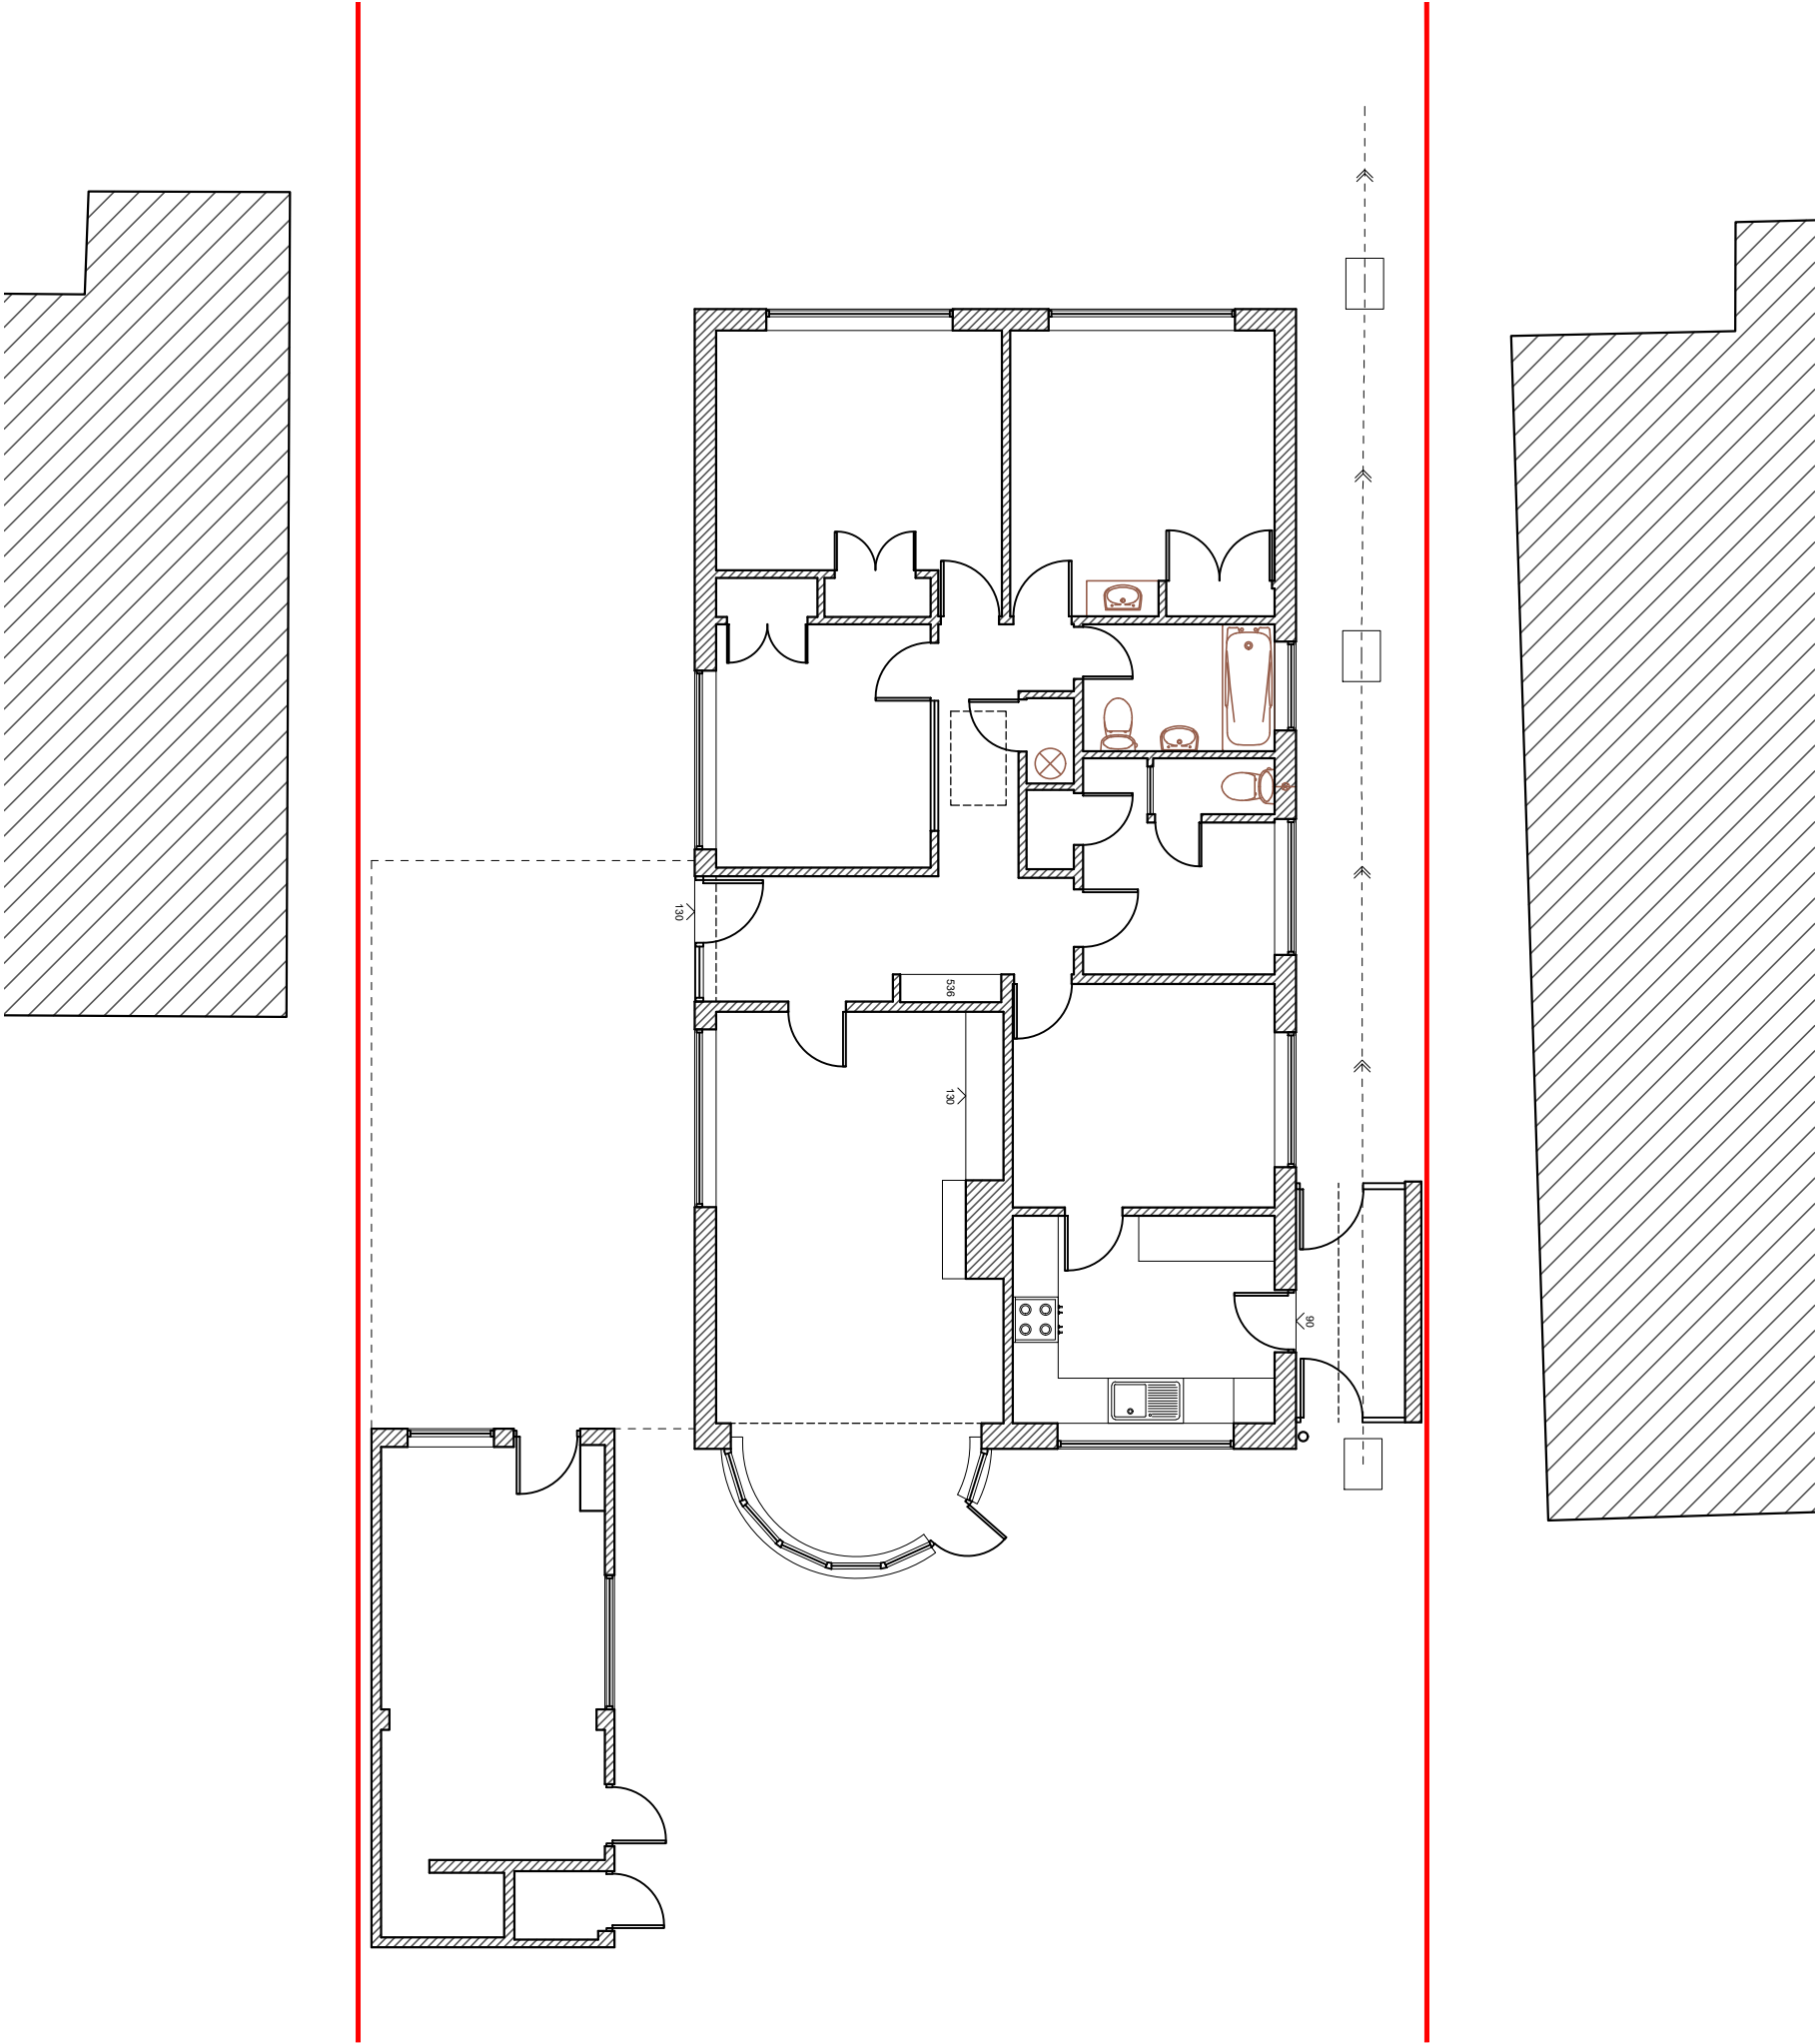


GROUND FLOOR PLAN
1:100

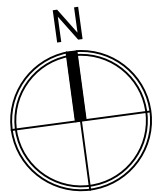



FRONT ELEVATION
[north] 1:100

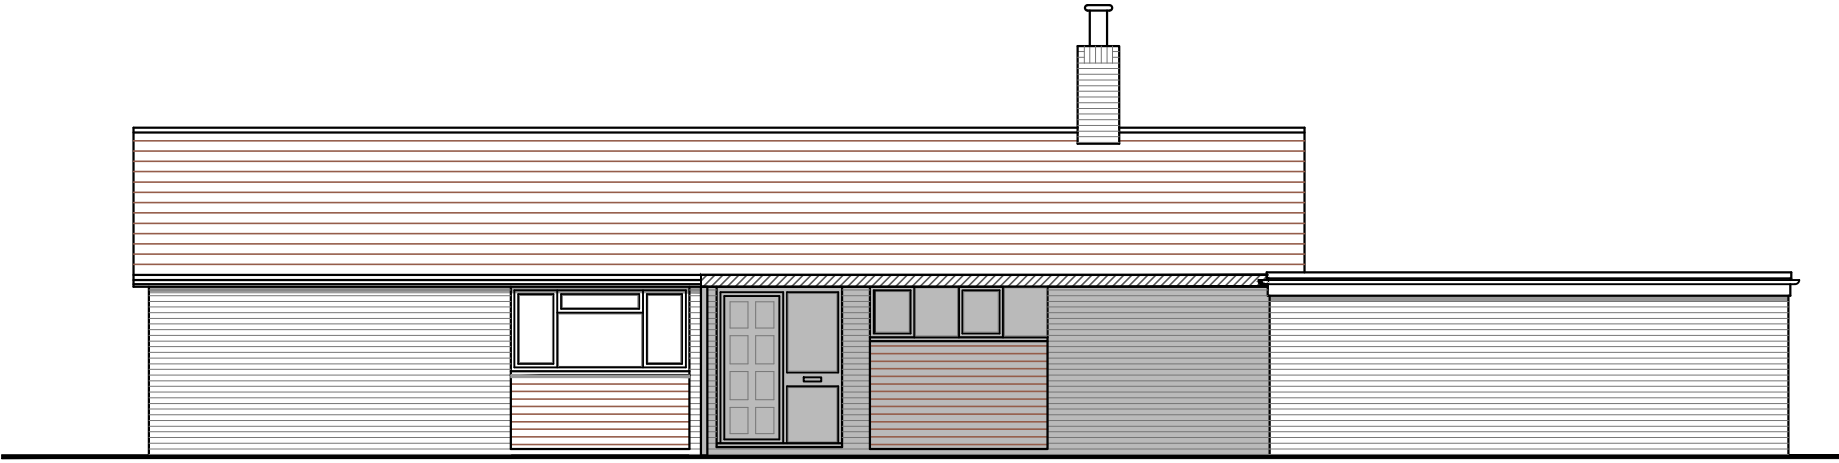

SIDE ELEVATION
[west] 1:100

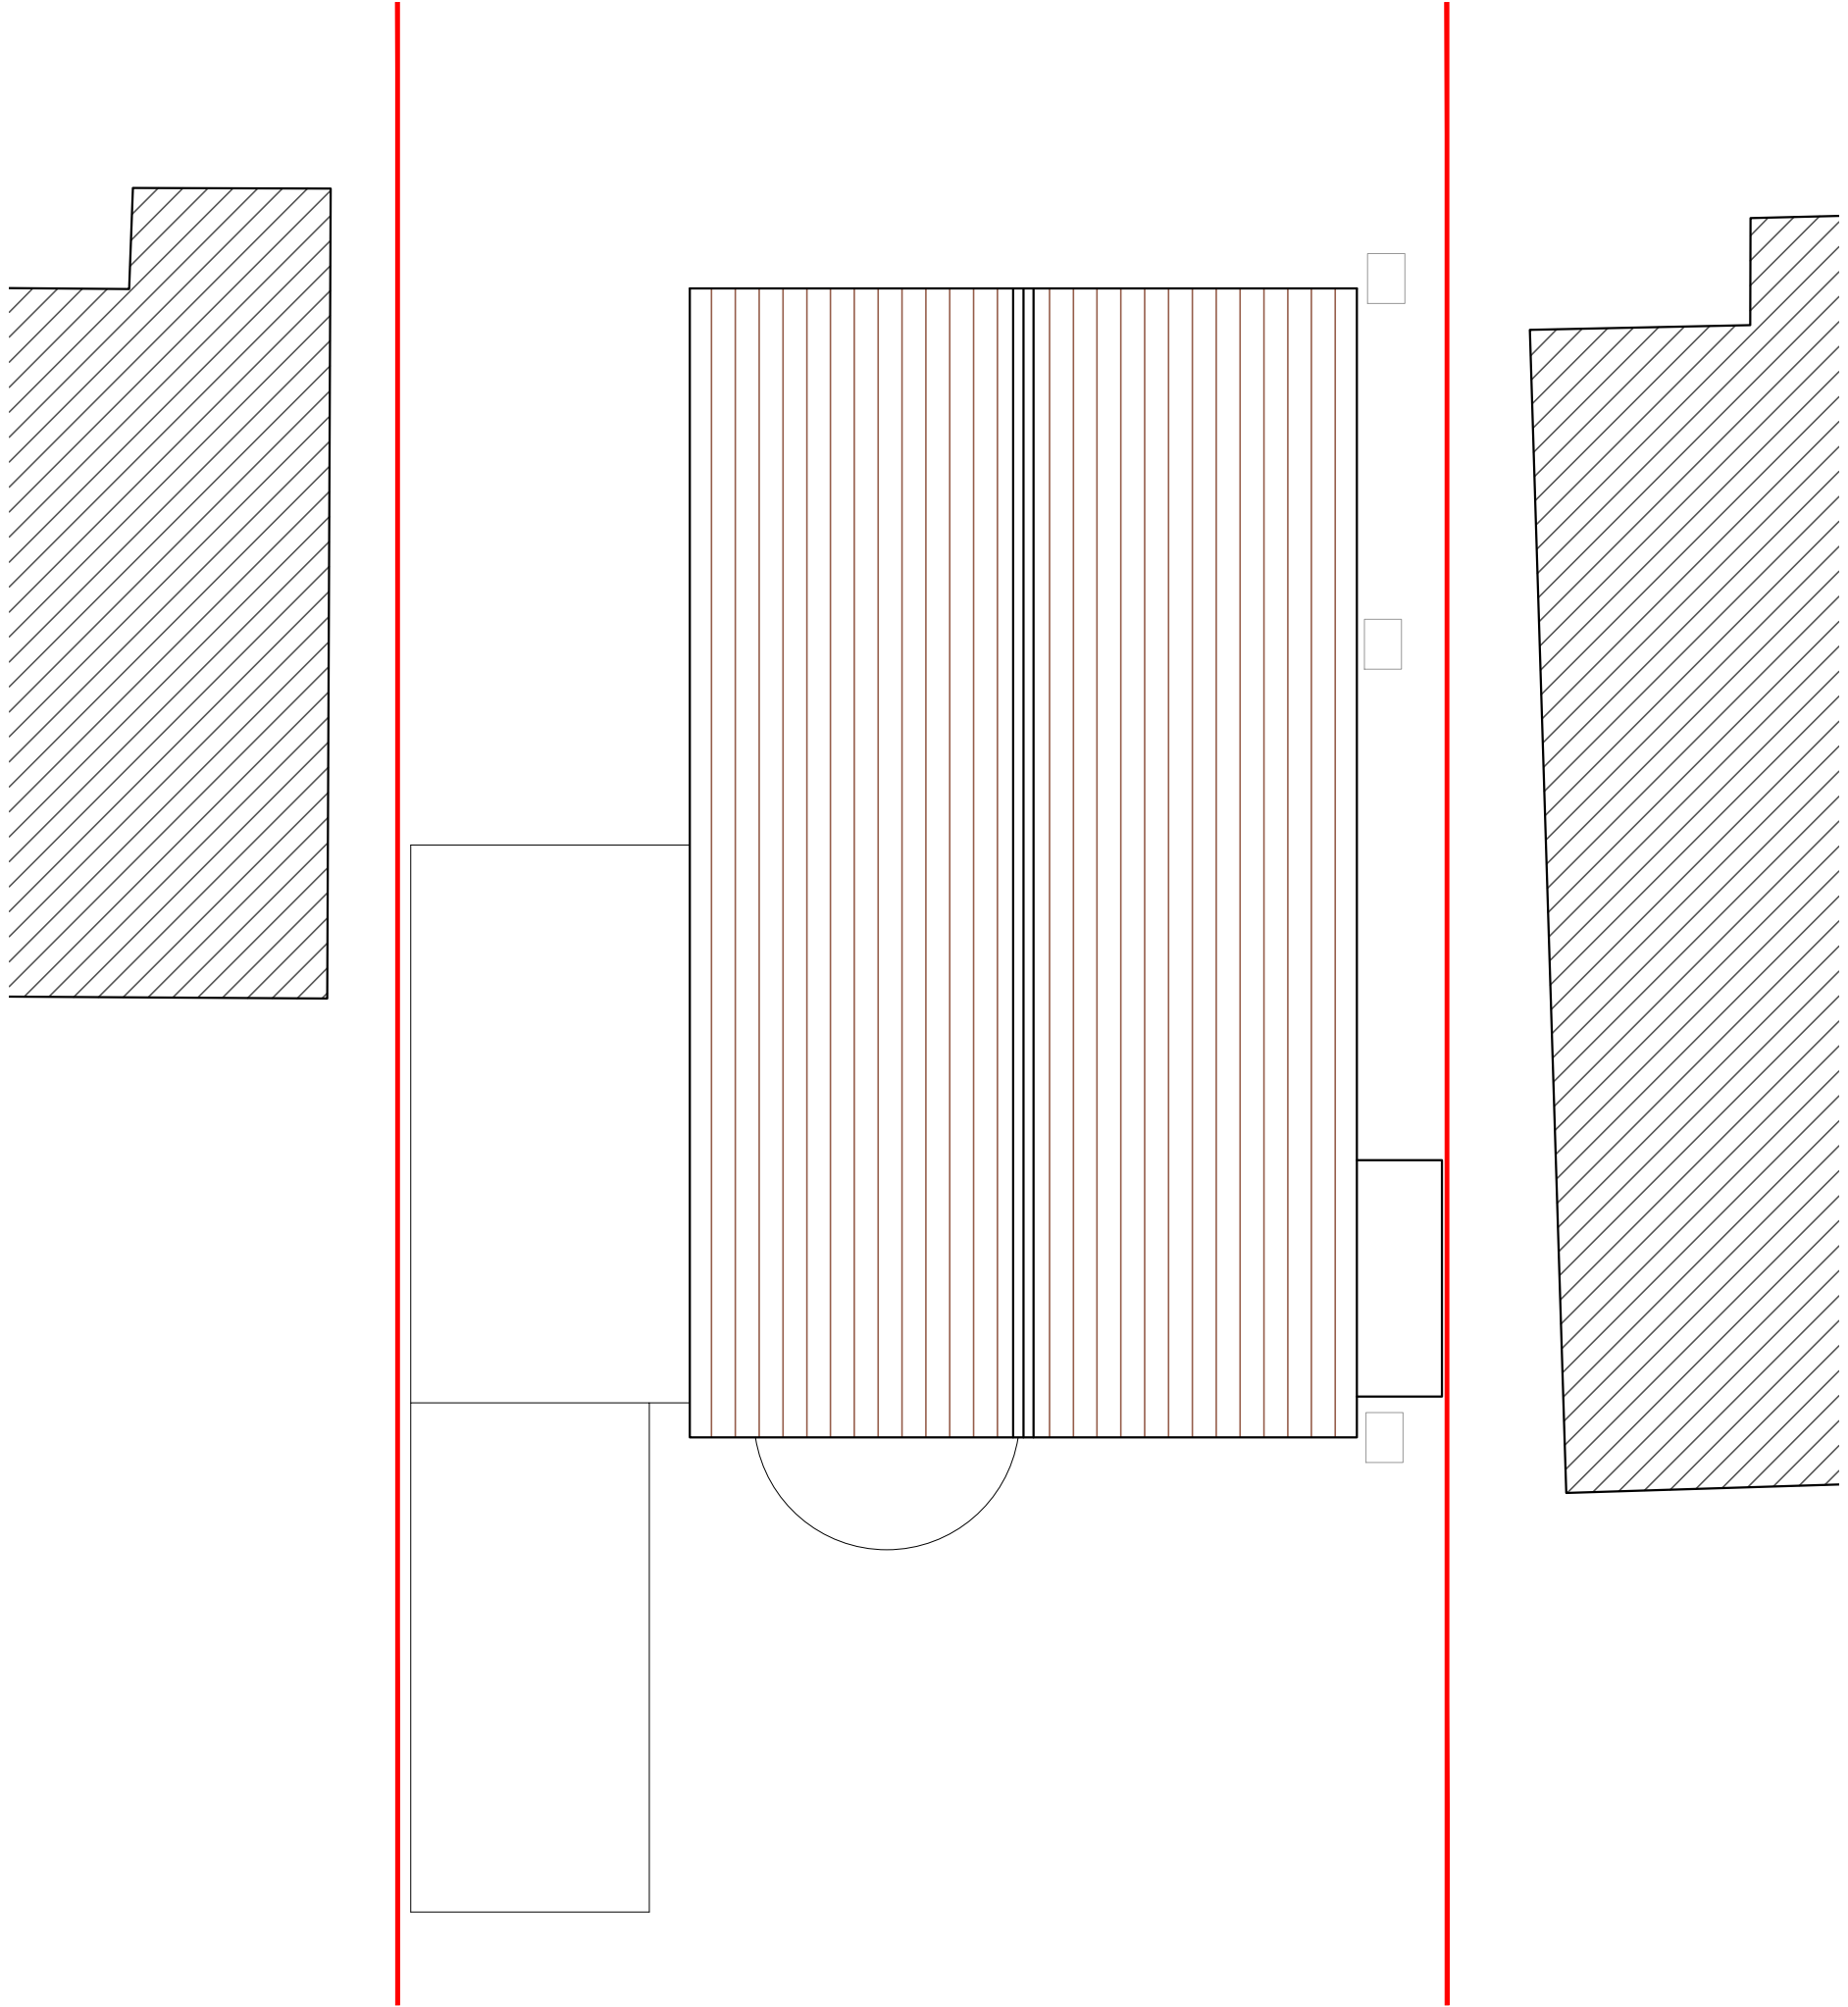

ROOF PLAN
1:100

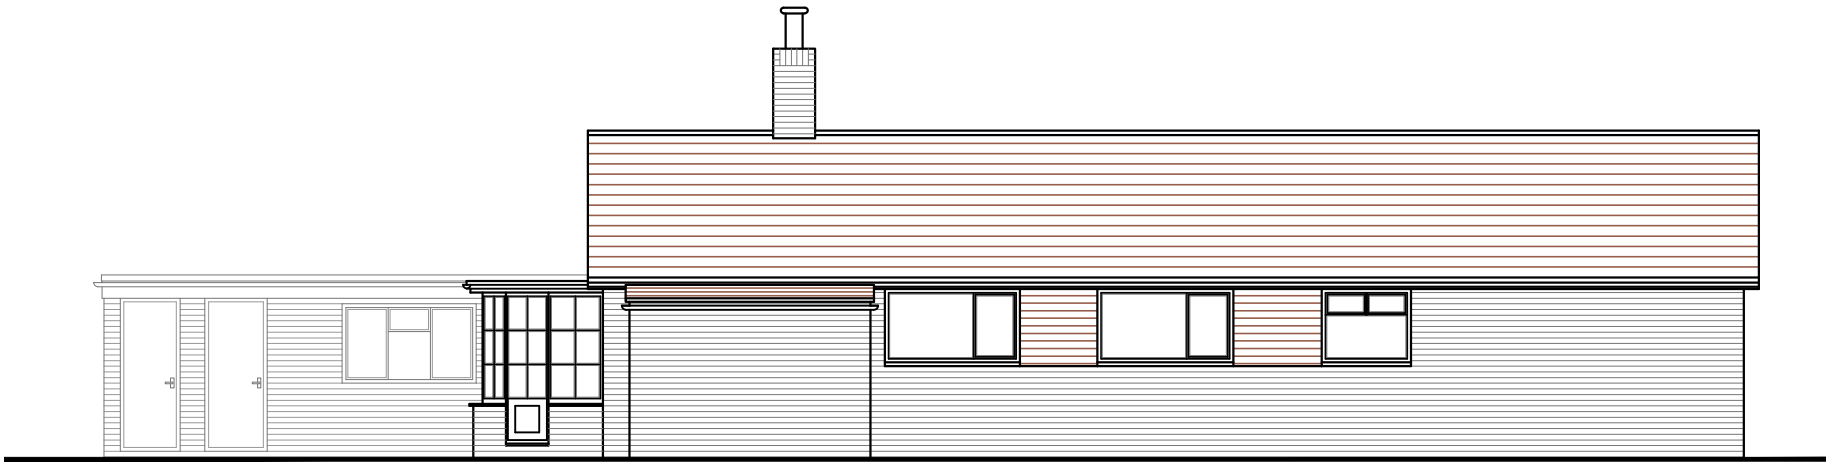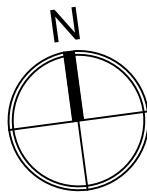

SIDE ELEVATION
[east] 1:100



REAR ELEVATION
[south] 1:100

NOTES:
Dimensions to be checked on site before commencing work.
Any discrepancies shall be reported to the architect immediately.
Do not scale from these drawings except for planning purposes.
Use figured dimensions only.
Where applicable this drawing is to be read in conjunction with other consultants' drawings.
All drawings to be read in conjunction with specification and all other drawings including structural engineer and mechanical and electrical drawings / specification



Ordinance Survey (c) Crown Copyright 2018. All rights reserved. Licence number 100022432
BLOCK PLAN
1:500



Ordinance Survey (c) Crown Copyright 2018. All rights reserved. Licence number 100022432
SITE LOCATION PLAN
1:1250

REV	DATE	AMENDMENT	DRAWN

hd
architects
Helyer Davies Architects Ltd
1 The Old Flour Mill,
Emsworth, PO10 7BT
01243 370 715
www.hdarchitects.co.uk mail@hdarchitects.co.uk

CLIENT
Mr and Mrs Mattison

PROJECT
25 Park Crescent
Emsworth
Hampshire
PO10 7NT

DRAWING
EXISTING
Floor Plans
Elevations
Site Location Plan & Block Plan

SCALE
as noted @A1

DATE	March 2018	DRAWN	TW
DRAWING NUMBER	18039-01	REVISION	*

