


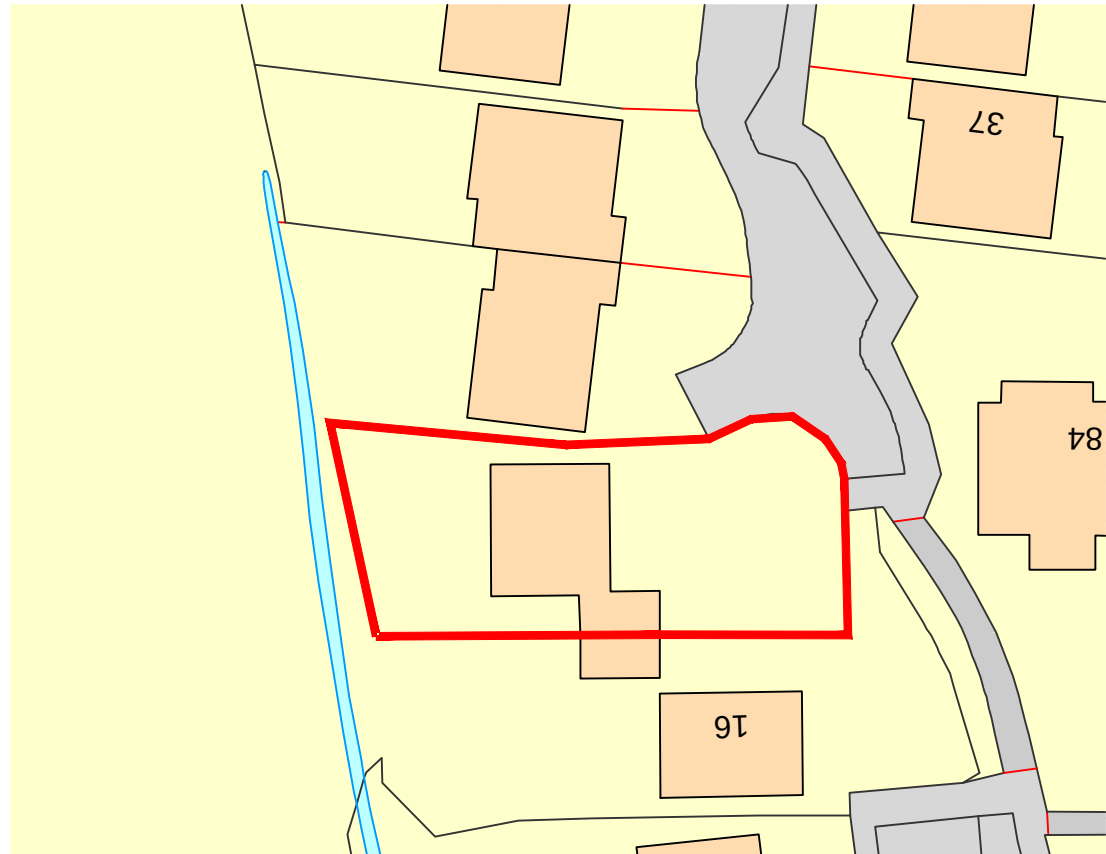

Ordnance Survey, (c) Crown Copyright 2018. All rights reserved. Licence number 100022432


### Location Plan

scale 1:500 @ A1 and 1:1000 @A3




### Google Map Plan

scale 1:500 @ A1 and 1:1000 @A3

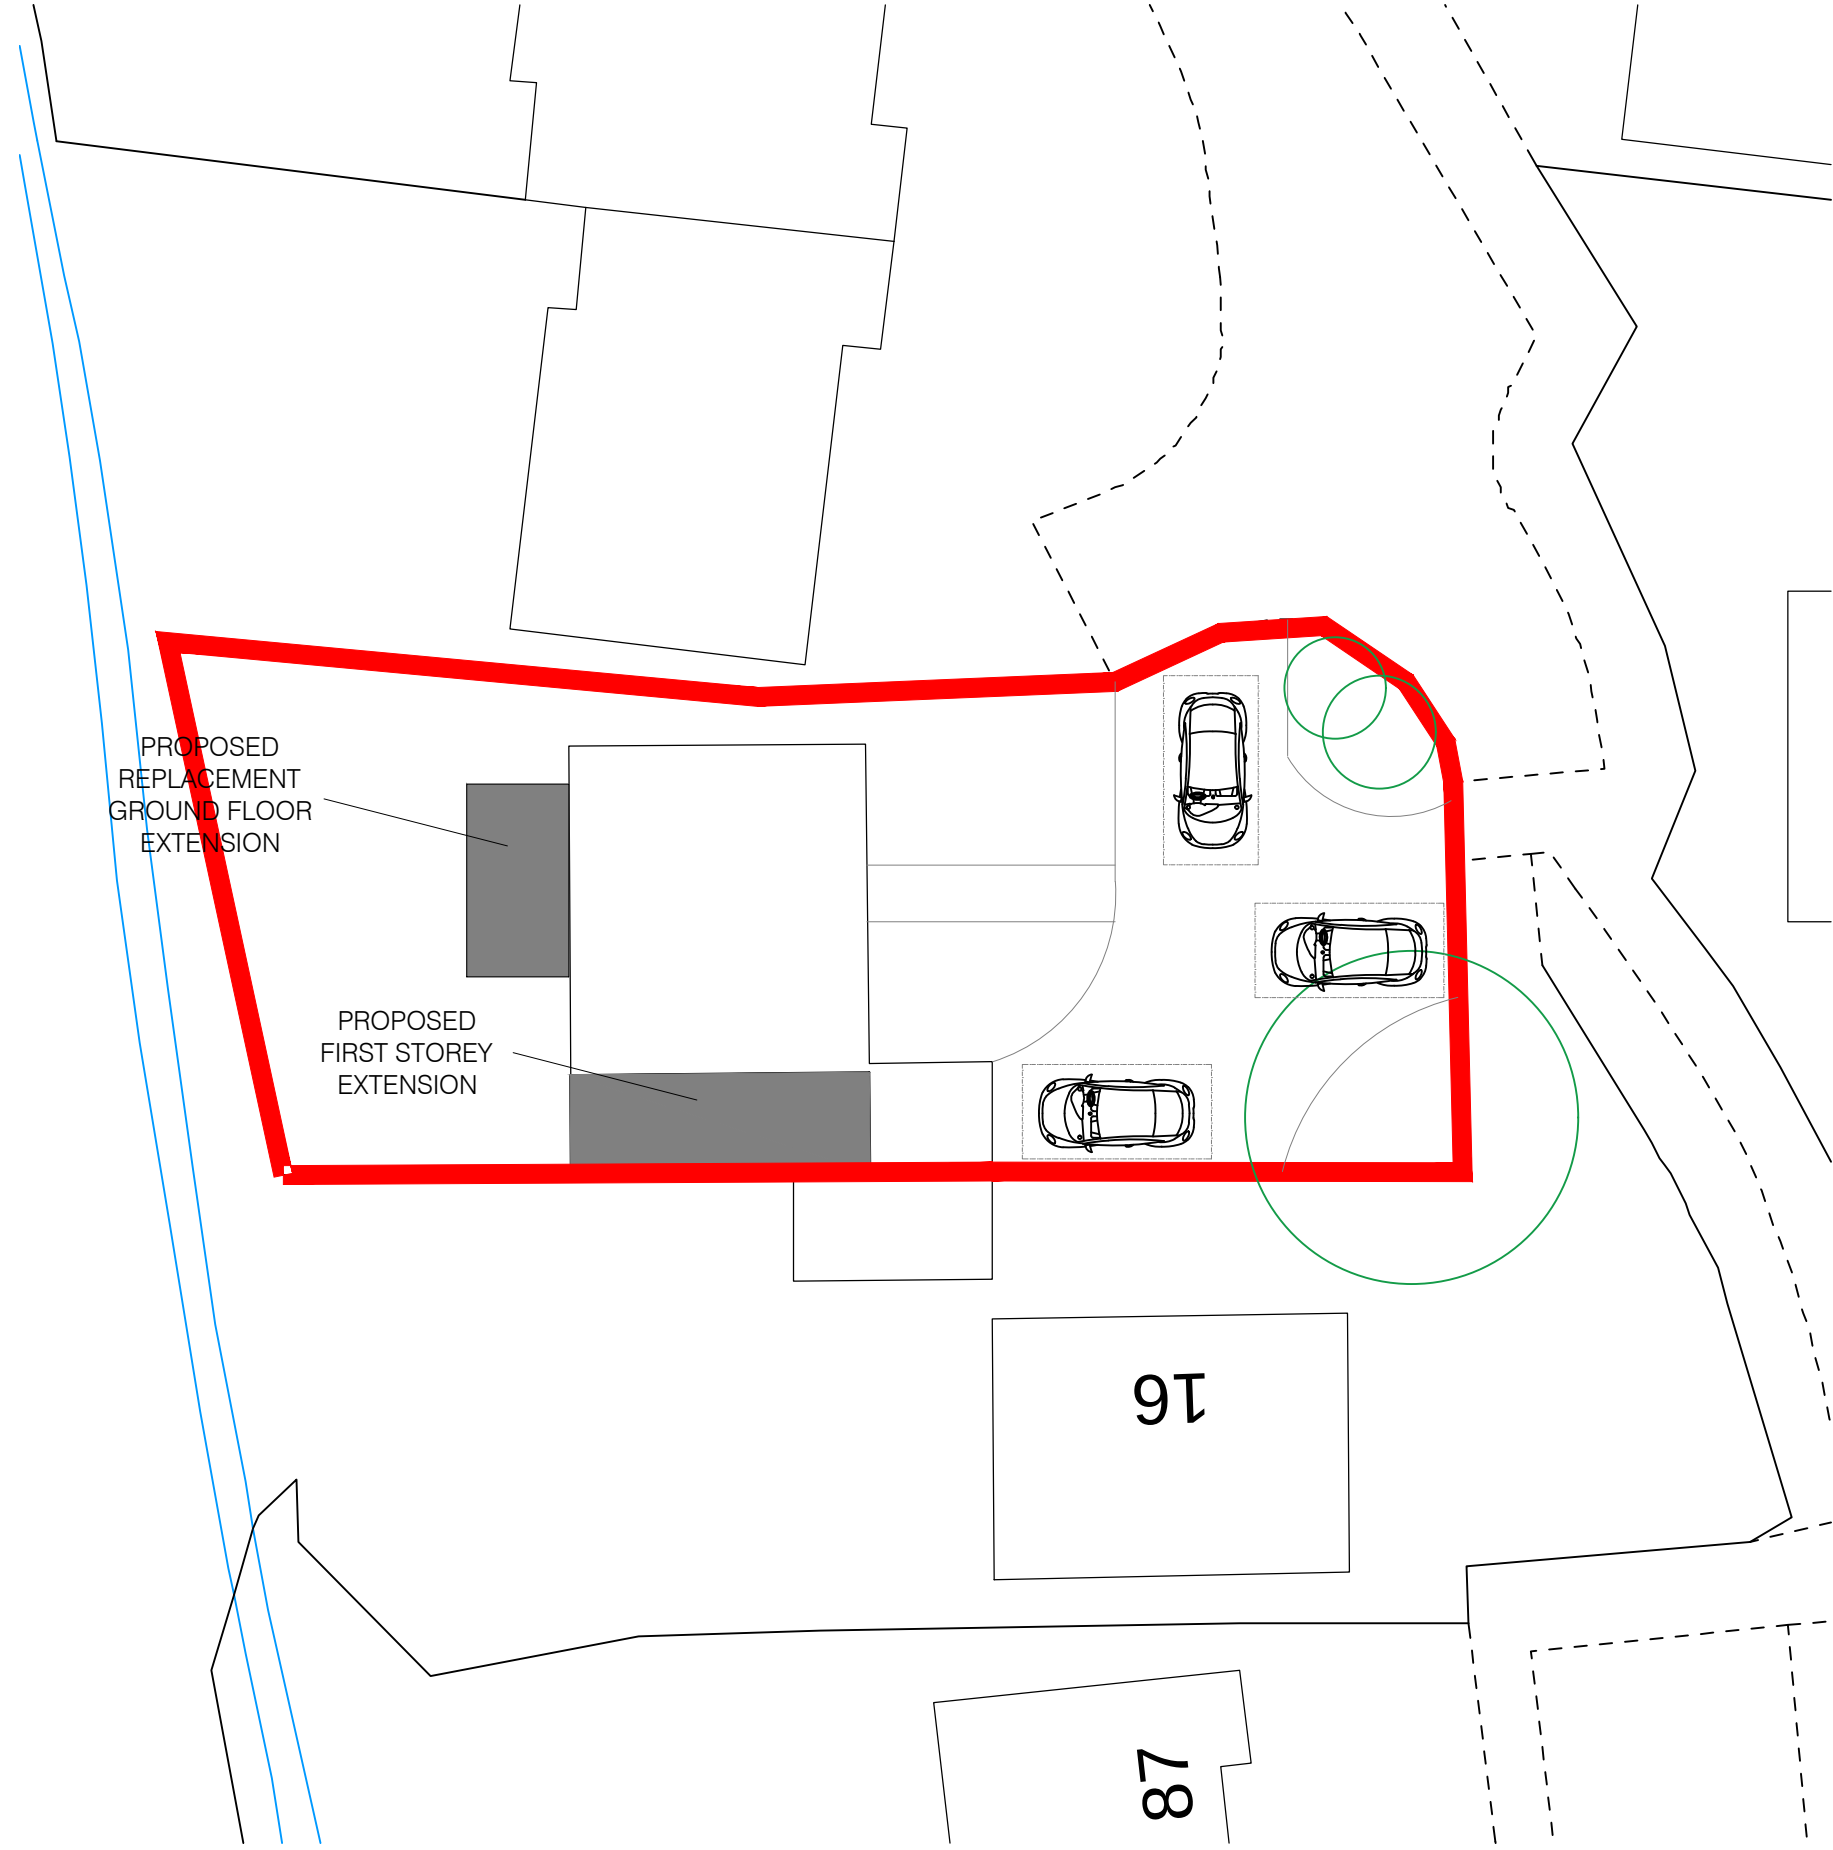


### PROPOSED Block Plan

scale 1:200 @ A1 and 1:400 @A3

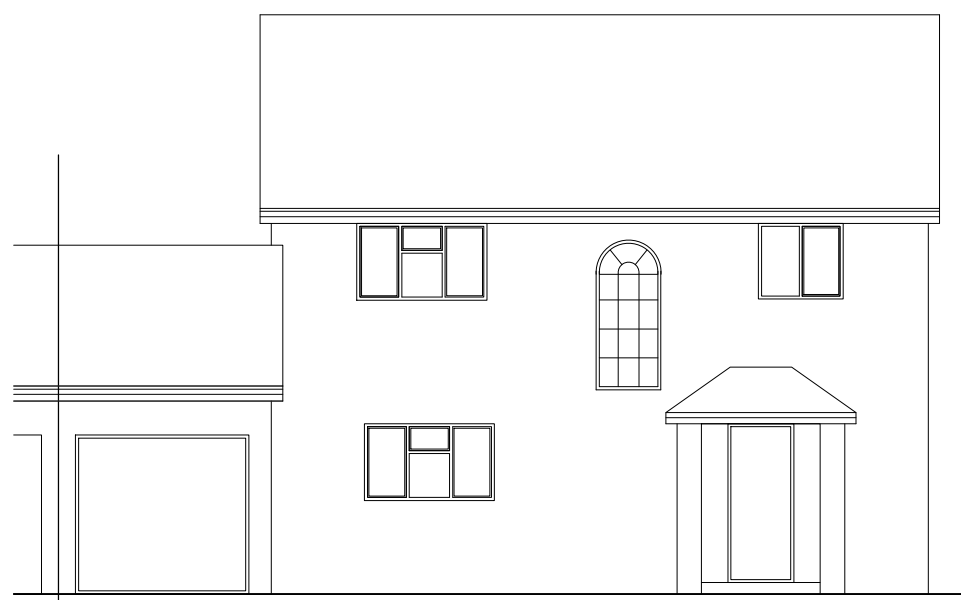

### EXISTING Front Elevation

scale 1:100 @ A1 and 1:200 @A3

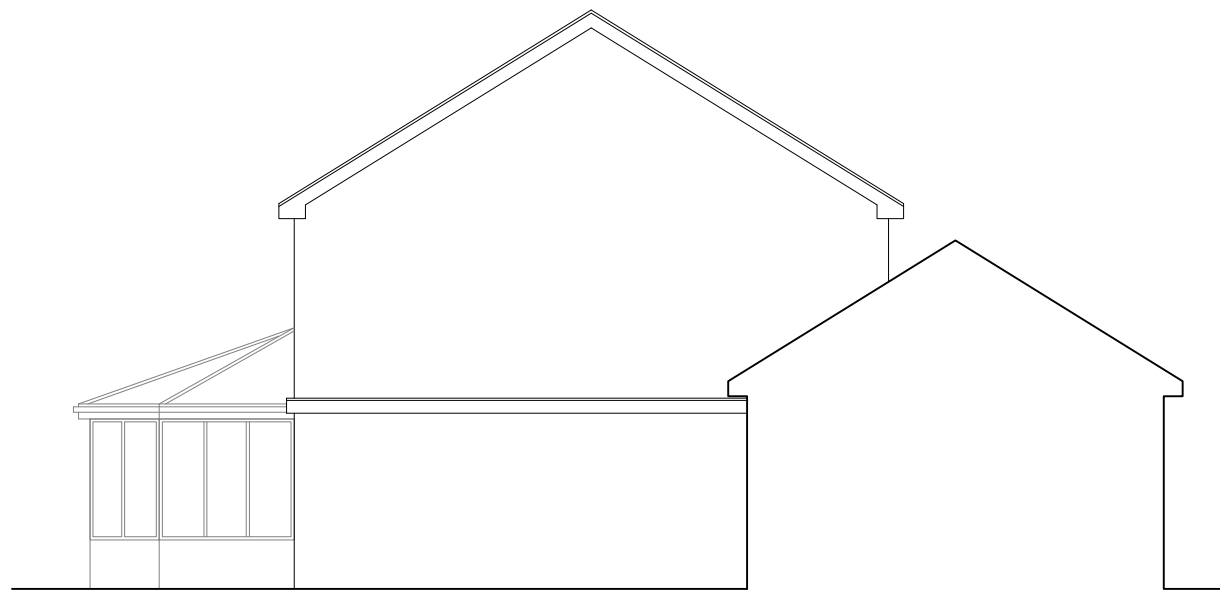


### EXISTING Side Elevation

scale 1:100 @ A1 and 1:200 @A3




### EXISTING Rear Elevation

scale 1:100 @ A1 and 1:200 @A3

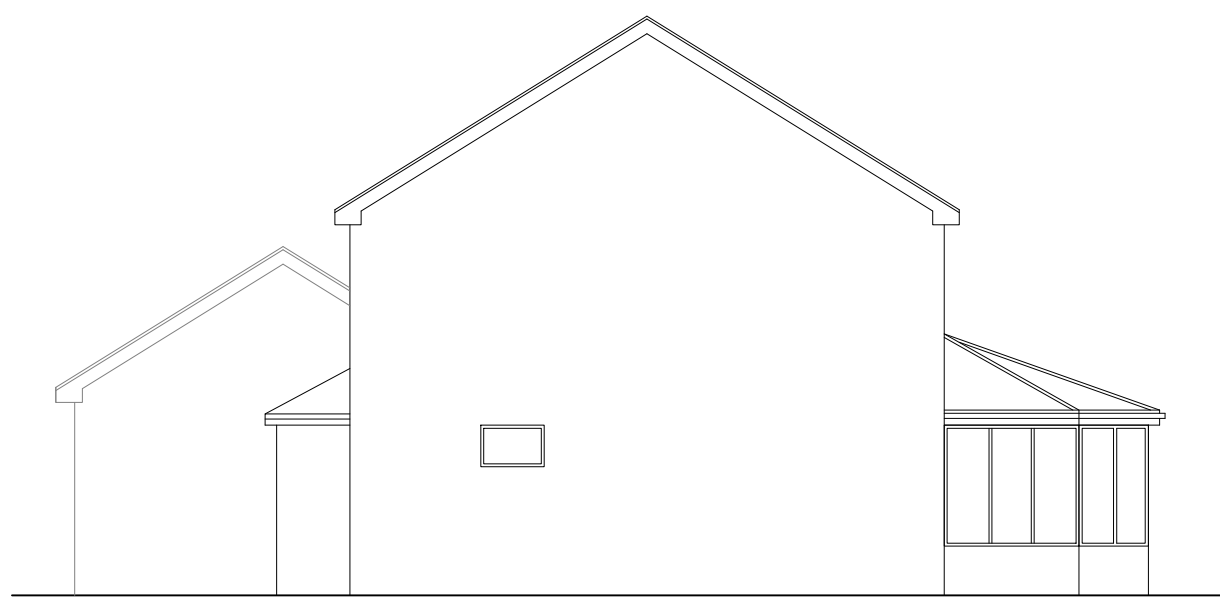


### EXISTING Side Elevation

scale 1:100 @ A1 and 1:200 @A3

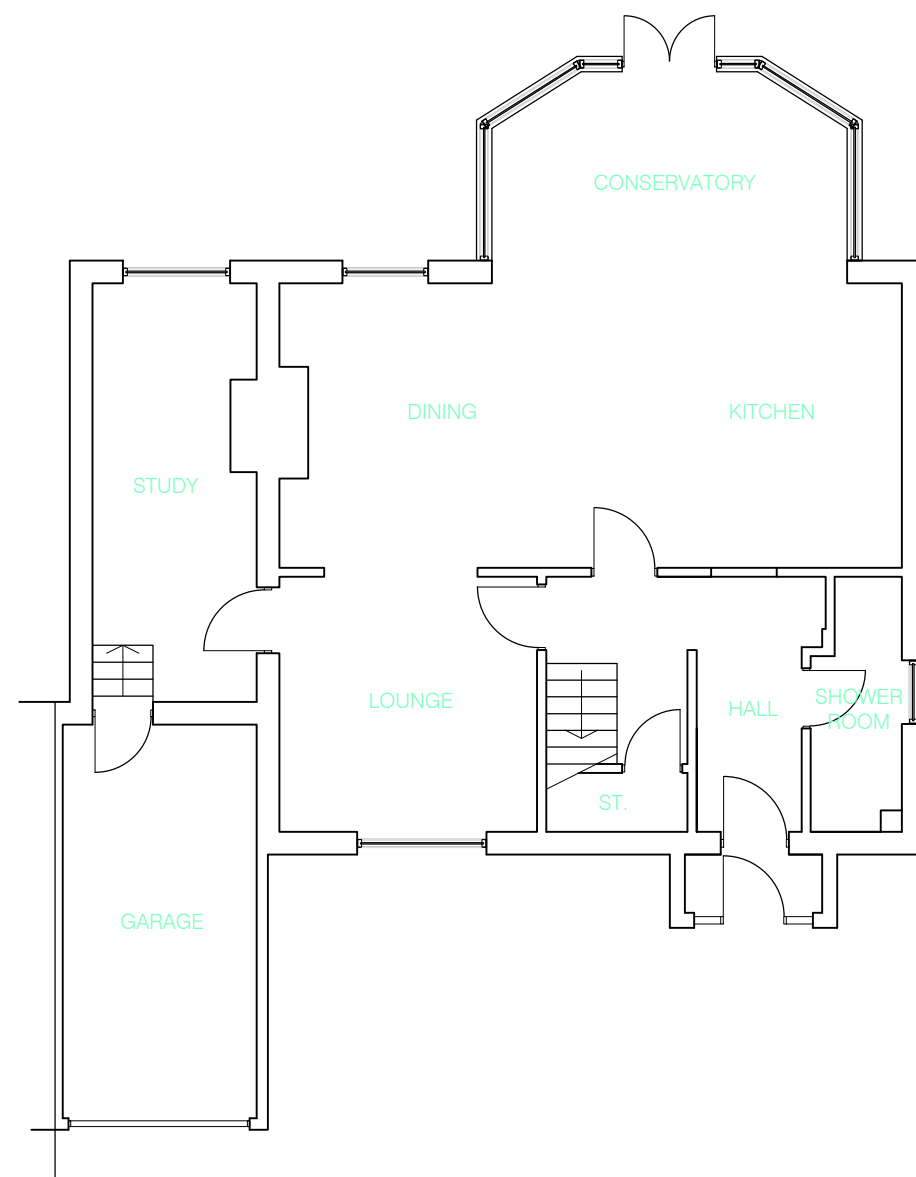

### EXISTING Ground Floor Plan

scale 1:50 @ A1 and 1:100 @A3

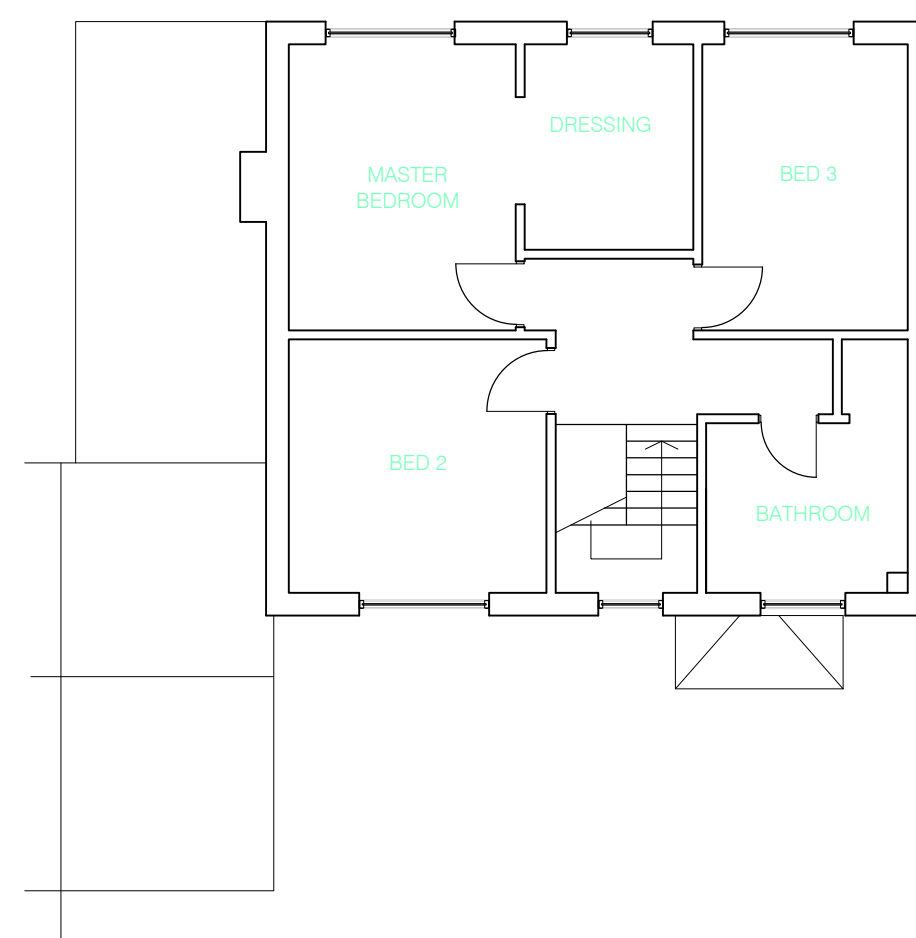


### EXISTING First Floor Plan

scale 1:50 @ A1 and 1:100 @A3

scale width 100mm @ a1 - 50mm @ a3  
client Mr & Mrs Champkin

| revision | notes                                 | date       | drawn | check |
|----------|---------------------------------------|------------|-------|-------|
| A        | Amendments follwing comments from LPA | 08/11/2018 | ARP   |       |

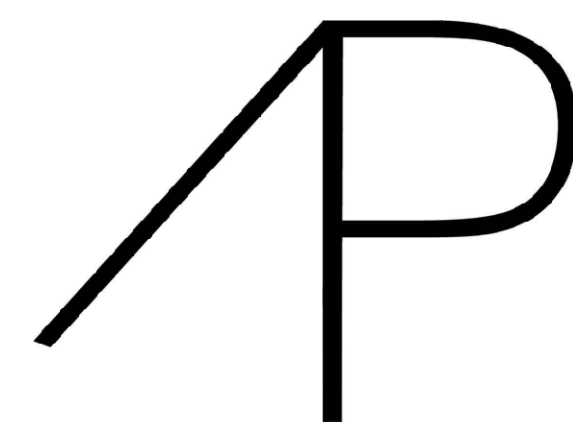

AP ARCHITECTURE

alex.paul@hotmail.co.uk  
07427636286

|          |                                                                             |         |          |   |
|----------|-----------------------------------------------------------------------------|---------|----------|---|
| project  | Proposed Extension and Alterations to 14 Far Meadow Way, Emsworth, PO10 7PA |         |          |   |
| detail   | Location Plan, Block Plan Existing Floor Plans & Elevations                 |         |          |   |
| drawn    | ARP                                                                         | checked |          |   |
| date     | Aug 2018                                                                    | status  | Planning |   |
| a1 scale | a3 scale                                                                    | rev     |          |   |
| as shown |                                                                             | 009 01  |          | A |