


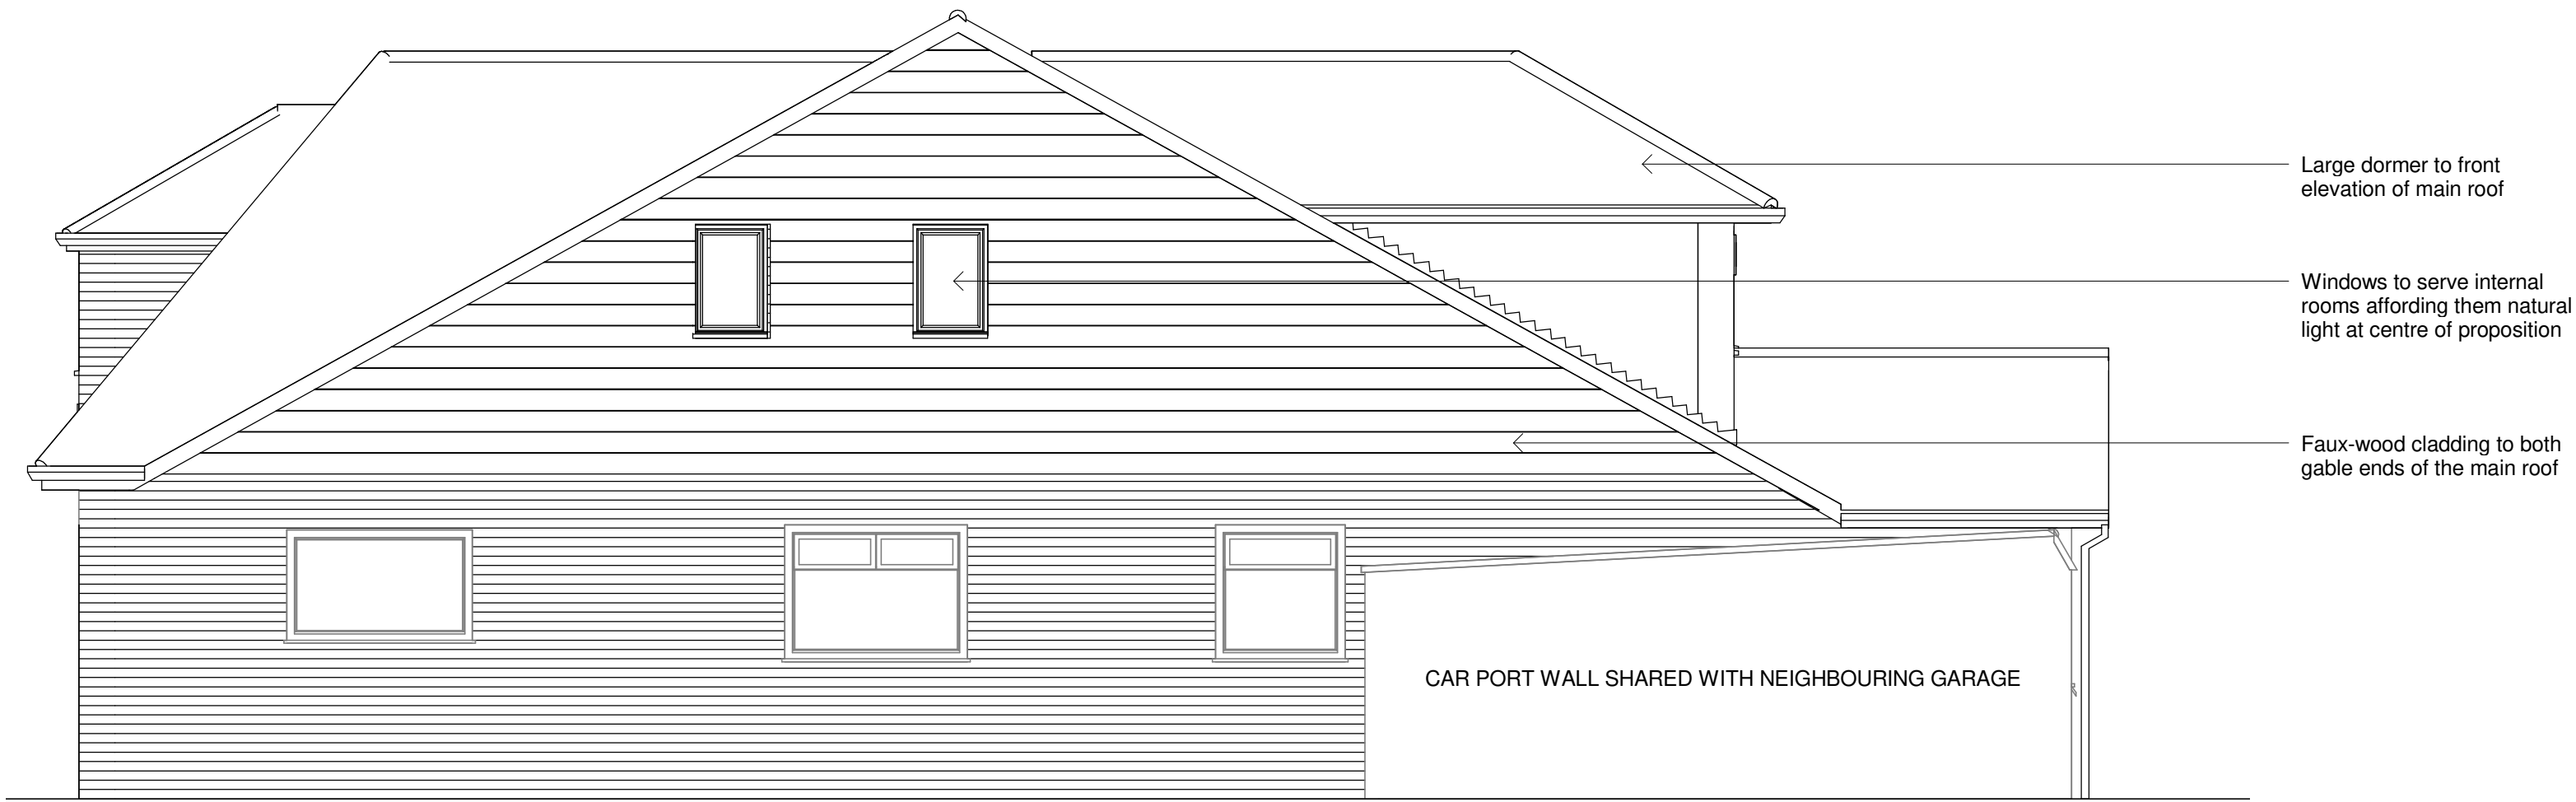

1 North East Elevation
1 : 50



2 South West Elevation
1 : 50

notes:

NOTE: The contractor is responsible for checking all site dimensions and levels. These should be checked prior to the ordering of any components and before the commencement of the works.

revisions: A 15/07/2018 DR Design updated in line with client requirements

Mr & Mrs Brookes
Alterations and Extensions
47 Hazleton Way, Waterloooville

title: Proposed Elevations
Sheet 2

status:
date:
scale:
drawn:

Planning
22/06/18
1 : 50 @ A1
DR



Daniel Rayson BA(Hons)
t: 07557358697
e: daniel_rayson_95@hotmail.co.uk
w: www.danielrayson.co.uk

job: 0006 dwg: 1302 rev: A