




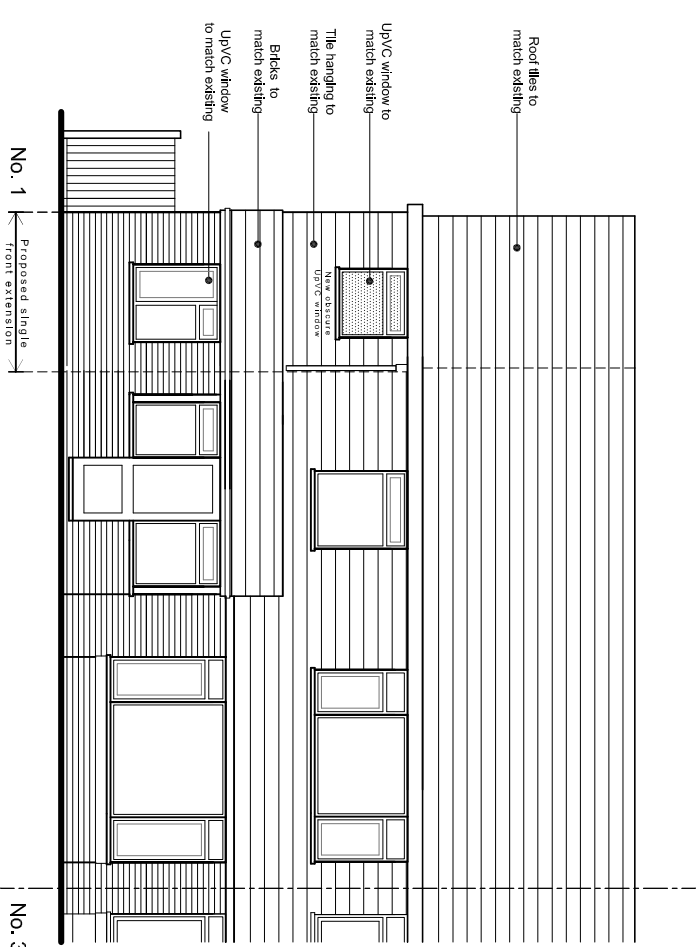


East (front) elevation

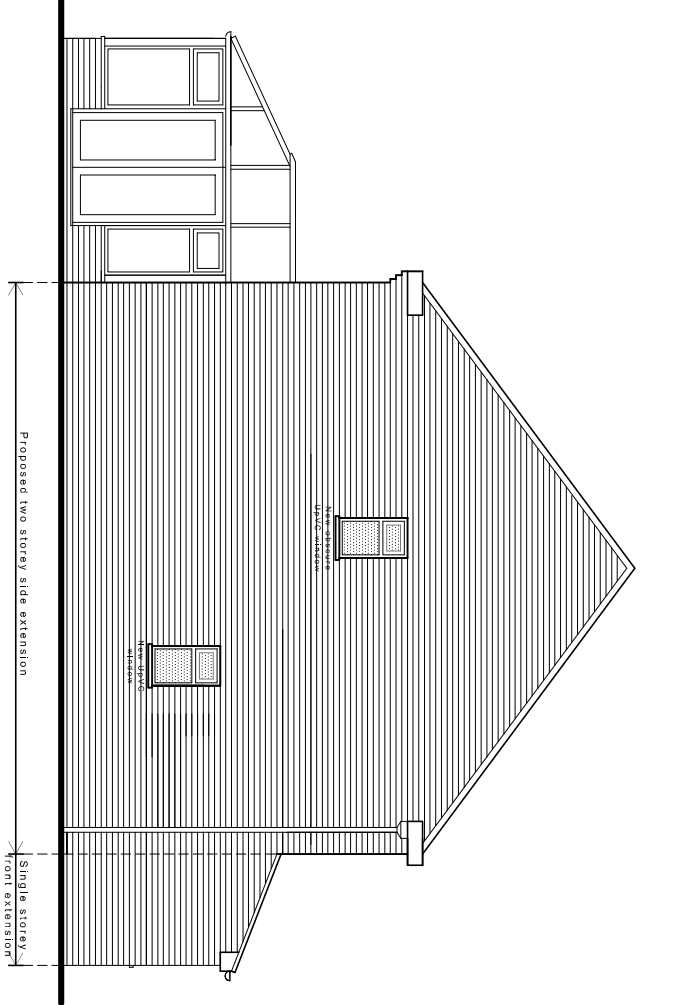


South (side) elevation

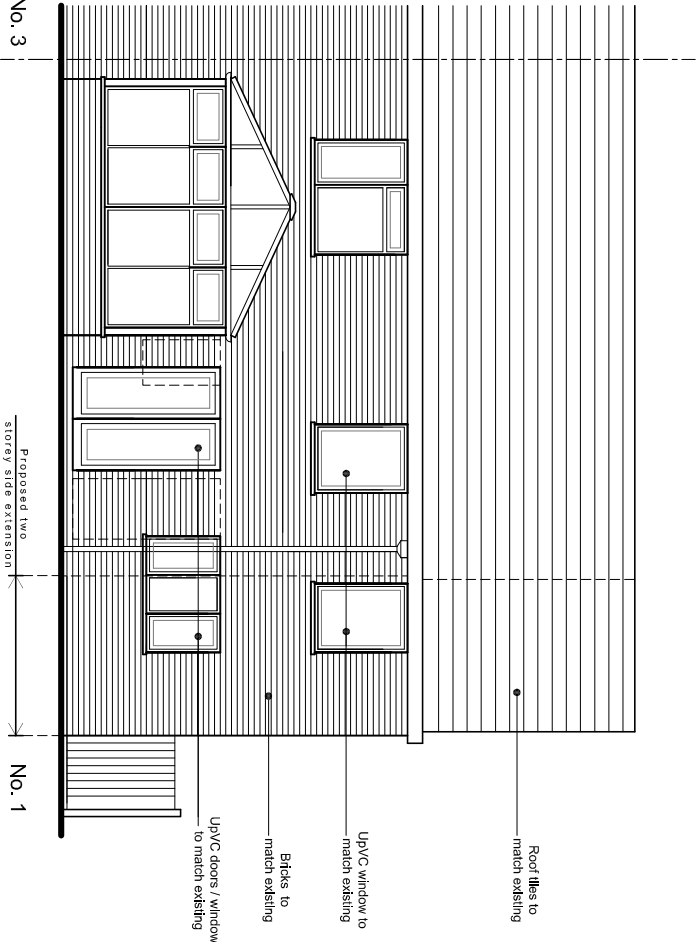

West (front) elevation

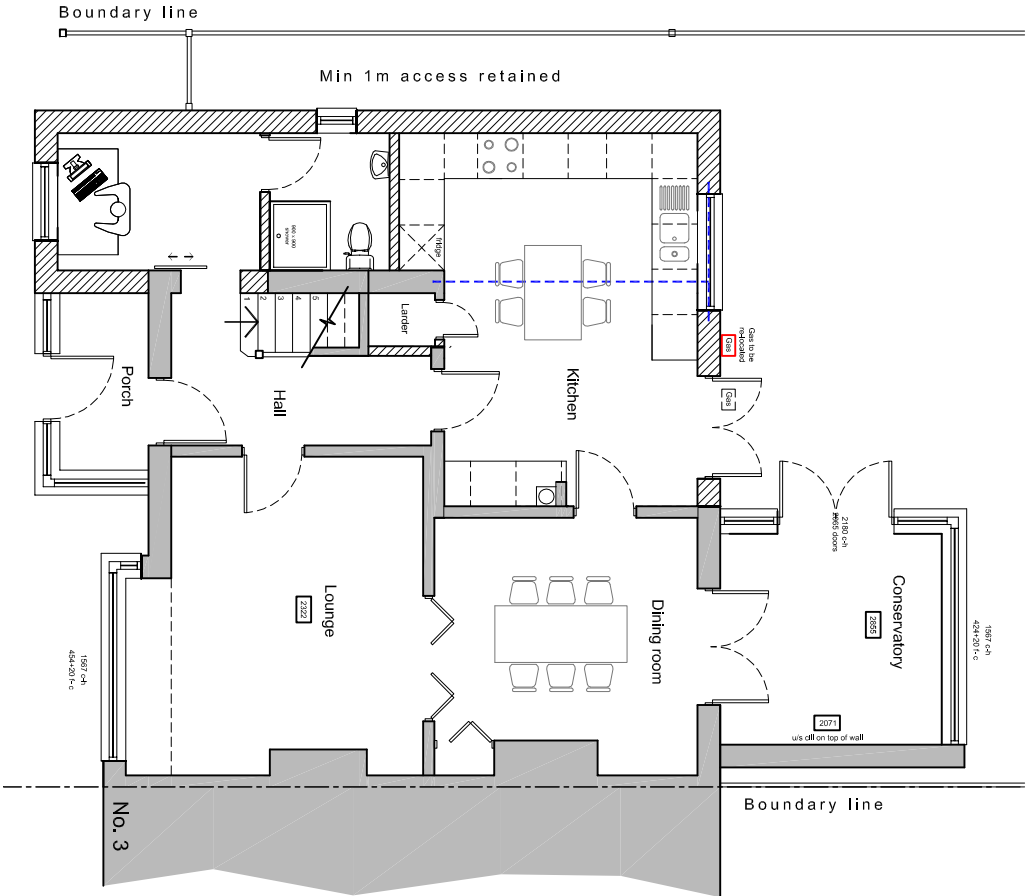

Ground floor

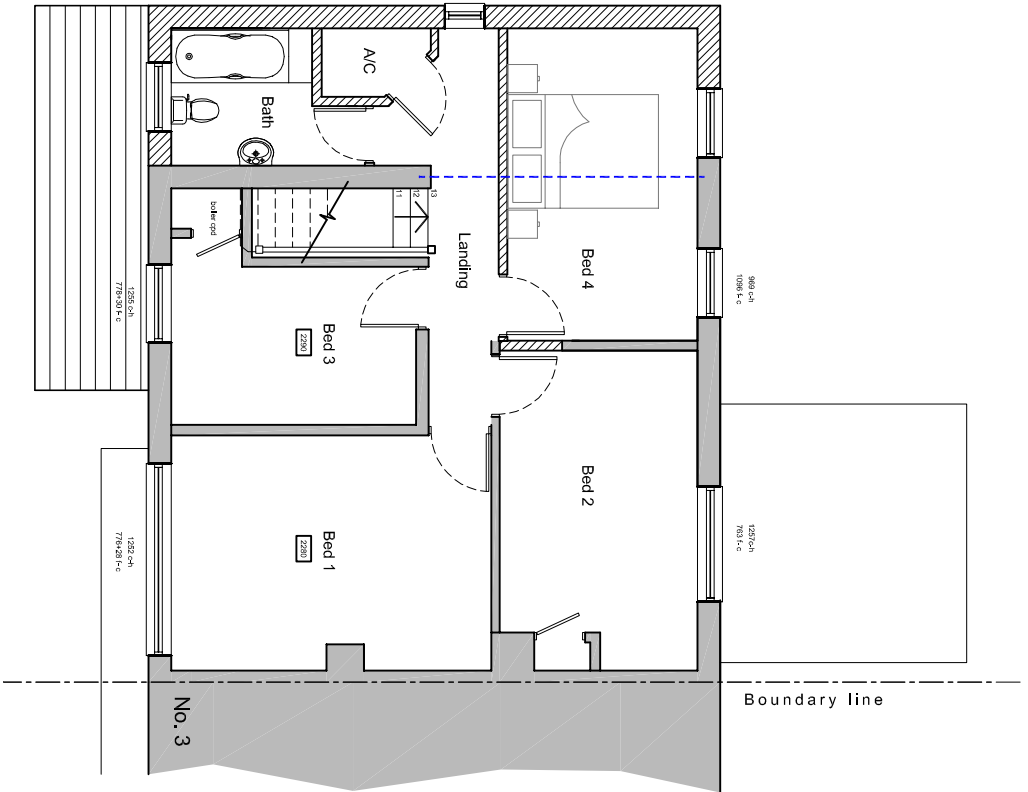


First floor

- Key:**
- Proposed walls
 - Existing walls
 - New steels



Proposed floor plans & elevations scale 1:100

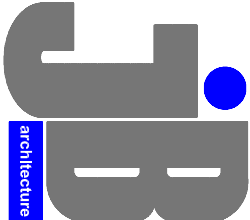

JIMMY BESSANT ARCHITECTURE
TEL: 01243 373620 M: 07769904282
E: jimmy@jb-architecture.co.uk
Web: www.jb-architecture.co.uk

For
MR & MRS TAYLOR

Project
**PROPOSED EXTENSION
AT 1 HOLLYBANK LANE
EMSWORTH
PO10 7UD**

Title
**PROPOSED FLOOR PLANS
& ELEVATIONS**

Date	Drawn	Scale	Checked
SEPT 2018	JB	1:100 @ A3	-
Job Number	Drawing Number	Revision	
PL17618	49	A	