




SCALE BAR IN METRES

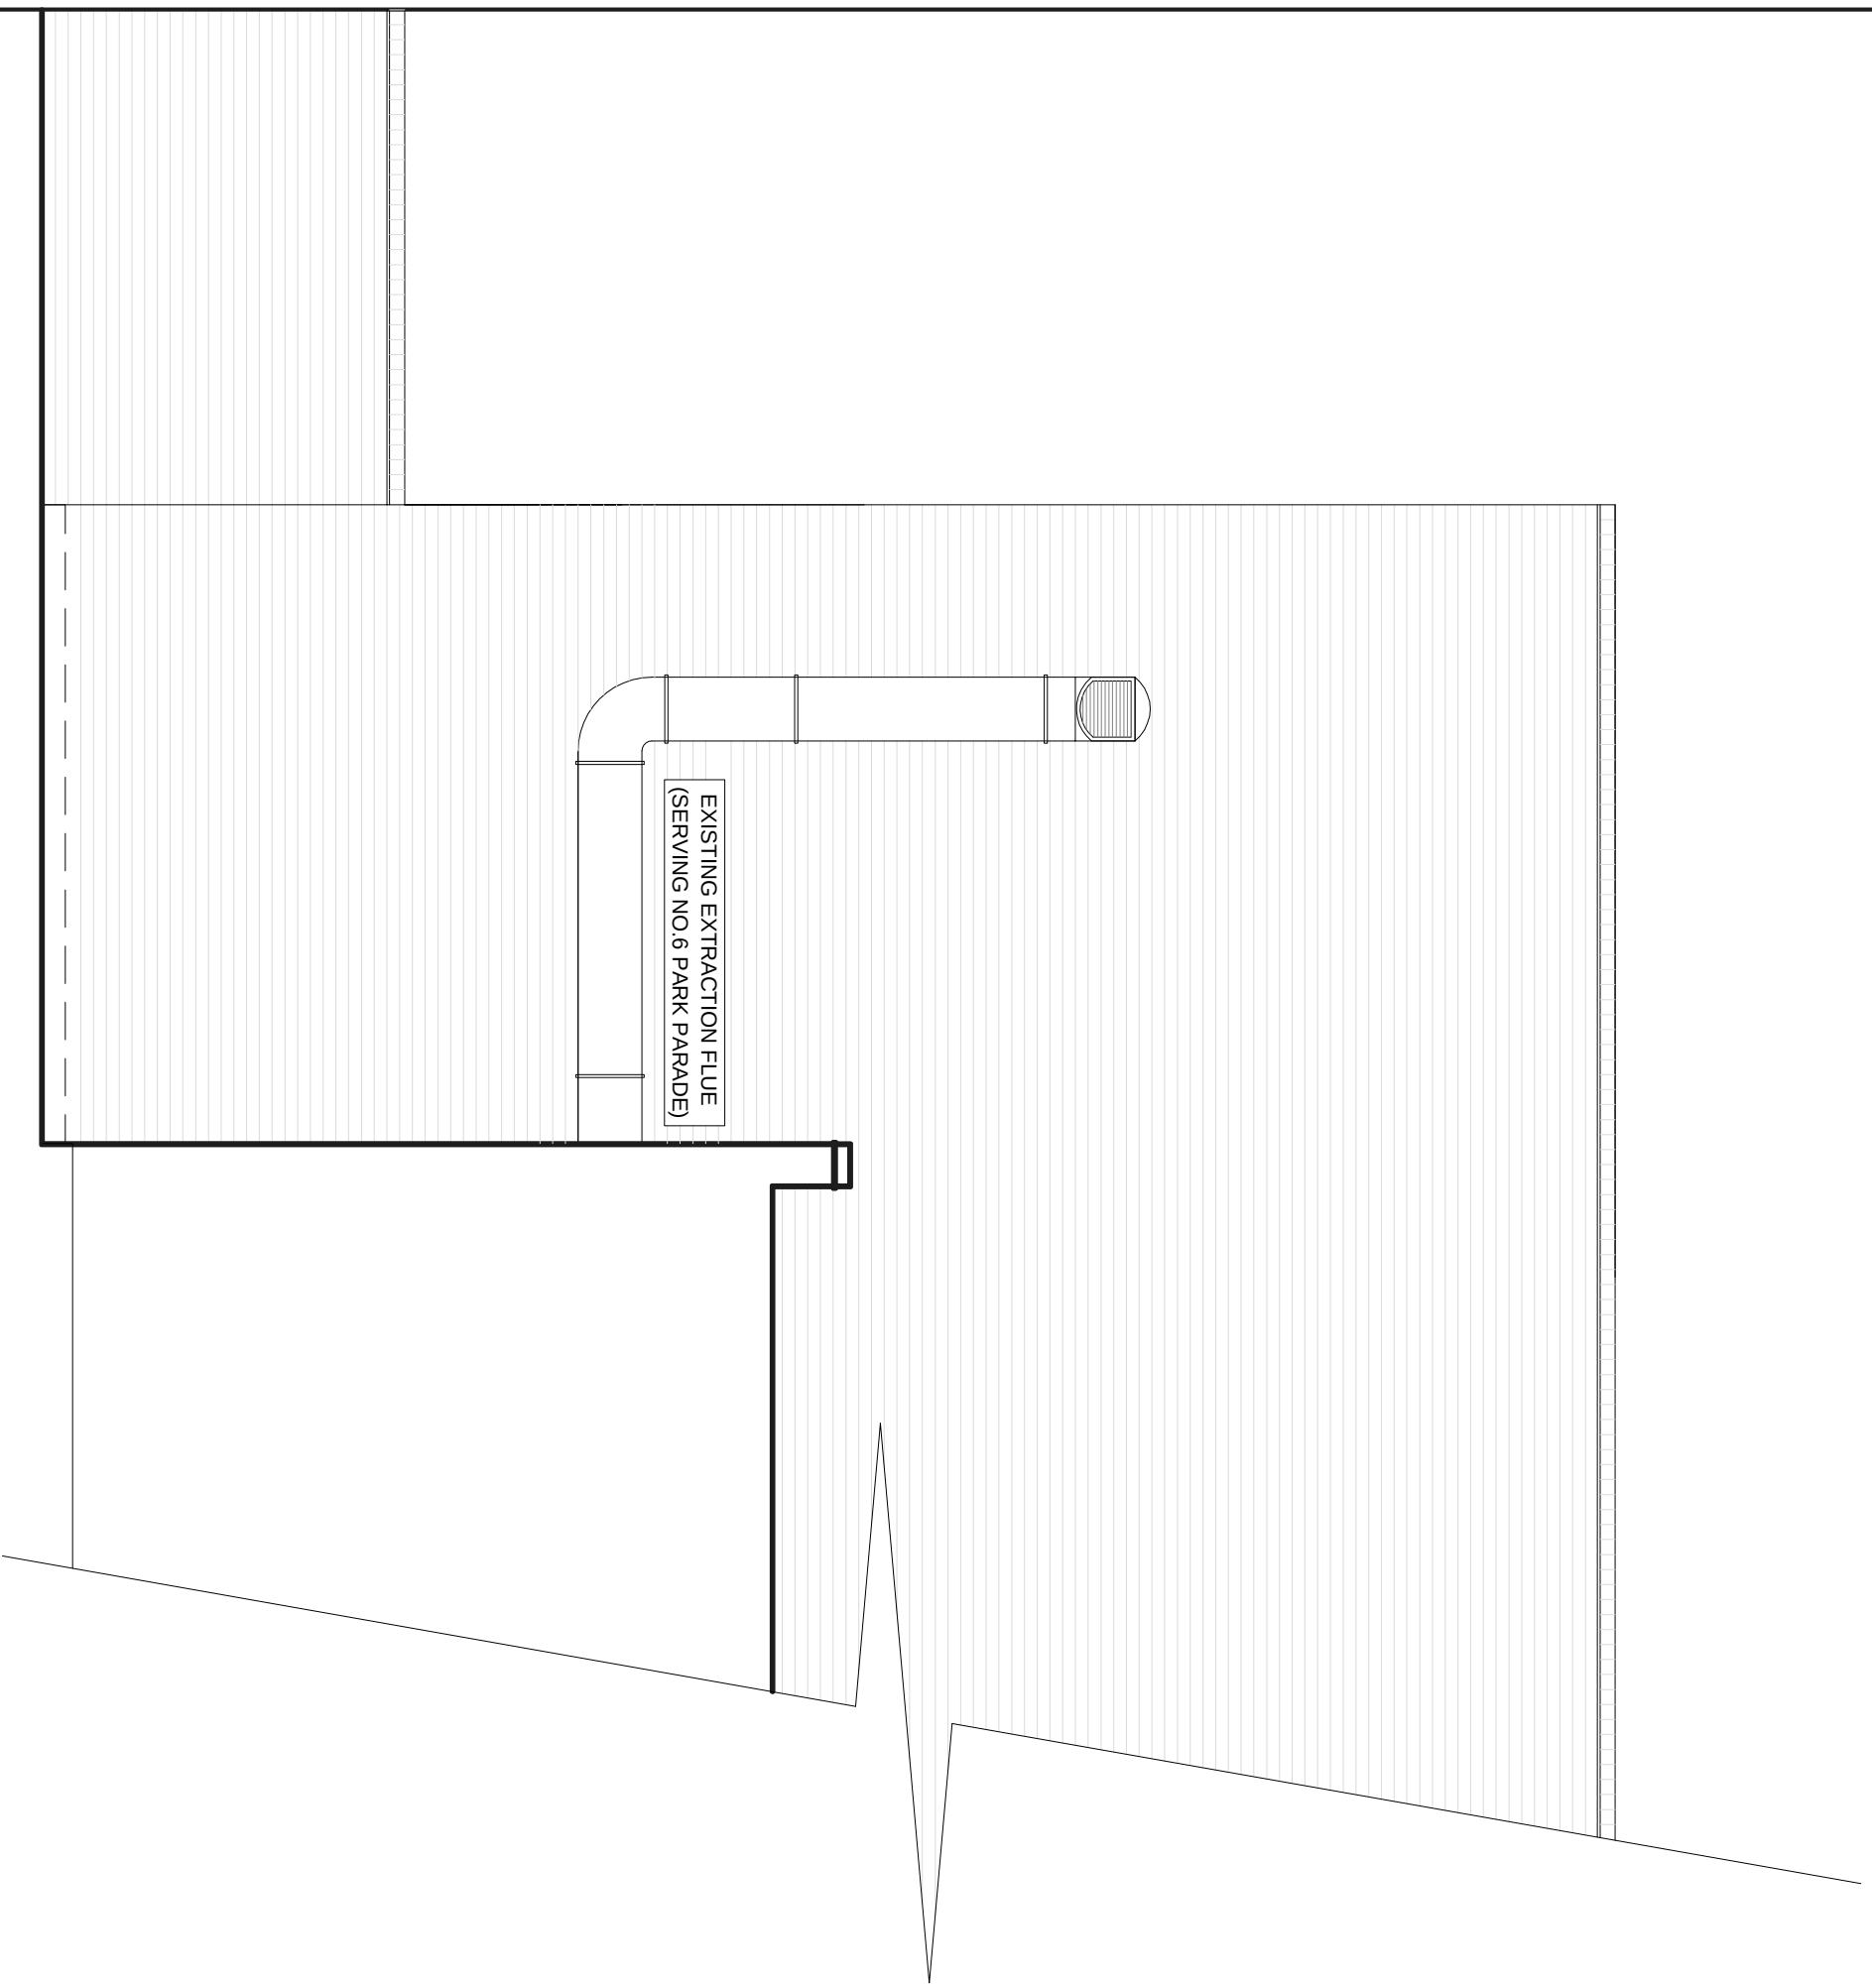


PART SIDE ELEVATION
FROM SERVICE AREA 1:50

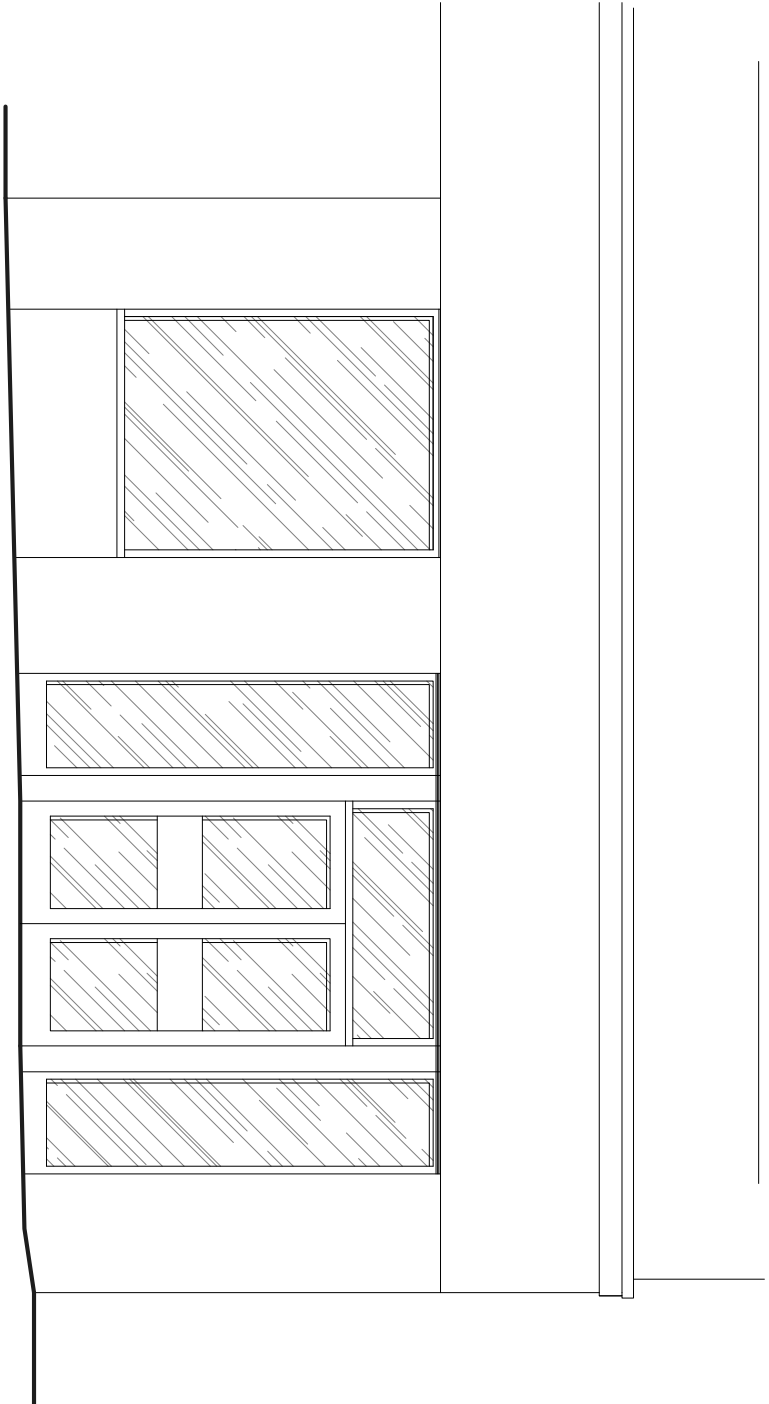


EXISTING FRONT ELEVATION 1:50

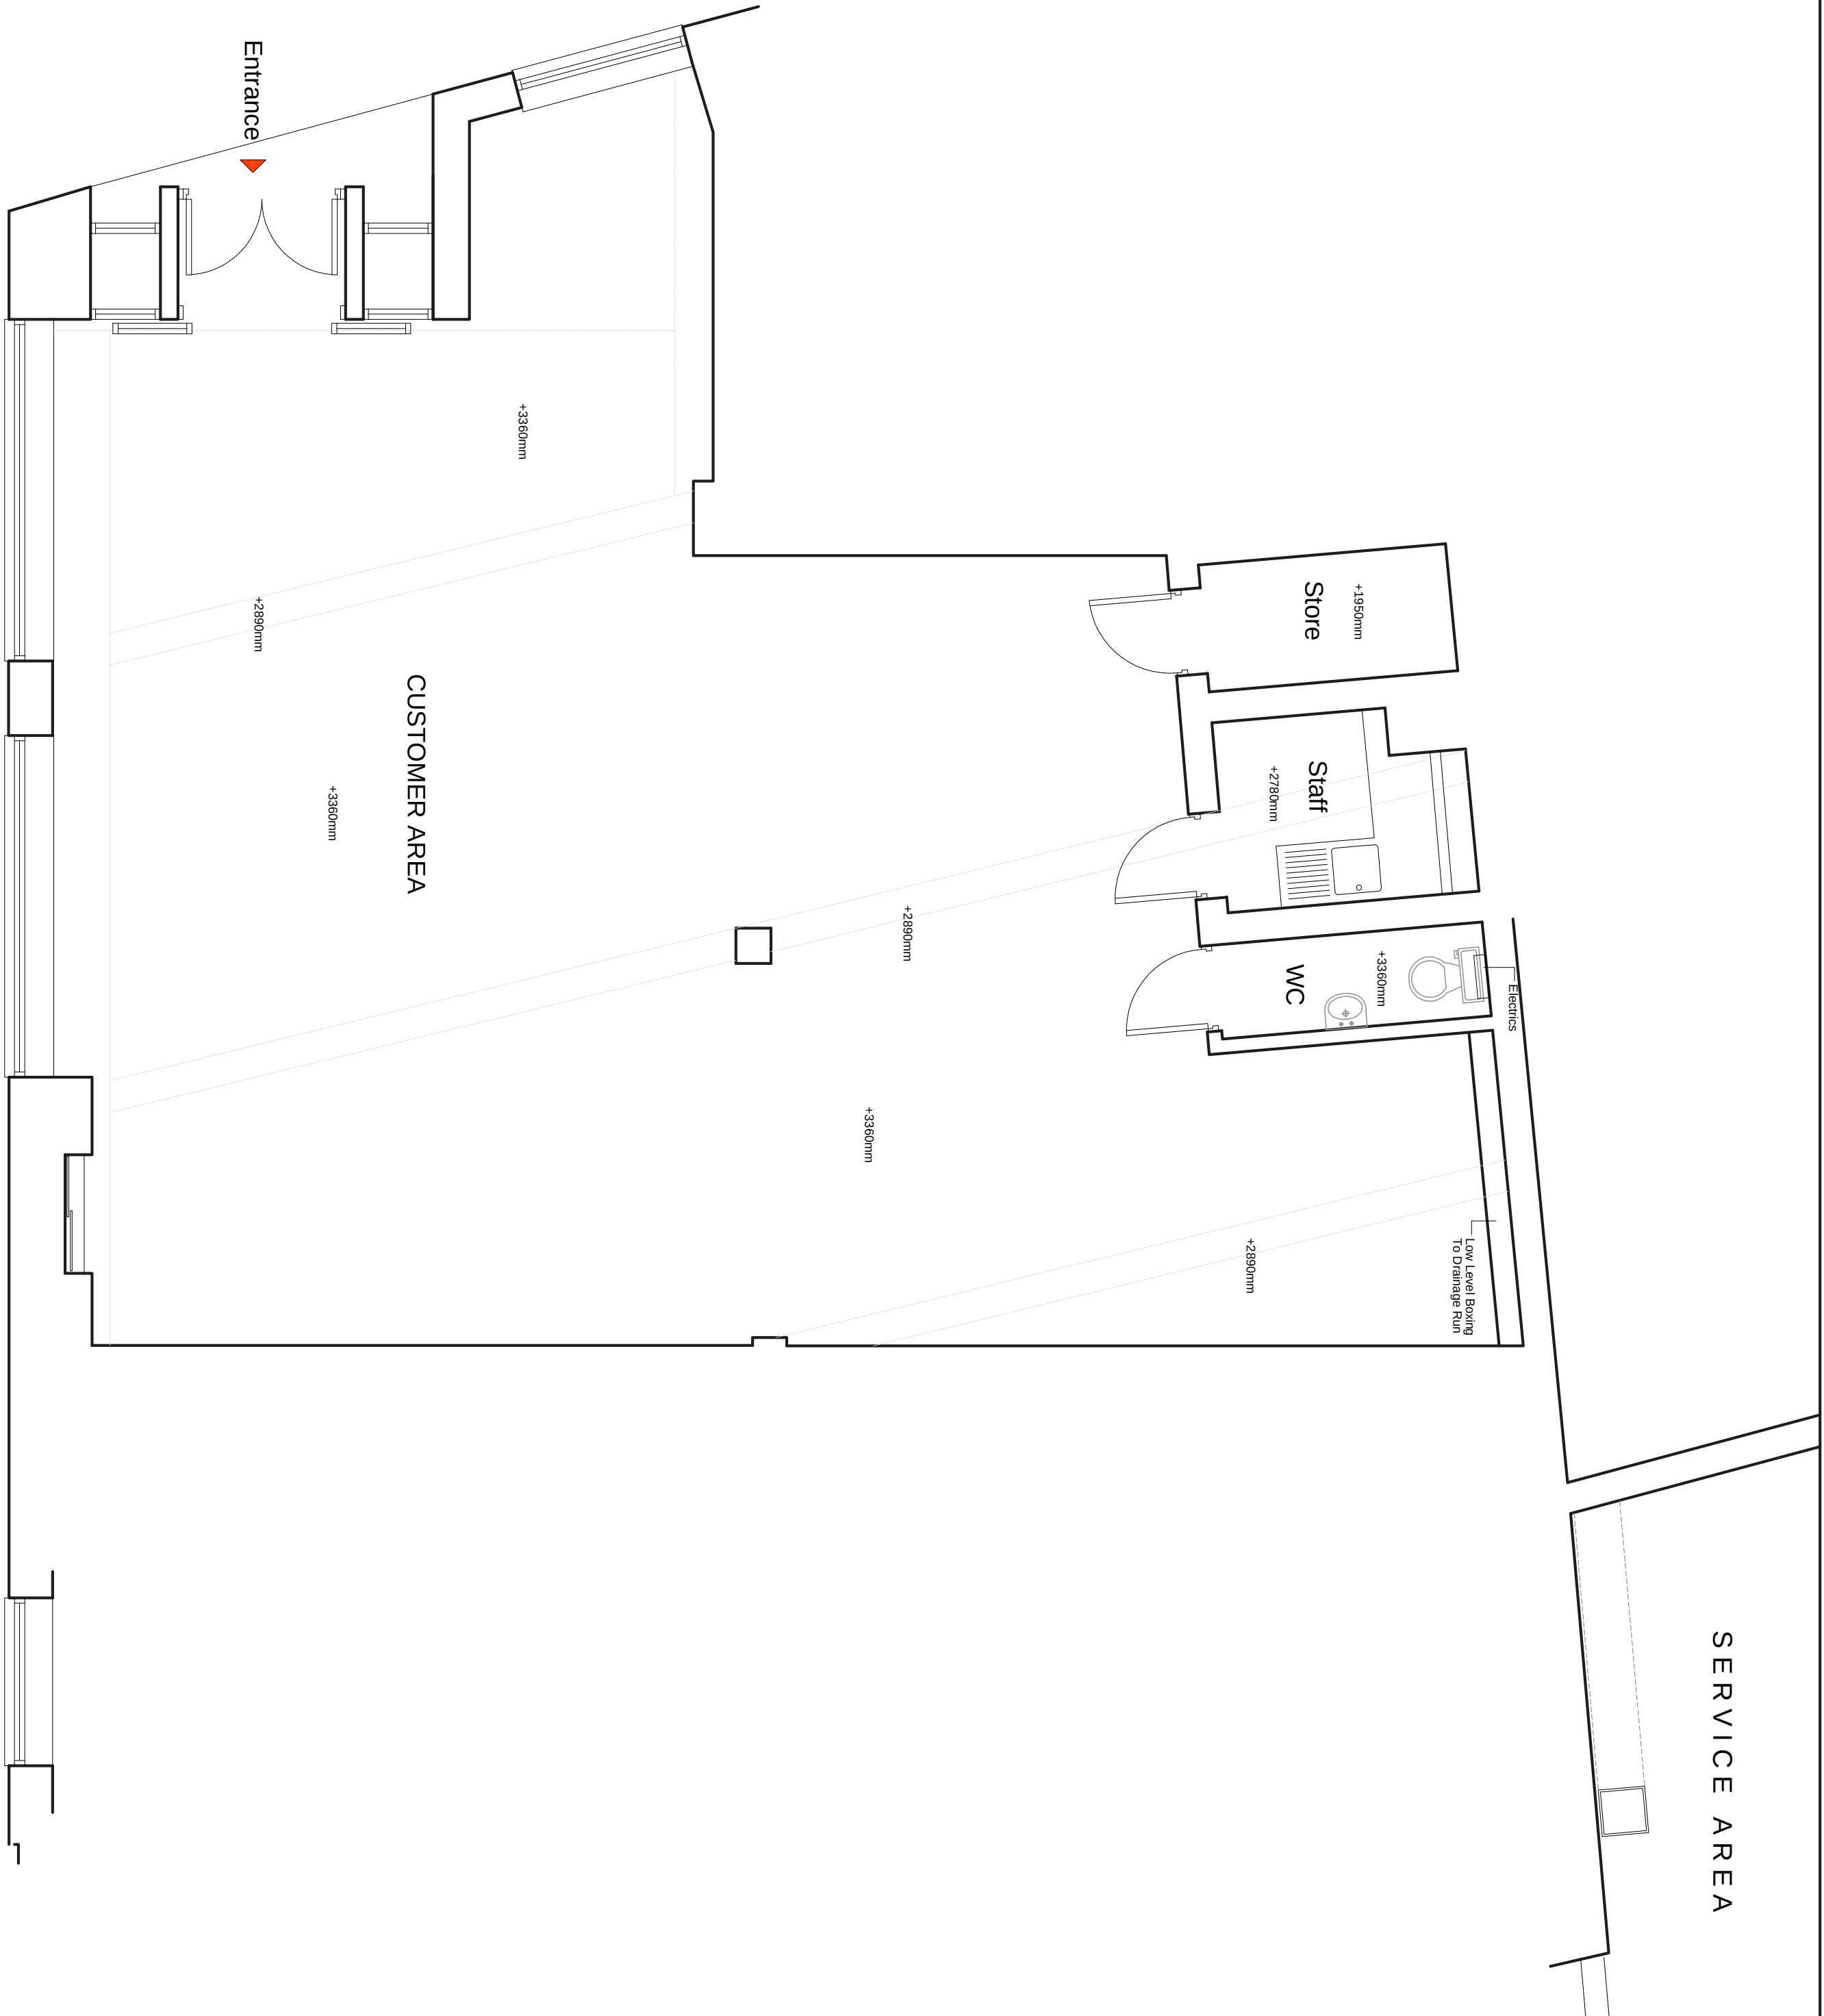

EXISTING GROUND FLOOR PLAN 1:50

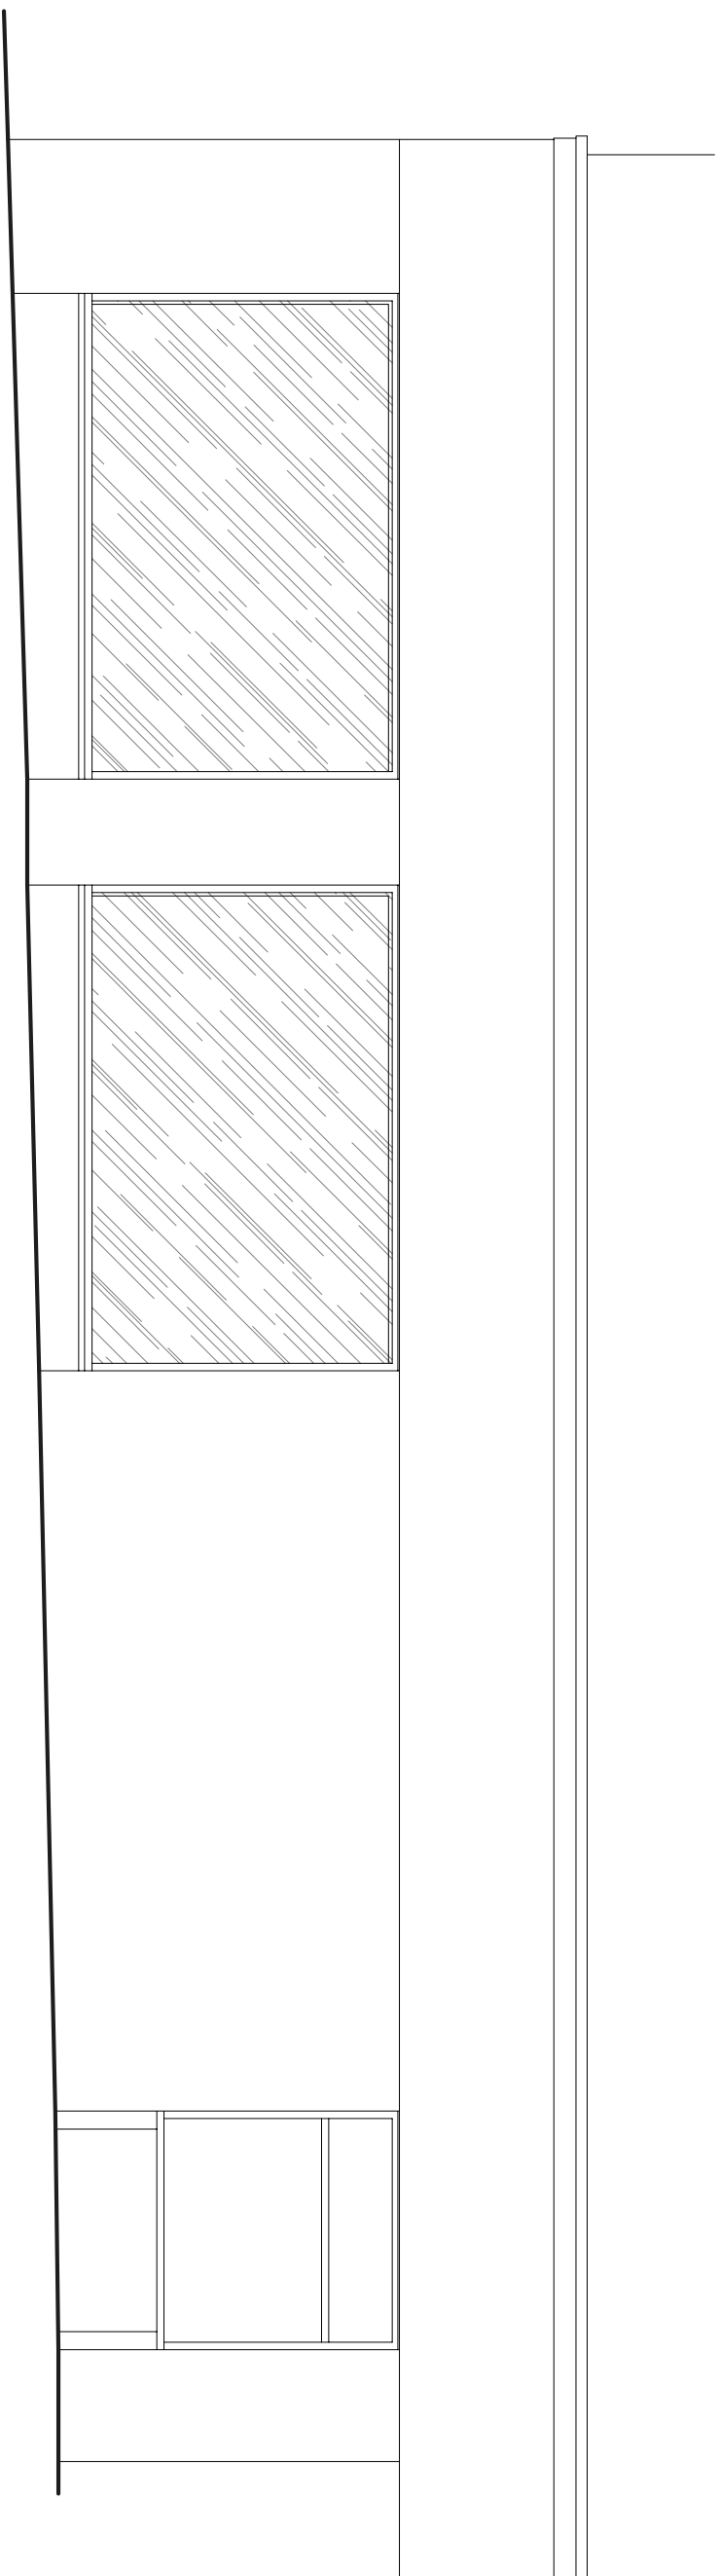

EXISTING SIDE ELEVATION 1:50

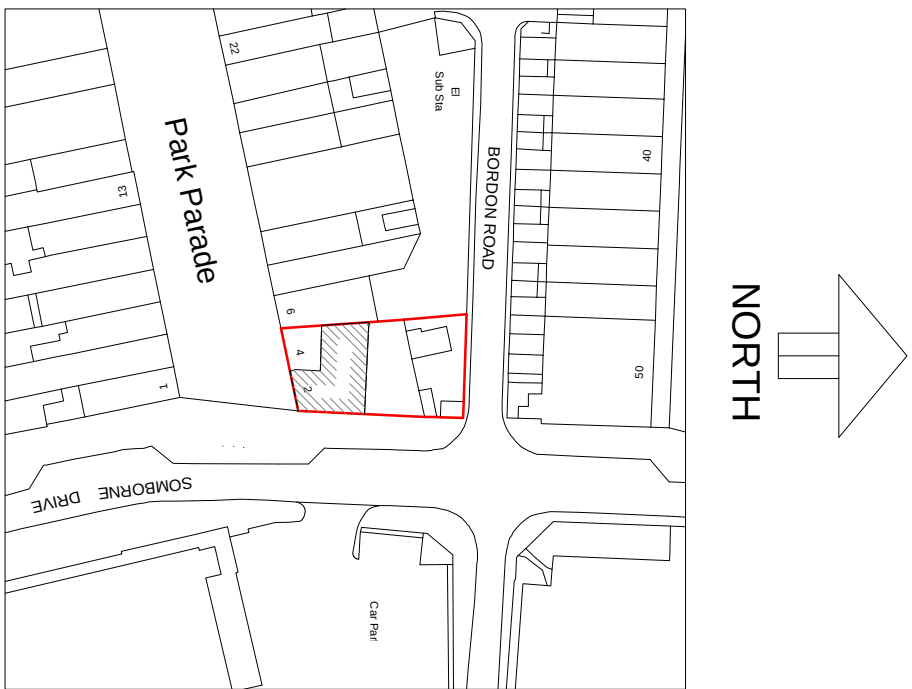

LOCATION PLAN 1:1250

Rev	Date	Description

Mckeowns
Plans for Construction

301 Alvechurch Road, Birmingham, B31 4UB.
Tel: 0121 433 4745
E-mail: jamckeown@btinternet.com

Address
**2 - 4 PARK PARADE
HAVANT
PO9 5AF**

Title
**EXISTING FLOOR PLAN
AND EXTERNAL
ELEVATIONS**

Drawn	Date	Scale
LL	02/12/2017	1:50 @ A1
Customer Area		
Drawing Number	PJ/HAV/01	Revision