



Existing Plan - Scale 1:100

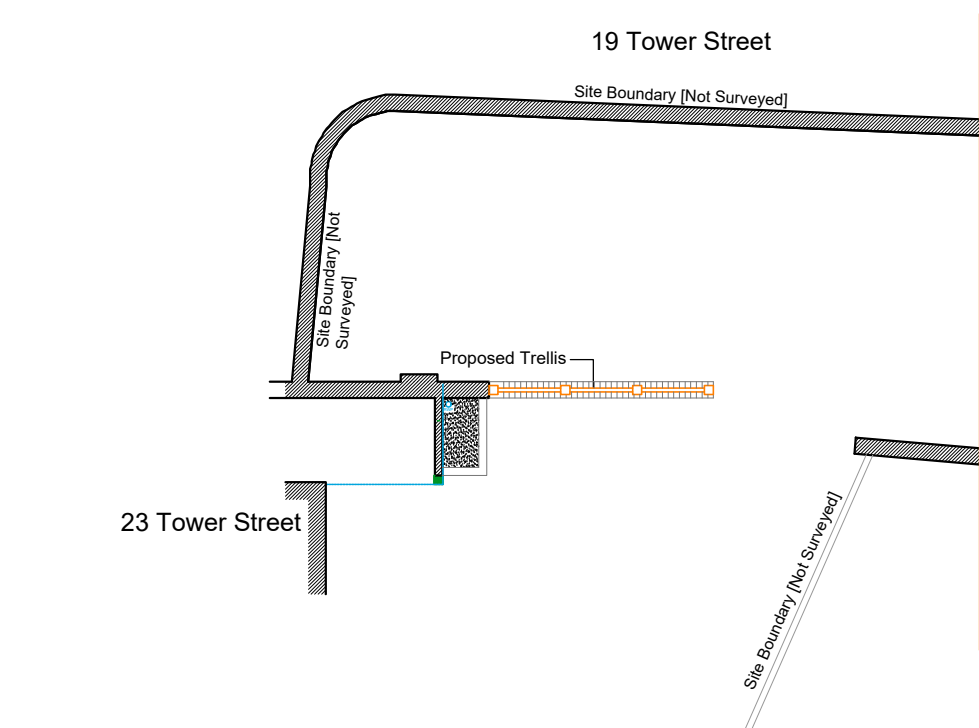


Proposed Plan - Scale 1:100

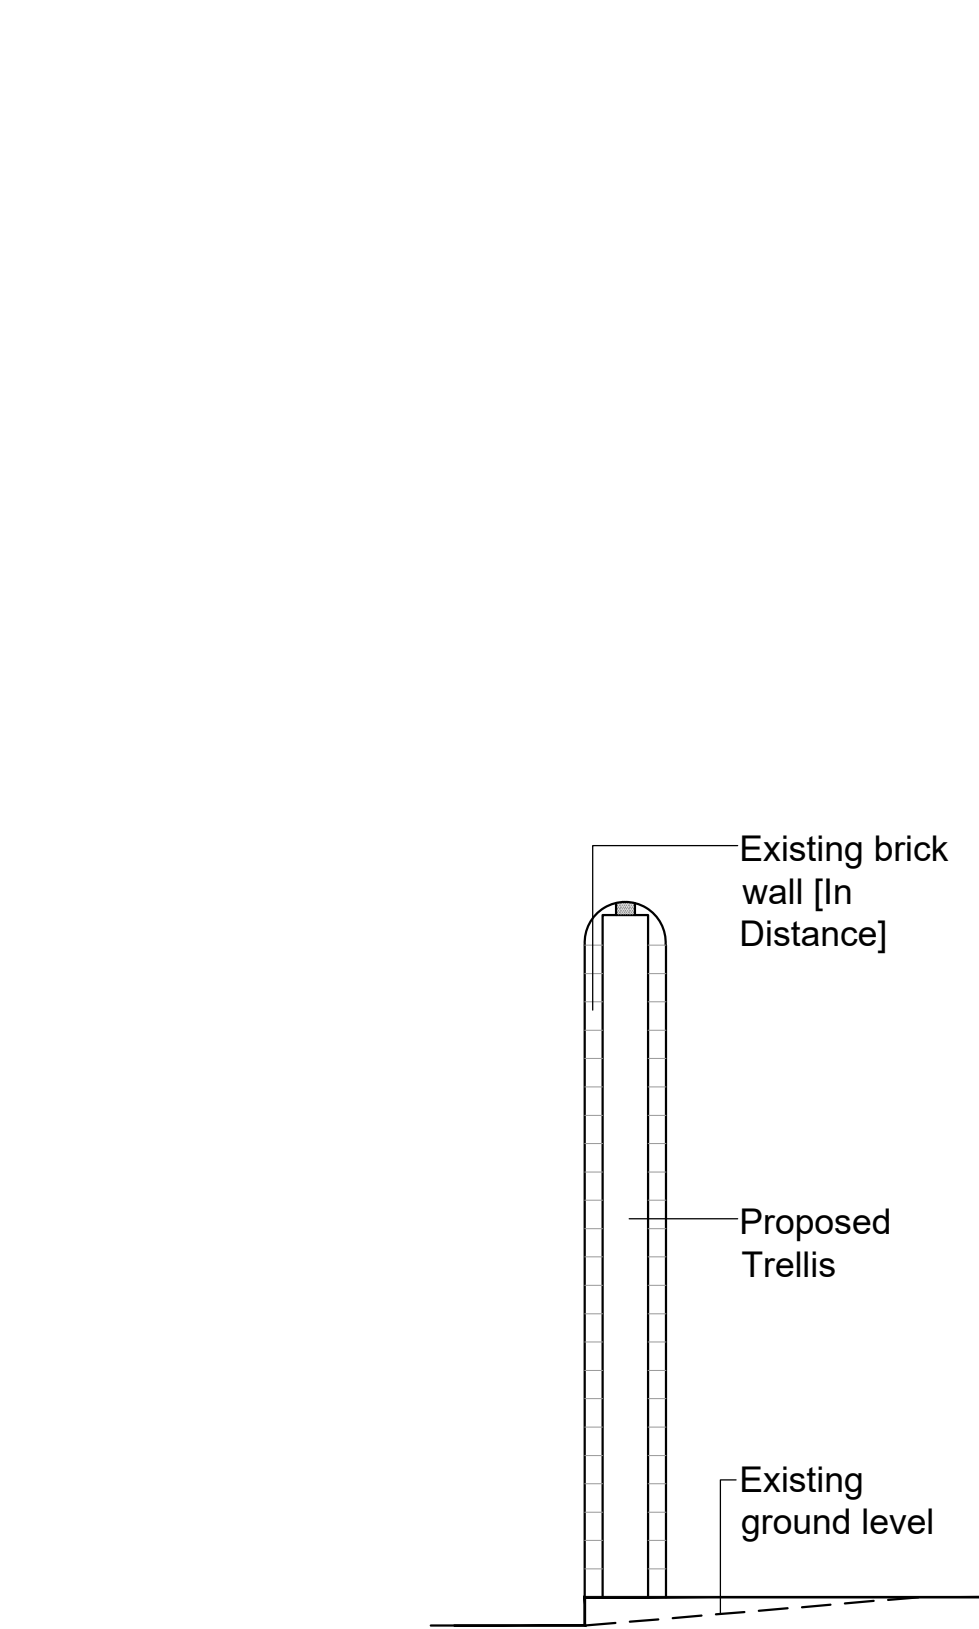


Proposed East Elevation - Scale 1:20

Existing East Elevation - Scale 1:100

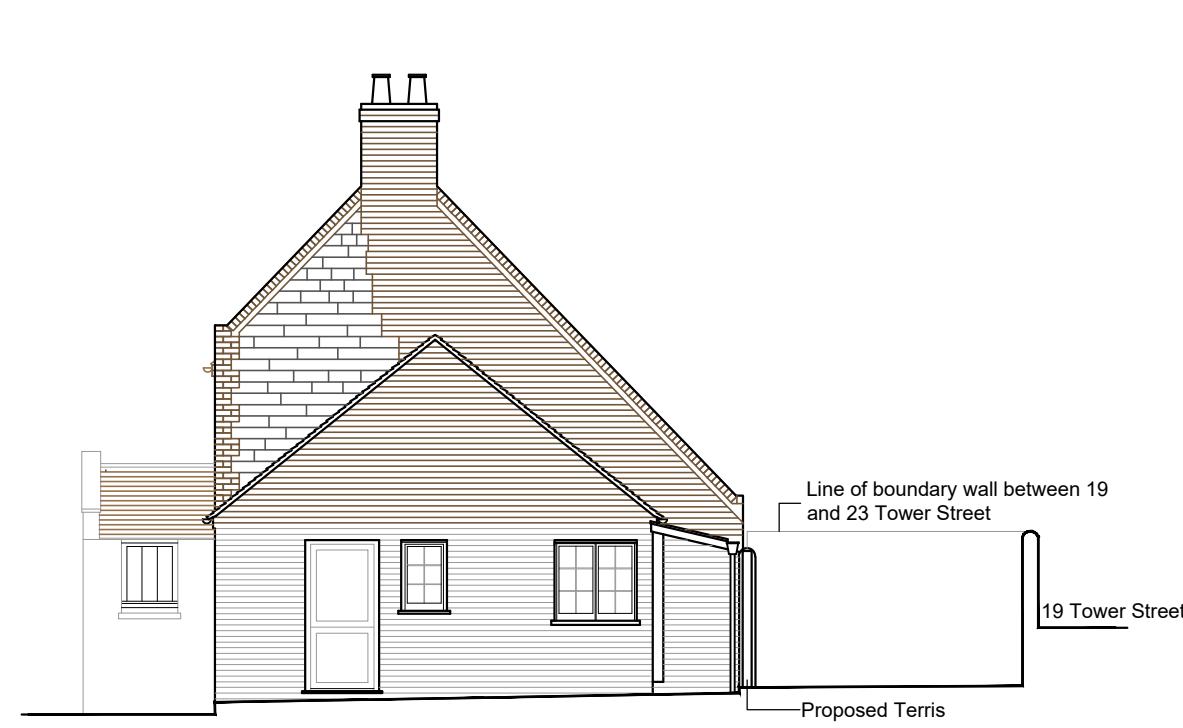

Proposed East Elevation - Scale 1:100

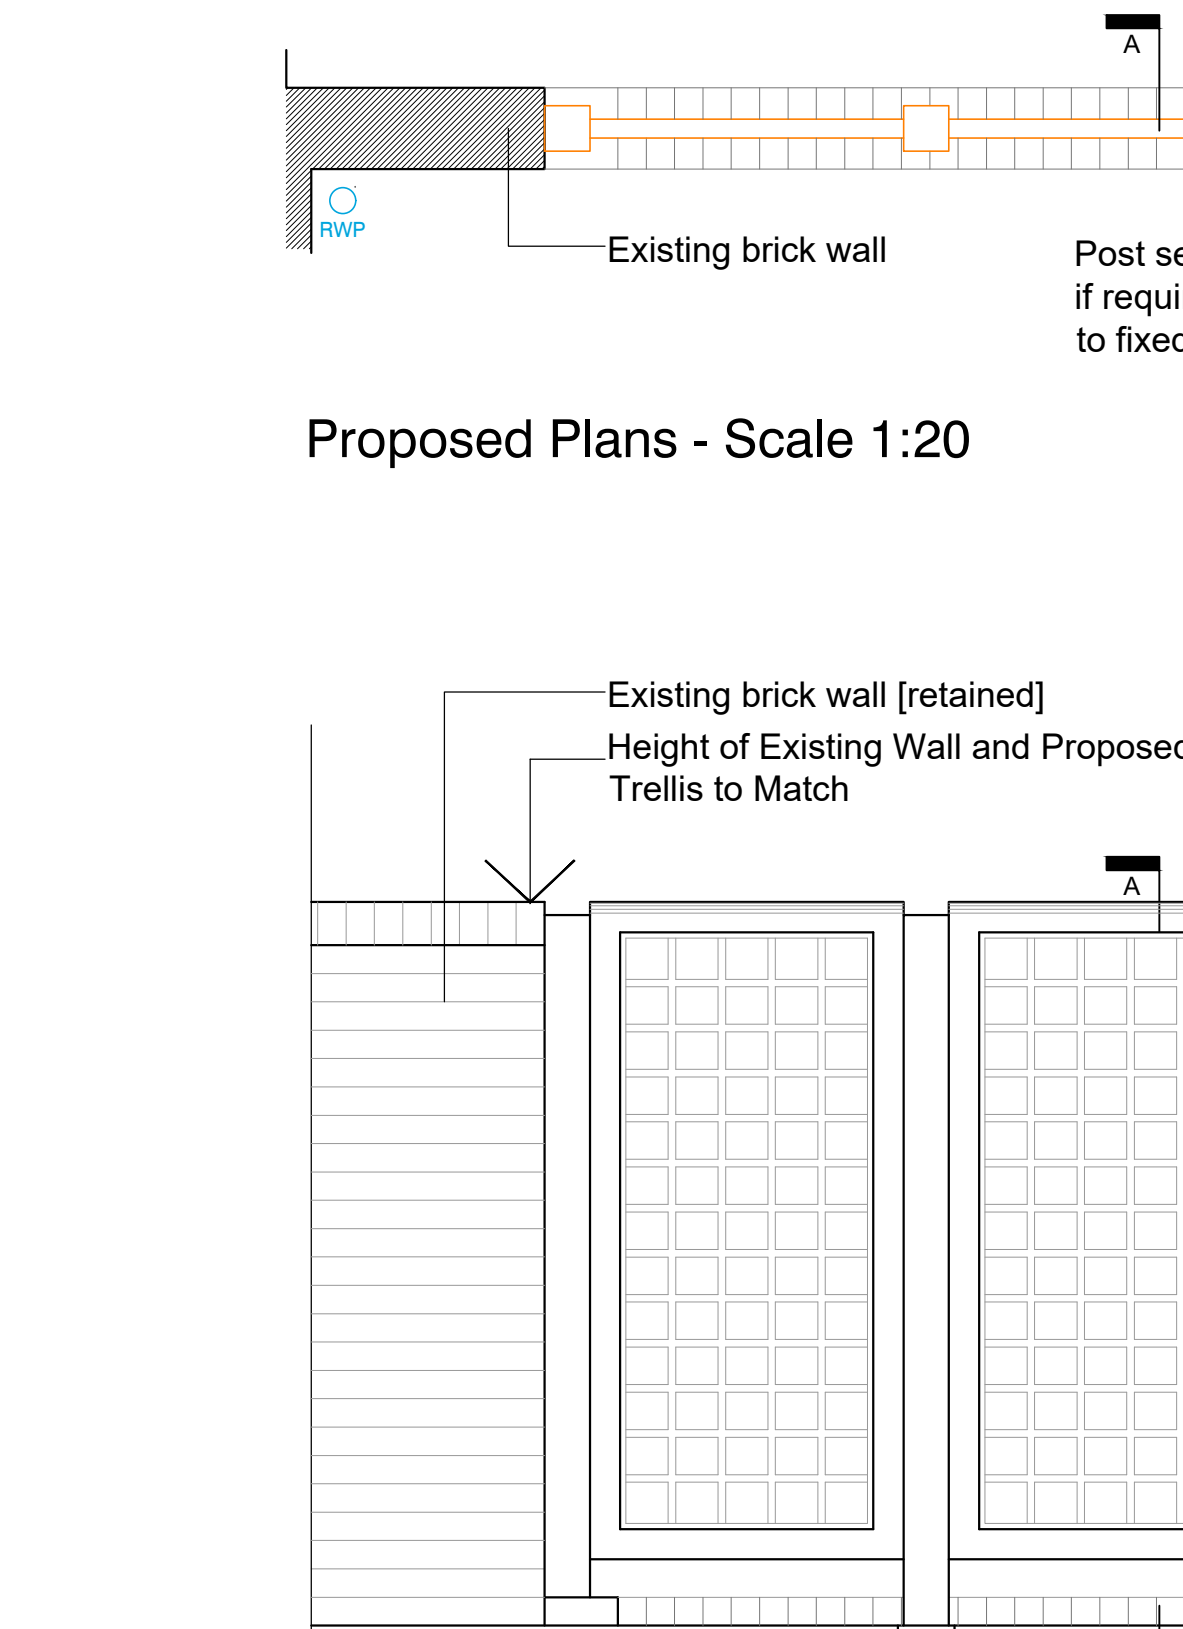


Proposed East Elevation - Scale 1:20

Existing South Elevation - Scale 1:100




Proposed South Elevation - Scale 1:100

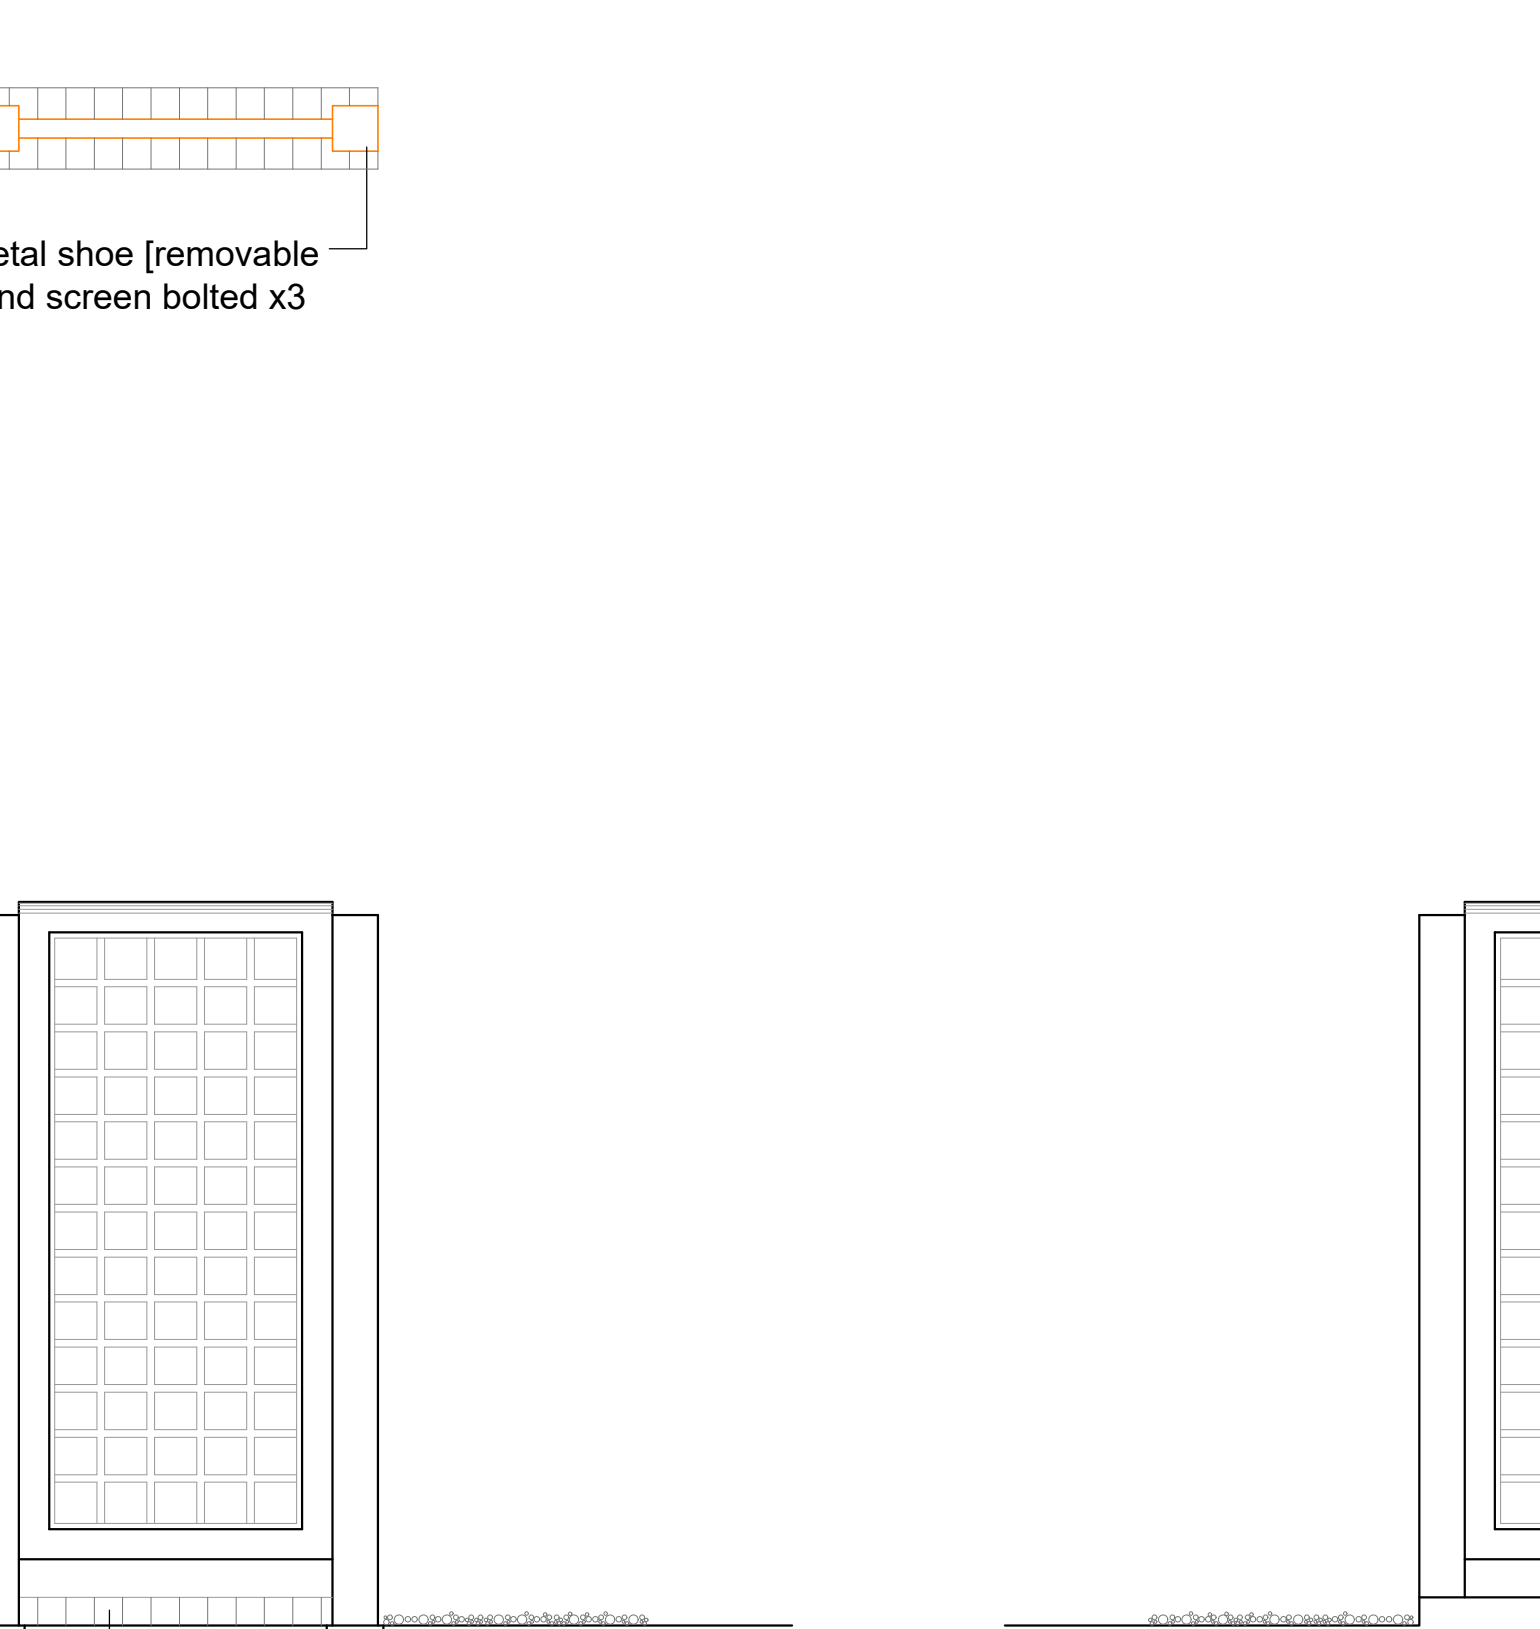

Proposed South Elevation - Scale 1:20

Proposed Site Block Plan - Scale 1:500

Ordnance Survey (c) Crown Copyright 2018. All rights reserved. Licence number 100022432

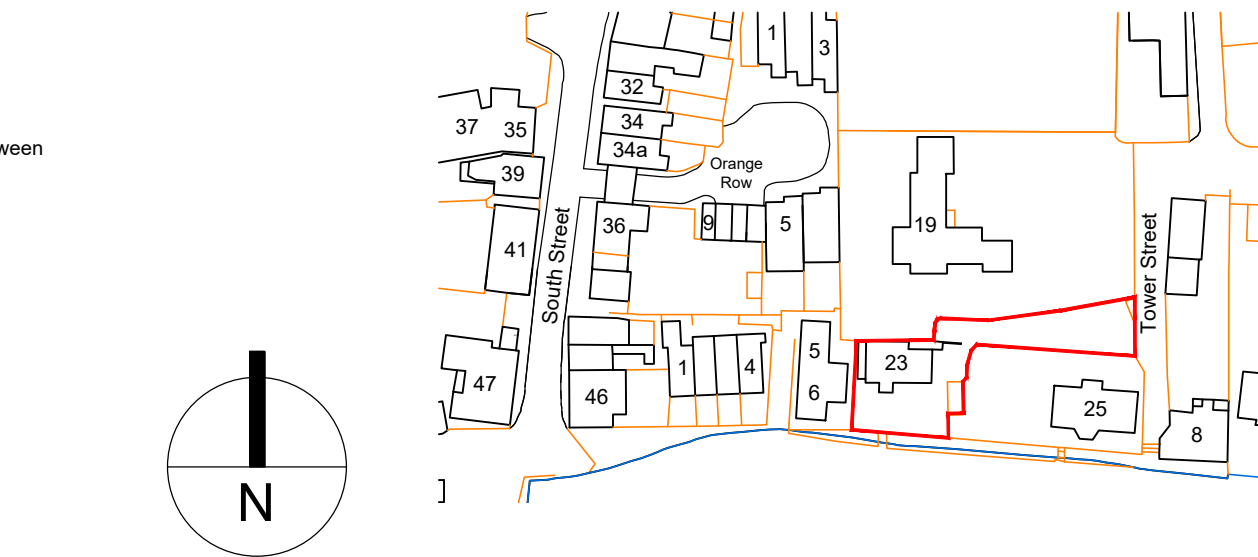

Proposed Site Location Plan - Scale 1:1250

Ordnance Survey (c) Crown Copyright 2018. All rights reserved. Licence number 100022432



NOTES:
Dimensions to be checked on site before commencing work. Any discrepancies shall be reported to the architect immediately.
Do not scale from these drawings except for planning purposes.
Use figured dimensions only.
Where applicable this drawing is to be read in conjunction with other consultants' drawings.
All drawings to be read in conjunction with specification and all other drawings including structural engineer and mechanical and electrical drawings / specification

REV	DATE	AMENDMENT	DRAWN

hd
architects
Helyer Davies Architects Ltd
1 The Old Flour Mill,
Emsworth, PO10 7BT
01243 370 715
www.hdarchitects.co.uk mail@hdarchitects.co.uk

PROJECT
Saaview
23 Tower Street
Emsworth
Hampshire
PO10 7BH

DRAWING
Proposed Trellis

DATE	May 2018	DRAWN	TD
DRAWING NUMBER	18085/001	REVISION	