




Proposed North Elevation
1 : 100

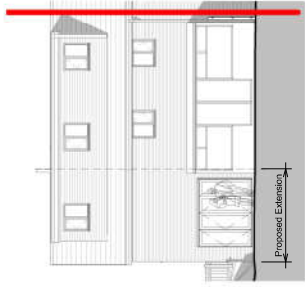


Proposed South Elevation
1 : 100

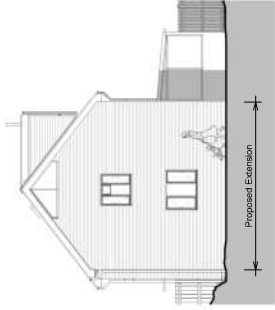


Proposed West Elevation
1 : 100

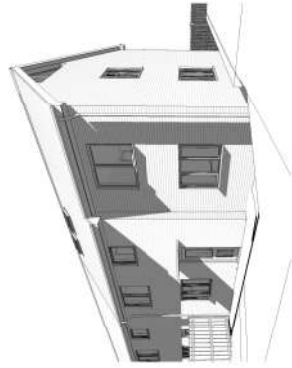


Proposed Front 3D View

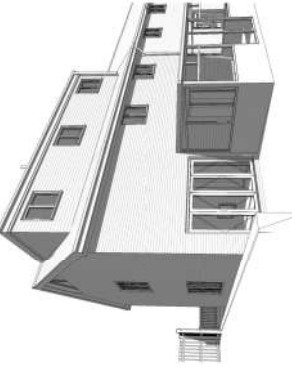


Proposed Rear 3D View

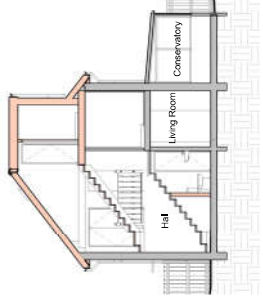


Section 1
1 : 100

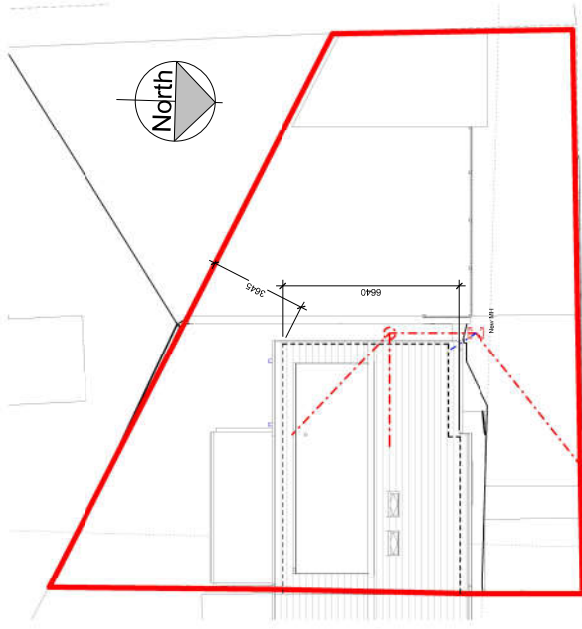


Proposed Site Plan
1 : 100

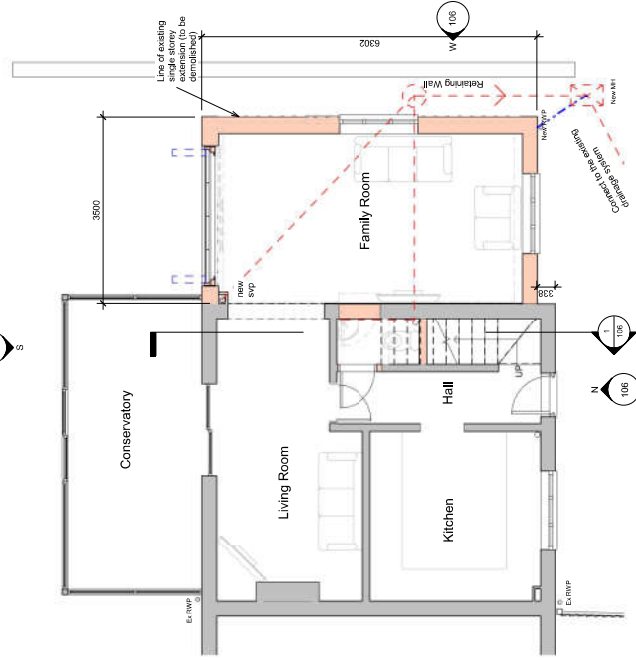

Ground Floor Plan Proposed
1 : 50

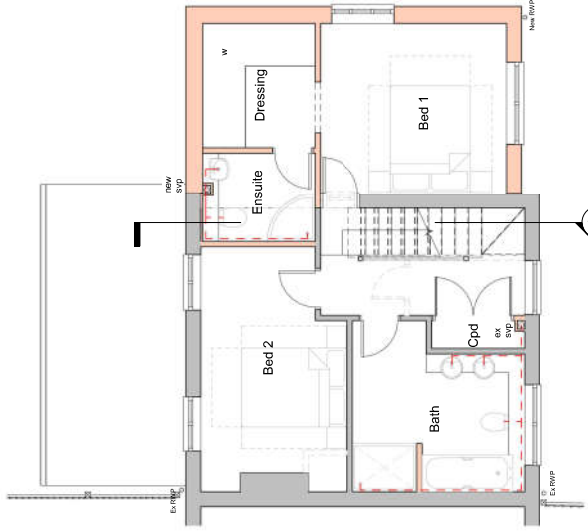


First Floor Plan Proposed
1 : 50

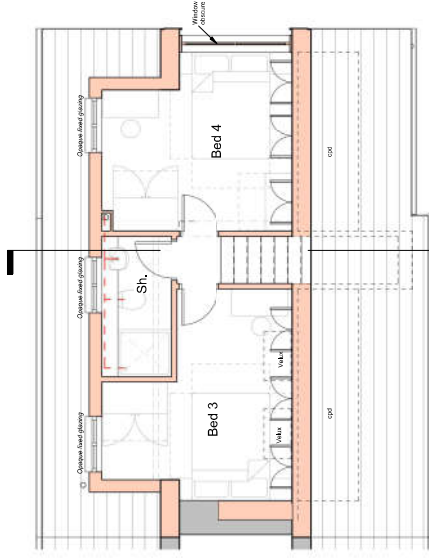

Second Floor Proposed
1 : 50

A Second floor window notes added in 22/02/18 MD
occurrence with planners comments

Revision Date Initial

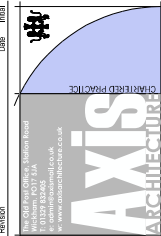

BM Enabled Practice Autodesk Revit®
This project has been created using Autodesk Revit® software. All dimensions are to be checked on site and any discrepancies reported to the architect before work commences. Figures are to be taken from the architect's drawings and not from the Revit model. The Revit model is a digital representation of the architect's drawings and is not a substitute for the architect's drawings. The Revit model may not be accurate, complete or up to date without the architect's confirmation.

Alterations and Extensions
2 Farrington Road, Havant
Mr Wilson

Proposed Plans & Elevations
Scale 1 : 100
Date 22/02/18
By JAW
Checked DGB
As Issued MD
PA DEC 17
JAW Number & Drawing Number
Revision
17-035 - 106
A