


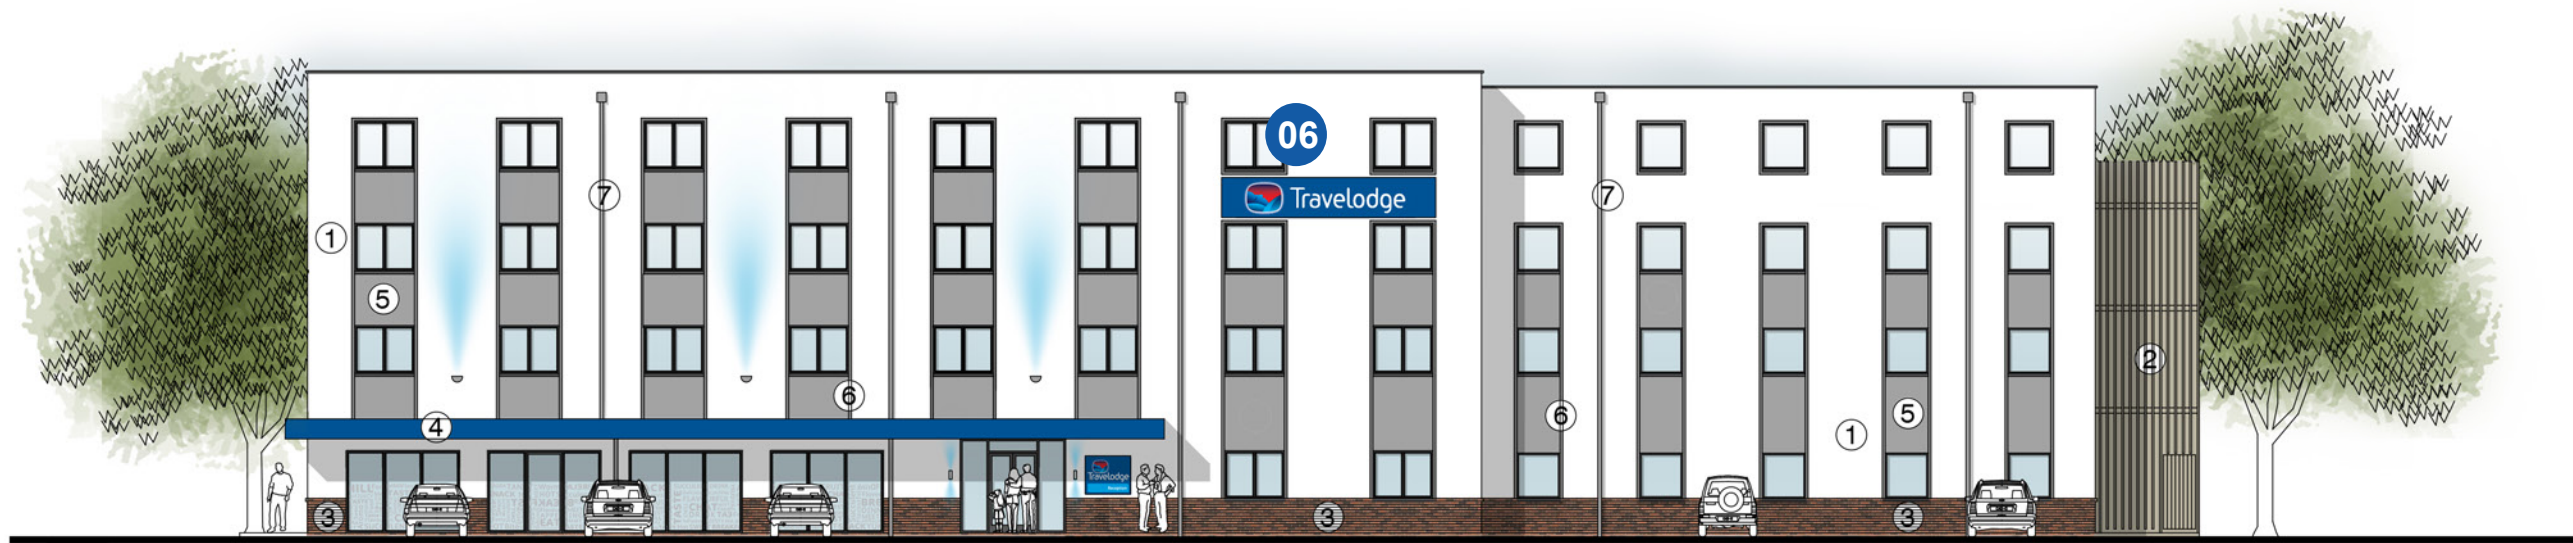


North Elevation

NOTES  
 Copyright and not to be reproduced without the consent of Holmes Miller.  
 DO NOT SCALE: Use figured dimensions only.  
 Holmes Miller accepts responsibility for this document only to the commissioning party and not to any other.  
 Holmes Miller does not accept liability for accuracy or veracity of survey information provided by others and used in the preparation of this drawing. All vertical and horizontal dimensions and levels provided by Holmes Miller and based on the survey information provided by others must be checked and verified on site.

|     |                       |       |     |          |
|-----|-----------------------|-------|-----|----------|
| B   | SIGNS LOCATIONS ADDED | FZ    | TC  | 22.10.13 |
| A   | ELEVATIONS ADDED      | JY    |     | 25.06.13 |
| #   | FIRST ISSUE           | MN    | ##  | 14.06.13 |
| REV | DESCRIPTION           | DRAWN | A/P | DATE     |



Architects  
 Holmes Miller  
 CS.312  
 27-31 Clerkenwell Close  
 London EC1R 0AT  
 T: 020 3176 8109  
 london@holmesmiller.com

 

|                                |         |
|--------------------------------|---------|
| PROJECT<br>Havant Travelodge   |         |
| DRAWING<br>Proposed Elevations |         |
| SCALE<br>1:200 @ A3            | CHECKED |
| NUMBER<br>4231-AL(0)120-REVB   |         |