




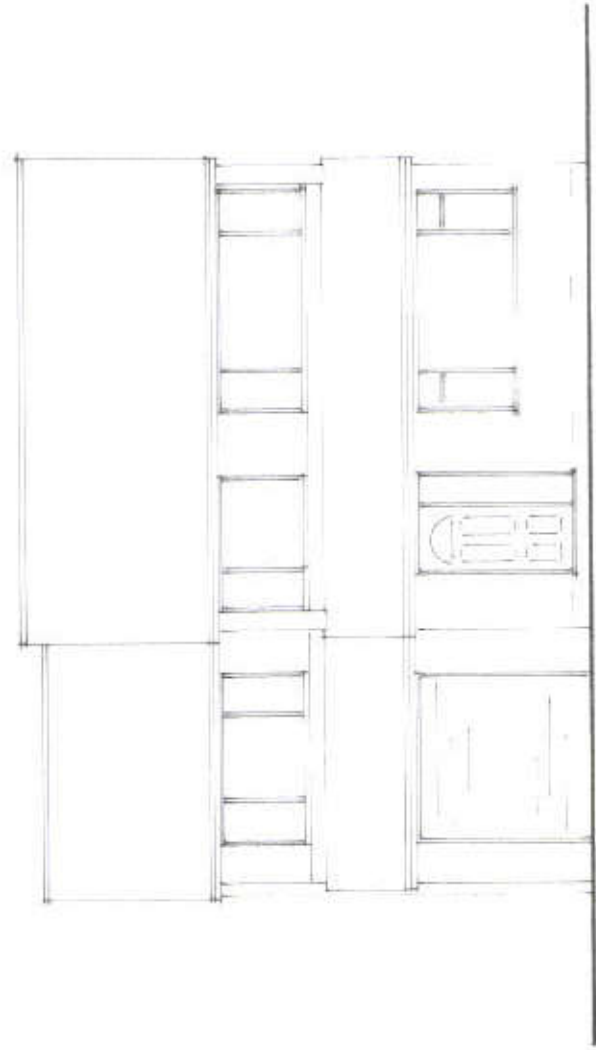


FRONT ELEVATION

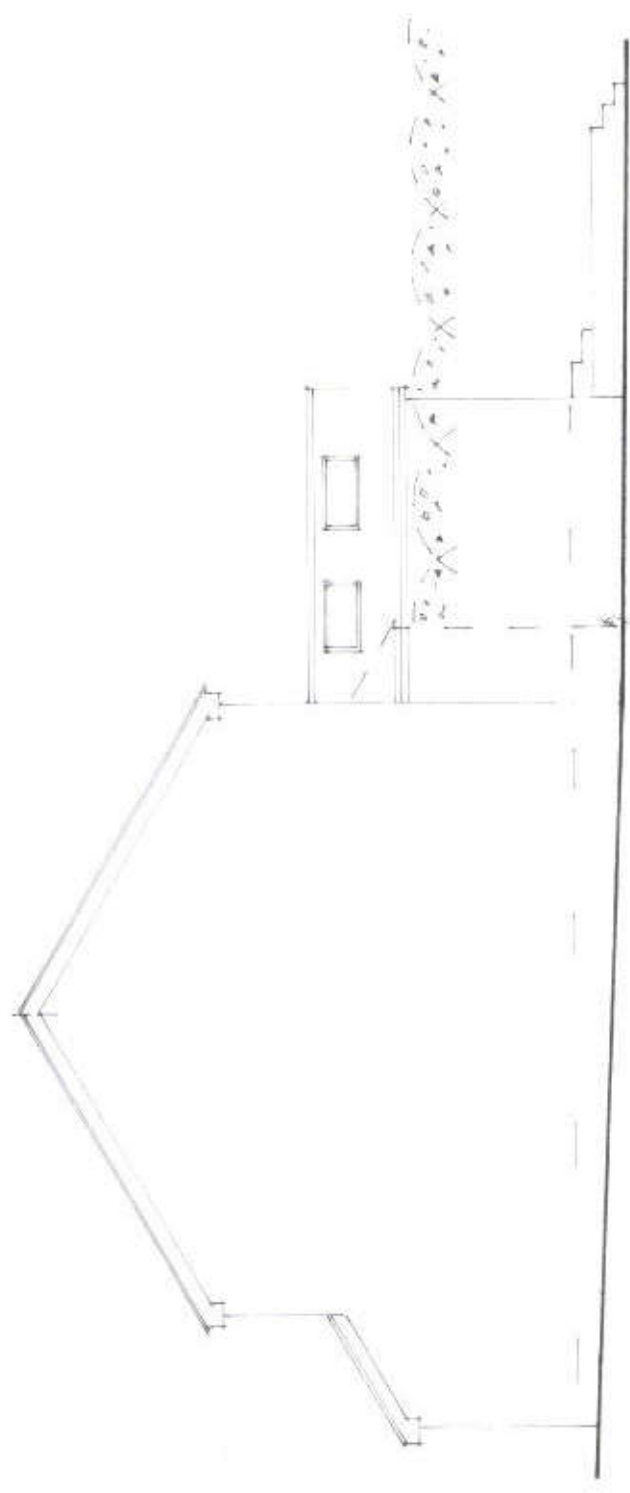

SIDE (SOUTH) ELEVATION

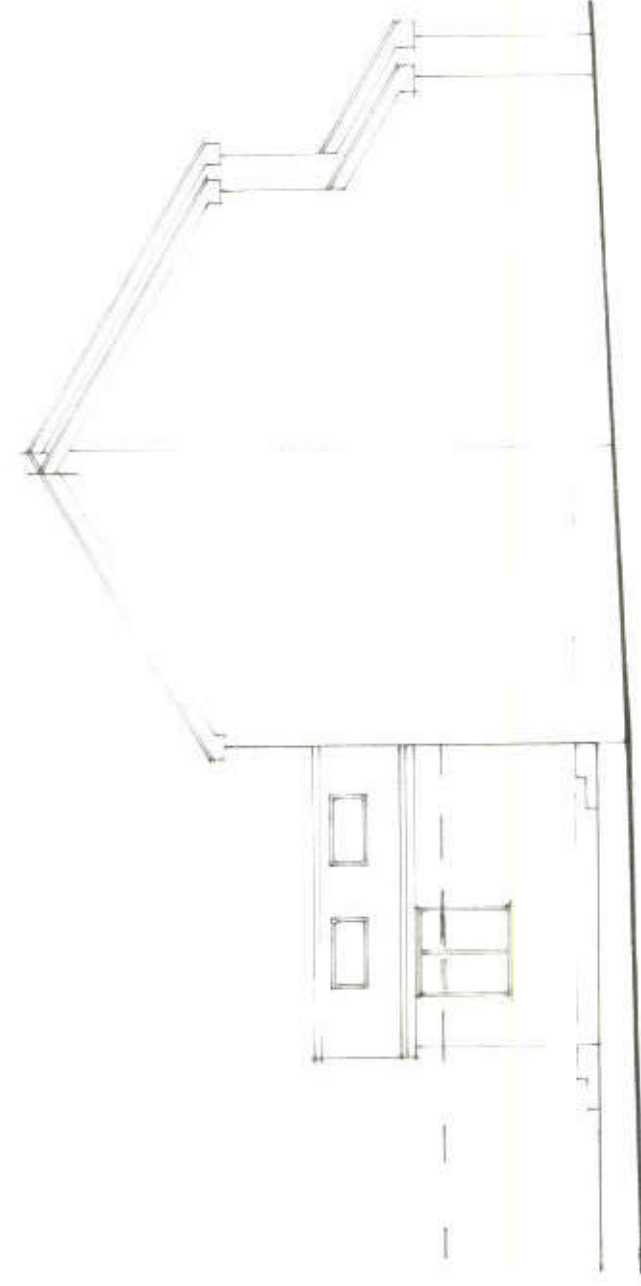

SIDE (NORTH) ELEVATION

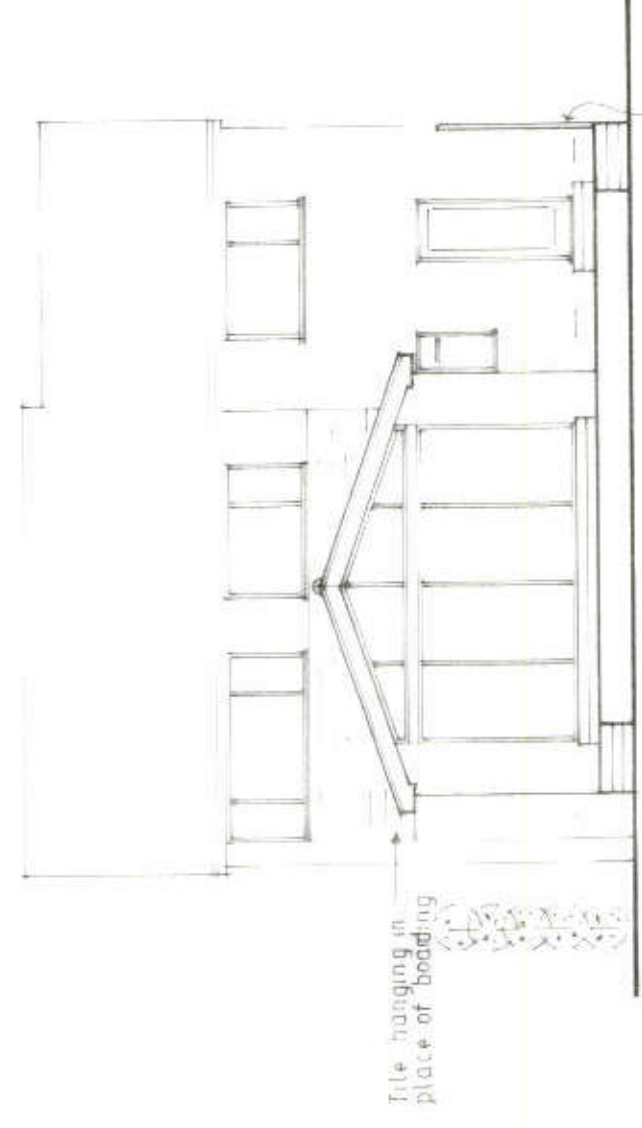

REAR ELEVATION

Existing 2m high
fence from patio
level



HAVANT BOROUGH
COUNCIL
14 MAY 2019
RECEIVED

Project:	PROPOSED EXTENSIVE AND ALTERATIONS AT 128 GREENFIELD CRESCENT, WATERLOOVILLE.
Drawing Title:	PROPOSED ELEVATIONS
Client:	MR & MRS HAZELL
NP DESIGNS Architectural Consultants WOODSIDE HOUSE, 168 LONGWOOD AVENUE COWPLAIN WATERLOOVILLE HAMPSHIRE PO8 8HX TEL: 023 9228 8851 EMAIL: nigel@npdesigns.net	
Scale:	1:100
Dwg No:	P 29016
Rev:	