



REAR (NORTH)




FRONT (SOUTH)



SIDE (EAST)

PROPOSED ELEVATIONS


SCALE 1:100 @ A2

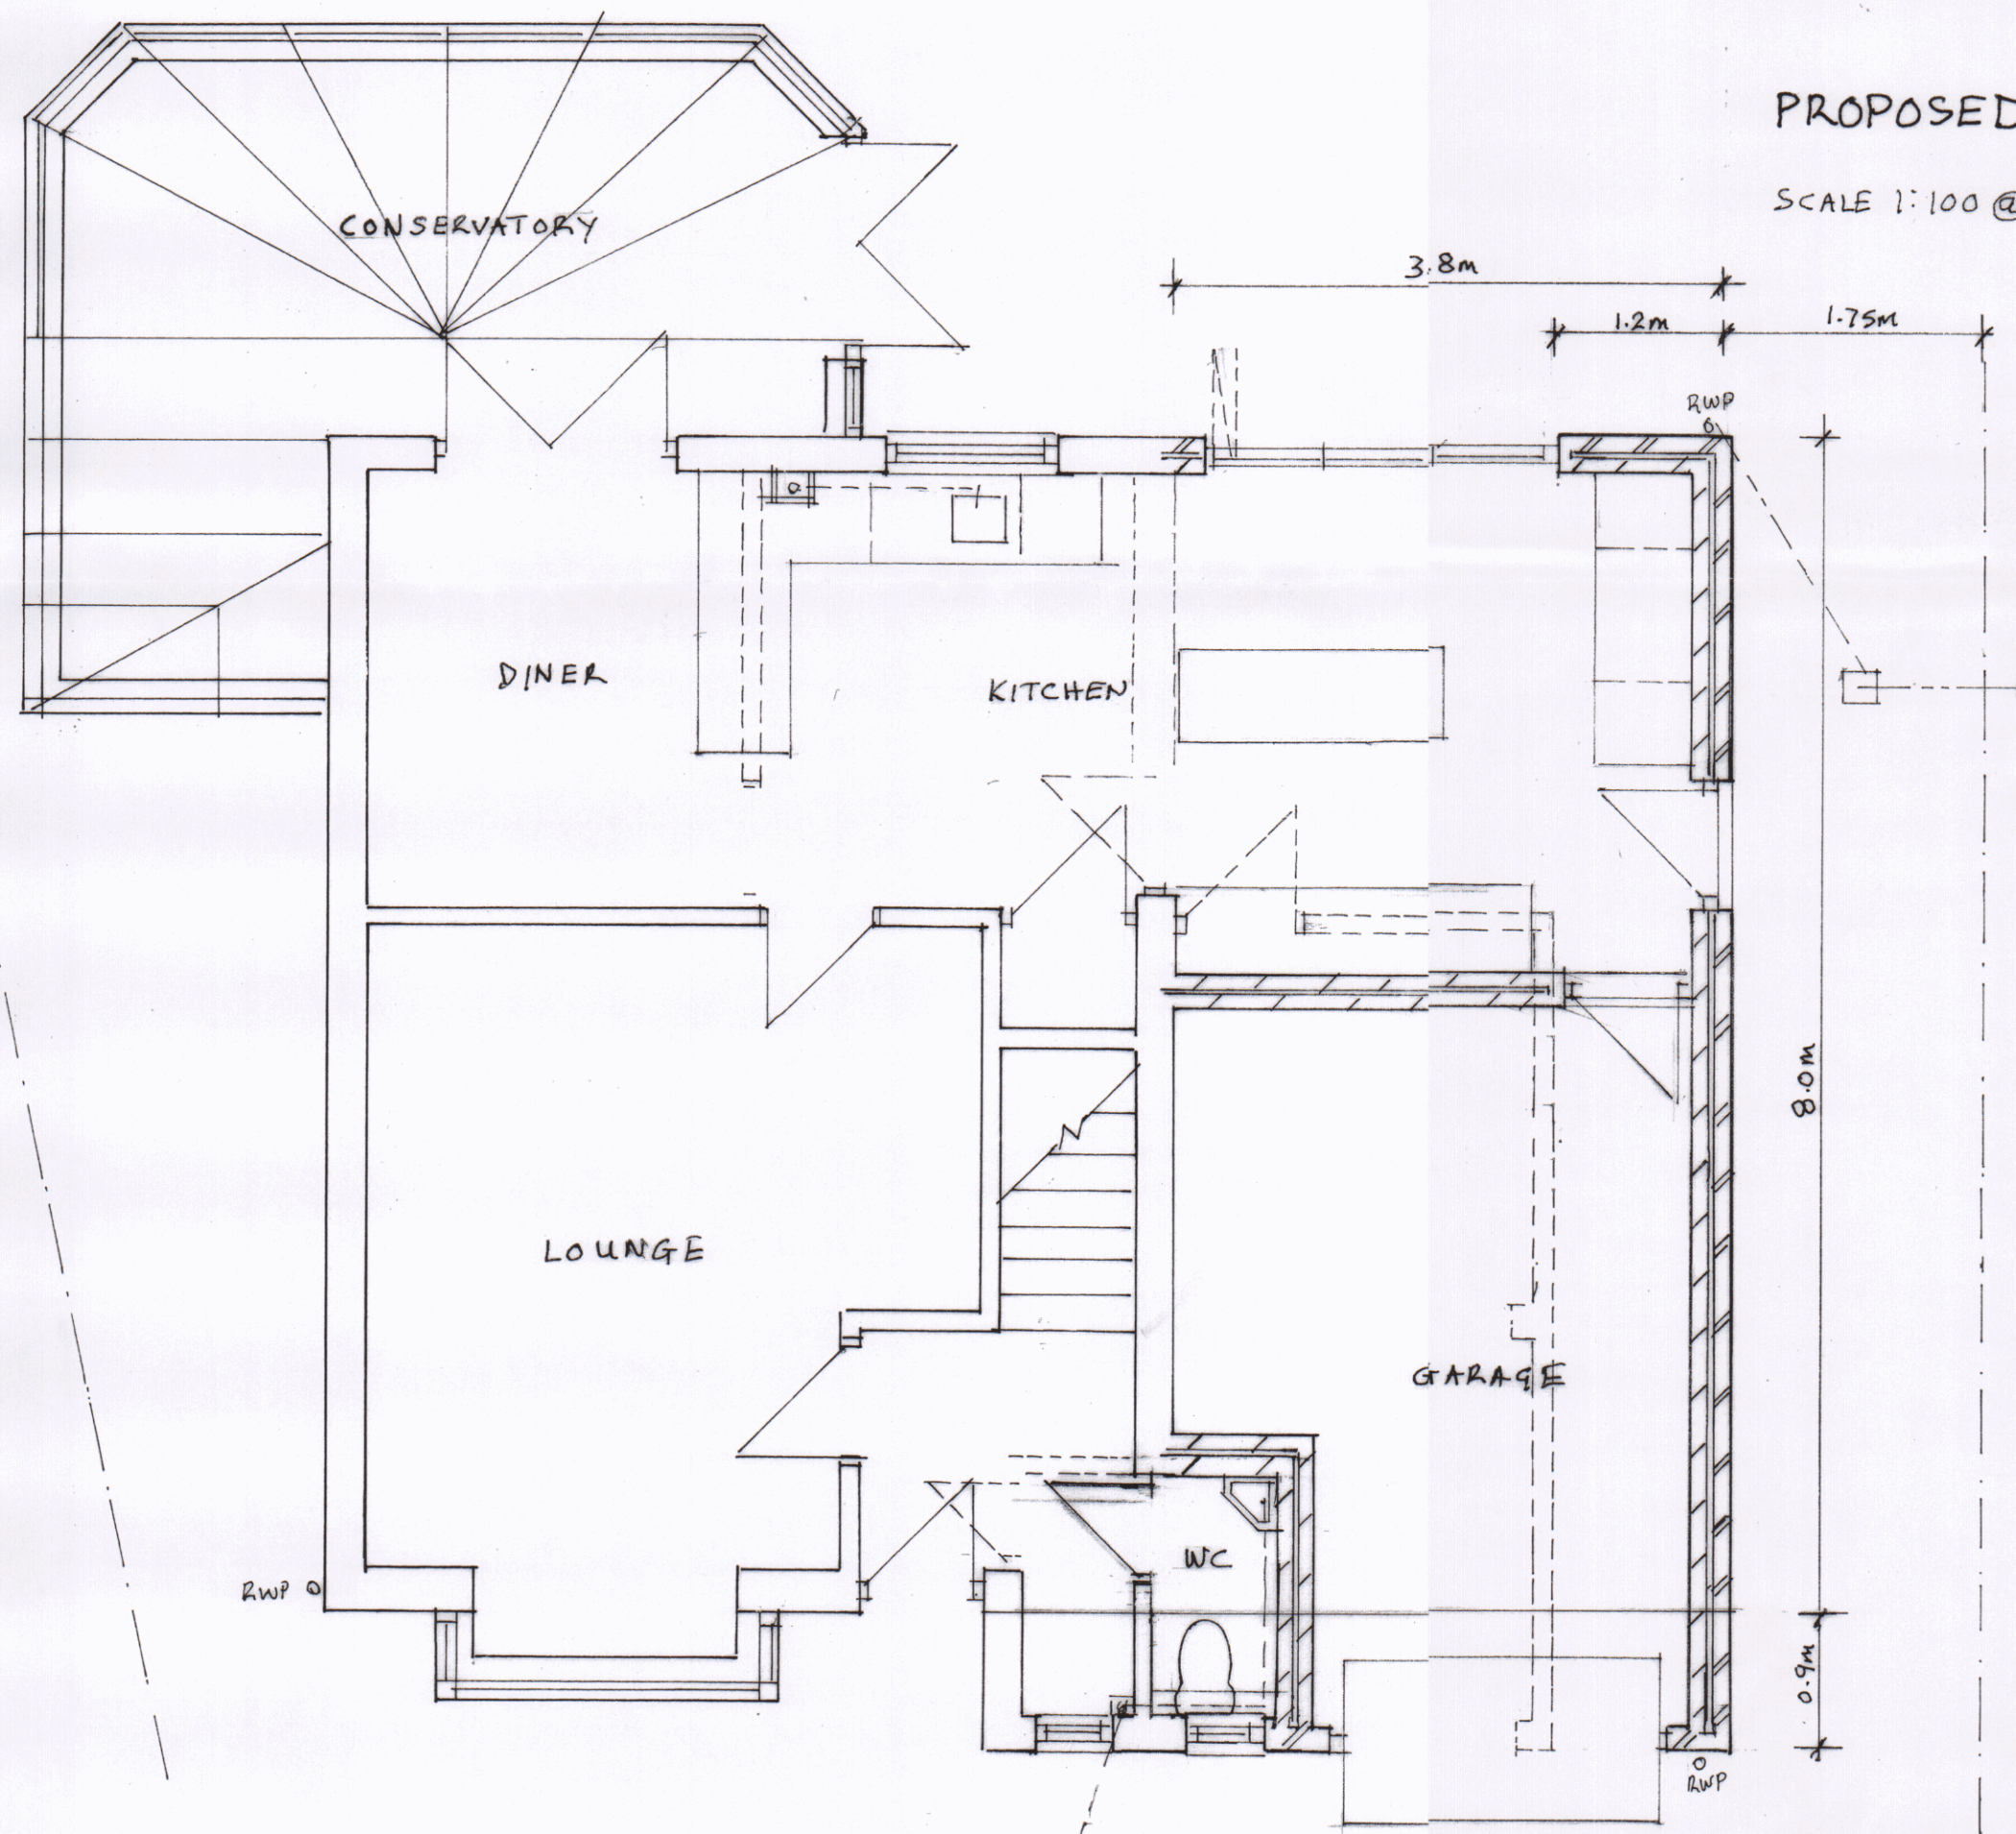

GROUND FLOOR

PROPOSED FLOOR PLANS

SCALE 1:50 @ A2

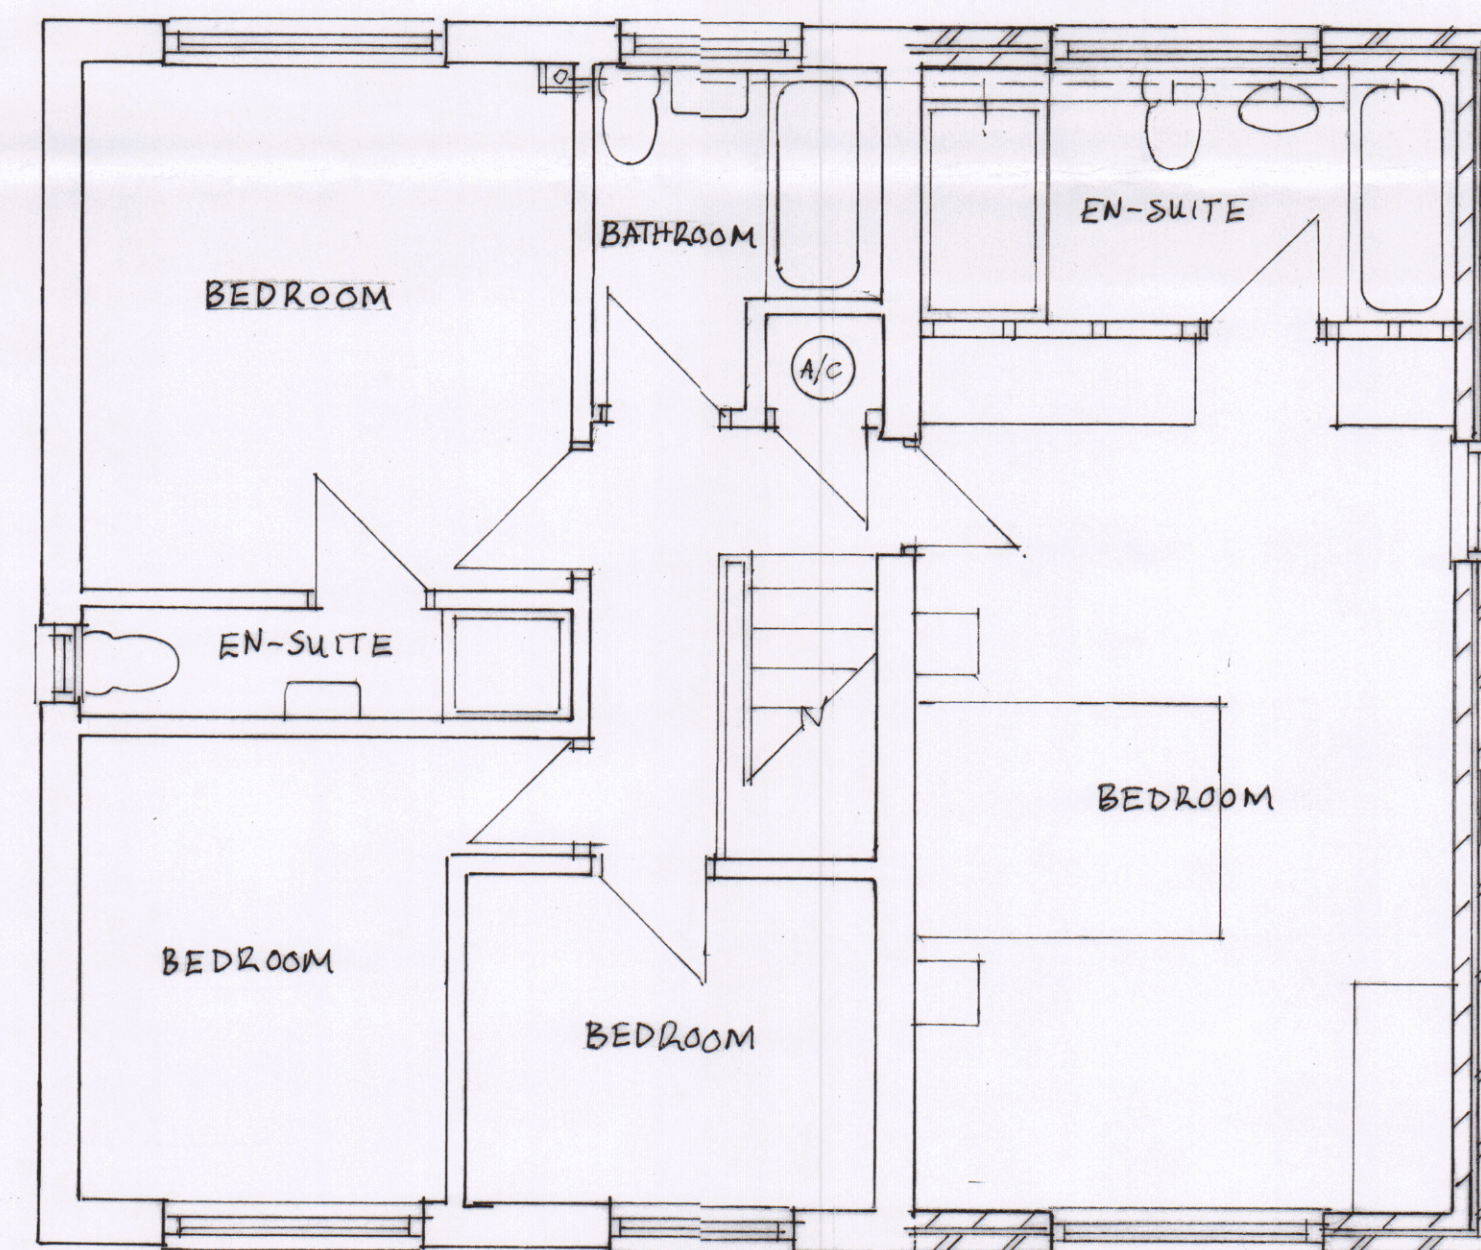

FIRST FLOOR

HAVANT BOROUGH COUNCIL
11 SEP 2018
RECEIVED

Title: TWO STOREY SIDE EXTENSION
(Proposed Plans & Elevations)

Address: 12 SAPPHIRE RIDGE
WATERLOOVILLE
HANTS PO7 8NY

Client: Daniel & Claudia Chapman
Tele: 07975986926

Scale: 1:50 & 1:100 Date: 09/09/2018