



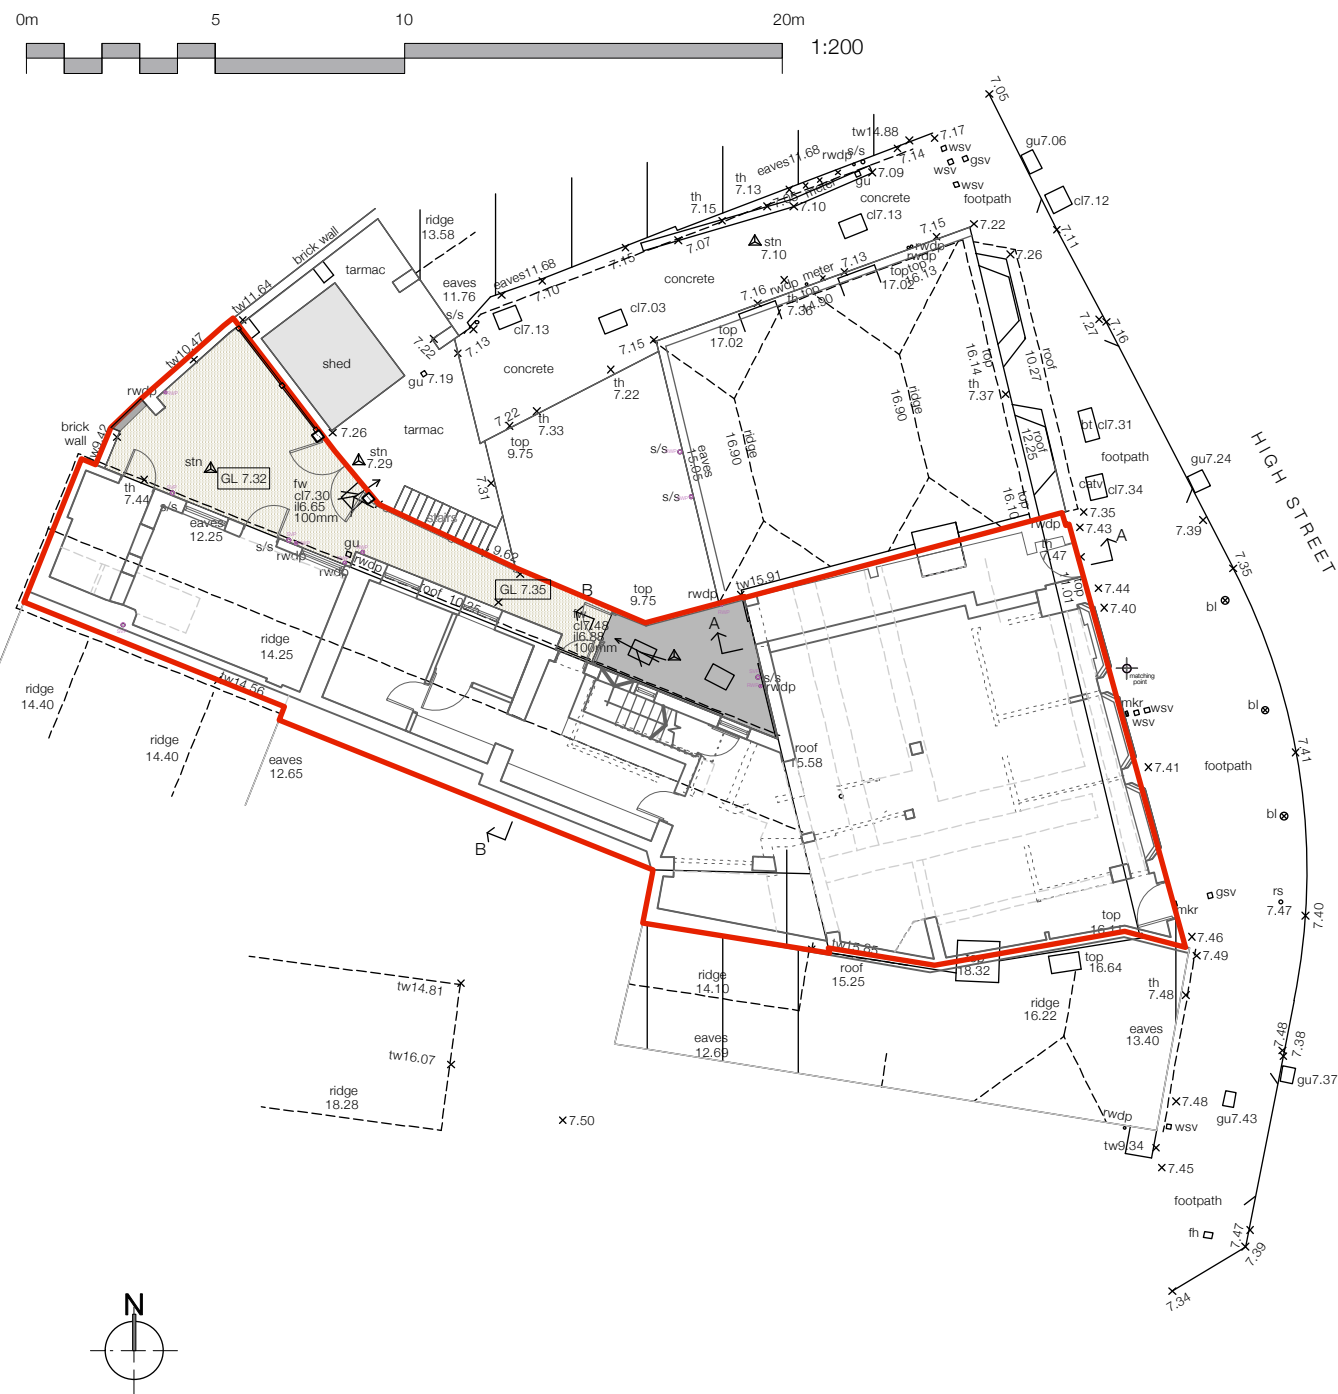

SITE BLOCK PLAN 1:200

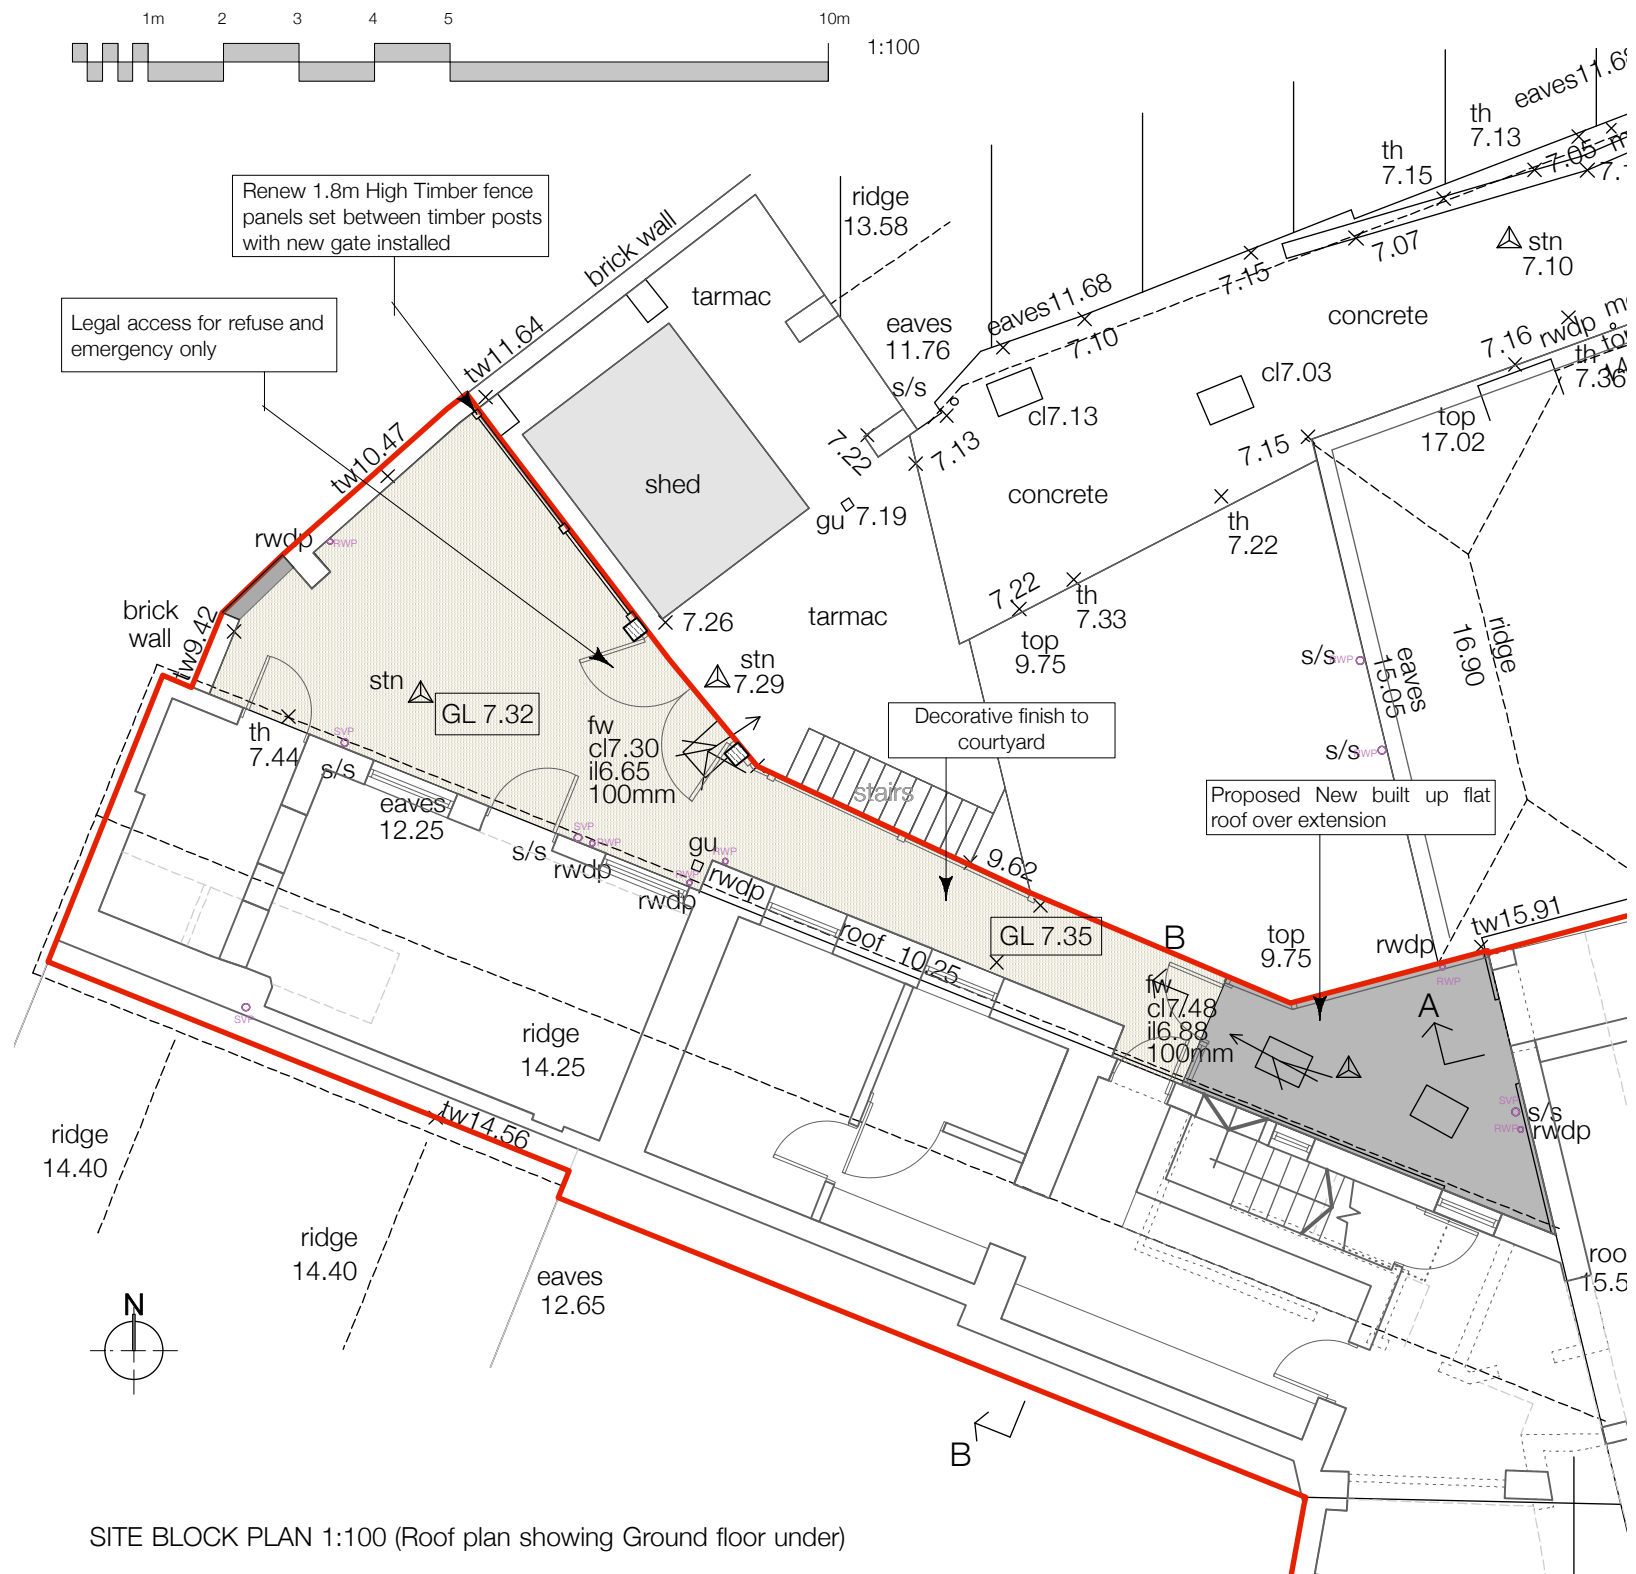

SITE BLOCK PLAN 1:100 (Roof plan showing Ground floor under)

DO NOT SCALE FROM THIS DRAWING.
Scaling only for Local Authority purposes. Dimensions to be checked on site. All dimensions are in millimetres unless stated. Report all discrepancies.

This drawing and information displayed is the confidential property of The Goddard Partnership Limited and shall not be copied or used for any purpose without the written consent of the company.

© The Goddard Partnership Limited. All Rights Reserved

Revisions:

P1 - Issue for Planning 30.05.18

The Goddard Partnership

Historic Buildings and Architectural Design Consultants

The Old Fire Station
Upper Basingwell Street
Bishop's Waltham
Hampshire
SO32 1PF

t: 01489 890629

e: office@thegoddardpartnership.com

w: www.thegoddardpartnership.com

Client Winnicott Property Holdings Ltd

Project 15 High Street, Emsworth

Drawing Proposed Site Plan

Scale 1:200/ 1:100 @ A3

Date MAY 2018

Drawing No. 1067/2/19 Revision P1