


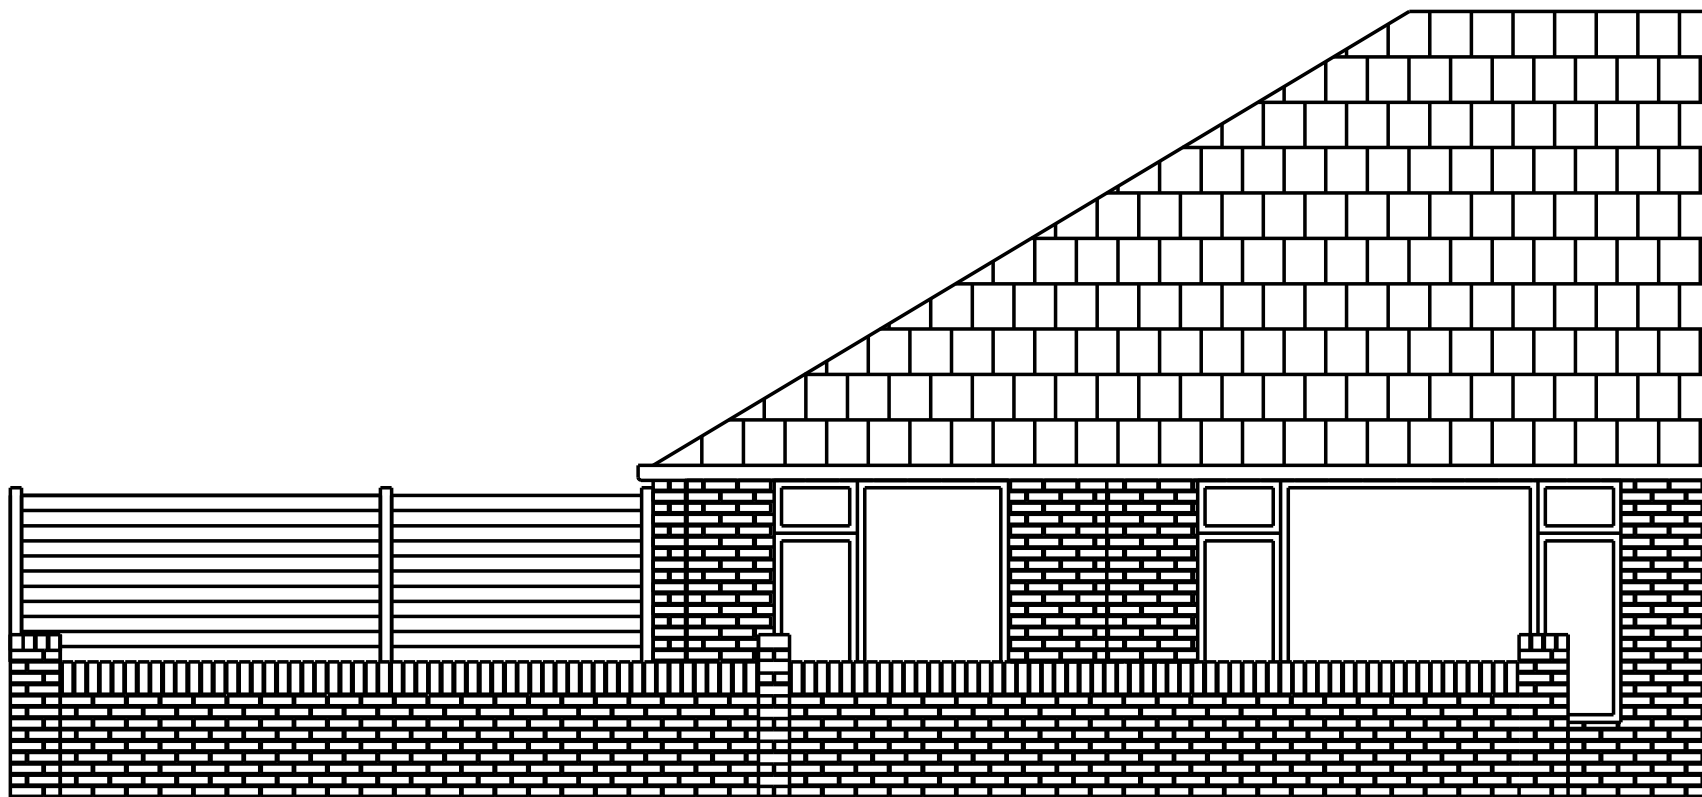

Scale 1:50

Drawing No. JB/8

15 Sutton Close

Proposed West Elevation

1 May 2018

J Borowski