



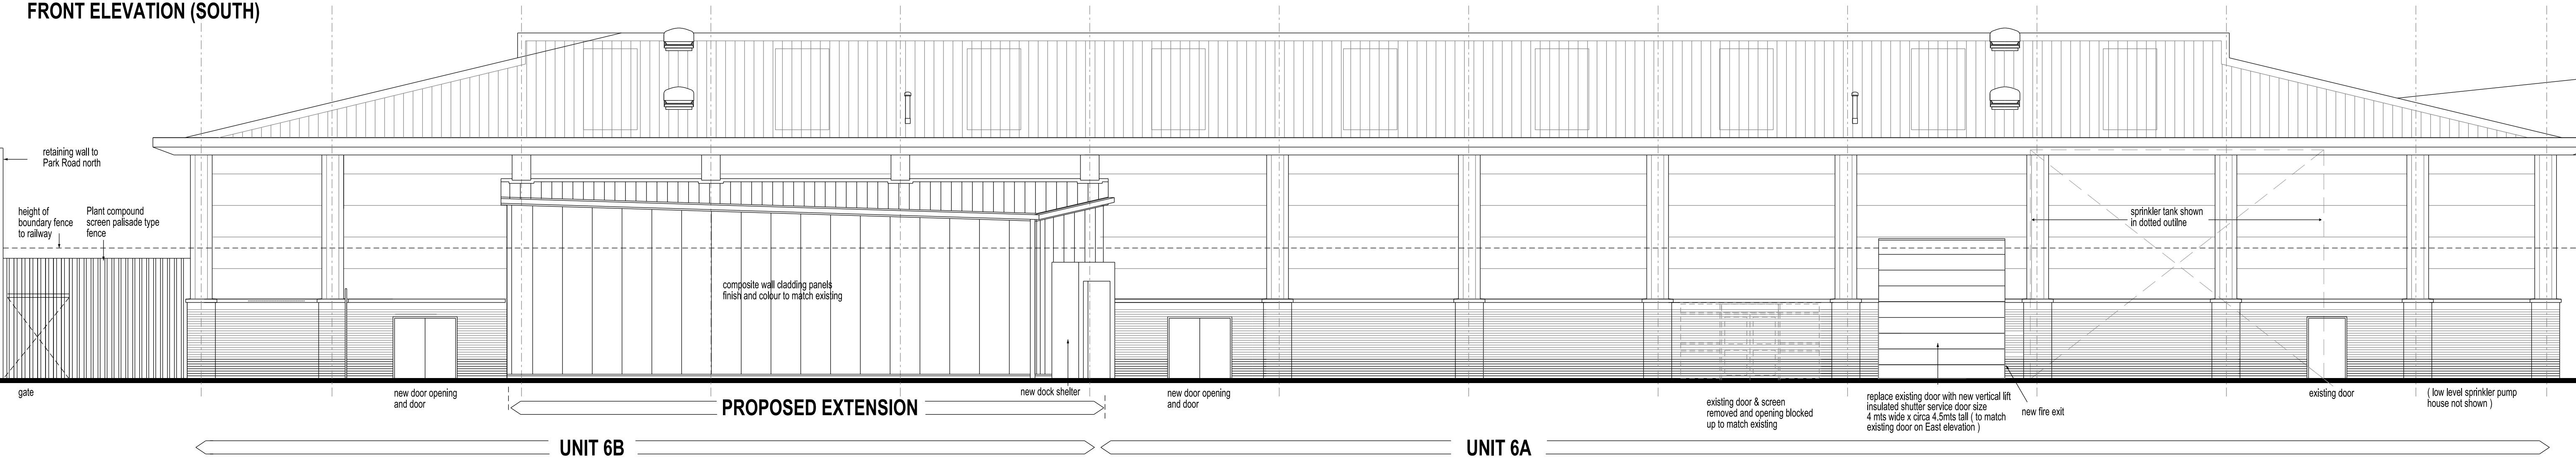


FRONT ELEVATION (SOUTH)

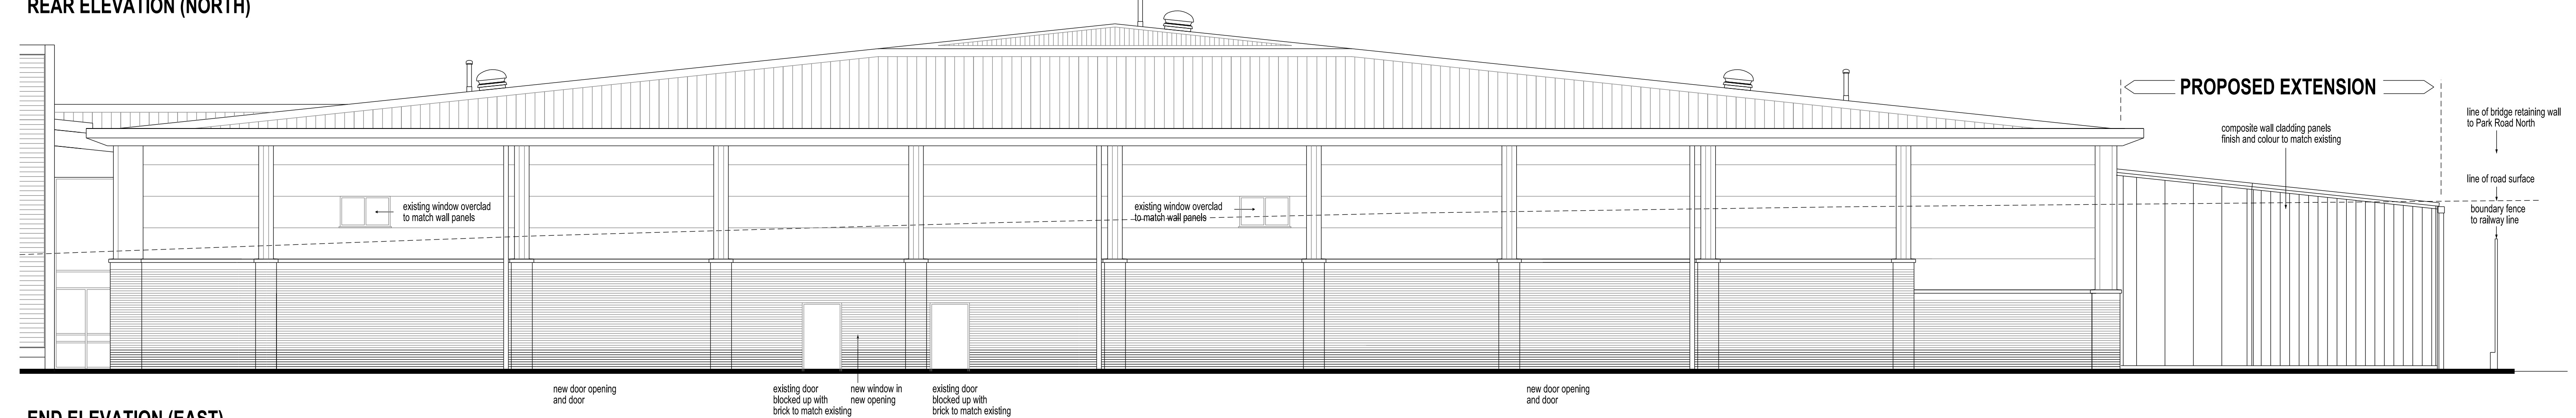


REAR ELEVATION (NORTH)




END ELEVATION (EAST)

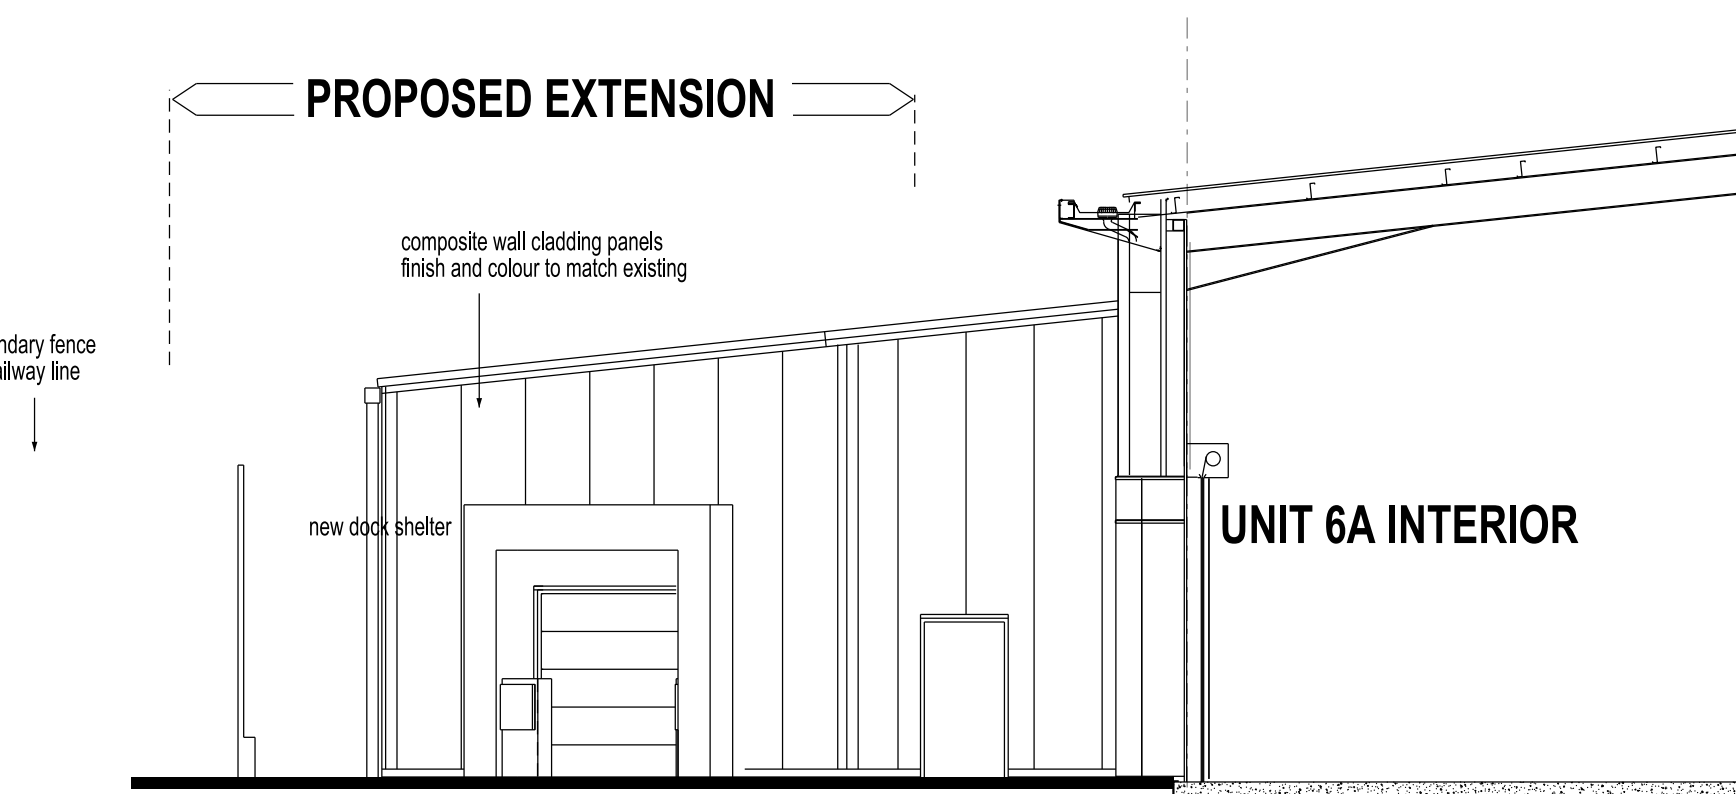


SECTIONAL ELEVATION (WEST)

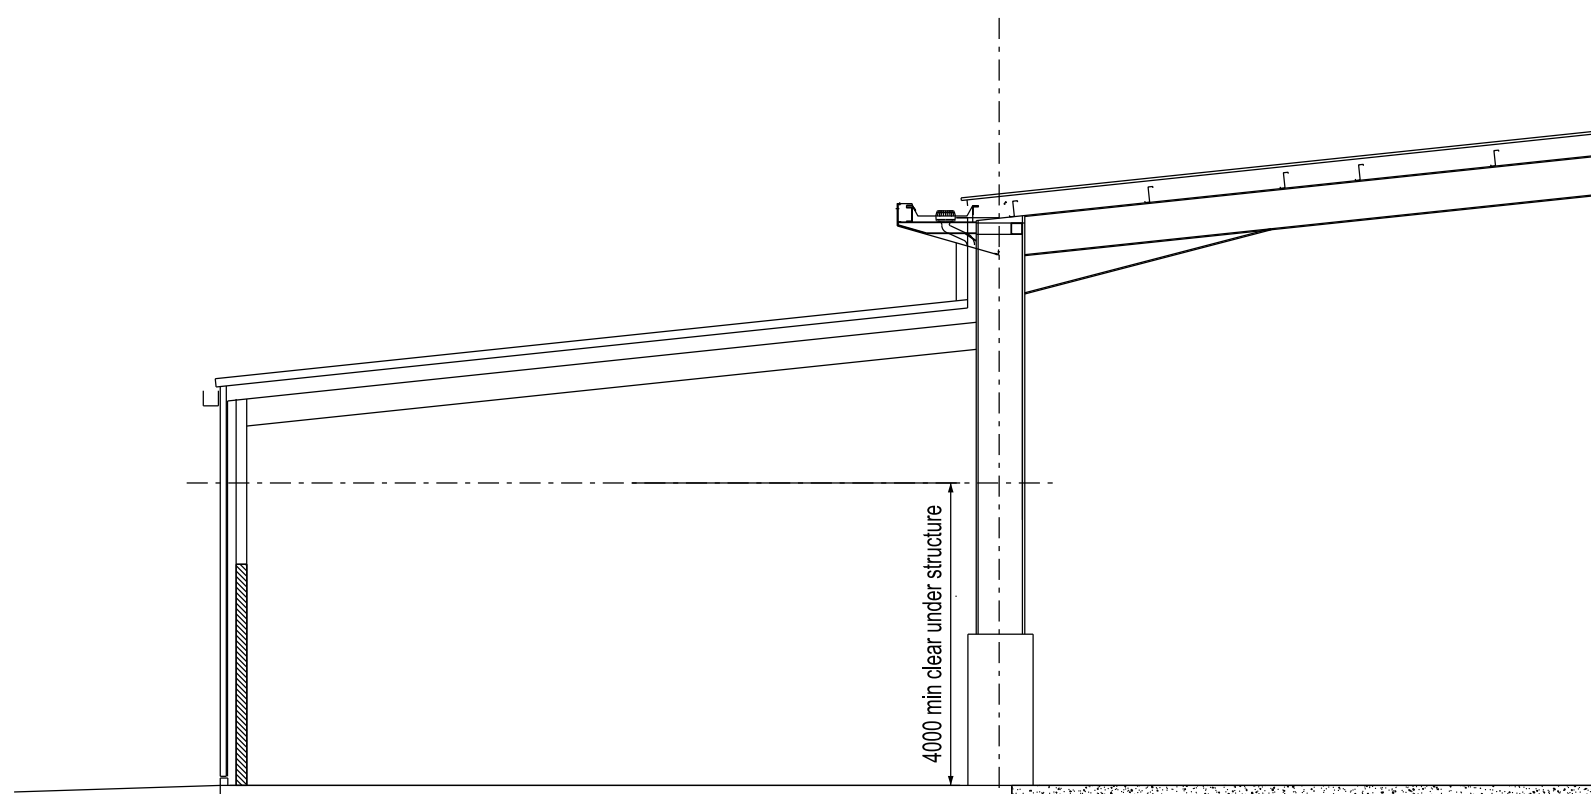

SECTIONAL THROUGH NEW EXTENSION

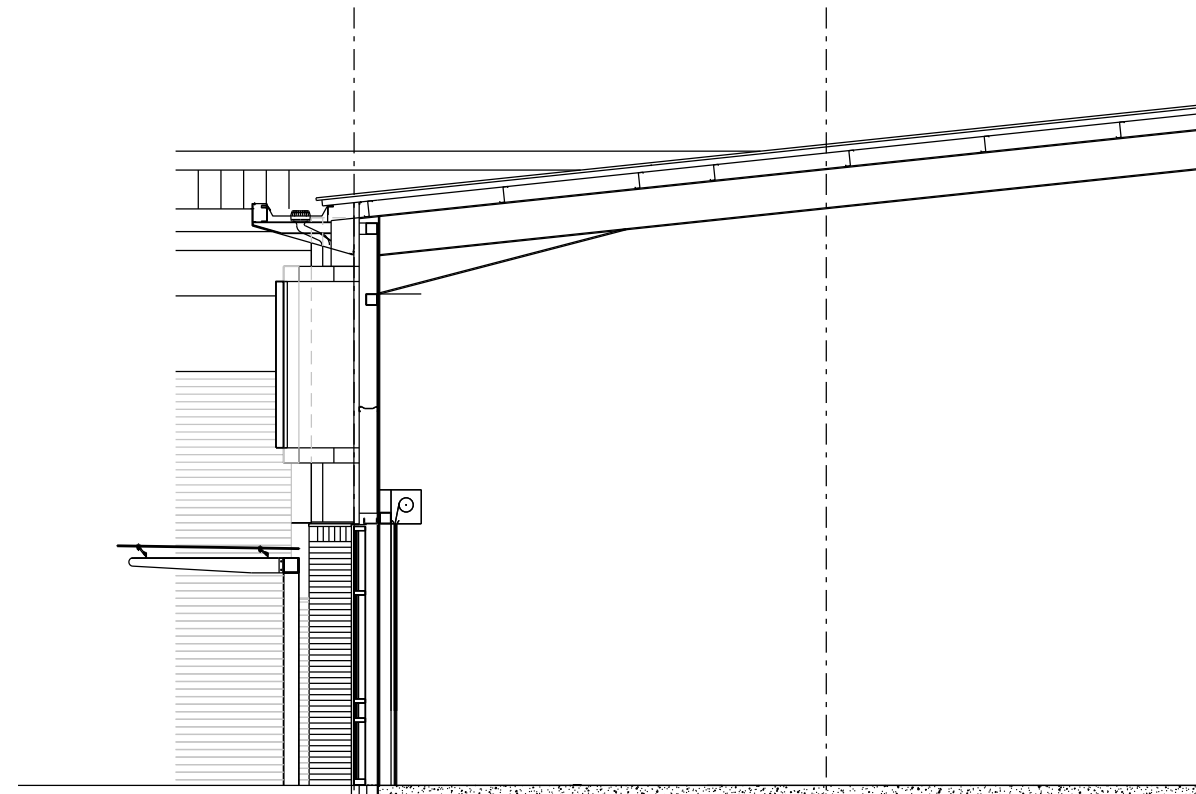

SECTIONAL TO NEW FRONT CANOPY & SIGN

 

Rev E: 20-09-18 trolley bay indicated MK
Rev D: 24-05-18 Doors altered to tenants requirement MK
Rev C: 01-05-18 Fire door relocated & window added MK
Rev B: 11-04-18 Large rear service door introduced MK
Rev A: 27-03-18 Additional window to right of entrance MK

REV. DATE NOTES INT.

CLIENT / PROJECT
HAVON Ltd.
HAVANT CENTRAL RETAIL PARK
UNIT 6
DRAWING TITLE
PROPOSED ELEVATIONS &
PART SECTION

STATUS					
PLANNING					
DATE	DRAWN	SCALE @ A1			
MAR 18	MK	1:100			
PROJECT NUMBER	UNIT / BLOCK	CI / SPS CODE	TYPE A NUMBER	REVISION LETTER	
9958	PL	E02	E		

Site Location Plans L GA Plans P Elevations E
Sections S Details D Profile Colour C

THE RATCLIFFE GROVES PARTNERSHIP
MANCHESTER
103 MANCHESTER ROAD
BURY LANCASHIRE BL9 6TD
T: 0161 797 0000 E: manchester@rgo.co.uk
www.rgo.co.uk

LONDON
19 REDFORD ROW
LONDON WC1R 4BS
T: 020 7600 6666 E: london@rgo.co.uk

architects