
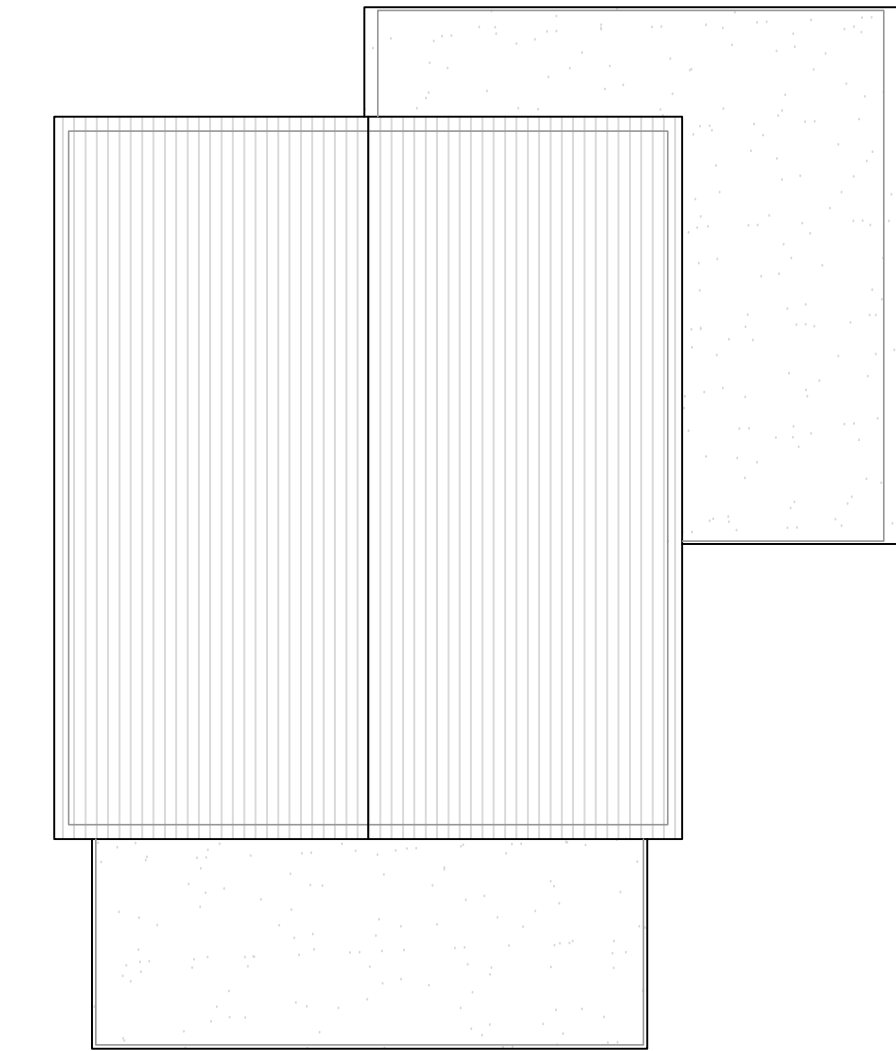


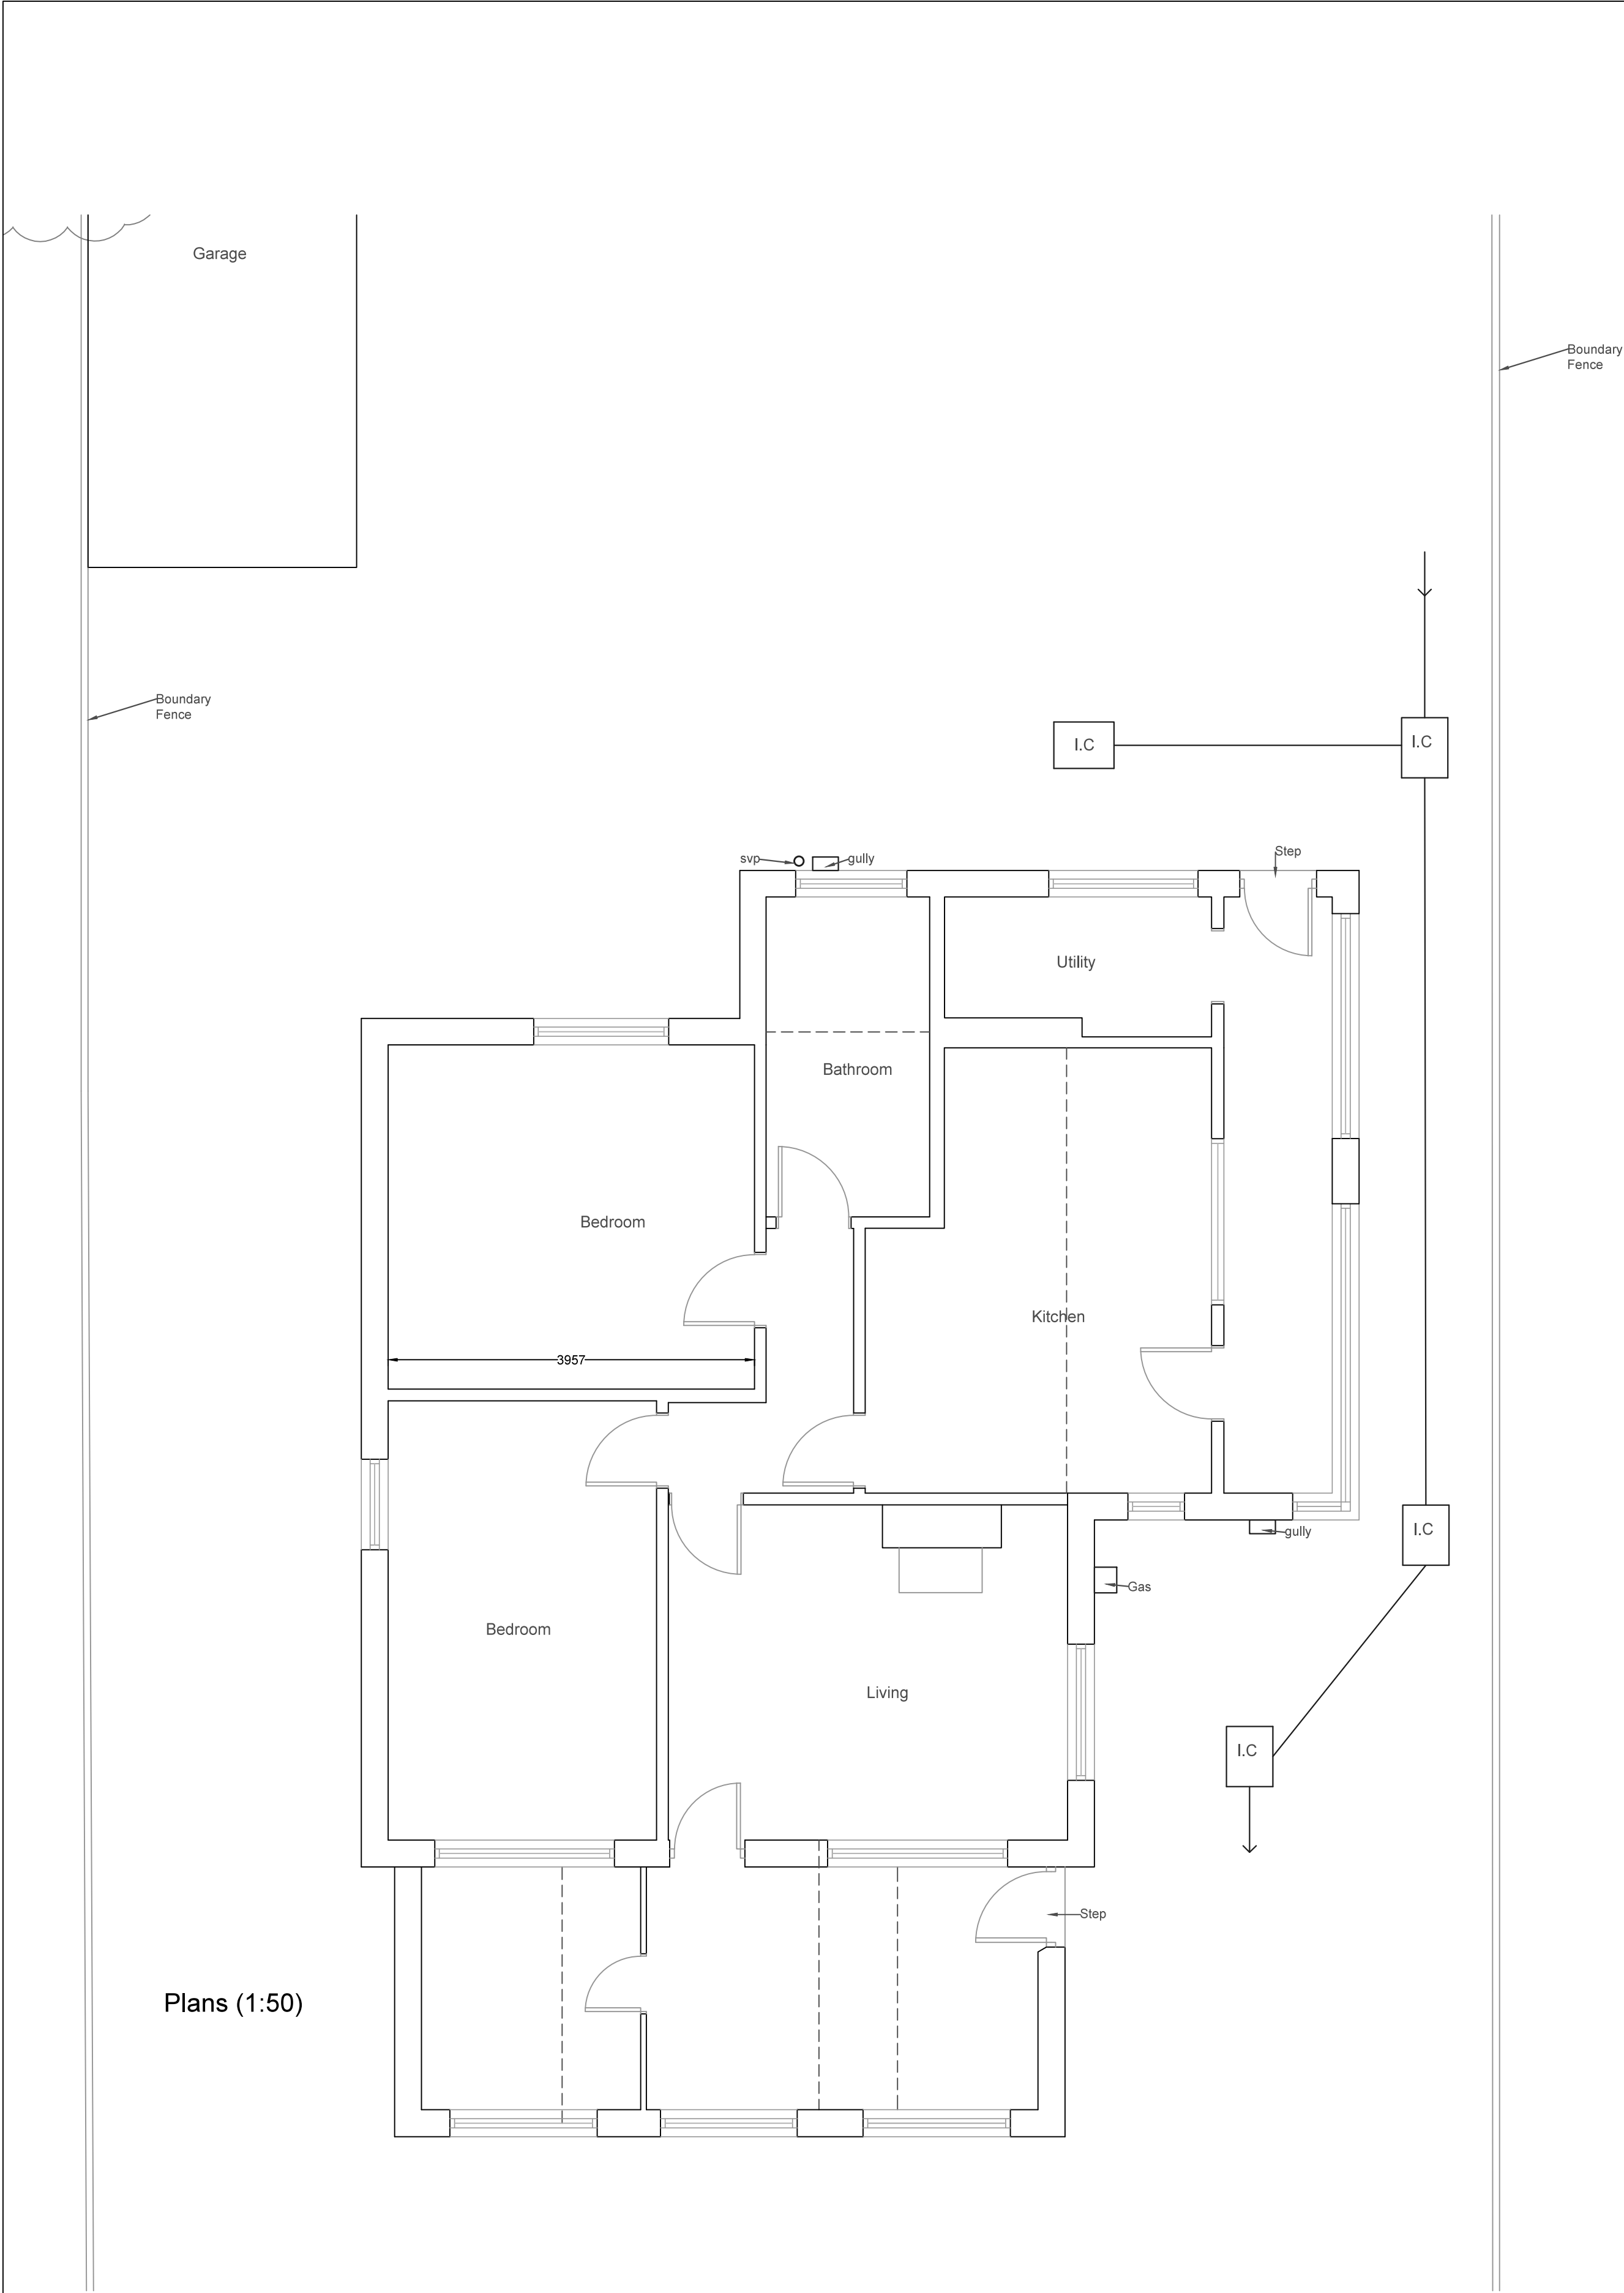

Revisions		
Rev	Description	By
All dimensions to be checked on site prior to commencement of work, except for planning purposes. This drawing is the copyright of Inspired Design Studio Ltd. and may not be copied, altered or reproduced in any way without written authority.		
Client: KDM Property Developments Limited		
Project Address: 9 West Hays Road Hayling Island PO11 3RN		
Drawing Title: Existing floor plan, Elevations, Roof plan & Site Location plan		
Drawing Number: 1170.01		
Scale: As stated printed @ A1		
Date: 13/04/2018		