
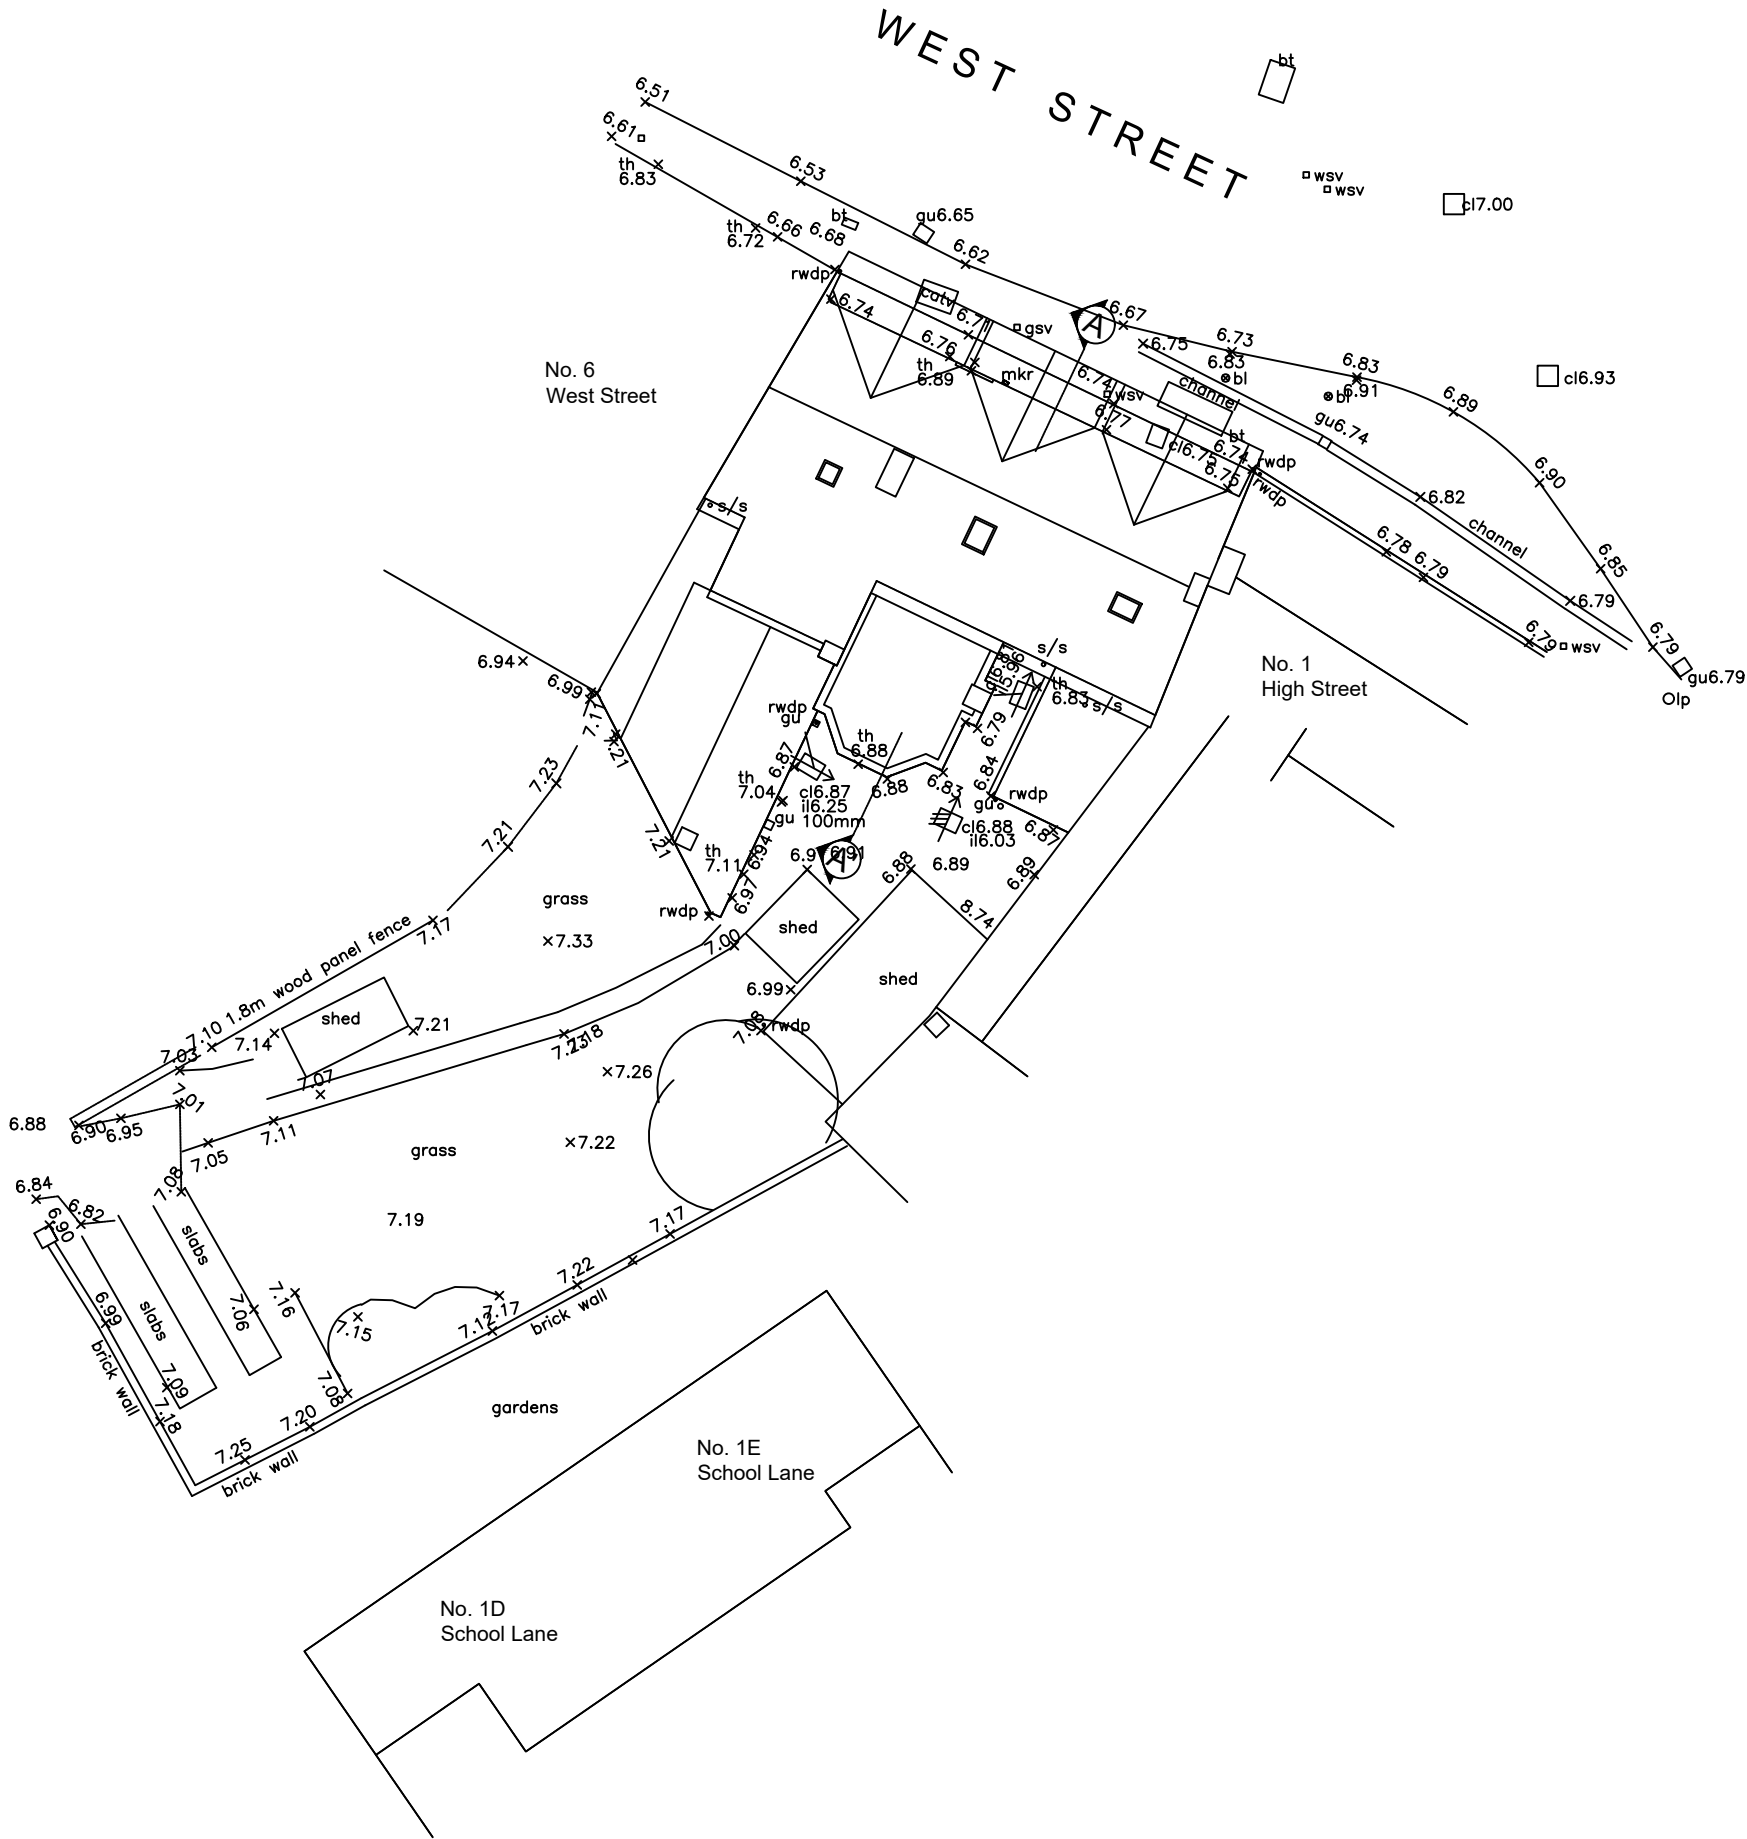


 

existing site plan 1:200

Rev.	Description	by	check	date

REVISIONS

Cover Storey

Architects

Cover Storey Architects LLP

The Studio, 18 St Georges Avenue, Havant

PO9 2RX

Tel. 02392 006266

info@coverstorey.co.uk

www.coverstorey.co.uk

Project name: The Town Brewery, 2 West Street, Emsworth PO10 7DY	Project no.: 17031	Drawing no.: PL60	Revision: -	Status: PLANNING	This drawing is copyright of Cover Storey Architects LLP All dimensions must be verified on site prior to construction Do not scale this drawing except for planning application purposes
Drawing name: Existing Site Plan	Scale @ A3 1:200	Drawn by -	Checked by DJS	Date AUGUST 2018	