


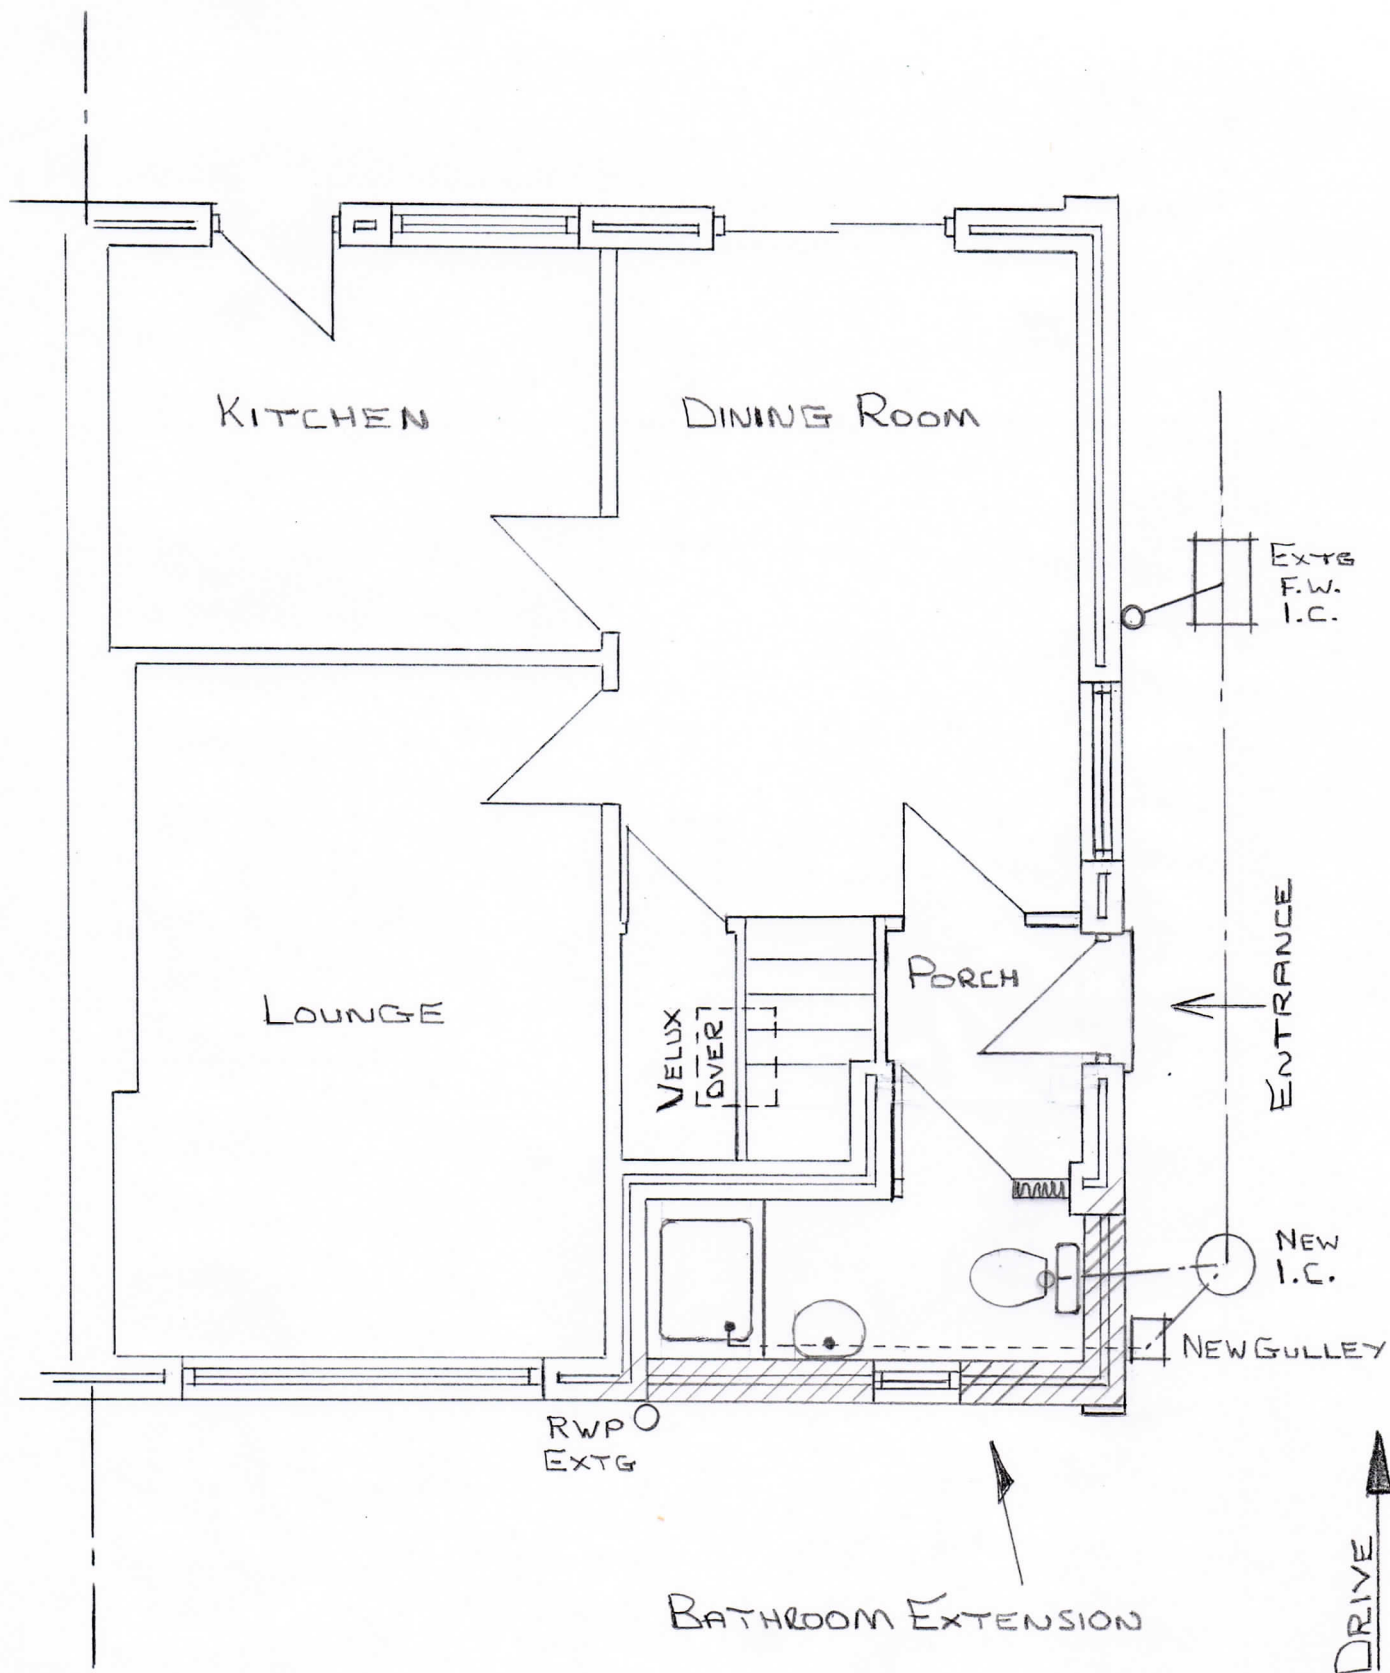

PROPOSED GROUND FLOOR PLAN

PROPOSED FRONT EXTENSION
 22 ROUNDWAY PO7 7QA
 DATE: FEB 18
 DRAWING NO: JAL 03
 SCALE: 1:50 A4 SHEET.