




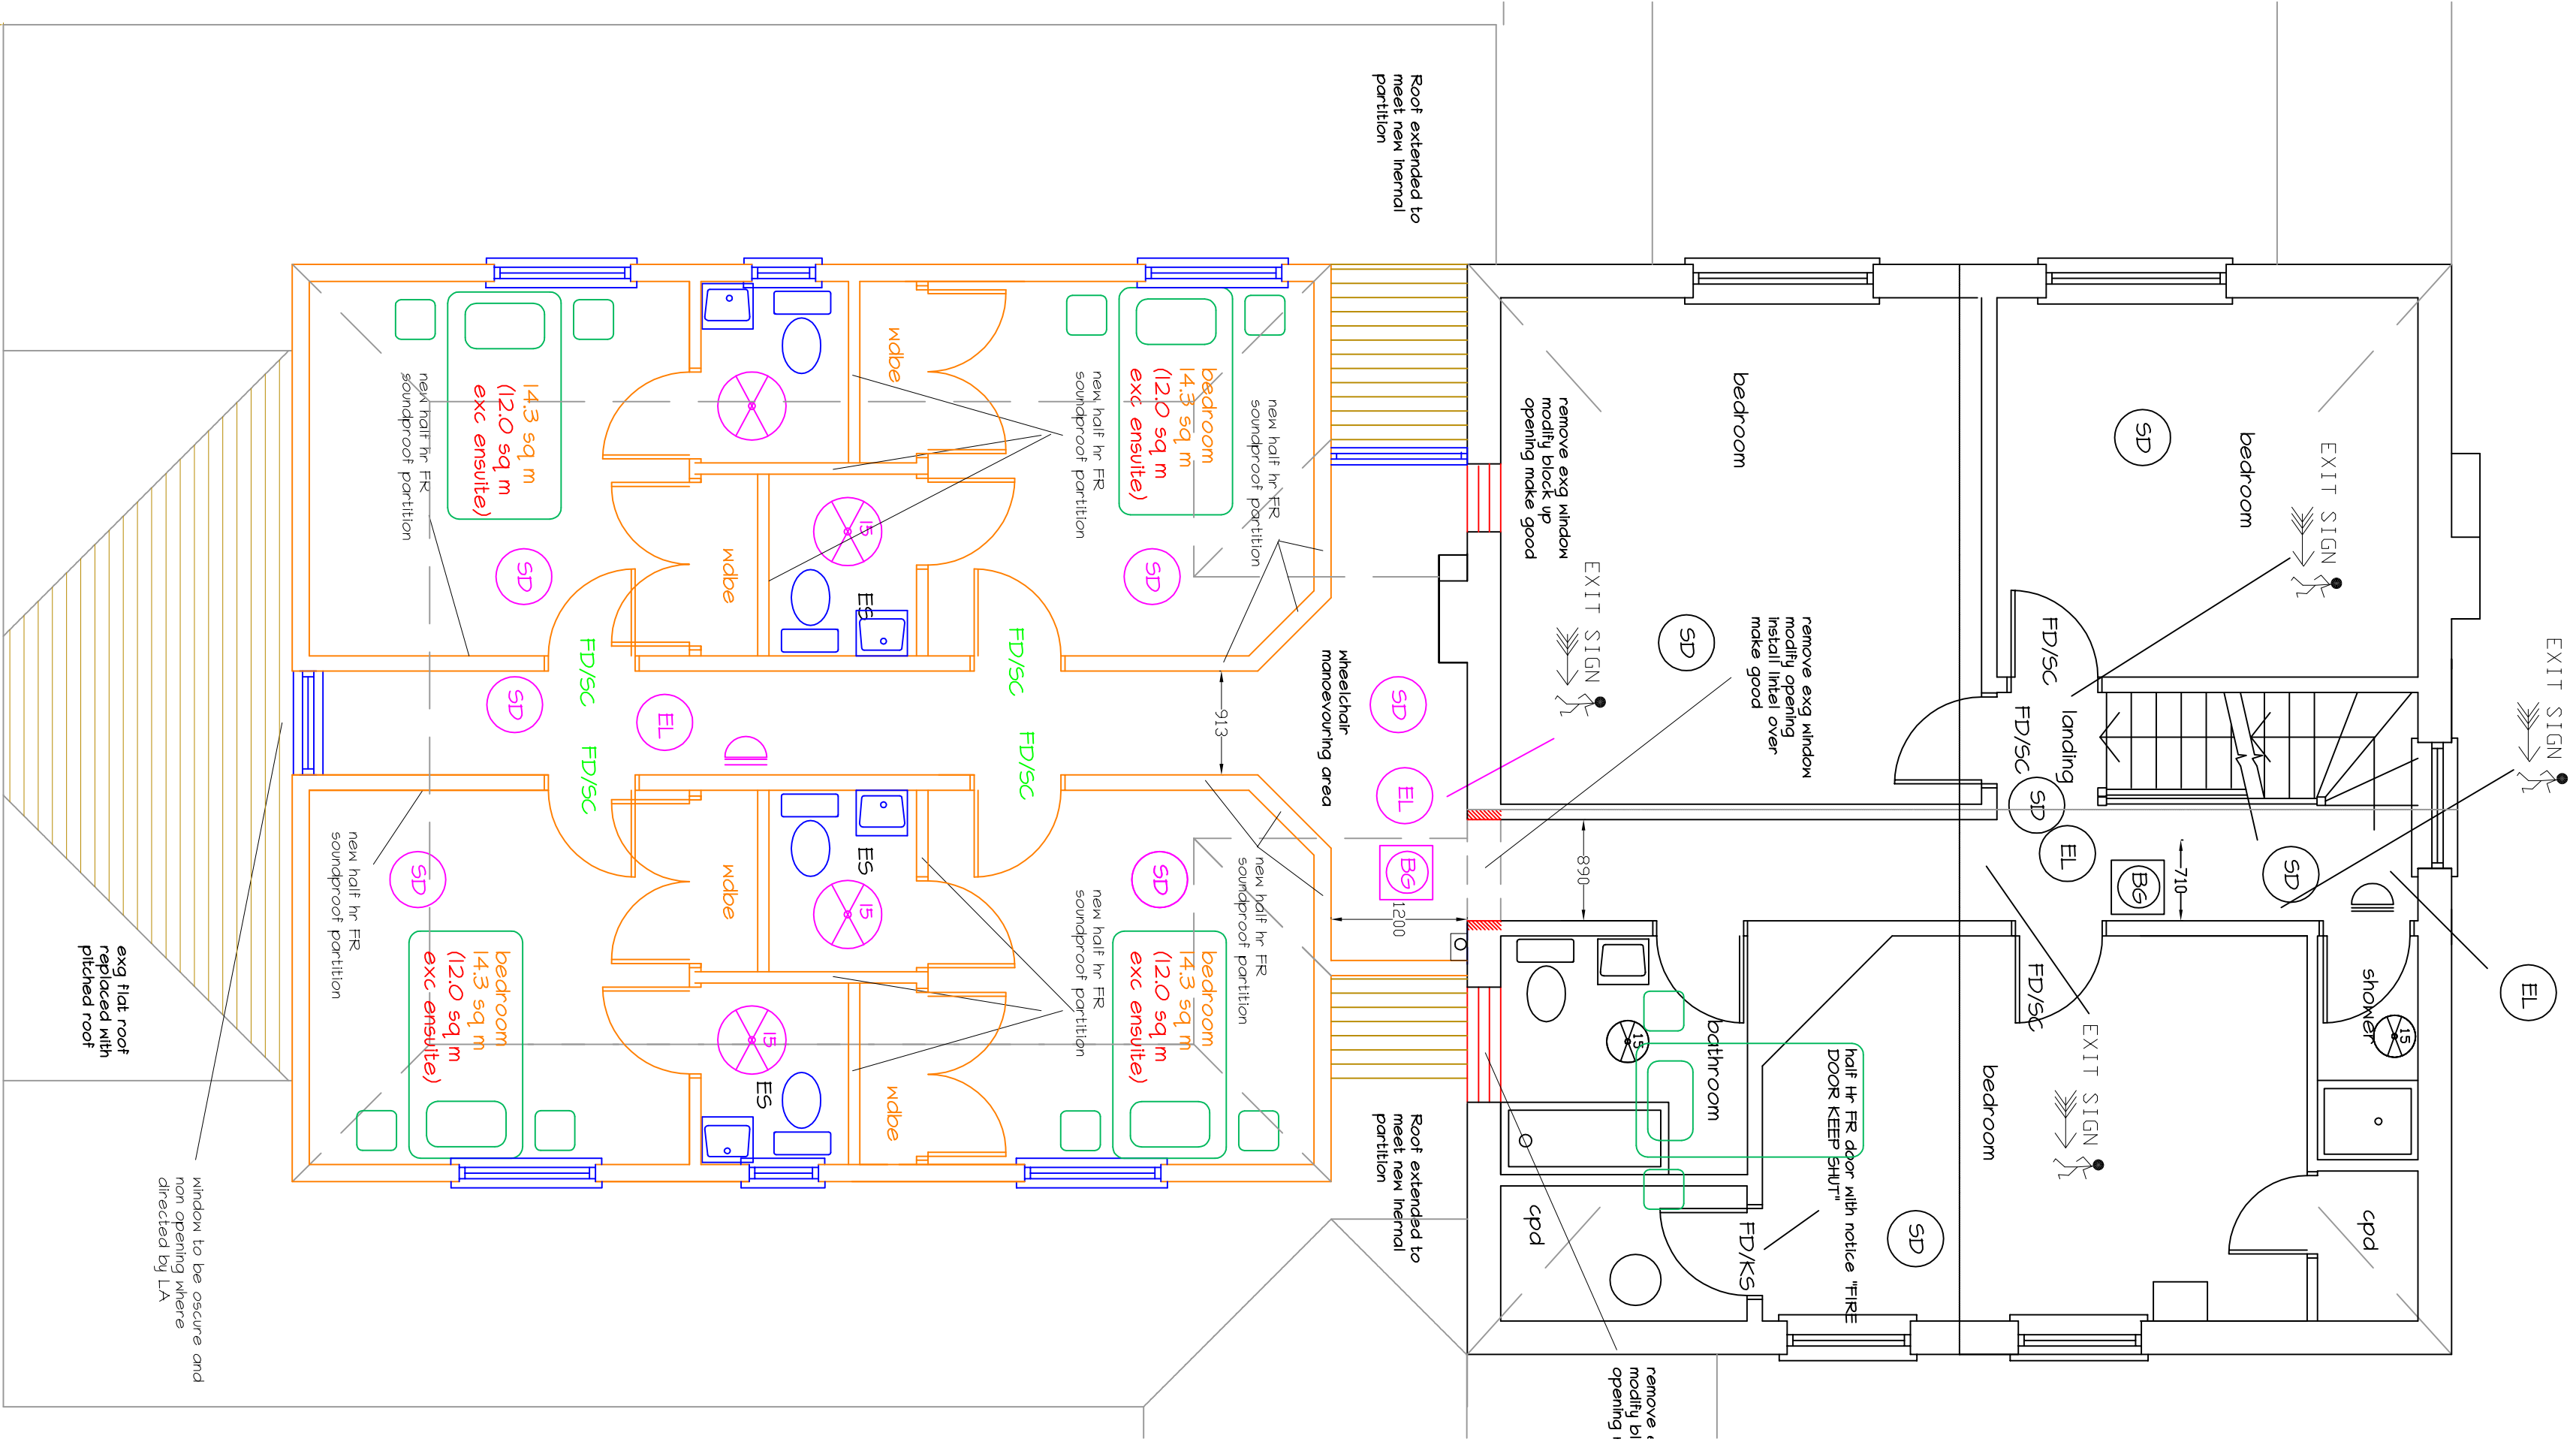


Proposed First floor plan 1:50

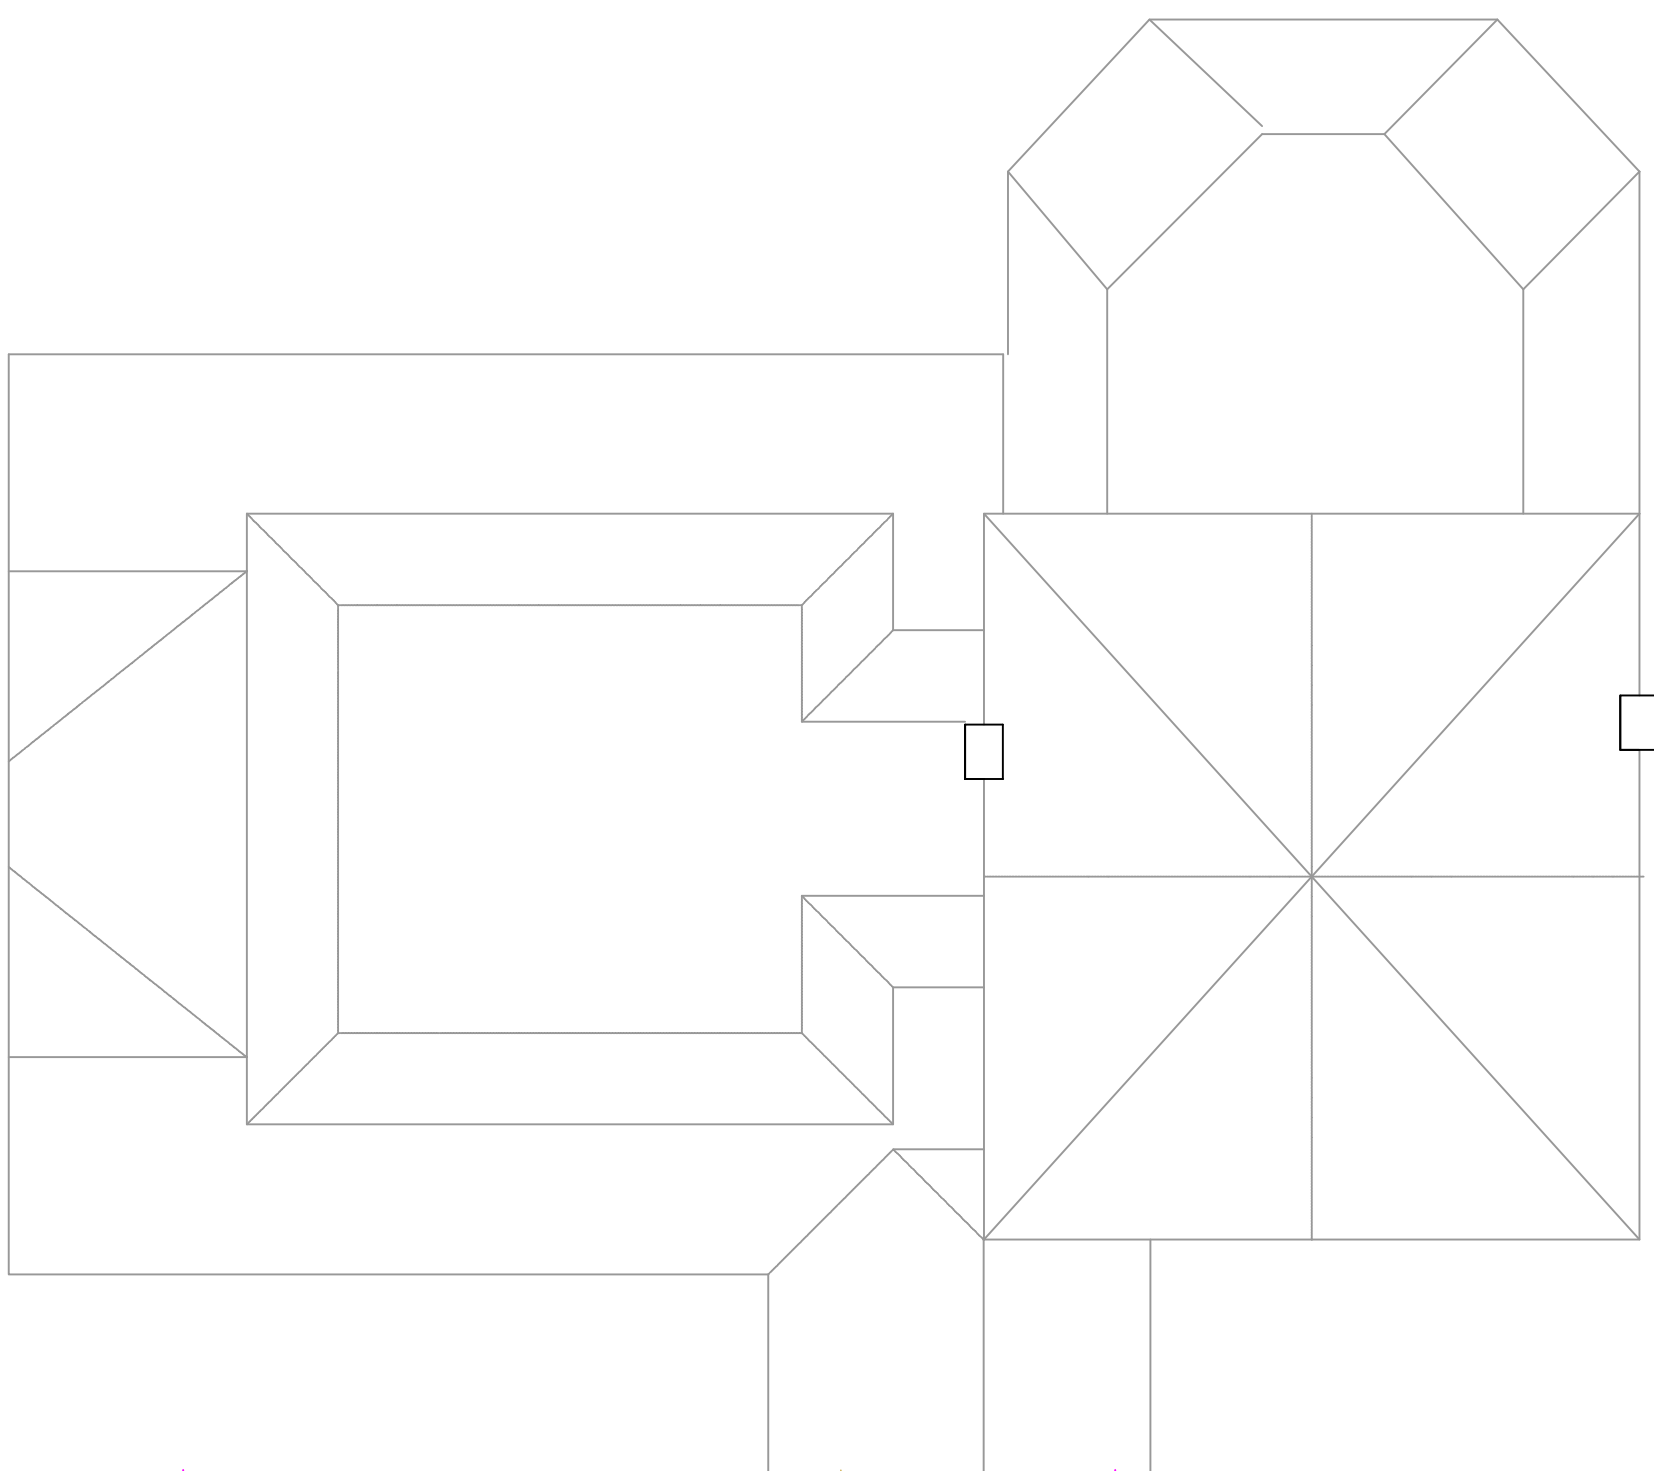


Proposed roof plan 1:100

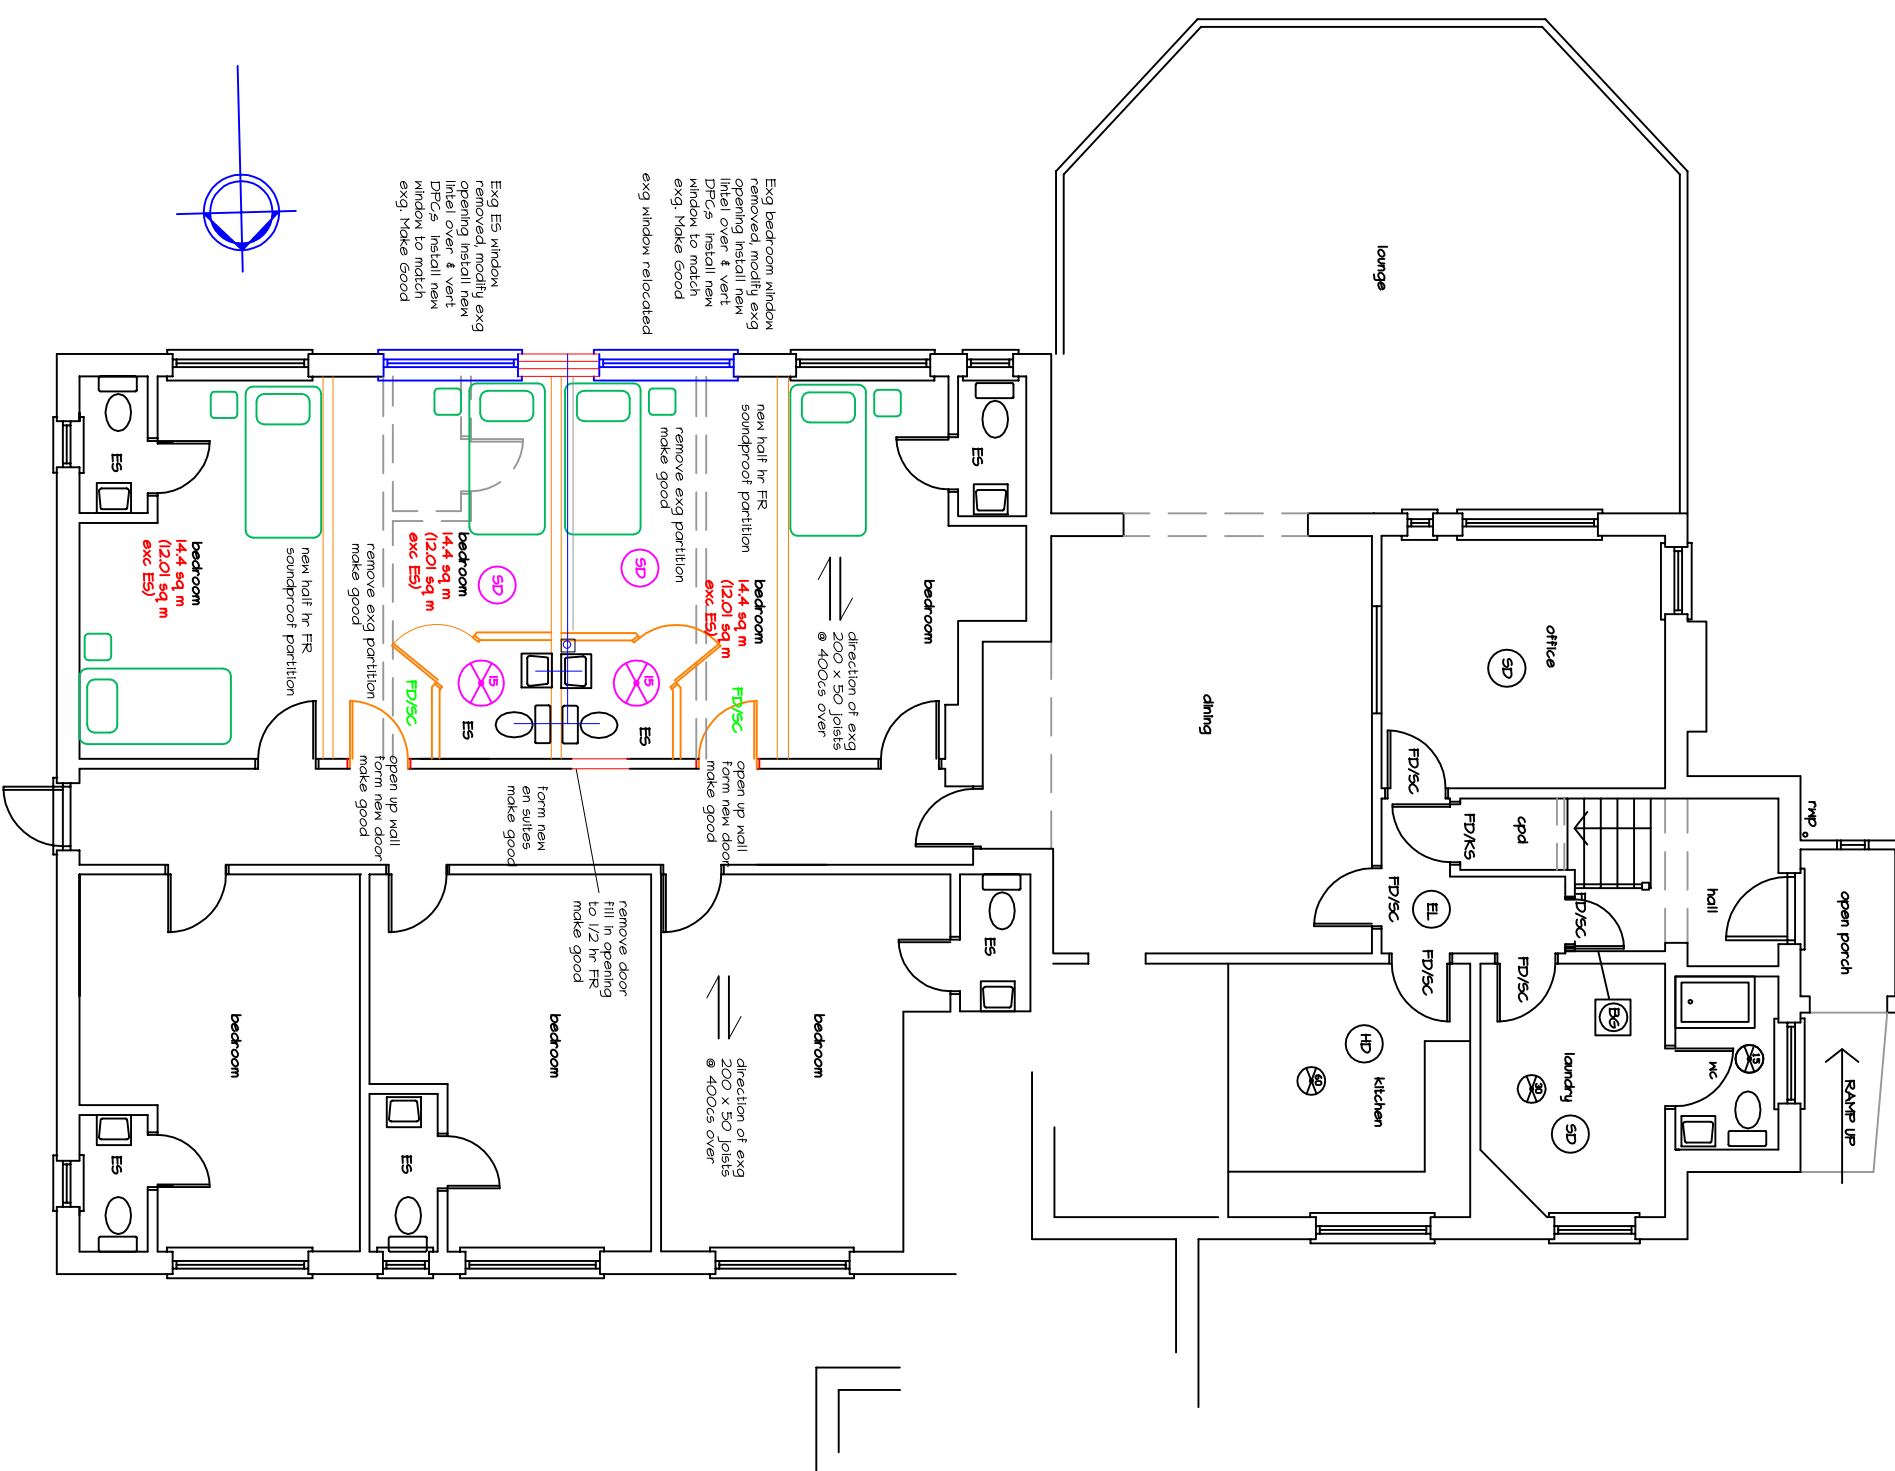

Proposed Part Ground floor plan 1:100

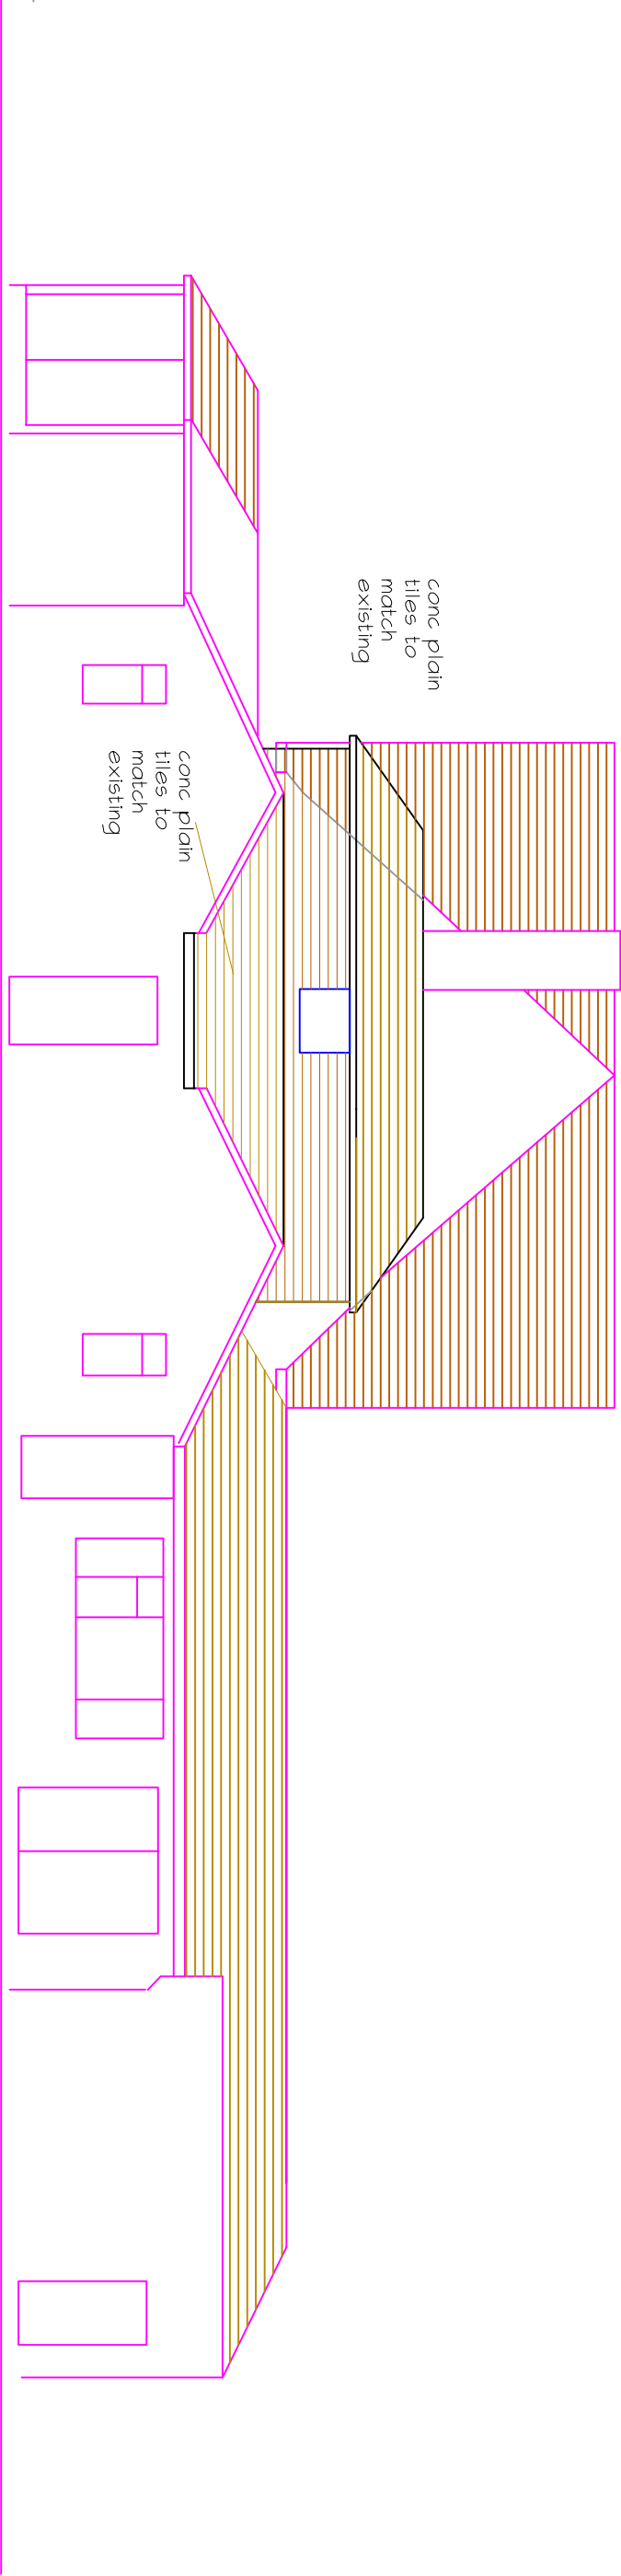


East

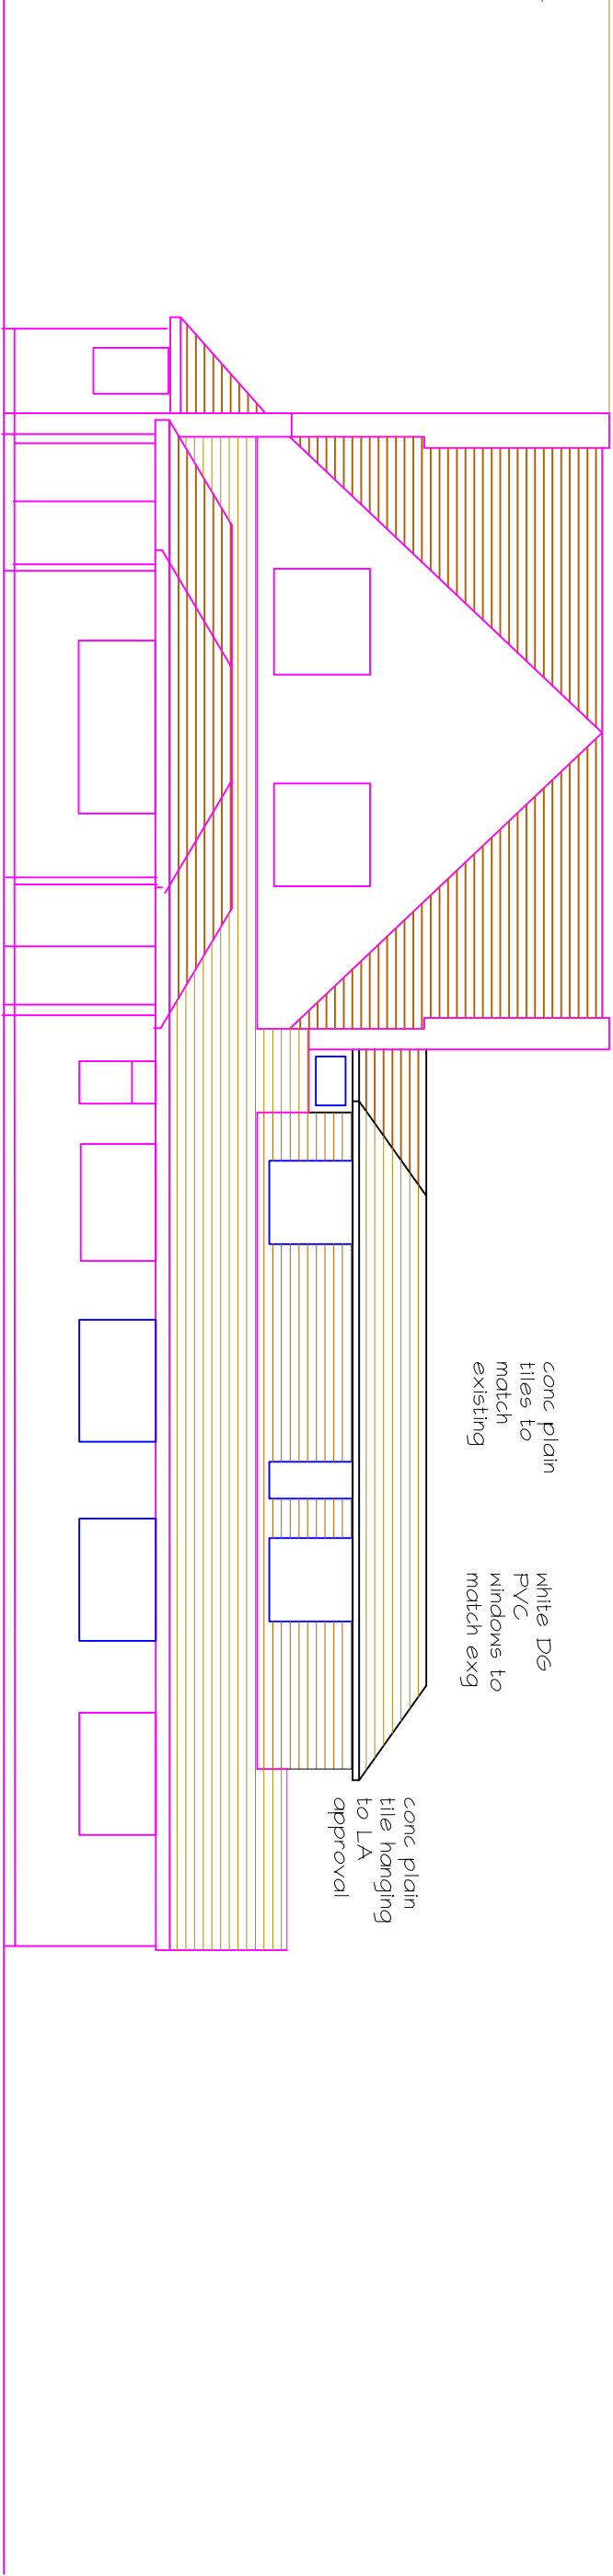


South

Proposed elevations 1:100

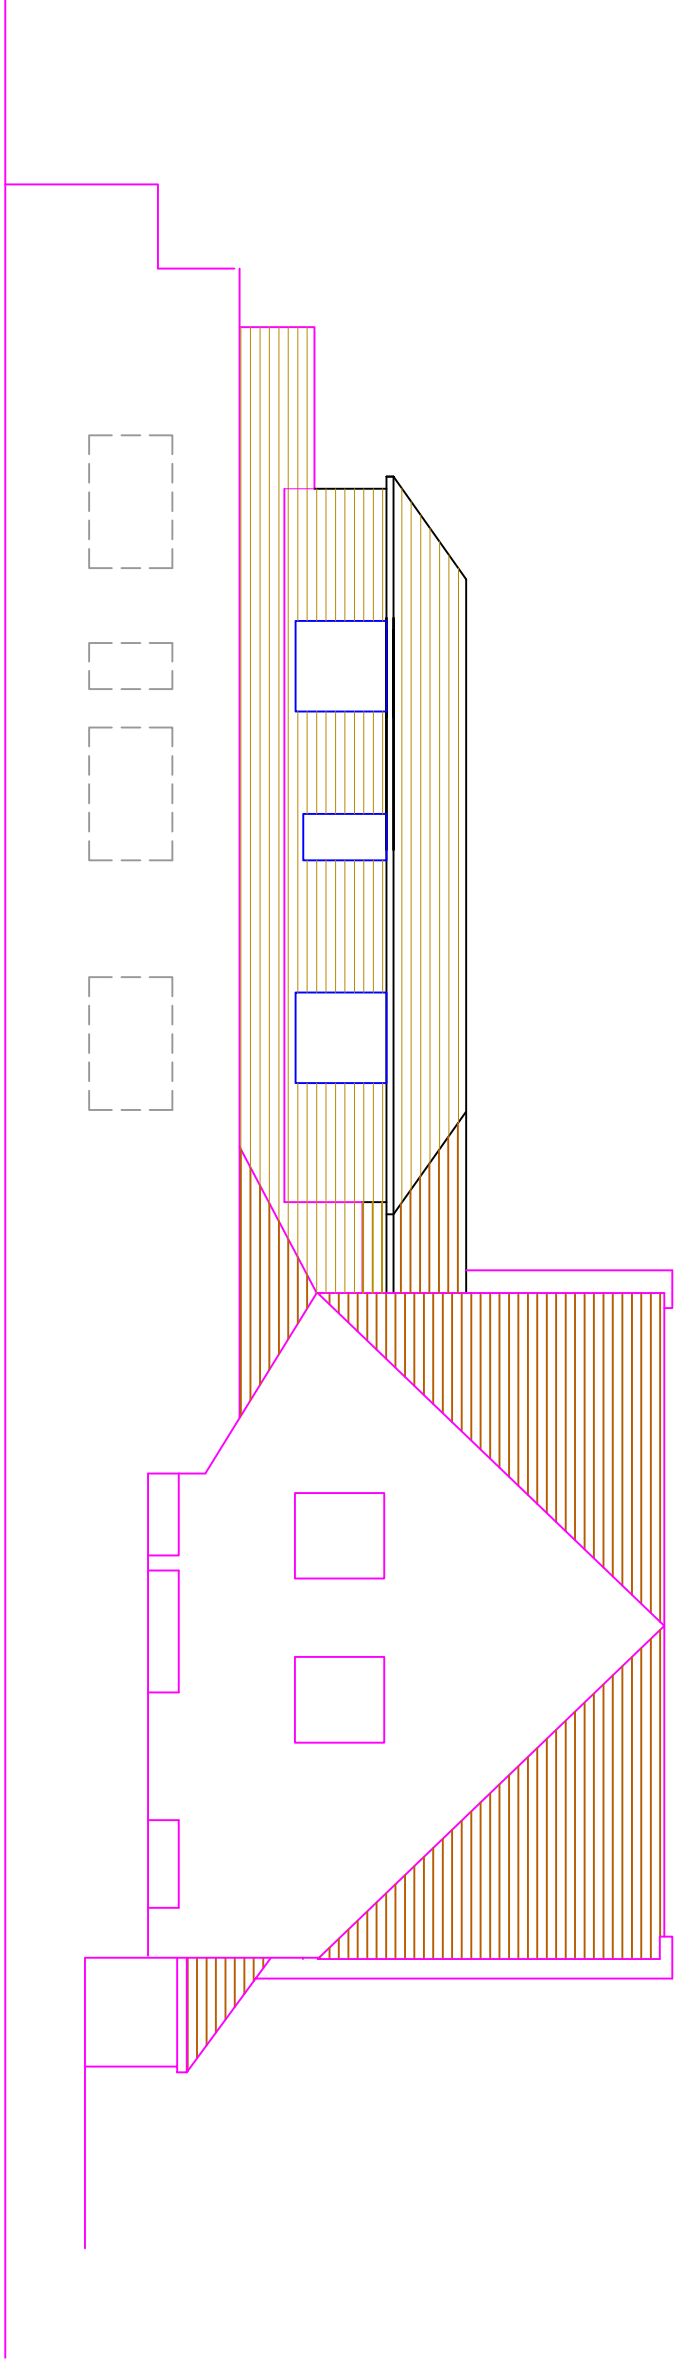

North

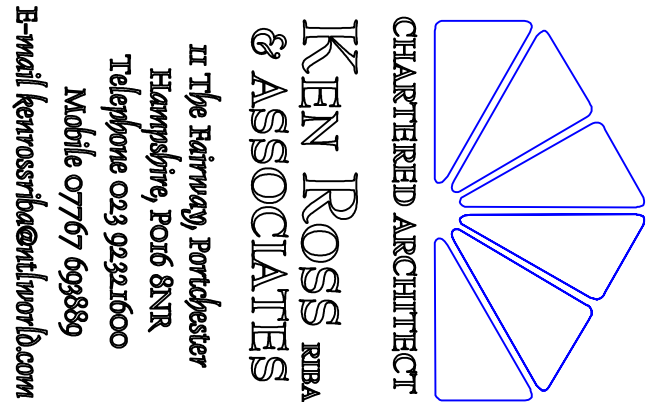

CHARTERED ARCHITECT
**KEN ROSS RIBA
& ASSOCIATES**
11 The Saffery, Borewater
Hampshire PO16 8NR
Telephone 023 9321600
Mobile 07767 69989
E-mail kenn@kenrossribanorham.com

Proposed first floor side extension with related alterations at
Chaybassa Lodge Old peoples Residential Care Home
2 Chichester Avenue Hayling Island PO11 9EZ
for Asiam and Abbas Mohamed

October 2018

Sheet size A1 landscape

Drawing Number: Chaybassa/Extension/Hayling2018/proposed 01/A
Drawing prepared by: a. shahid prepared only
Drawing copyright: Ken Ross RIBA & Associates
All structural sections boundary profiles shown here created November 2018