

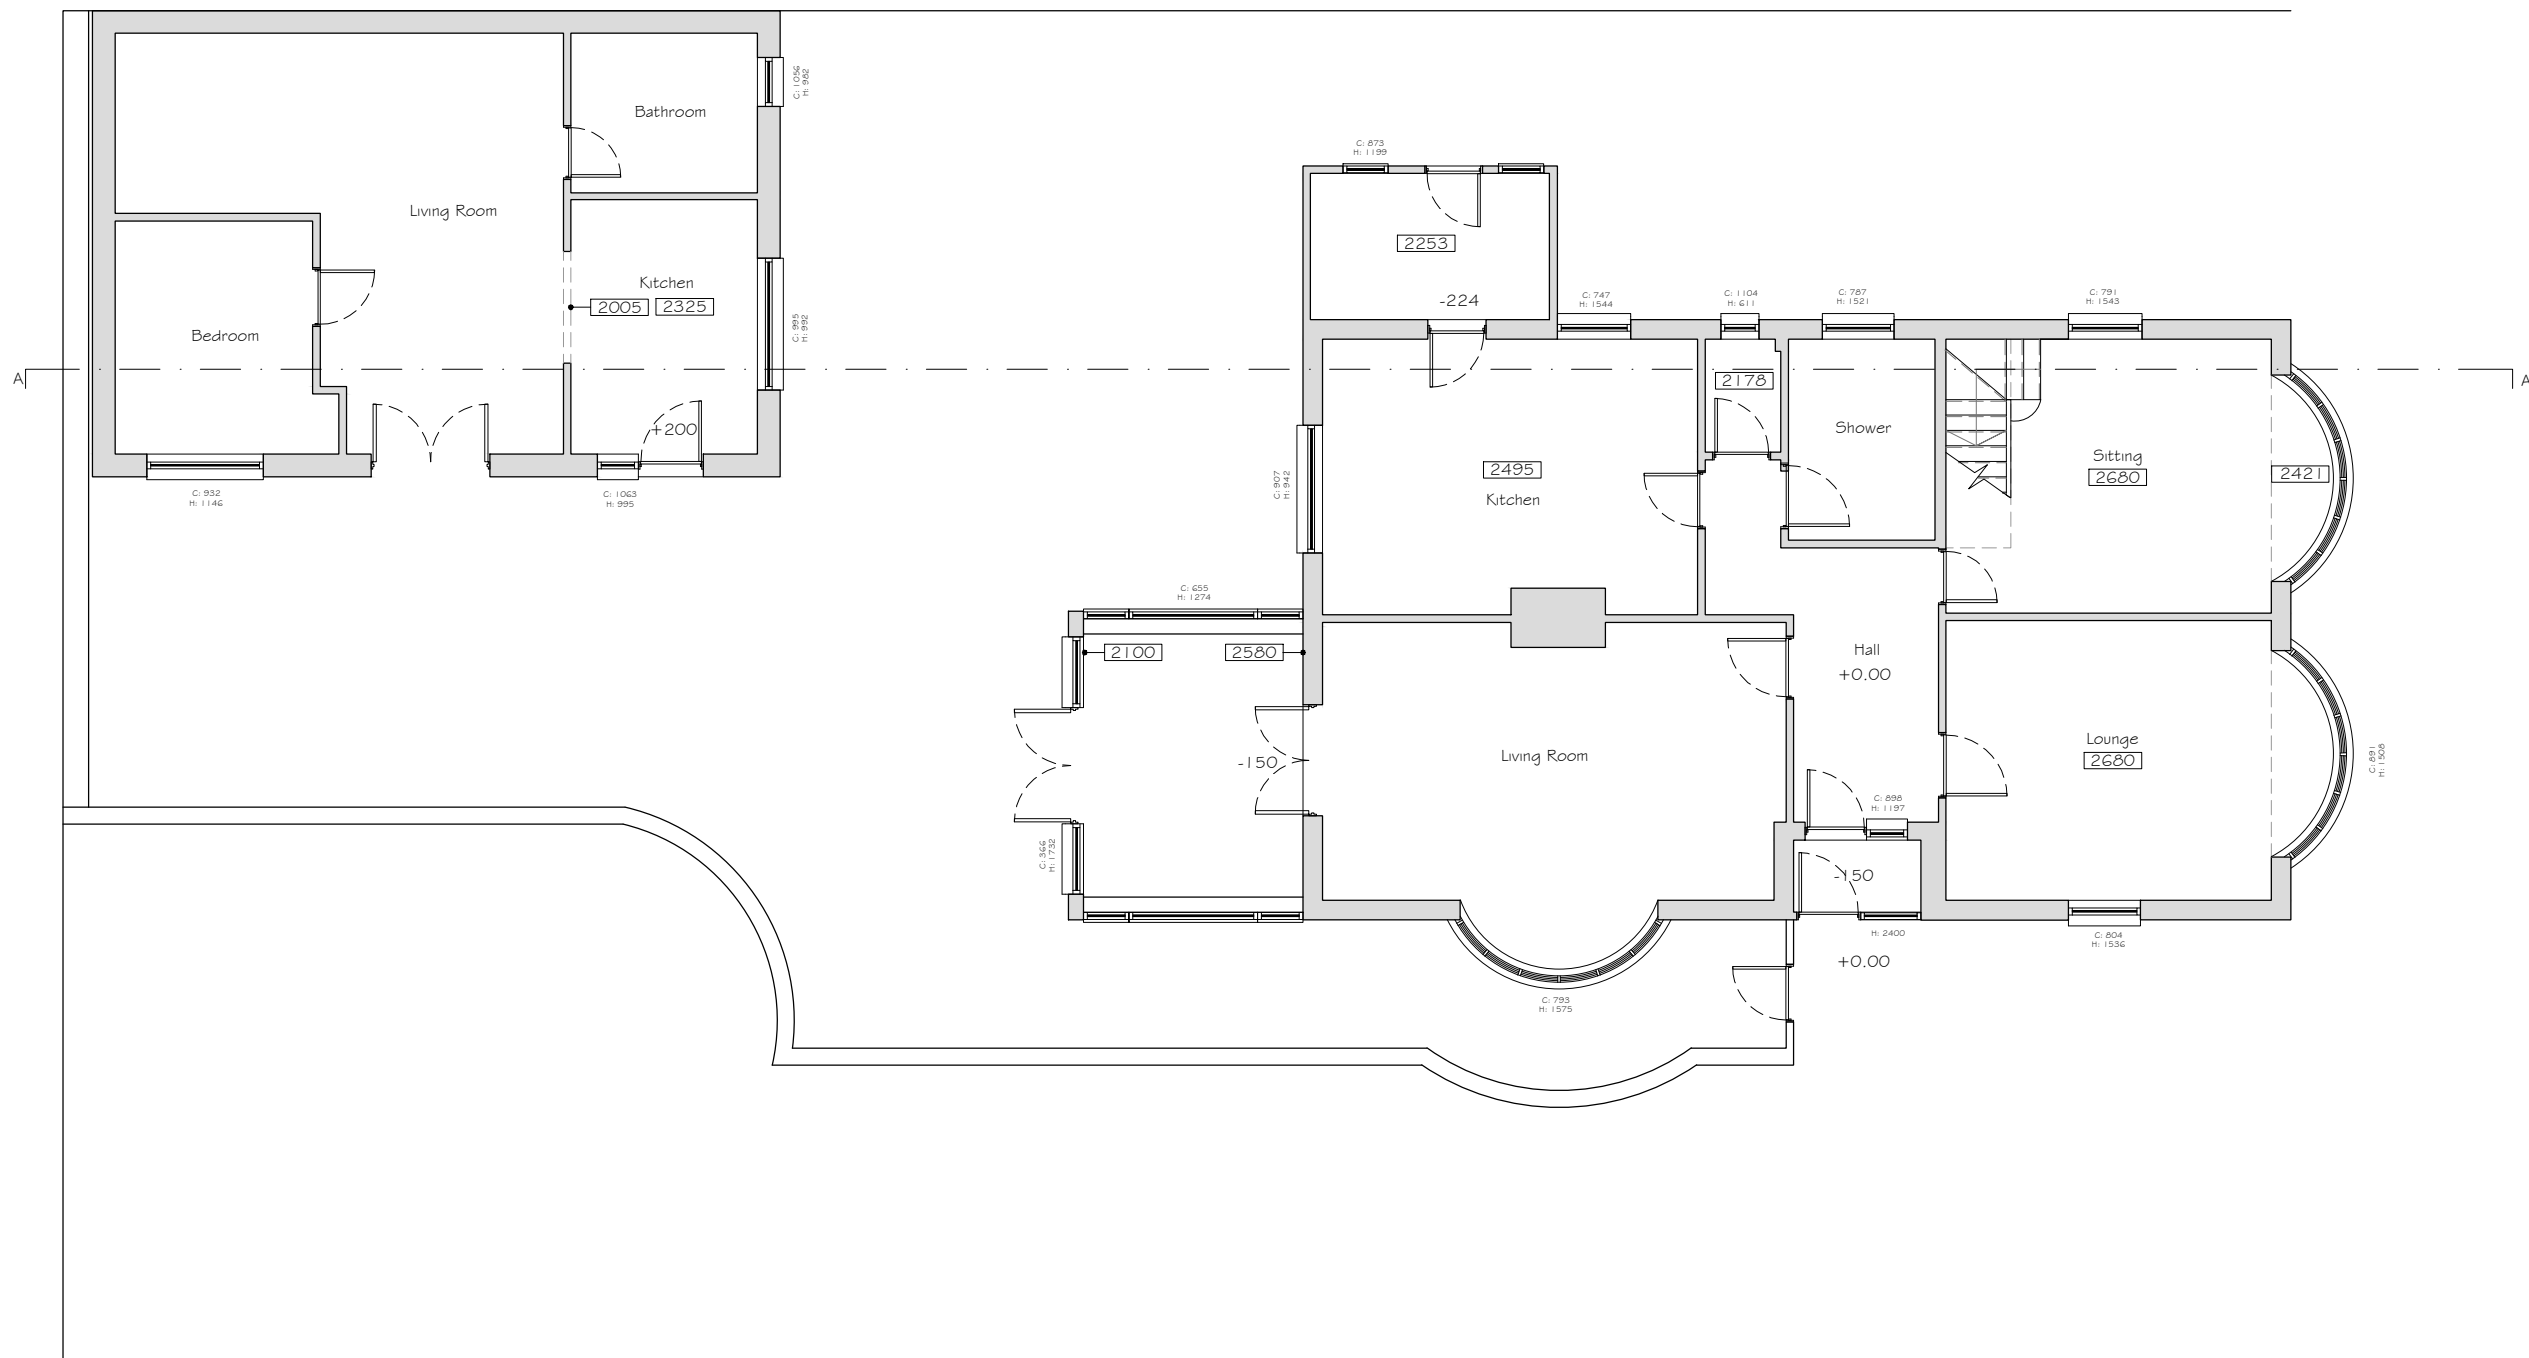


 

Existing Ground Floor Plan
Scale 1 : 100

Rev	Date	Description	By	PM
A	09.08.18	First Issue	VB	JM

REVISIONS

 

Design Team Studios LLP
Copyright Reserved
Check Dimensions on Site

© Crown copyright and database rights [2018]
Ordnance Survey 0100031673
© Local Government Information House Limited copyright and database rights [2018] 0100031673

DRAWING STATUS:
Existing

REVISION:
A

PROJECT
12 Durley Avenue, Cowplain
Hants, PO8 8XA
CLIENT
Dave Clements

Scale @ A3: 1:100
Date : © Aug 2018

Drawn by : VB
Checked by : JM

DRAWING TITLE
Existing Ground Floor Plan
-
DRAWING NUMBER:
383.E100_A

Design Team
Studios
City Office (Design Drawn)
The Clock Tower, Great Southsea Street at Castle Road
Southsea, Portsmouth, Hants, PO5 3BY
Tel: 02392 837149



E: info@designteamstudios.com
W: www.designteamstudios.com