



EXISTING SOUTH ELEVATION

0m 1m 2m 3m 4m 5m 6m 7m 8m 9m 10m 11m 12m 13m 14m 15m

visual scale: 1:100@A1

broken line shows existing
retained car port


PRIVATE DRIVEWAY

ENTRANCE
TO
GAMES ROOM

PROPOSED SITE PLAN

0m 2m 4m 6m 8m 10m 12m 14m 16m 18m 20m

visual scale: 1:200@A1

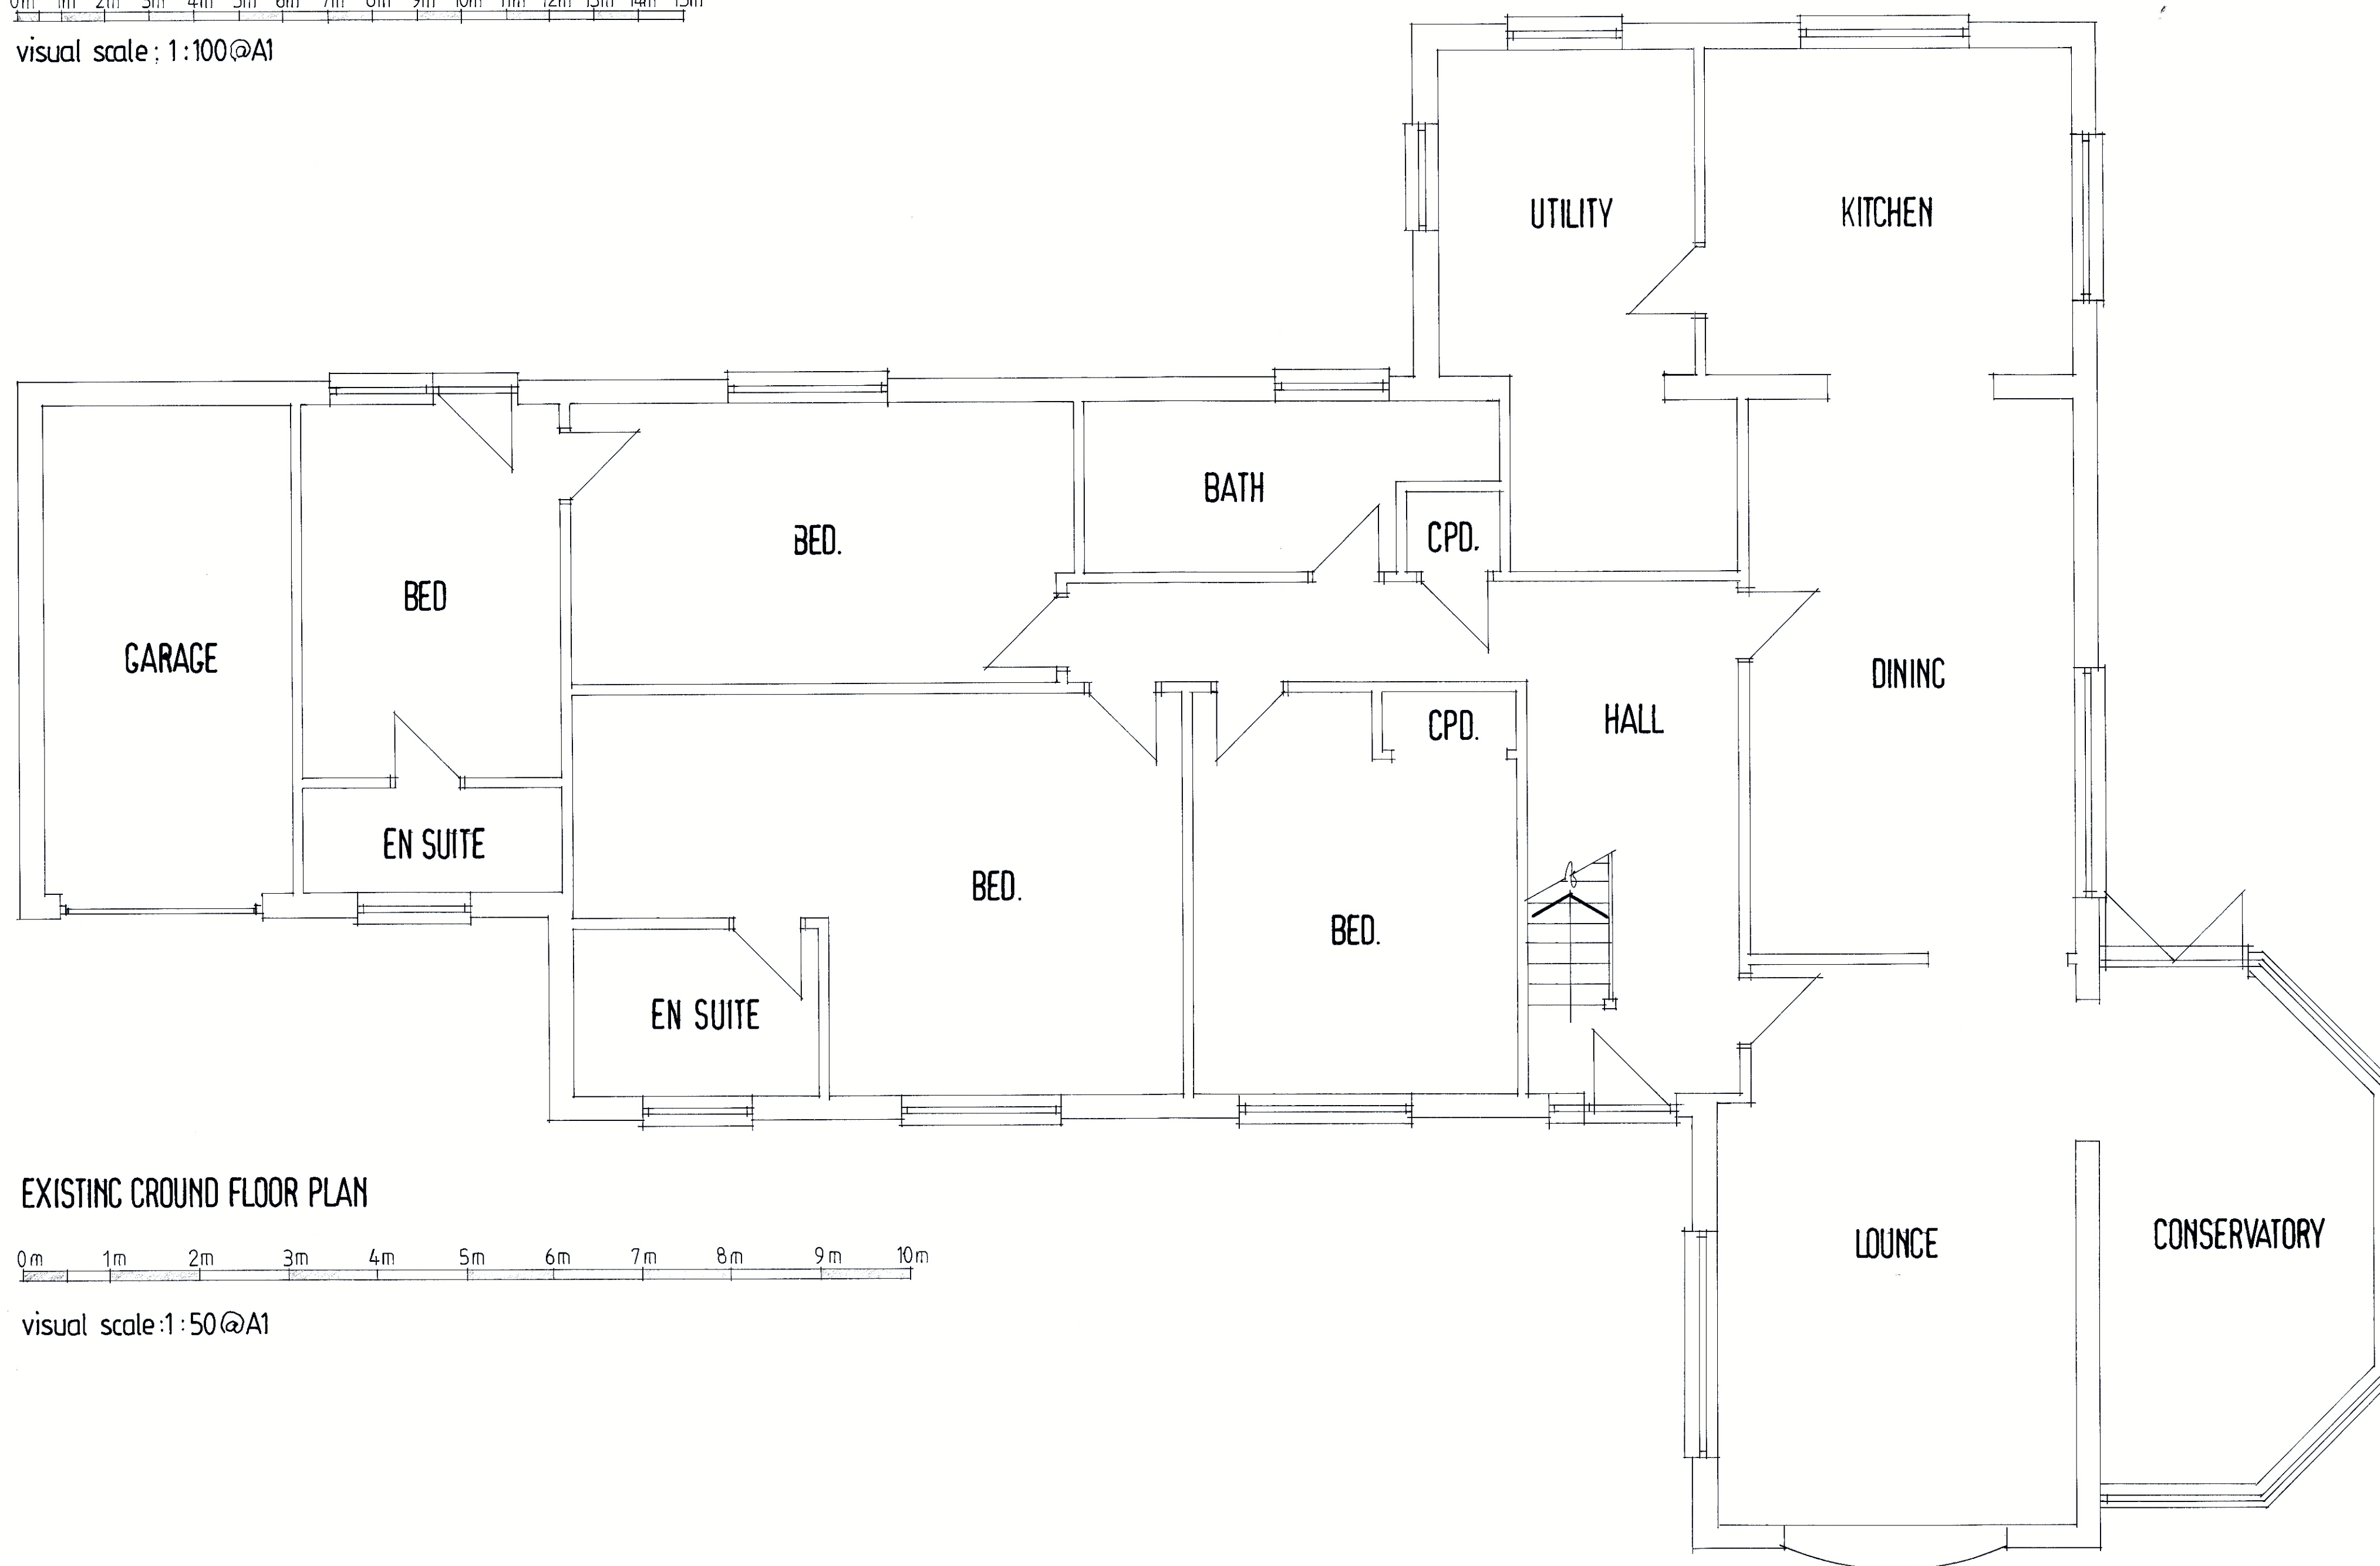

EXISTING GROUND FLOOR PLAN

0m 1m 2m 3m 4m 5m 6m 7m 8m 9m 10m

visual scale: 1:50@A1

Nick Meredith
Building & Quantity
Surveyor
7 Wasdale Close
Horndean
Waterlooville
Hampshire
PO8 0DU

Tel: 02392 571 622
Mobile: 07596 703 517
E: nickmeredith052@gmail.com

Project
Garage Conversion to form Games Room
72 Rails Lane
Hayling Island

Client
Mr & Mrs M Matthew

Title
Existing Ground Floor & South Elevation
Proposed Site Plan

Date	Drawn	Scale
May 2018	NM	1:50, 1:100, 1:200

Drawing No.
18.267.01