




**Front Proposed**  
1 : 100




**Side Proposed**  
1 : 100




**Rear Proposed**  
1 : 100

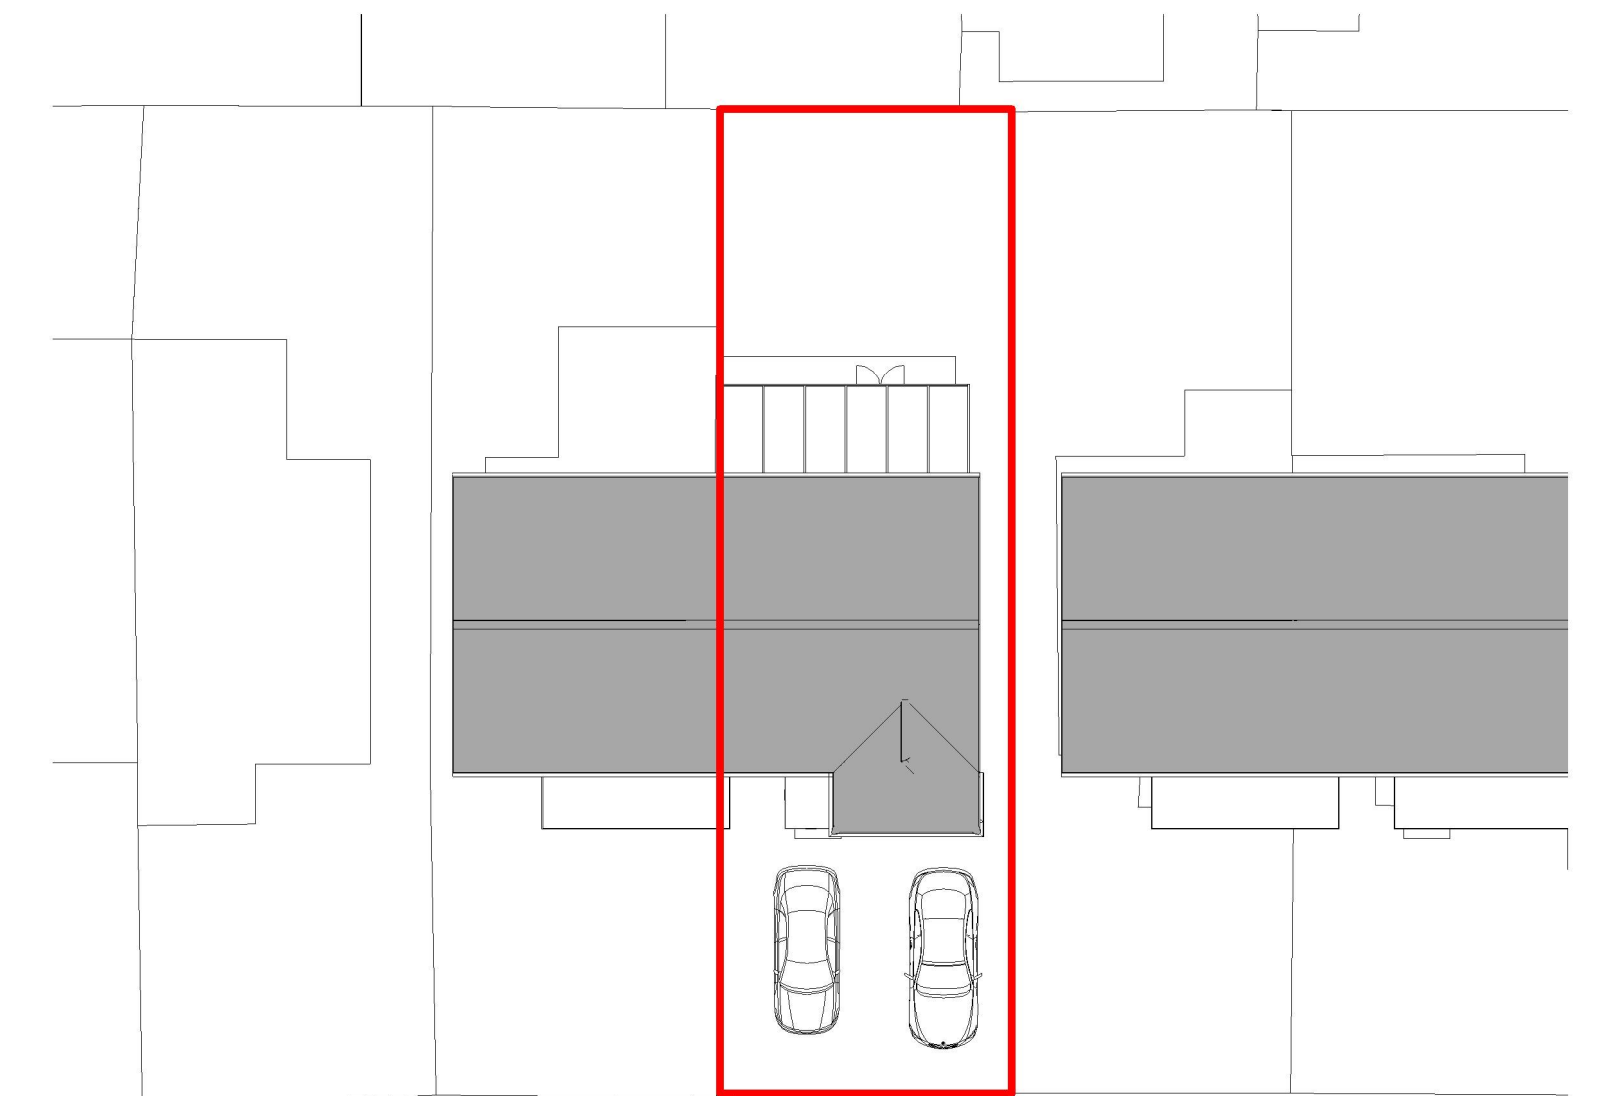

**Site Plan Proposed**  
1 : 200

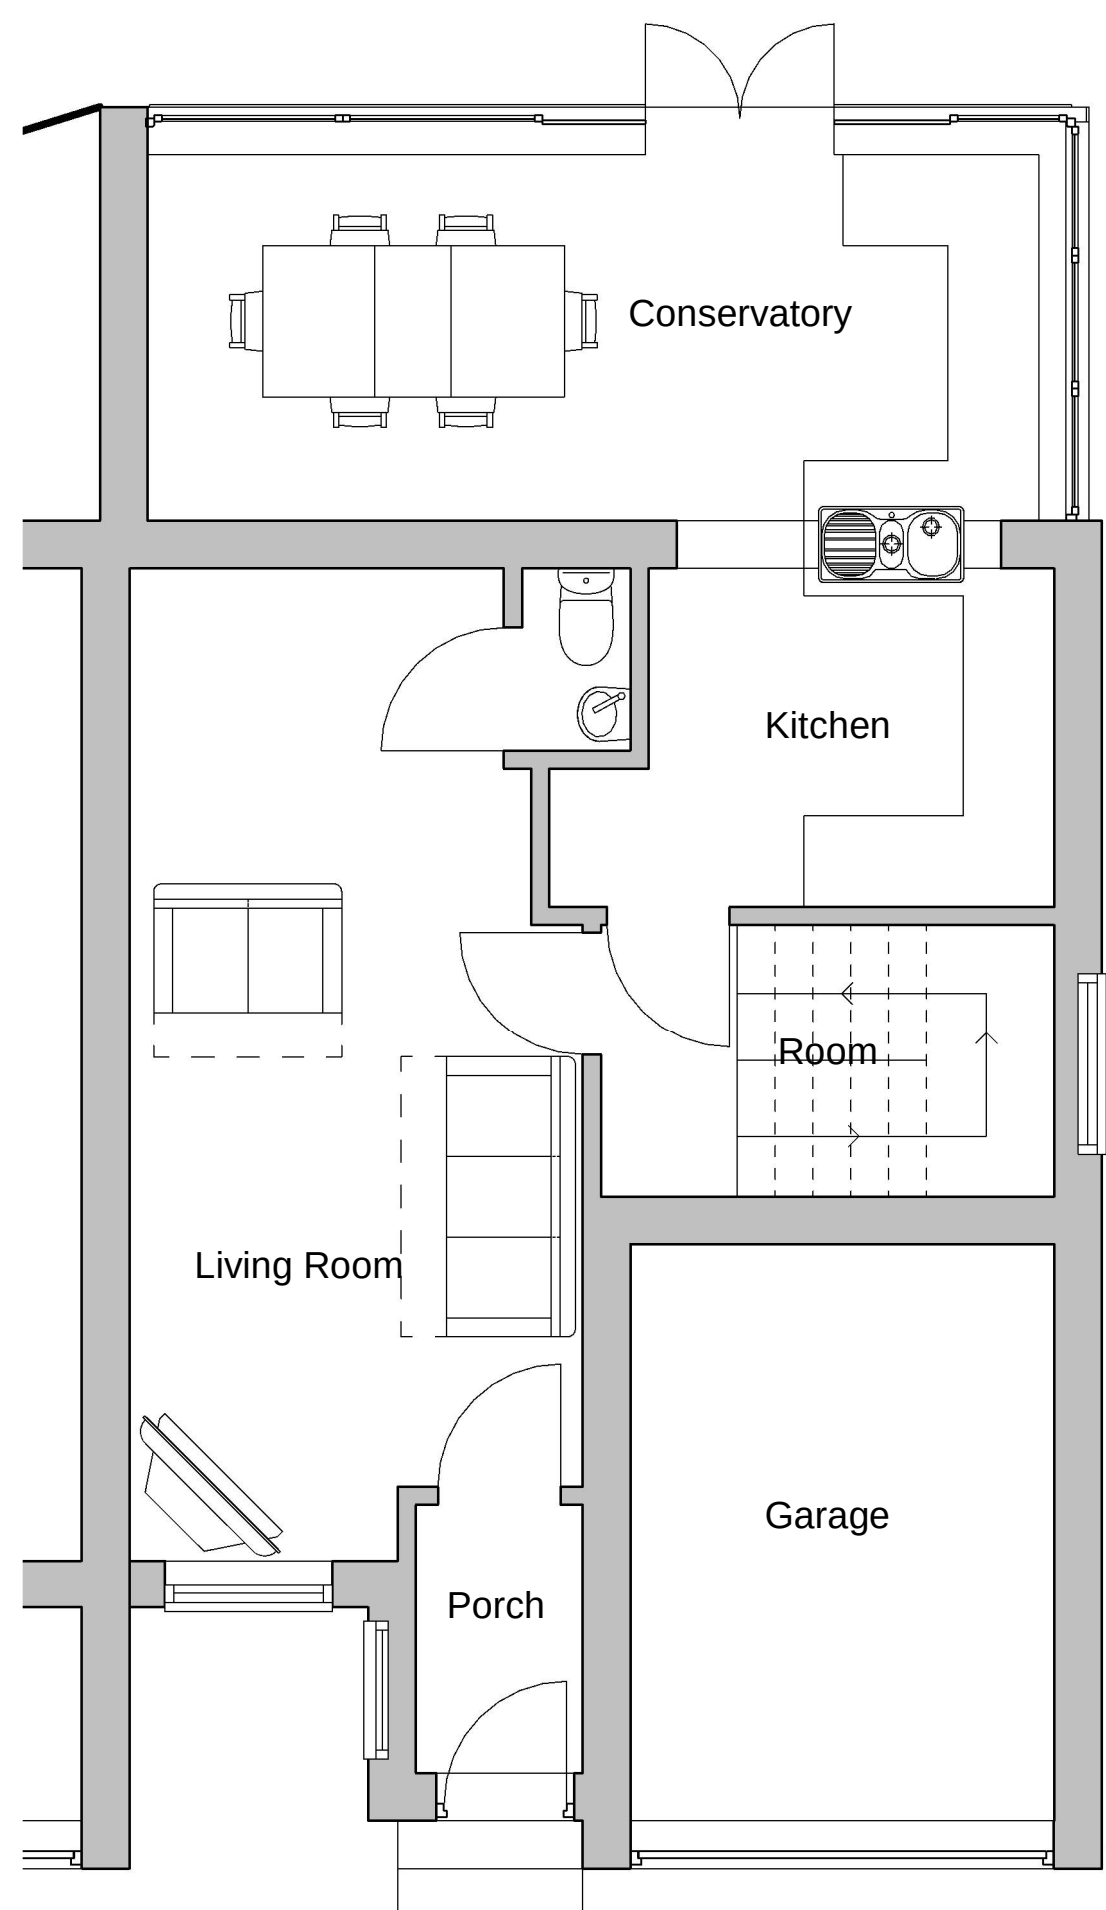

**Ground Floor Proposed**  
1 : 50

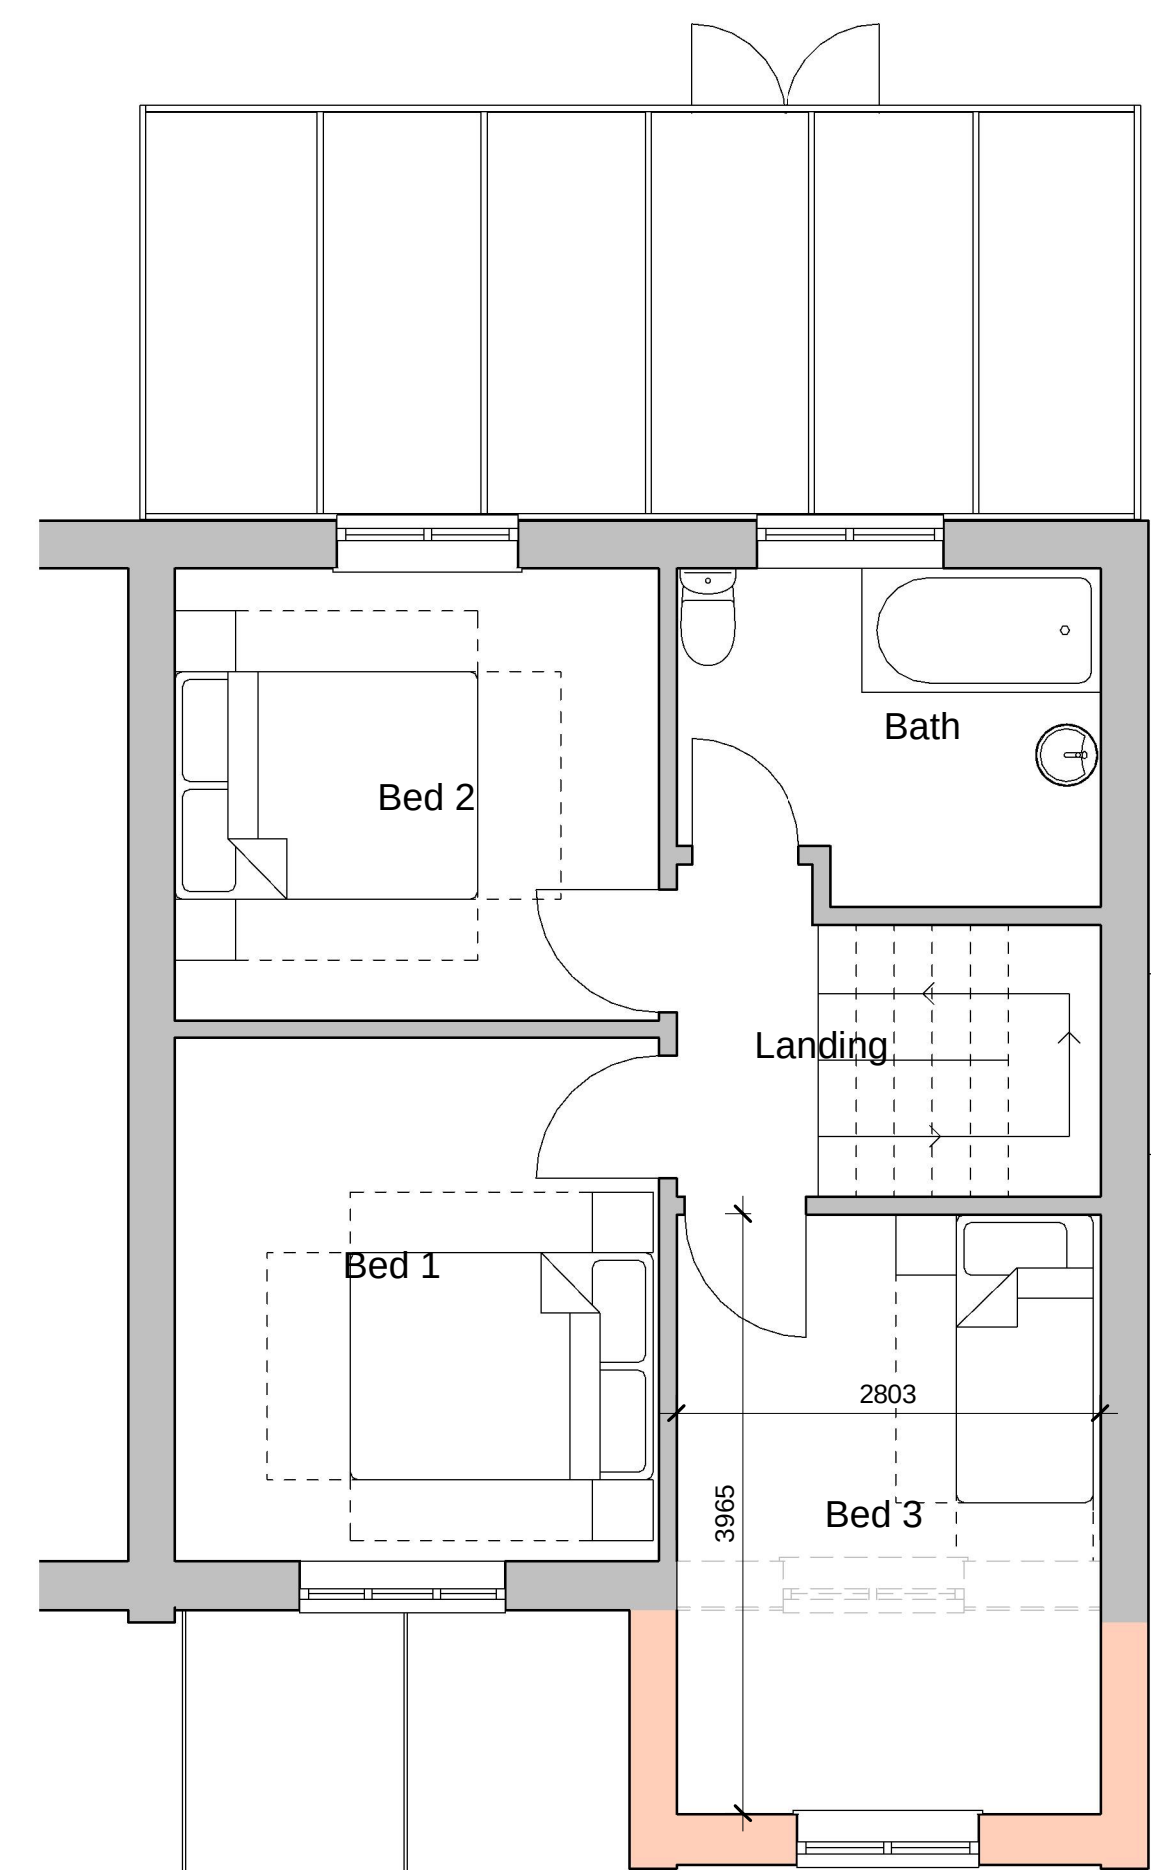

**First Floor Proposed**  
1 : 50



**3D View 1**



**3D View 3**

| Revision   | Date | Initial |
|---|------|---------|
| <p>Extension to<br/>10 Bridefield Crescent, Waterloooville<br/>Gary Durrant</p> <p>Plans &amp; elevations as proposed</p> <p>Scale at 1:50 in meters</p> <p>0 2.5 4.5</p> <p><b>PLANNING</b></p> <p>Scale @ A1 Drawn Checked Date</p> <p>As indicated MD MD April 18</p> <p>Job Number &amp; Drawing Number Revision</p> <p>18-001 - 101</p> |      |         |