


1 SITE PLAN  
Scale: 1:500

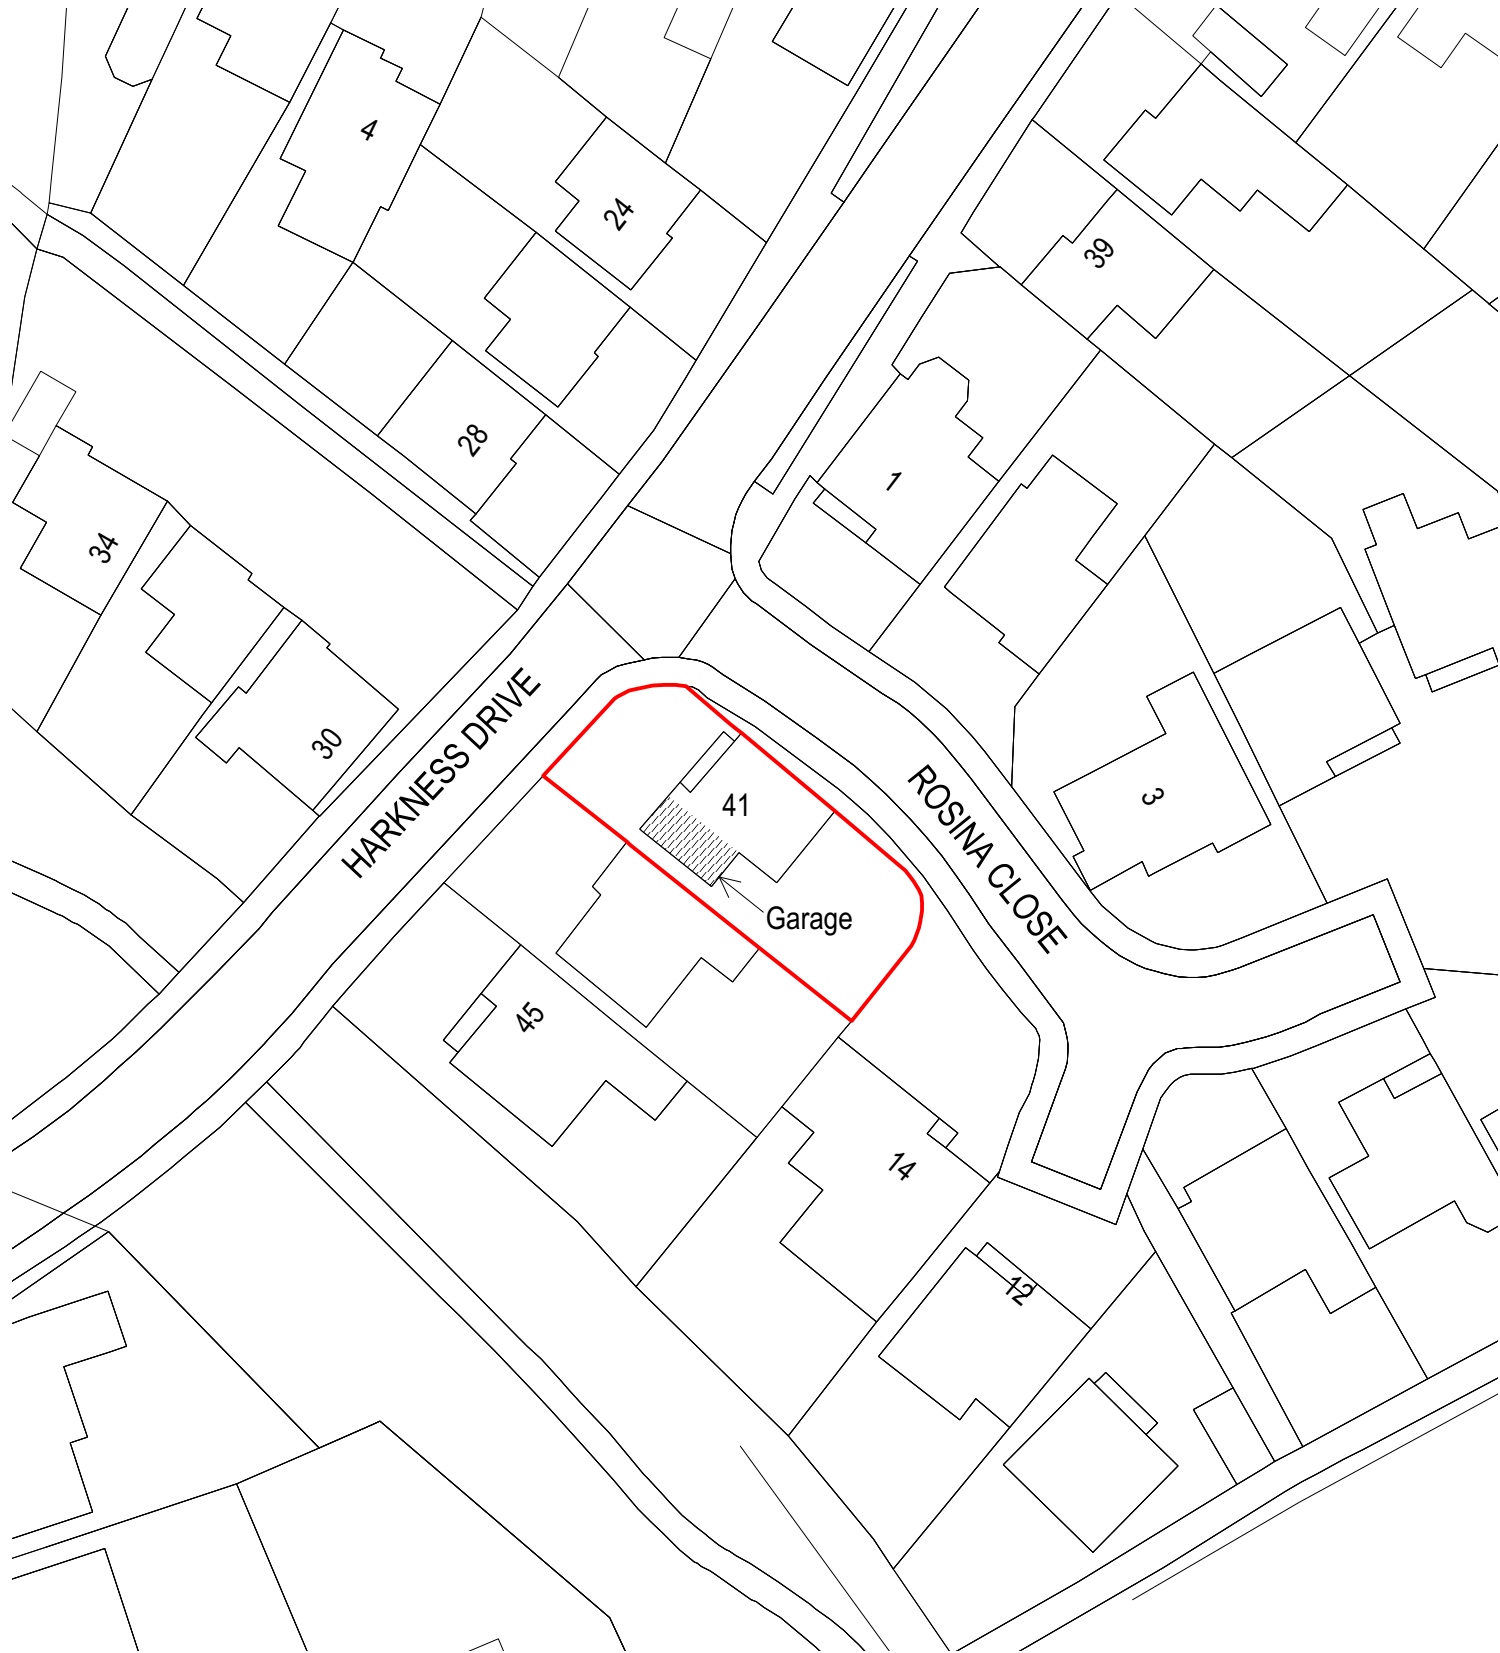

2 LOCATION PLAN  
Scale: 1:1250



NOTES  
© Crown copyright and database rights [2018]  
Ordnance Survey 0100031673

| Revision   | Comment          | Date               |
|---|------------------|--------------------|
| Client<br>LEE FRASER SMITH   |                  |                    |
| Project<br>41 HARKNESS DRIVE<br>WATERLOOVILLE<br>HAMPSHIRE PO7 8SP   |                  |                    |
| Title<br>SITE & LOCATION PLAN   |                  |                    |
| Drawing Number<br>SD18500-P1.5A   | Revision<br>A    | Status<br>EXISTING |
| Scale<br>AS SHOWN   | Sheet Size<br>A3 | Drawn By<br>DW     |
|   |                  | Date<br>MARCH 2018 |
| <div> <b>SURVEYCLOUD LTD</b></div> <div><div>10 Church Road<br/>Steep<br/>Hampshire<br/>GU32 2DW</div><div>Phone 07900 808 808<br/>Office 01730 262 485<br/>mail@surveycloud.co.uk<br/>www.surveycloud.co.uk</div></div> |                  |                    |