
 Third Angle Projection

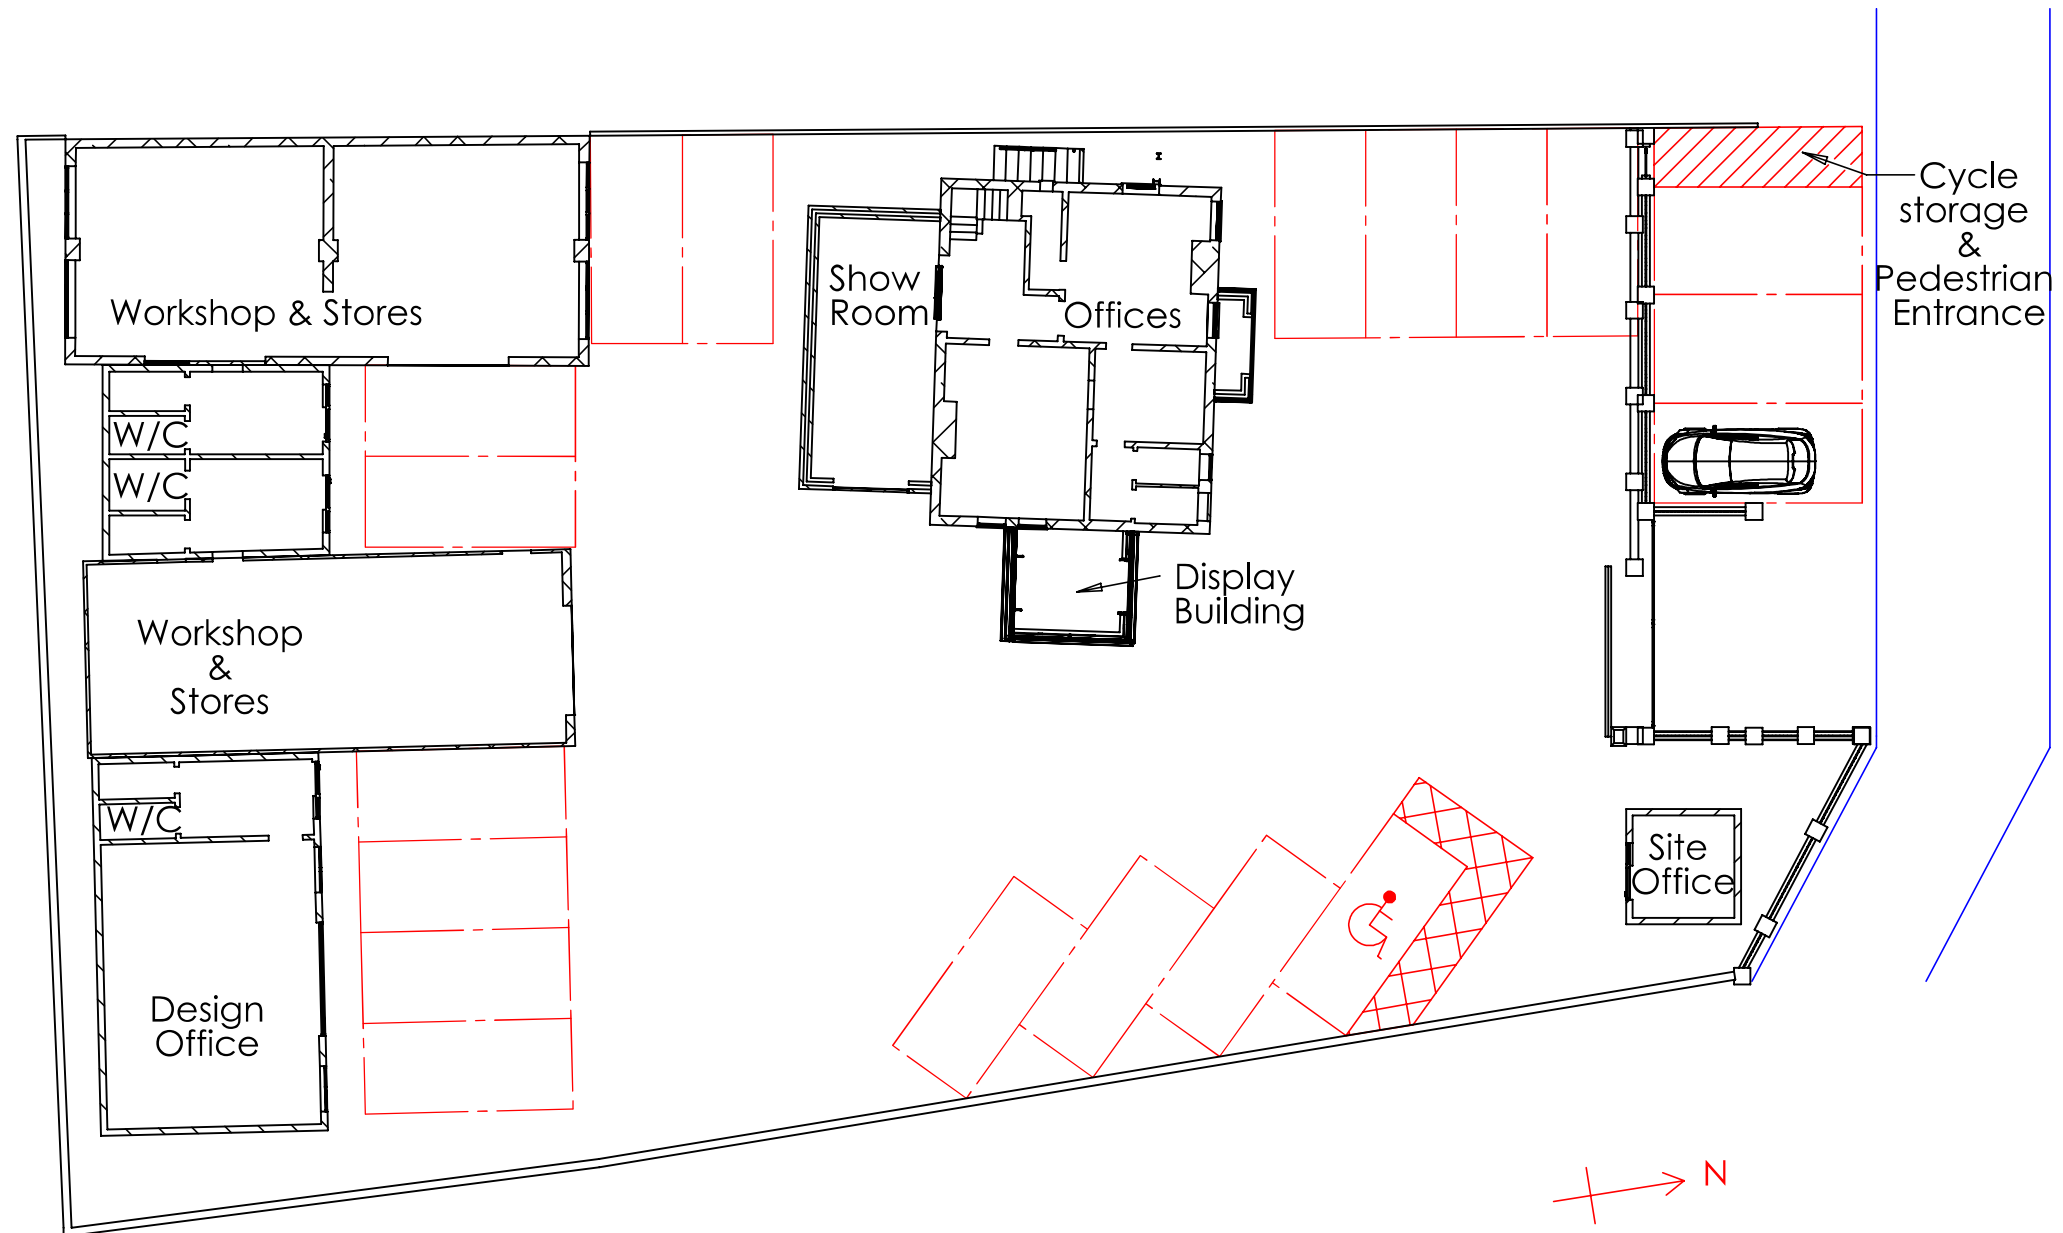

0 1 2 3 5 10
(Metres)

This drawing is copyright and the property of Marston & Langer. It must not be copied (in whole or in part), used for manufacture or otherwise disclosed without prior written consent of the company. Any copies of this drawing made by any method must also include a copy of this legend. © Marston & Langer 2018 (is a trading name of Alitex Limited).

		TITLE Proposed Floor Plan Marston & Langer Site 6 Seagull Lane, Emsworth, PO10 7QH		
DRAWN NBA	DATE 1/5/18	SCALE 1:200	DWG NO. Sheet 11 of 12 - Rev-B	A3
CHECKED	CHECKED	CUSTOMER / ORDER No. Nr N Bashford		