

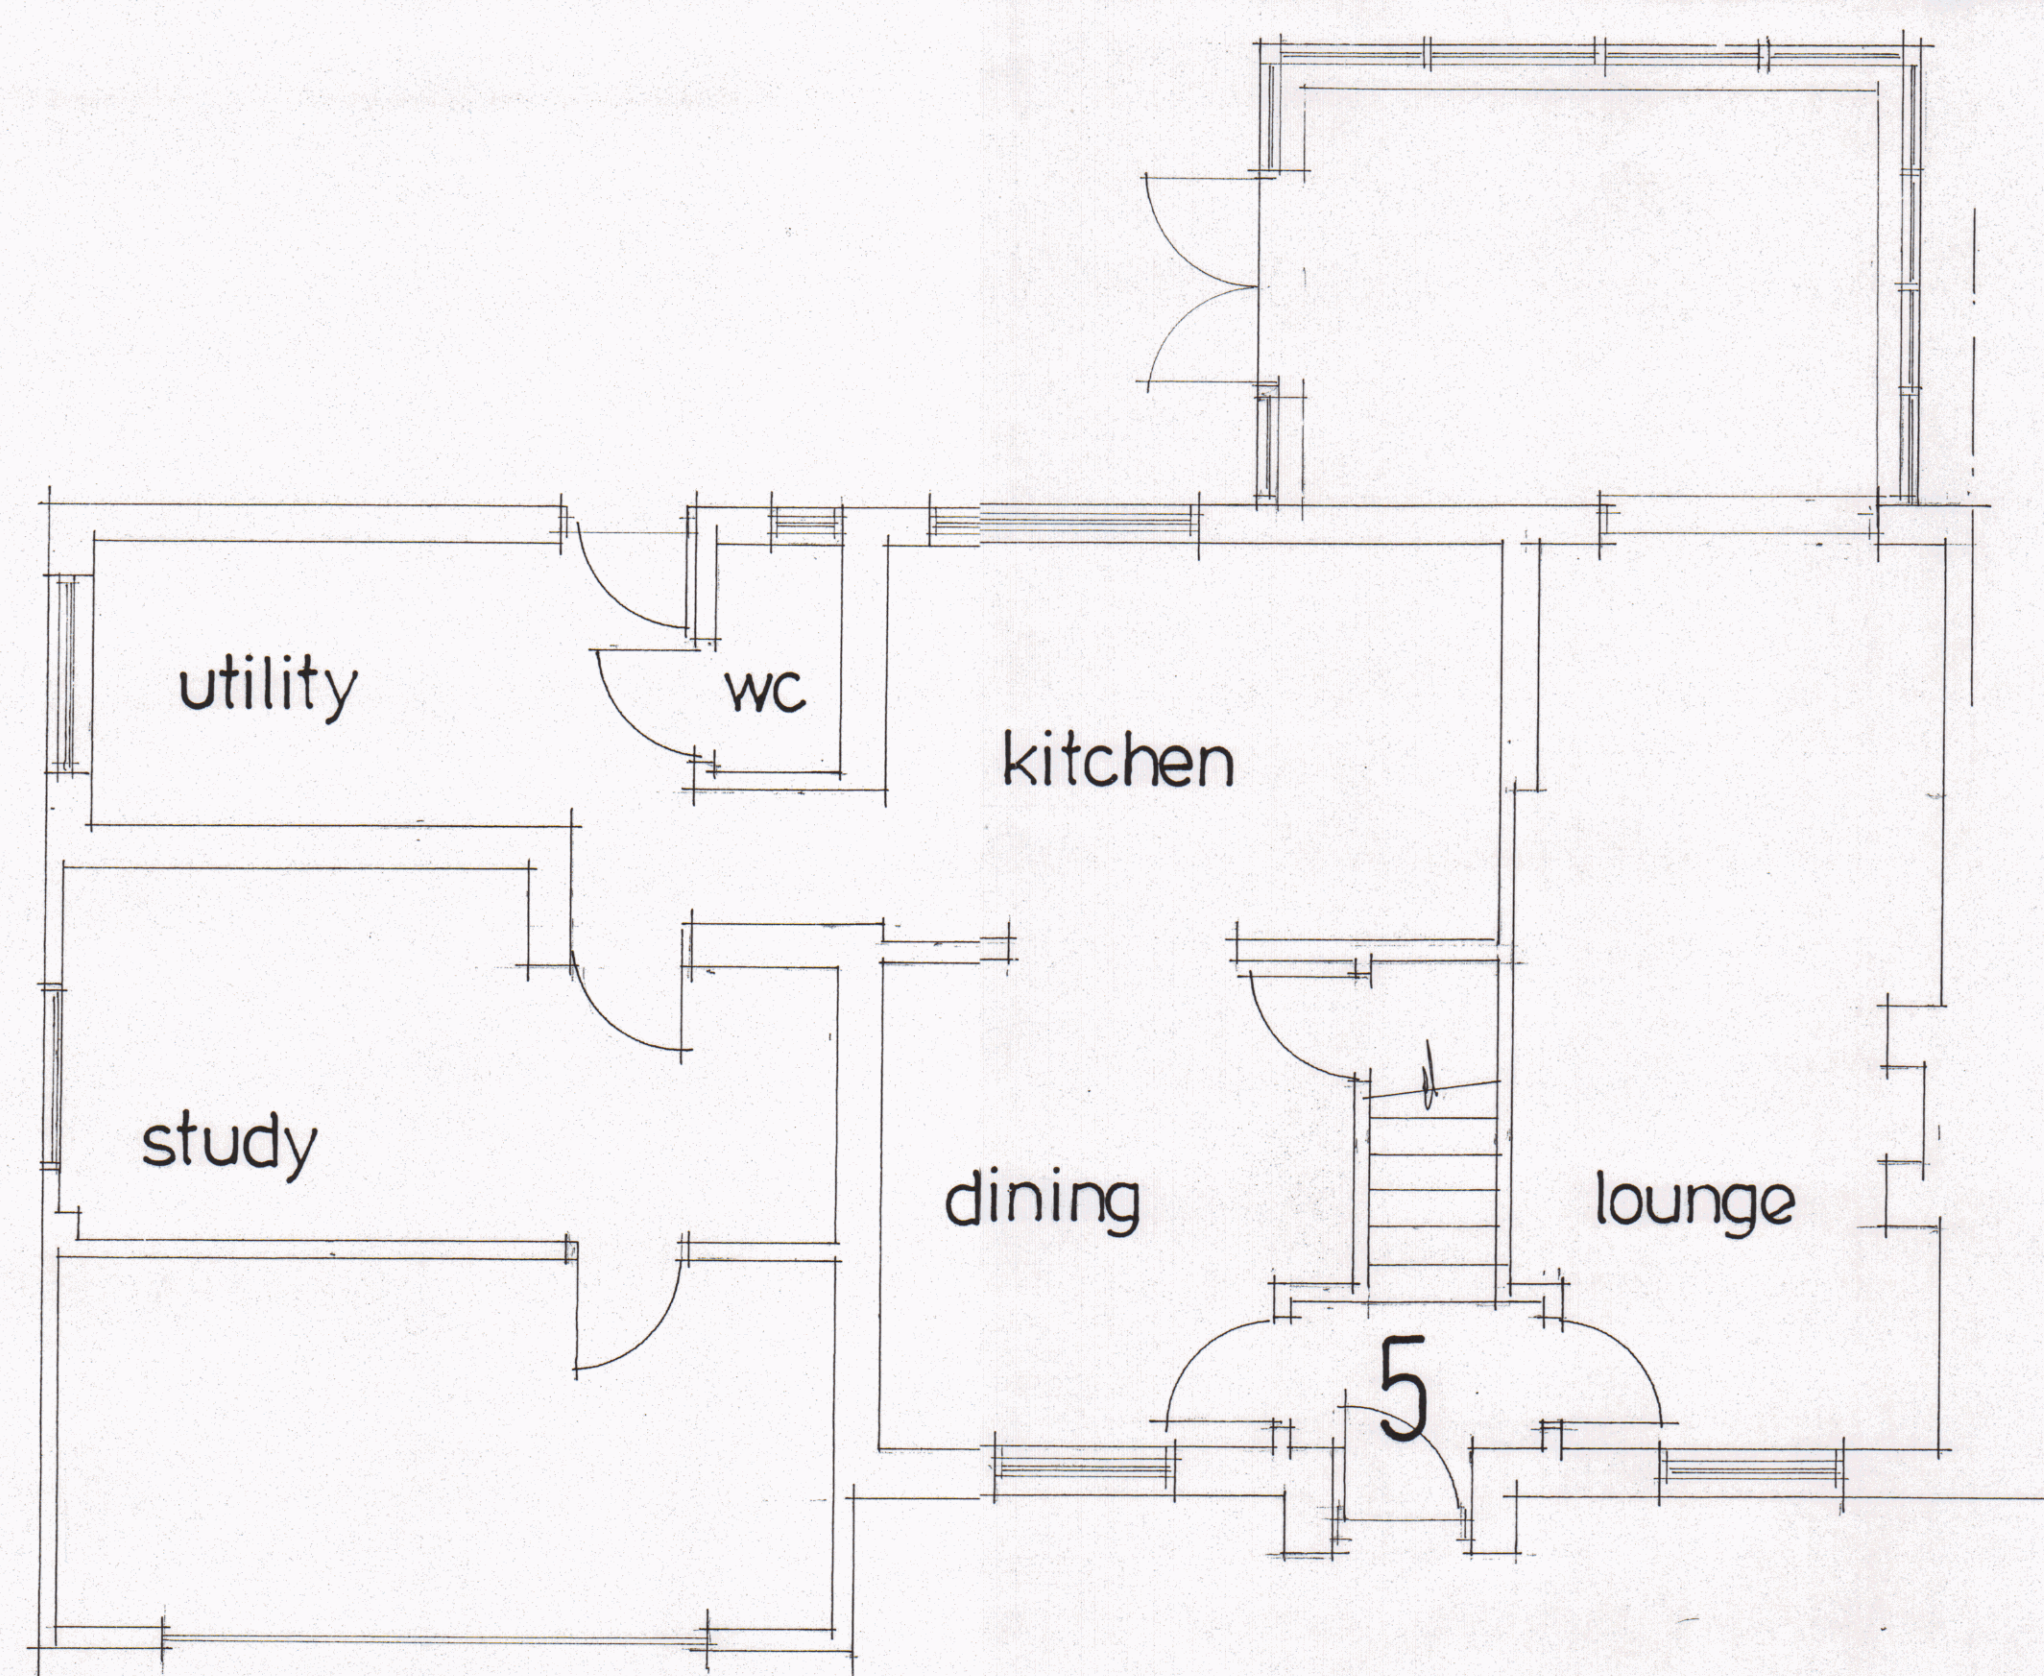


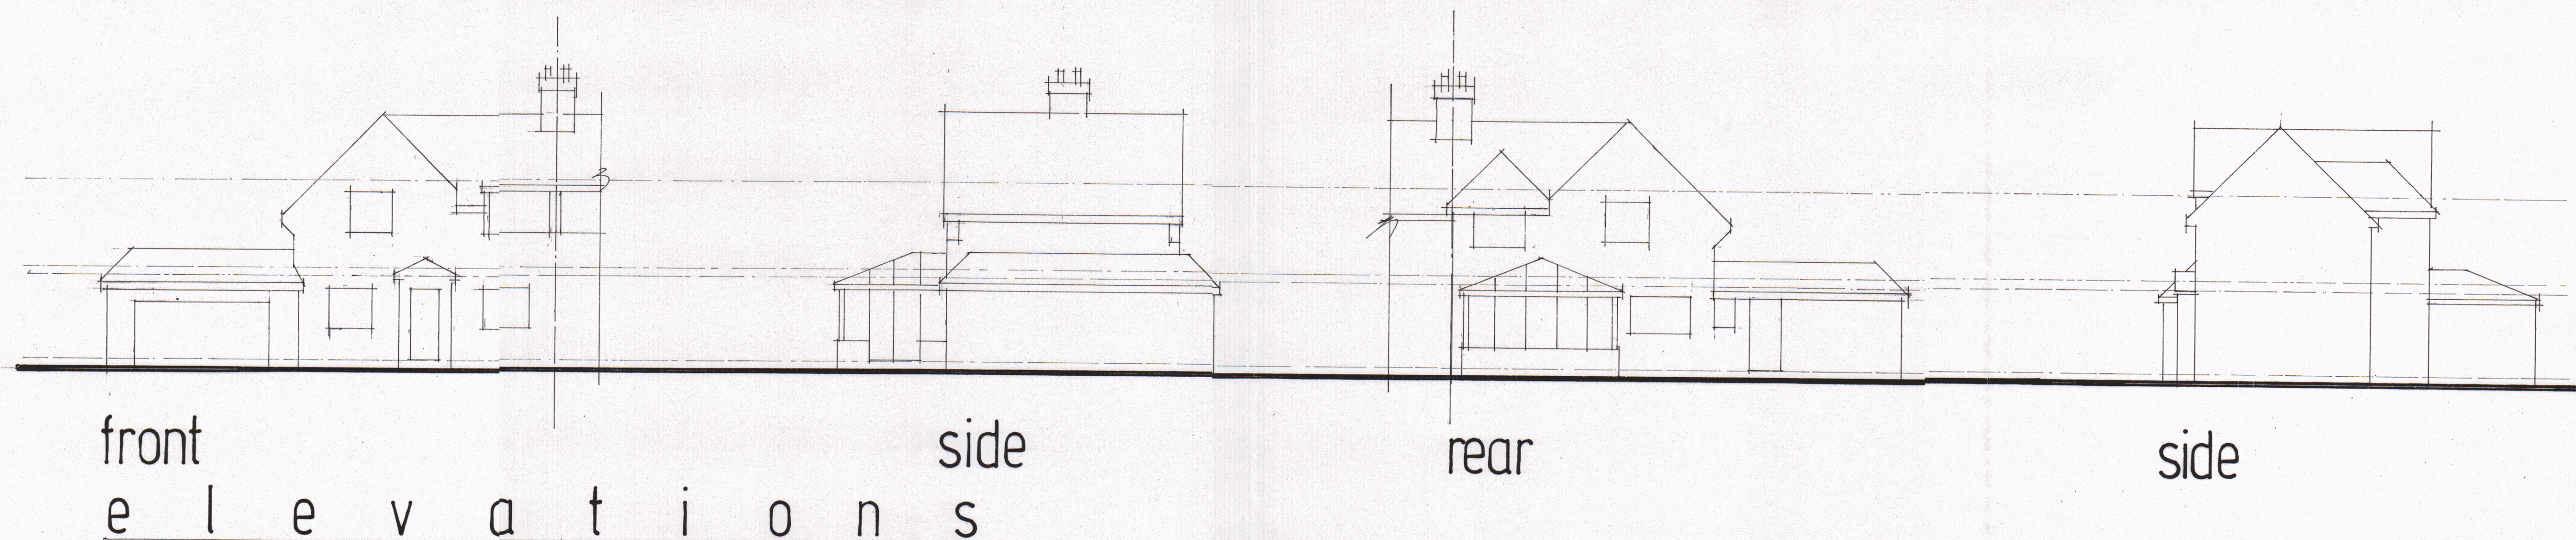


ground floor plan

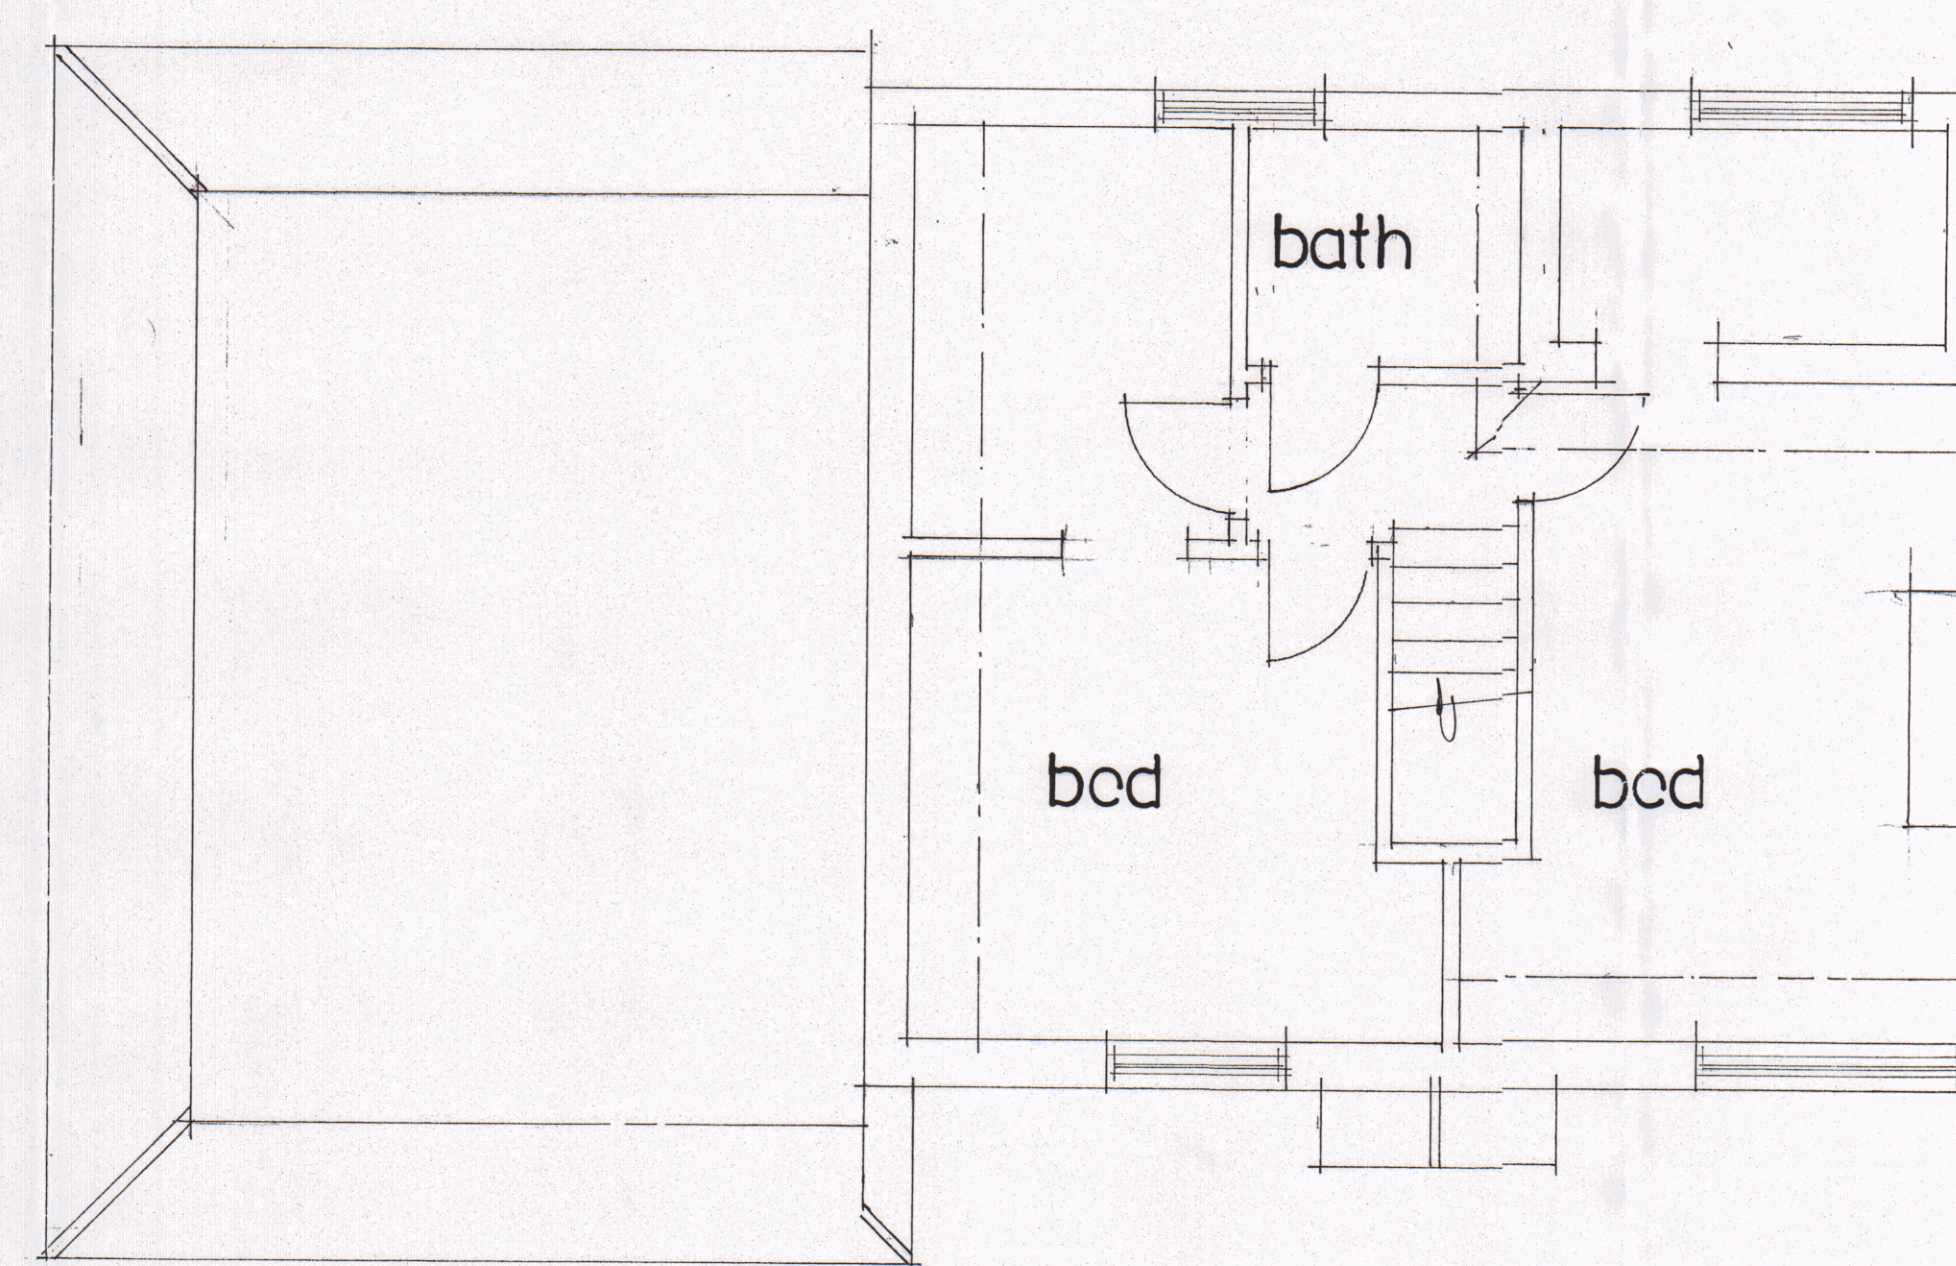

first floor plan

HAVANT BOROUGH
COUNCIL
31 OCT 2018
RECEIVED

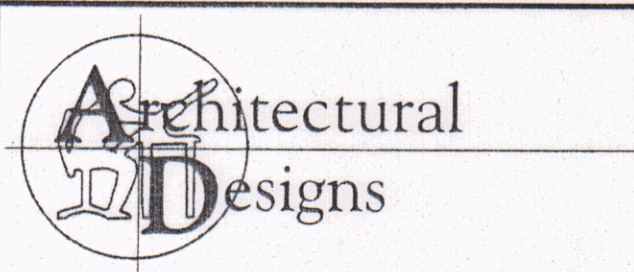
Architectural Designs 157 Methuen Road, Southsea, Portsmouth, Hants. PO4 9HQ Telephone: 02392 362829
Project: 5 Armerley Road Hawthorn Island
Title: Drawings as existing
Scale: 1:50 and 1:100
Date: October 2018
Drawing No: 1810-1509