


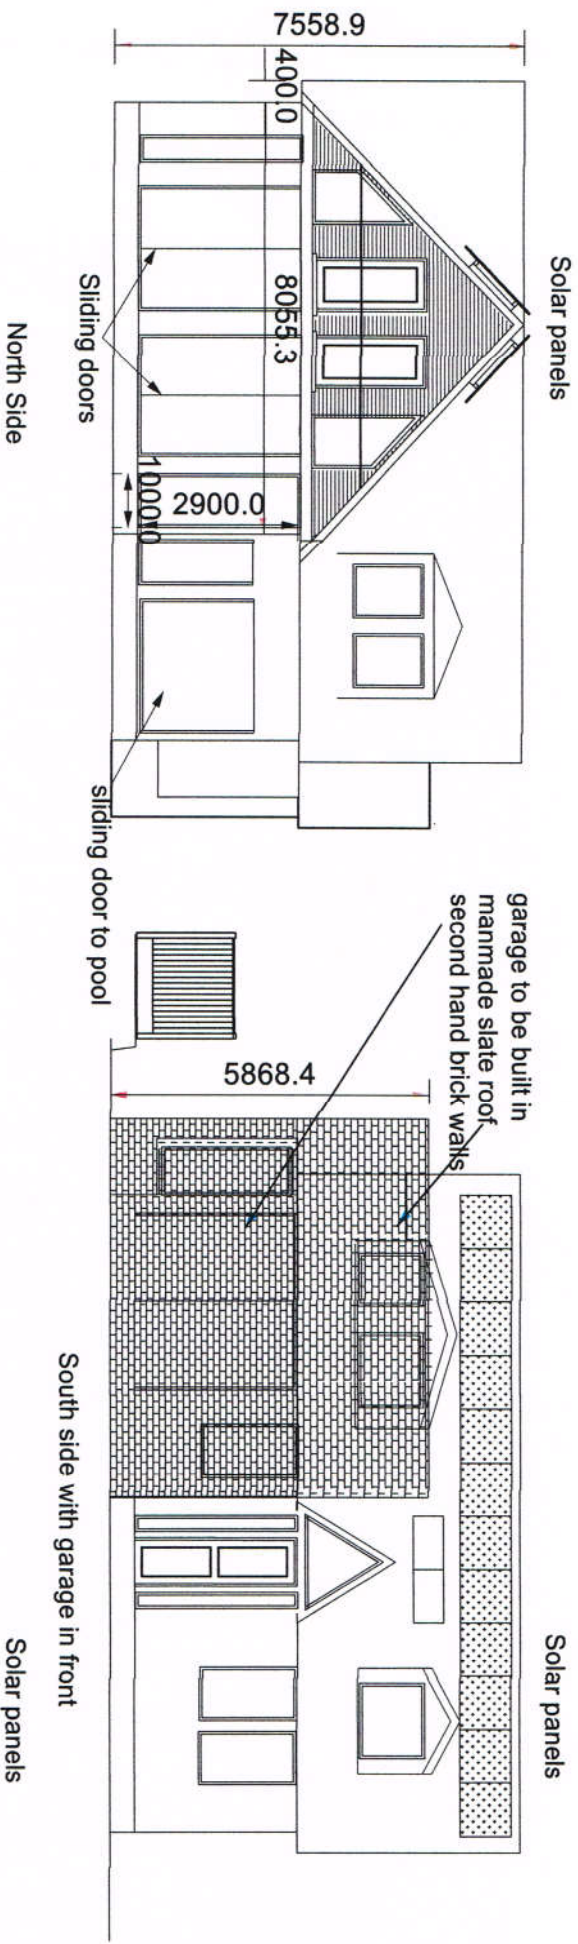

North and South Elevations

Amendment for garage windows not seen on north and south elevations

Peter Milburn
Peter Hewlins Designs
128 Duke Road
London
W4 2DF
Mobile: 07973 814 108

Email: phewlins@aol.com

HEWLINS HOUSE

Scale 1:100
on A3

Site: Plot 1 next to the Retreat
Croft Lane
Hayling Island
Drawing No HHNESE3/1