




FW

10

6

DOWNHAM CLOSE

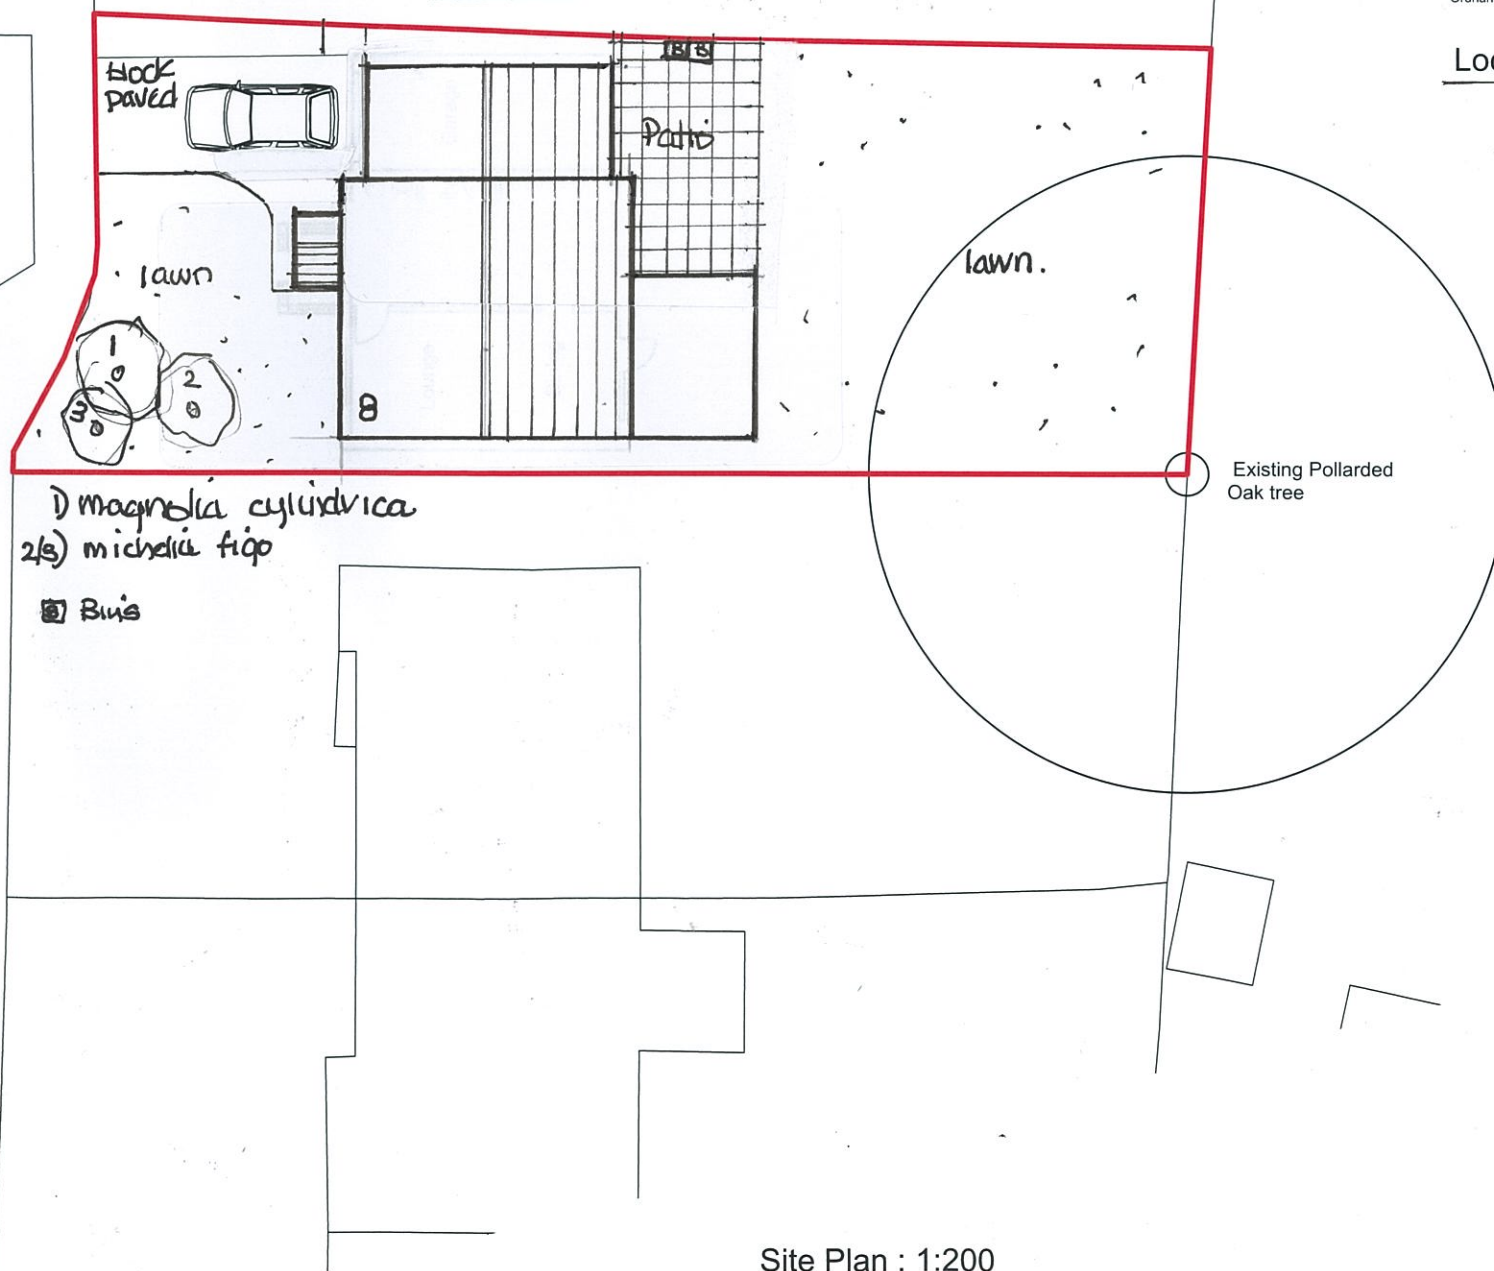


1) magnolia cylindrica
2/3) michelia figo
3) Buis

Existing Pollarded
Oak tree

Site Plan : 1:200

A) landscape added. 2/1/18.

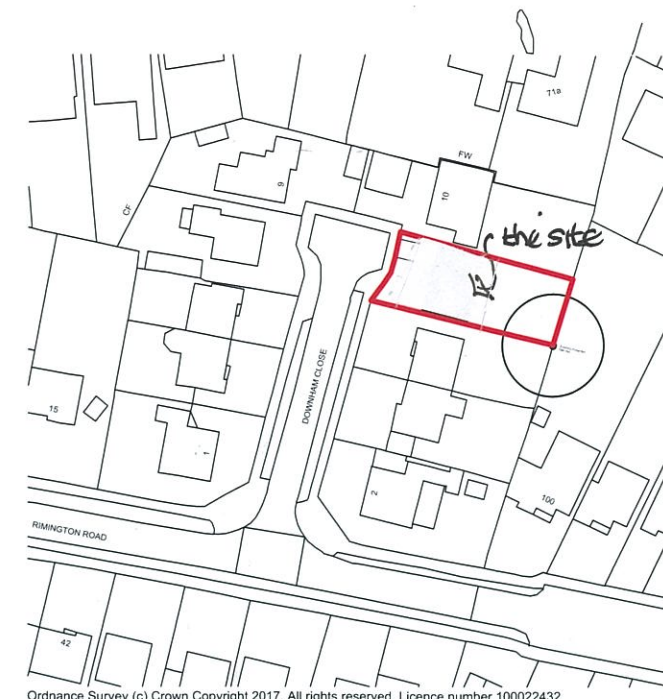

Ordnance Survey (c) Crown Copyright 2017. All rights reserved. Licence number 100022432

Location Plan : 1:1250

Drawing title

Proposed dwelling at 8 Downham
Close, Waterloo, Hants.

Scale

1:200 1:1250

Date

December 17

Drawn by

David Windsor

Drawing no.

D.C.001.

Rev.

A.