


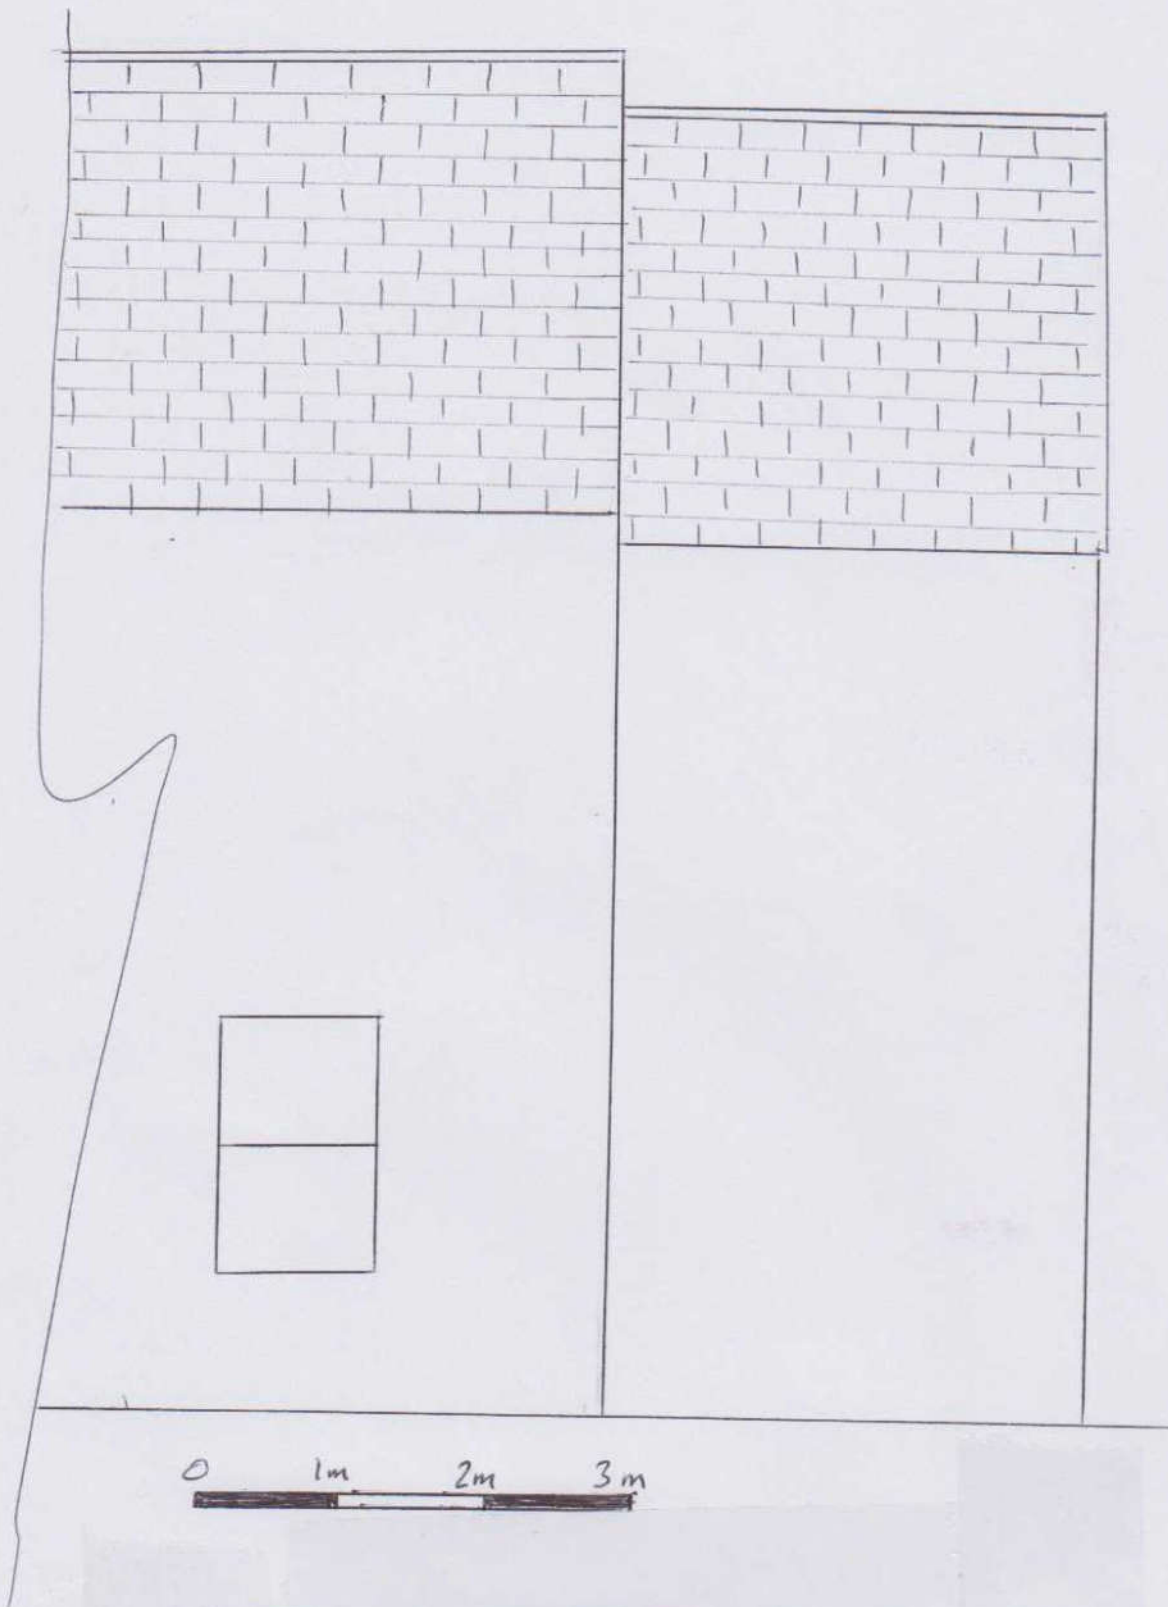

24 Grove Road, proposed rear extension

Drawing no: 8A

19th February 2018

Existing West Elevation

Scale 1 in 50 at A4 size