

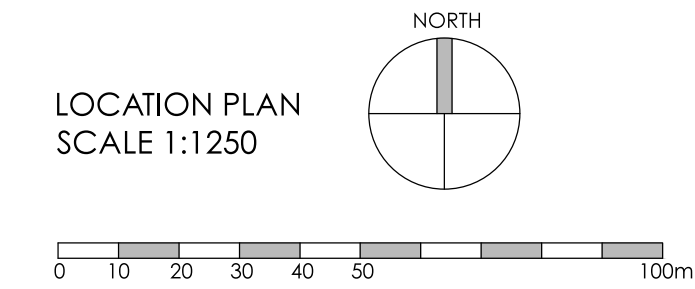



Rev.	Date	Note	Author	Checked
-	dd/mm/yy	Note	XXX	XXX

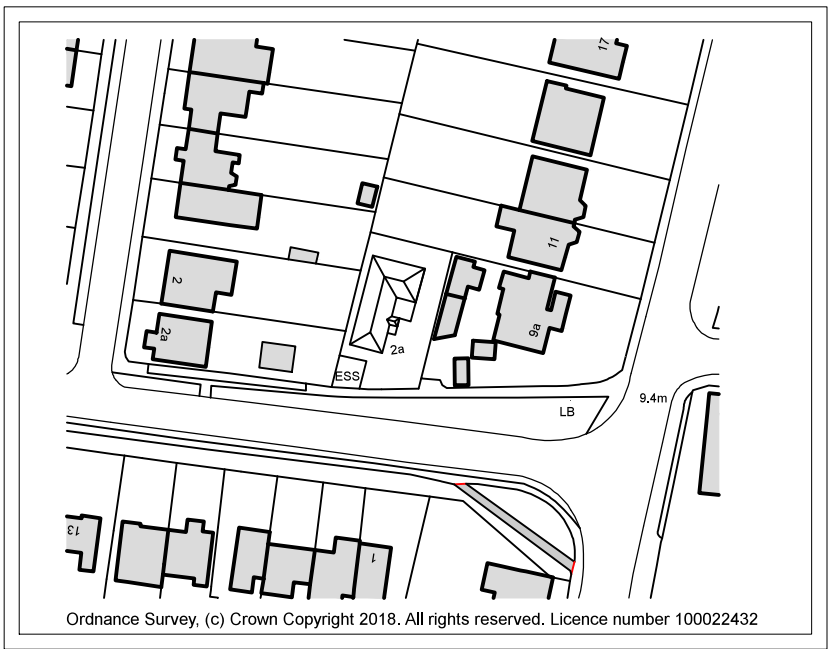


PROPOSED
EXTENSION

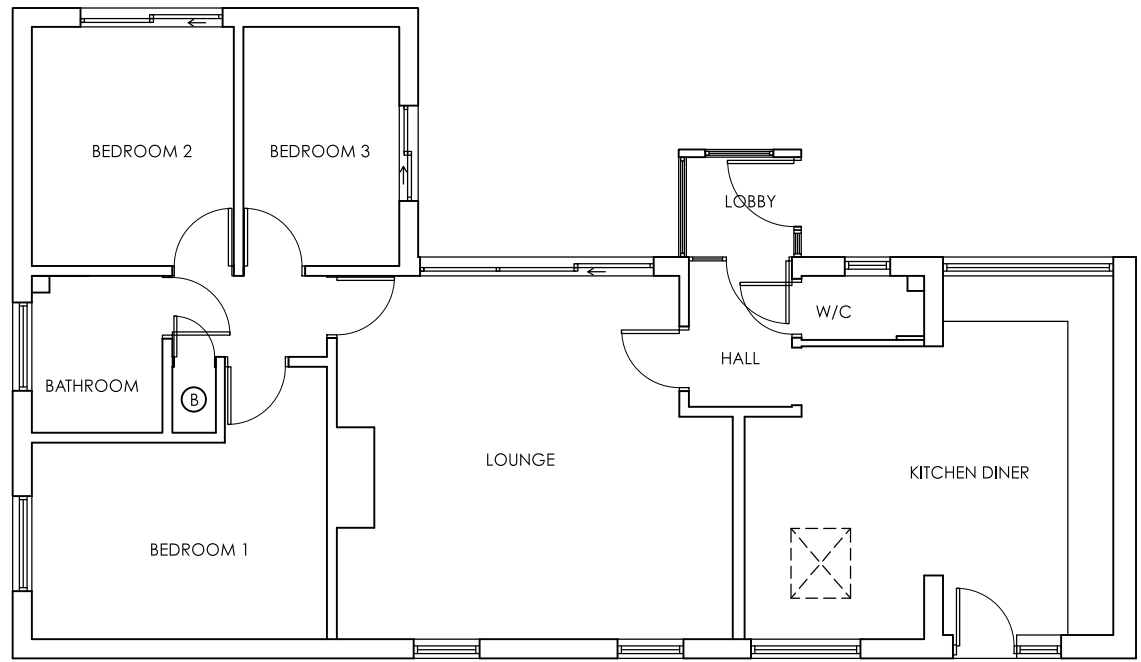


EXISTING GROUND FLOOR PLAN
SCALE 1:100

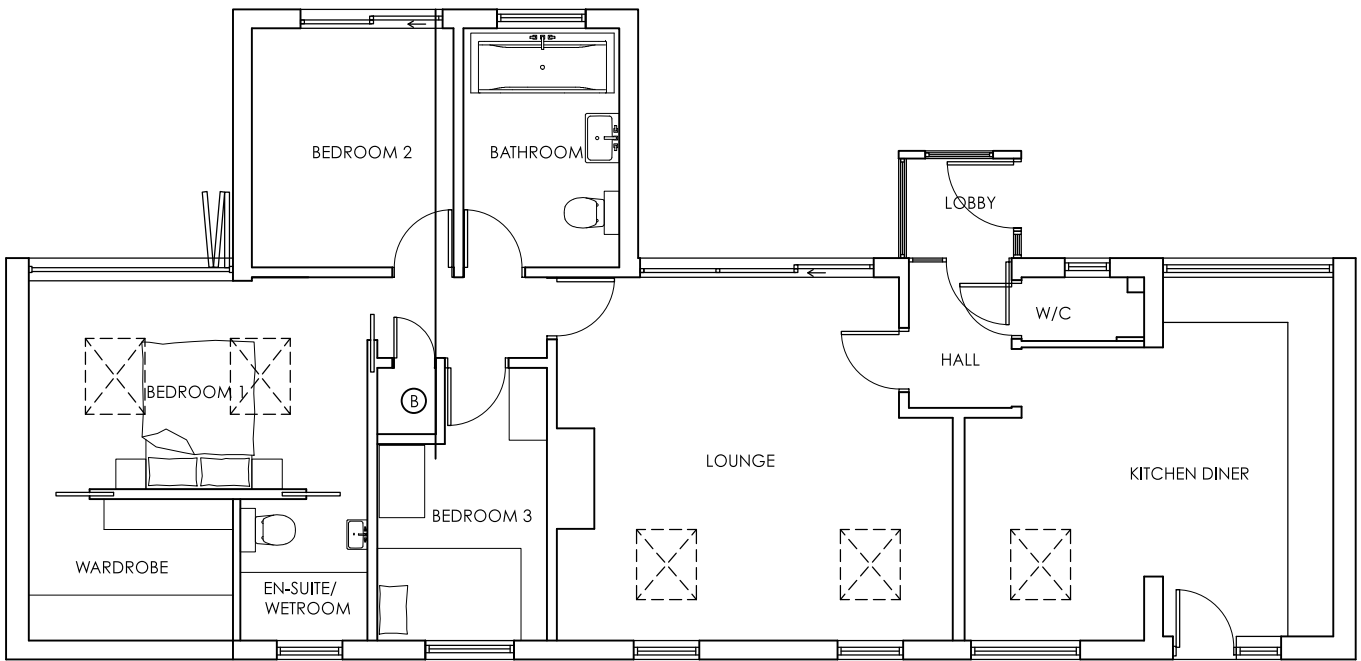


PROPOSED GROUND FLOOR PLAN
SCALE 1:100

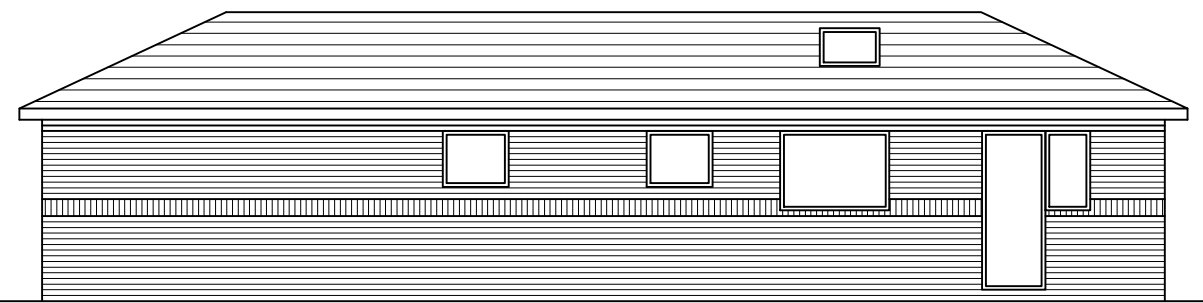


EXISTING WEST ELEVATION
SCALE 1:100

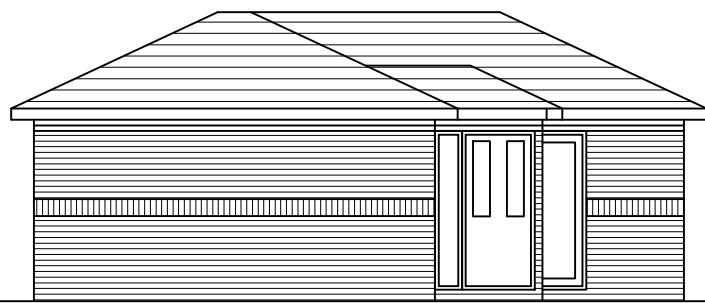


EXISTING SOUTH ELEVATION
SCALE 1:100

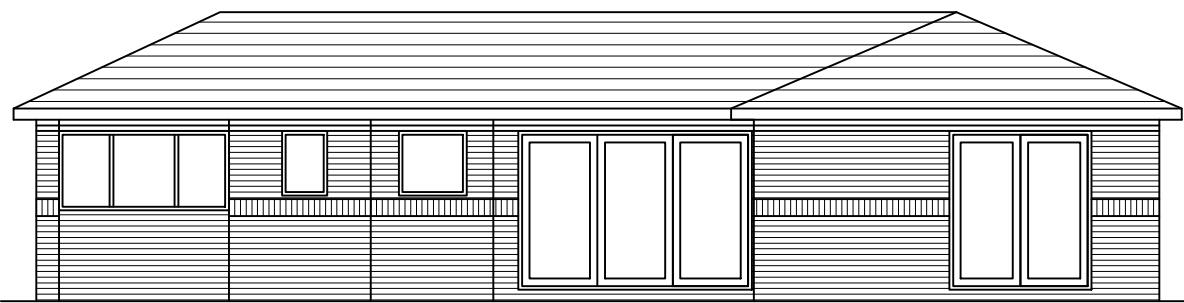


EXISTING EAST ELEVATION
SCALE 1:100

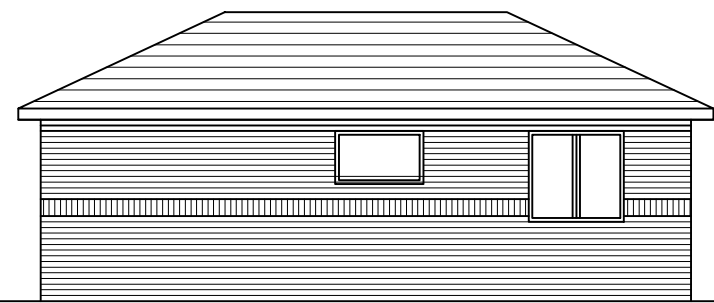

EXISTING NORTH ELEVATION
SCALE 1:100

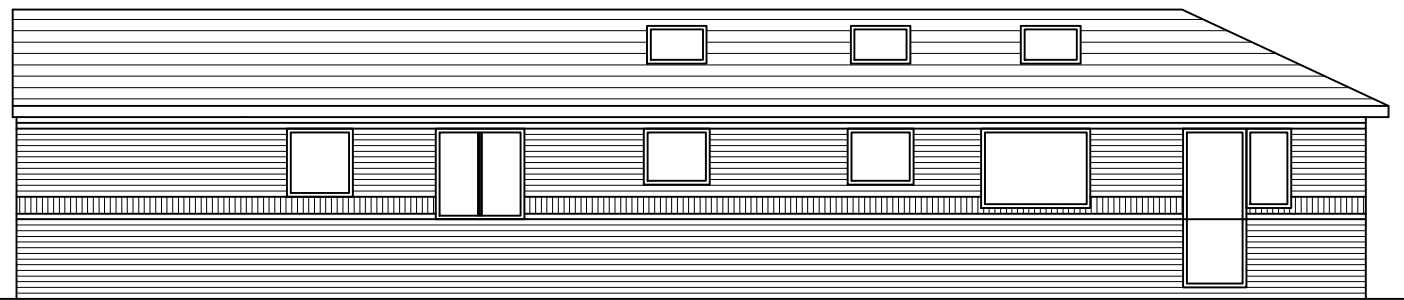


PROPOSED WEST ELEVATION
SCALE 1:100

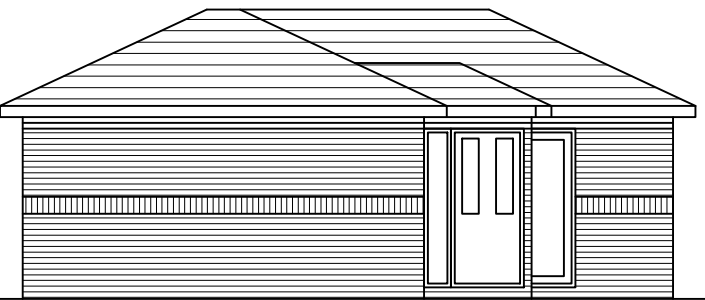


PROPOSED SOUTH ELEVATION
SCALE 1:100



PROPOSED EAST ELEVATION
SCALE 1:100

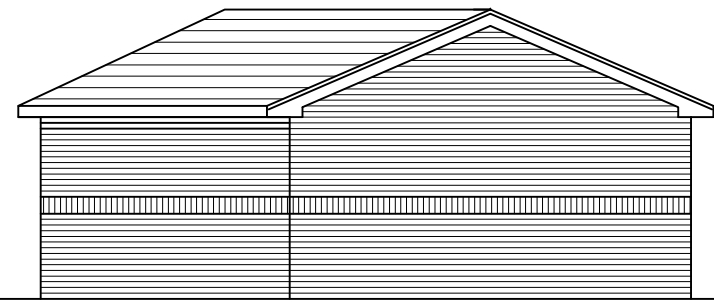

PROPOSED NORTH ELEVATION
SCALE 1:100

 

Project	REAR SINGLE STOREY EXTENSION 2A ELMLEIGH ROAD HAVANT PO9 2AA				Drawing	BLOCK, LOCATION, GF PLANS & ELEVATIONS					
					Job-Dwg Number	18007-PL-001		Rev.	-		
Client	MR & MRS POTTER				 JAMES POTTER ASSOCIATES www.jp.a.design JPA - PORTSMOUTH 64 Hunter Road, Southsea, Portsmouth, PO4 9AF T. +44(0)7809612150						
Status	INFORMATION										
Scale	VARIOUS		Sheet Size							A1	
Author	JP	Checked	RR	Date						15/04/18	