



Third Angle Projection

North Elevation
(As viewed from Seagull Lane)
Scale 1:100

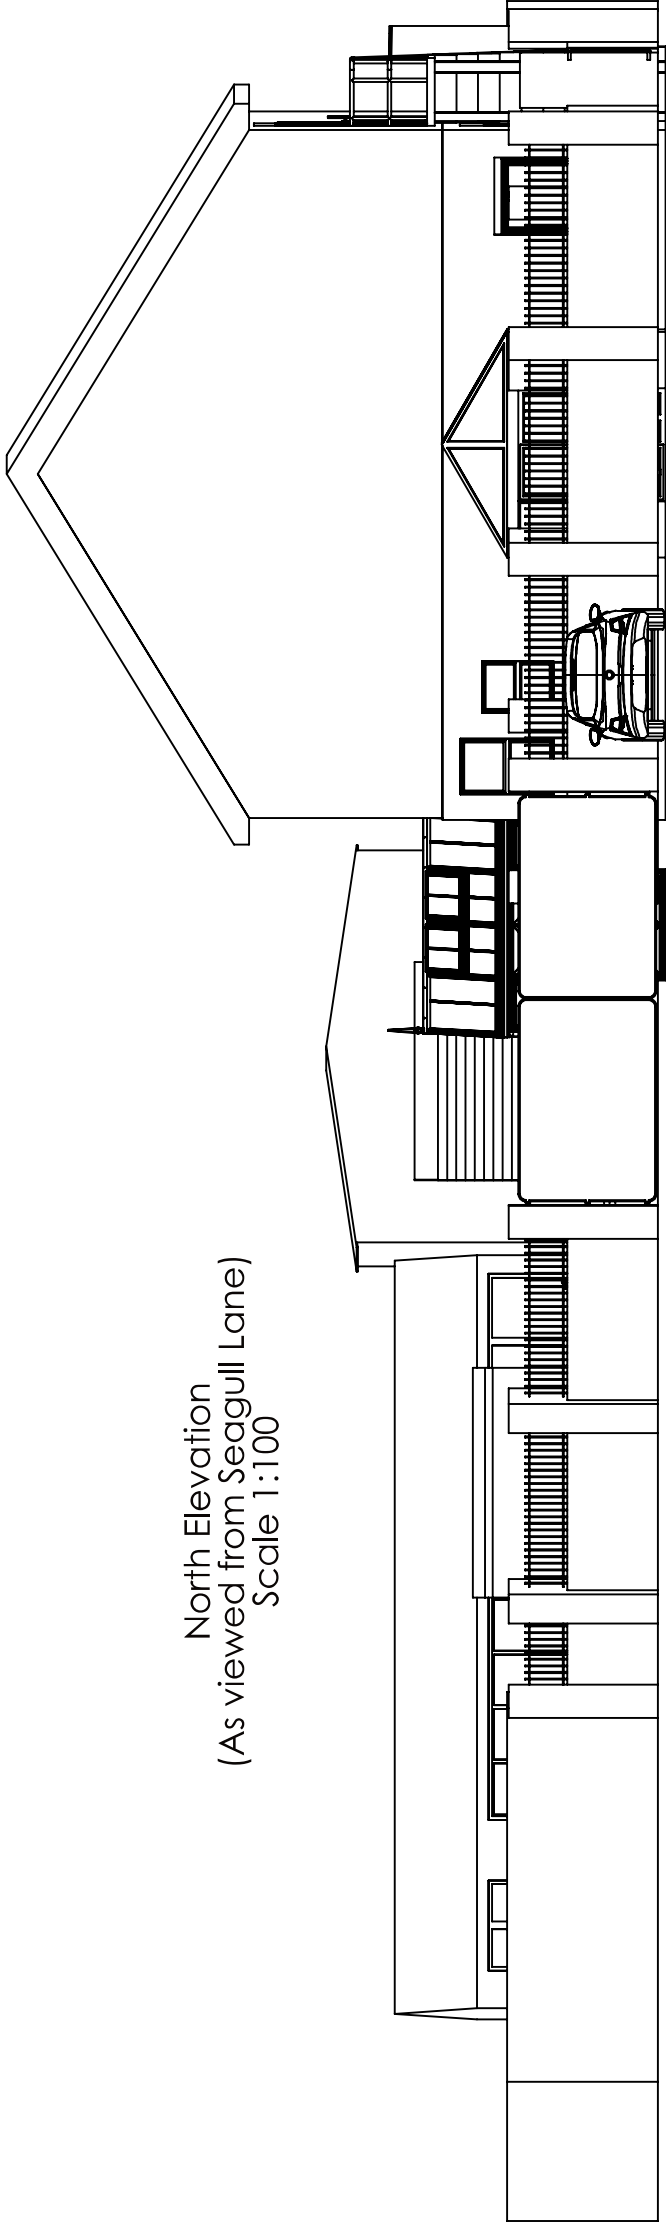

South Elevation
(As viewed from the front of the workshop units)
Scale 1:100

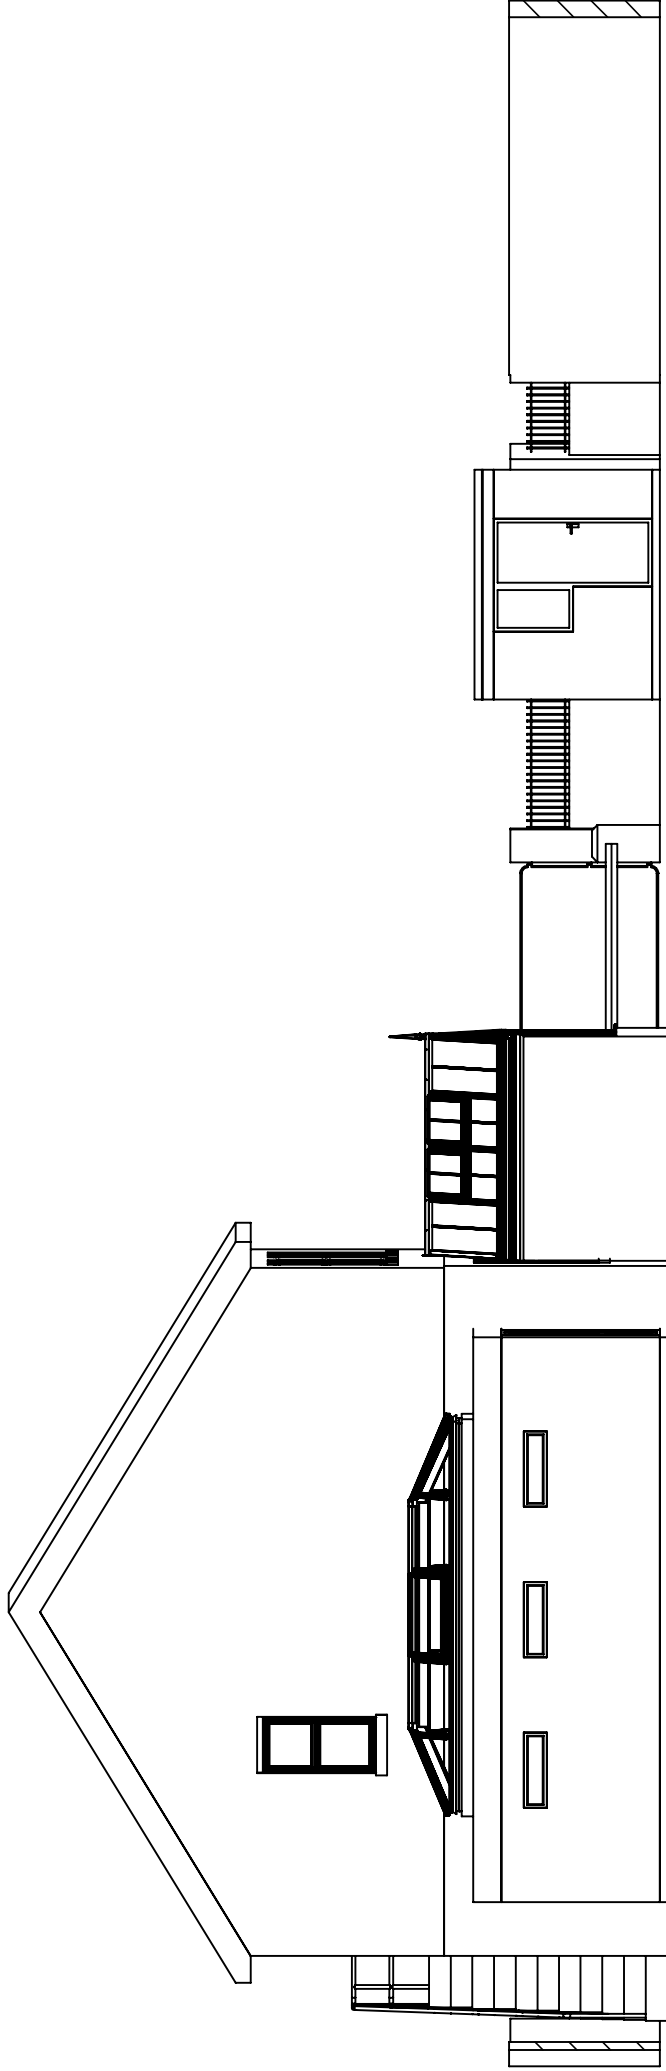

This drawing is copyright and the property of Marston & Langer. It must not be copied (in whole or in part), used for manufacture or otherwise disclosed without prior written consent of the company. Any copies of this drawing made by any method must also include a copy of this legend. © Marston & Langer 2018 (is a trading name of Alitex Limited).

		TITLE			Proposed Site Marston & Langer Site 6 Seagull Lane, Emsworth, PO10 7QH					
		DRAWN	NBA	DATE	1/5/18	SCALE	1:100	DWG NO.	Sheet 8 of 12 - Rev-B	A3
CHECKED			CHECKED		CUSTOMER / ORDER NO. Mr N Bashford					