


Existing SW/Side Elevation

Existing SE/Rear Elevation

Existing NE/Side Elevation

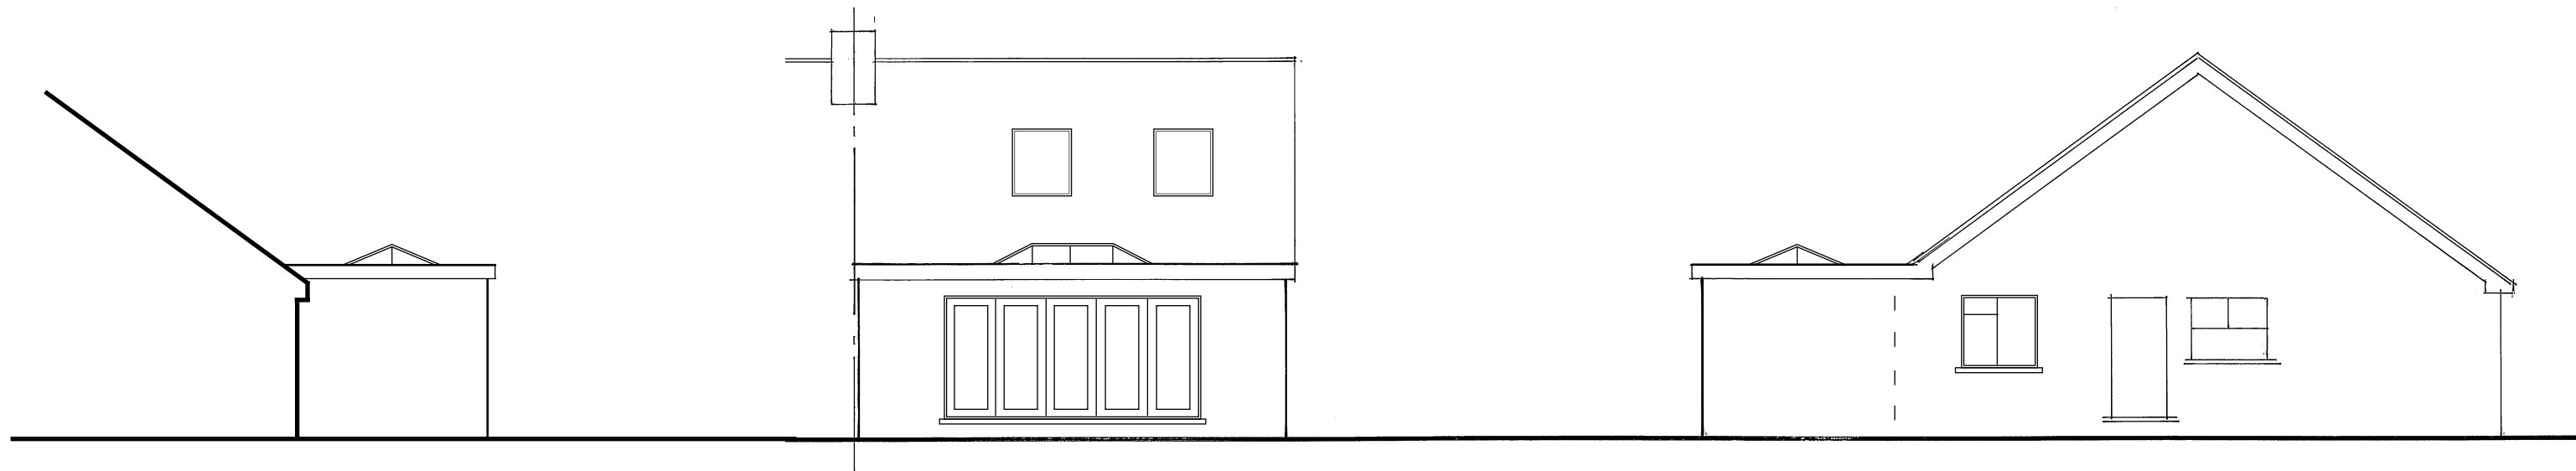

Proposed SW/Side Elevation

Proposed SE/Rear Elevation

Proposed NE/Side Elevation

These Plans have been prepared for the purpose of obtaining Planning Permission and/or Building Regulation Approval for the work shown thereon only and should not be used for any other purpose.

© These Plans remain the copyright of the architect and must not be copied or reproduced in any way without written permission with the exception of Local Authorities for Planning Purposes



Andrew R Dunks

BSc(Hons) MRICS CBuiltE MCABE


Chartered Surveyor and Building Engineer

22 Oberon Close, Waterlooville,

Hants, PO7 7TH

Tel: (023) 9225 3034

e-mail: andrewRdunks@gmail.com

 

Proposed Extension & Loft Conversion
78 Charlesworth Drive
Waterlooville
For Miss A Thompson
Scale - 1:100 at Page Size A3
Date - August 2015

Drawing No. 4300/4 - Rev D