

KEY

OWNERSHIP BOUNDARY

OVERHEAD BEAMS

EXISTING WALLS


PROPOSED WALLS

DEMOLITION

Notes:

- Brickwork Ref: Ashdown Bexhill Dark
- Artificial Slate Ref: Cembrit Jutland Blue/black
- Render colour and texture to match existing
- Windows and Doors: White UPVC


Apartment No.	No. of Bedrooms	Location	GIA
1	2	GF	73 sqm
2	1	GF	49 sqm
3	1	GF	49 sqm
4	1	GF	52.5 sqm
5	1	FF	65 sqm

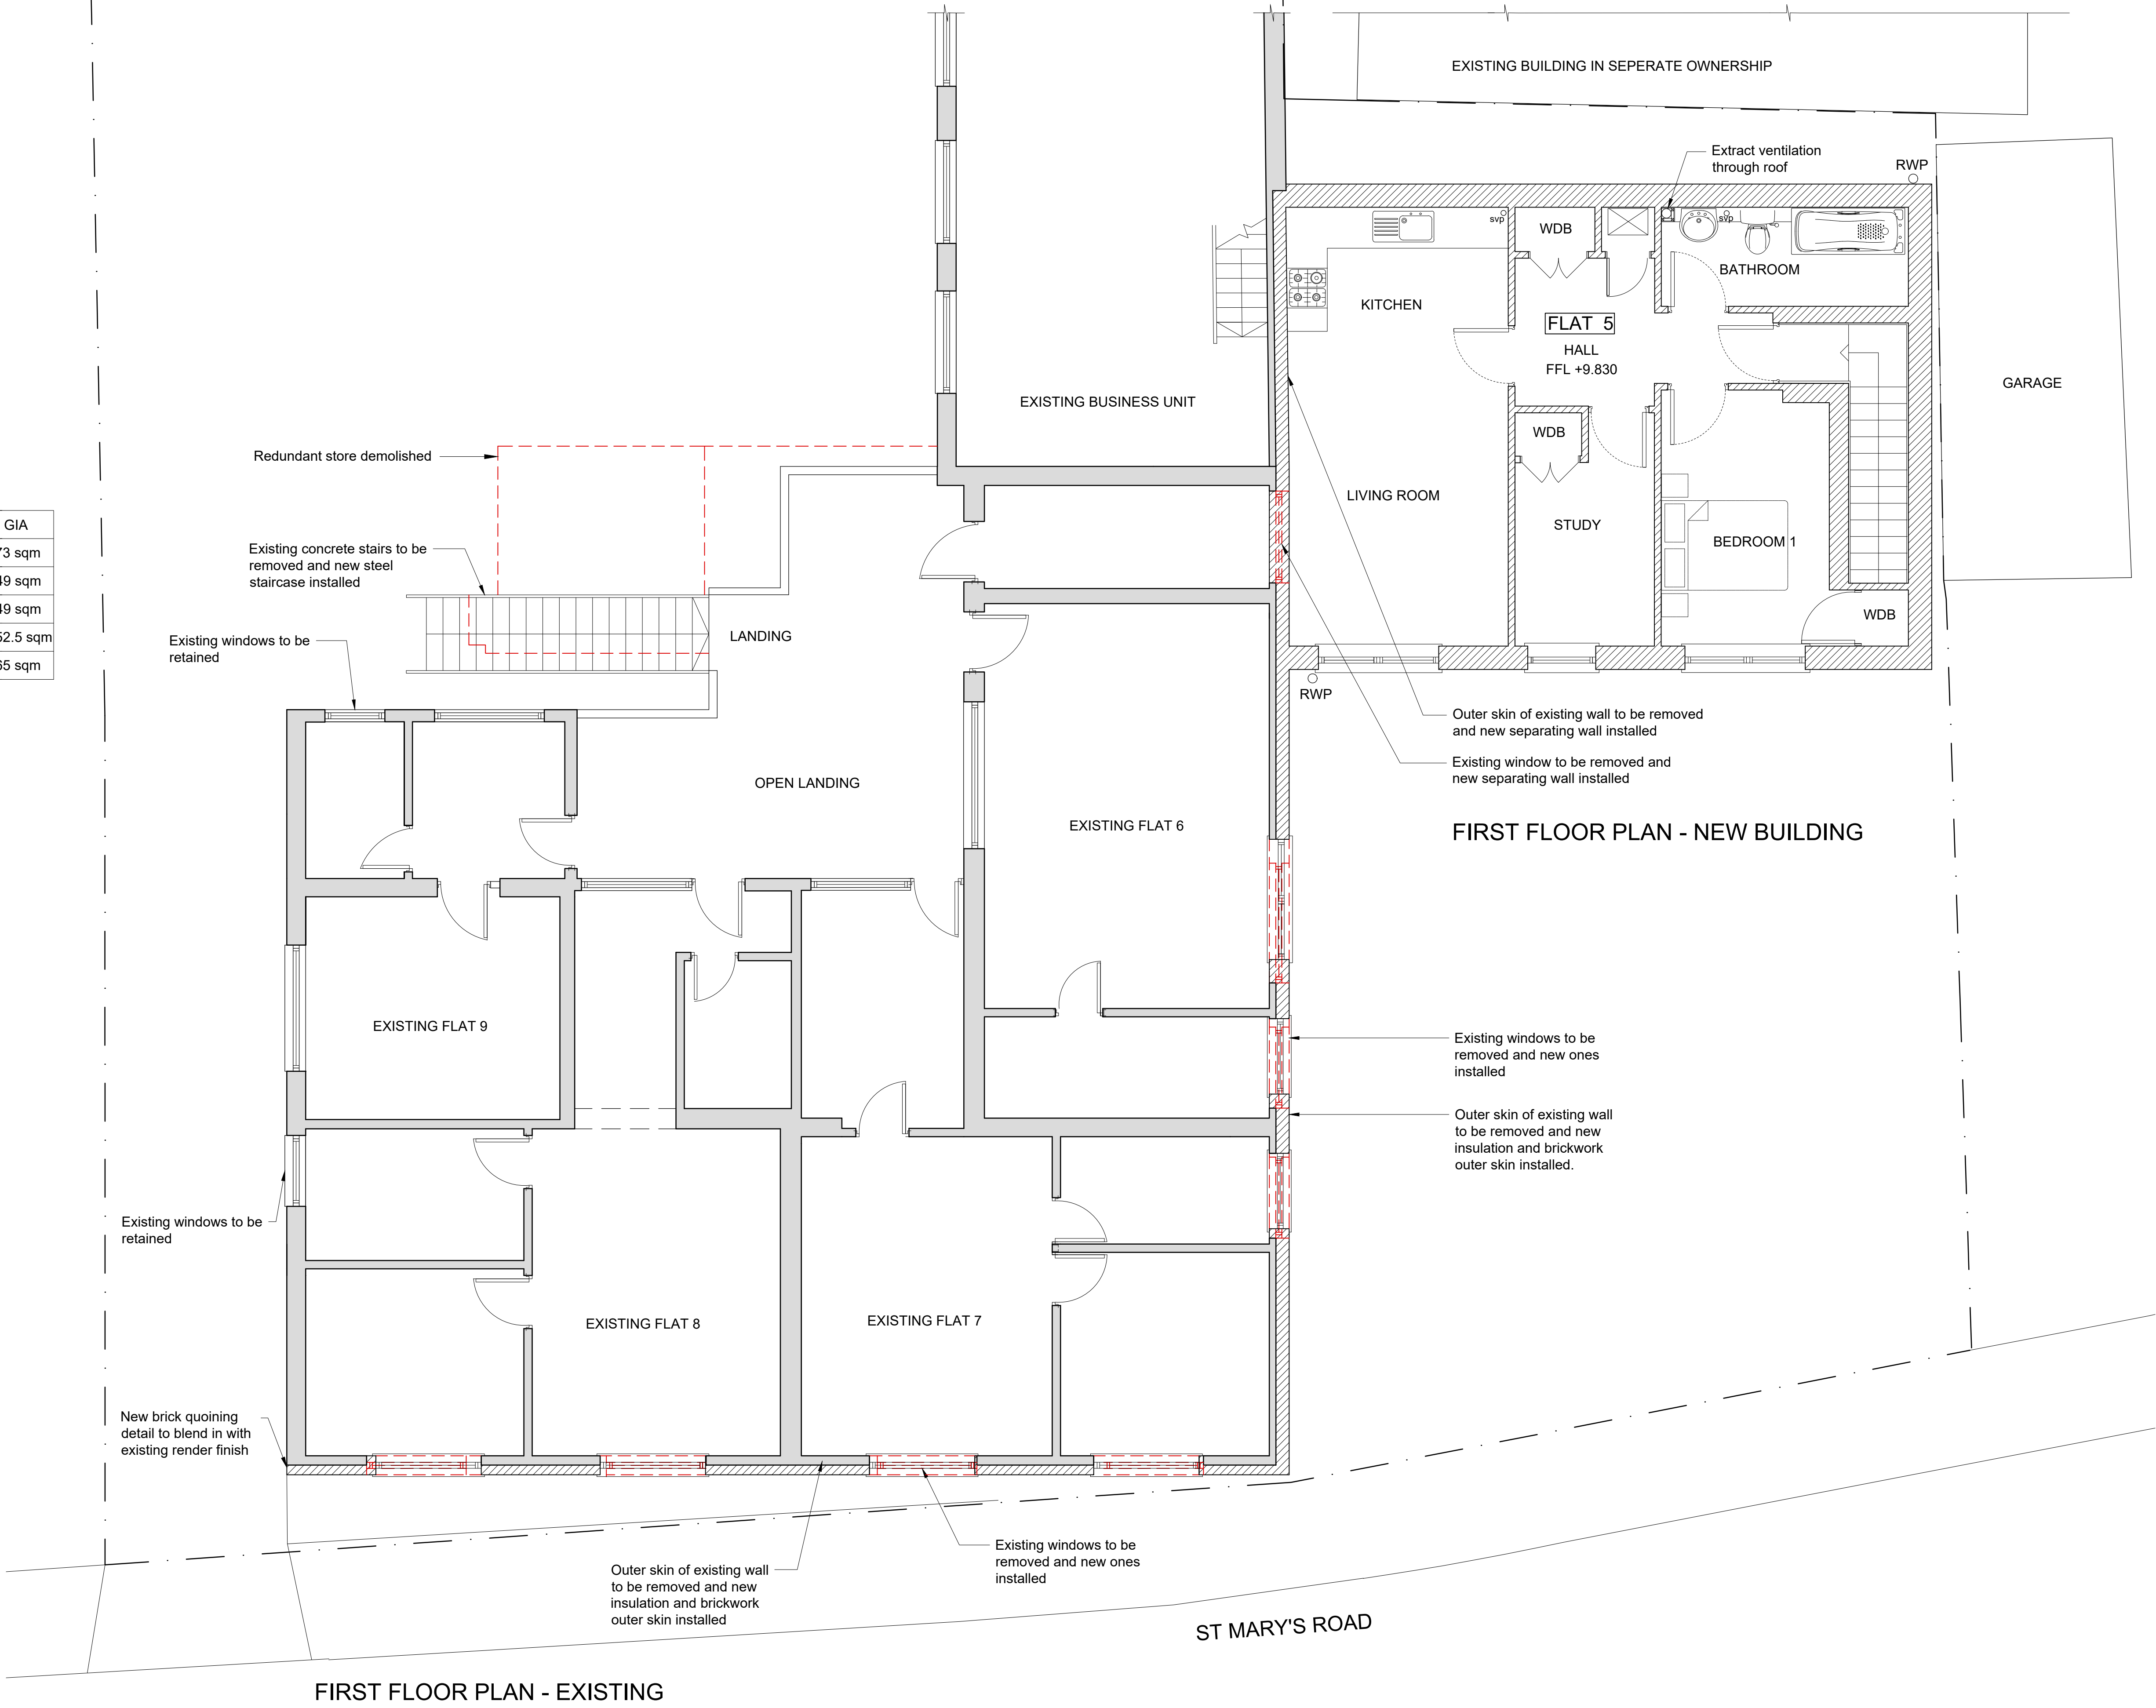

notes:

revisions: A | 24.10.2018 | AT | Issued for planning

revisions:

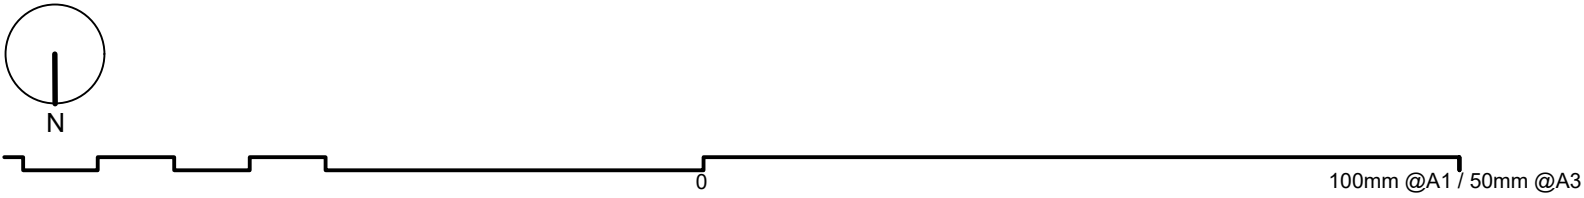

NOTE: The contractor is responsible for checking all site dimensions and levels. These should be checked prior to the ordering of any components and before the commencement of the works. All discrepancies should be brought to the attention of the Contract Administrator.

Tony Howard

Residential Development

2 St. Mary's Road, Hayling Island

drawing information

title : Proposed First Floor Plan

status : Planning

date : June 18

scale : 1:50 @ A1 / 1:100 @ A3

drawn : AT

checked : JS

job: 5526

dwg: 1204

rev: A

pwparchitects

PWP Architects Ltd 61 South Street, Havant, Hampshire PO9 1BZ

t: 02392 462494 f: 02392 481152

e: design@pwp-architects.com

w: www.pwp-architects.com