


Plots
As - 14, 16, 43, 52, 56
Opp - 13, 15, 42, 51, 55




Front Elevation
* Obscure glass

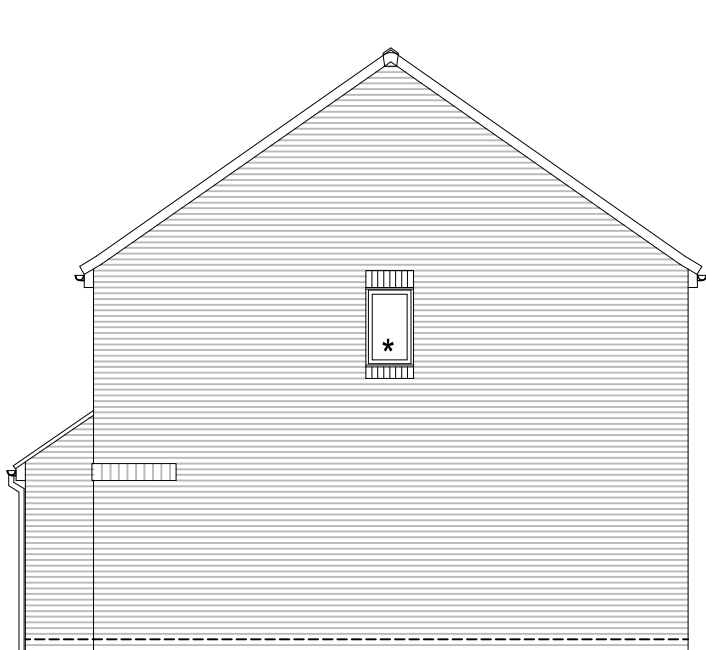


Side Elevation
* Obscure glass



Rear Elevation

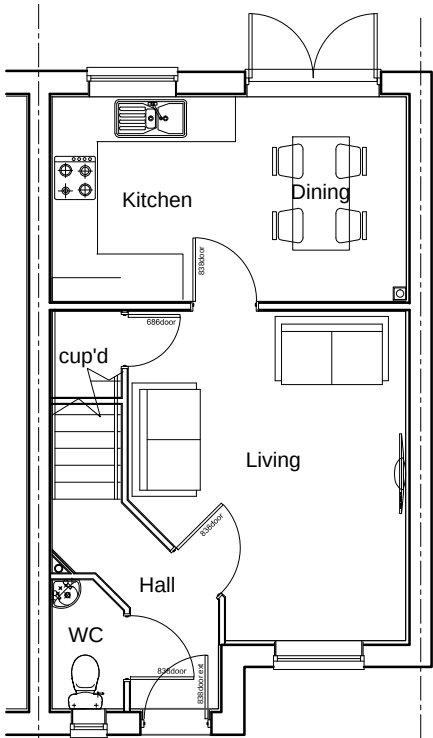

GROUND FLOOR PLAN.

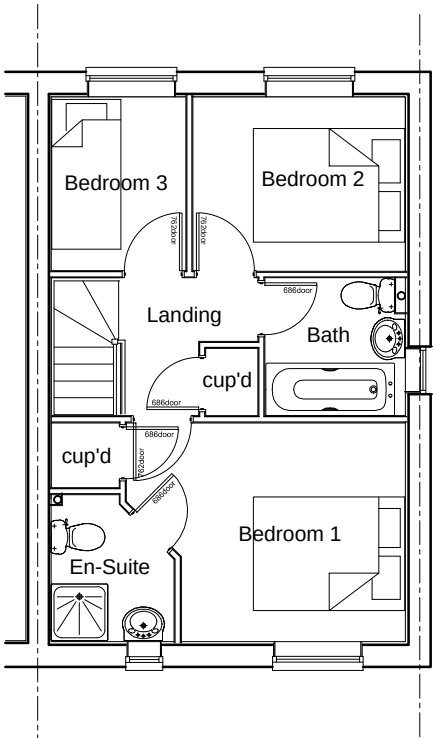

FIRST FLOOR PLAN.

Drawing Title Hanbury - Private	Job No -	Drawing No HAN-001	Rev -	Rev	Date	Revision Details		Dr	Ch
	Drawn CD	Checked BR	Date 25.06.18						
Scale 1:100 @ A3 	Status APPROVAL			 PERSIMMON Together, we make a home					

