



EXISTING ELEVATIONS
SCALE 1 : 100

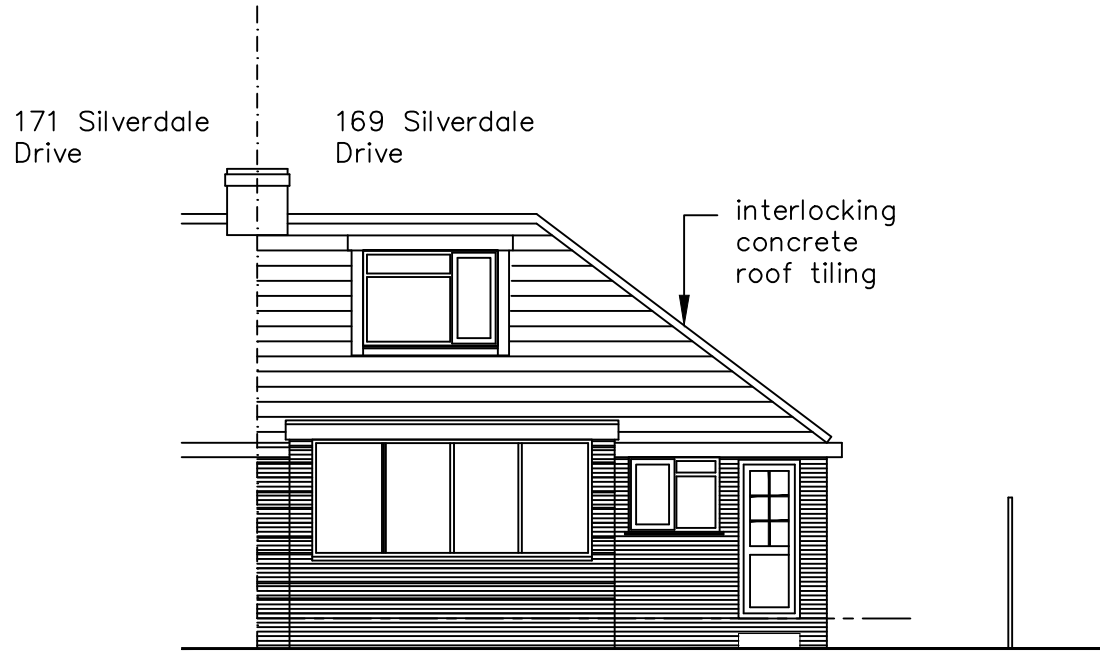


NORTH EAST ELEVATION

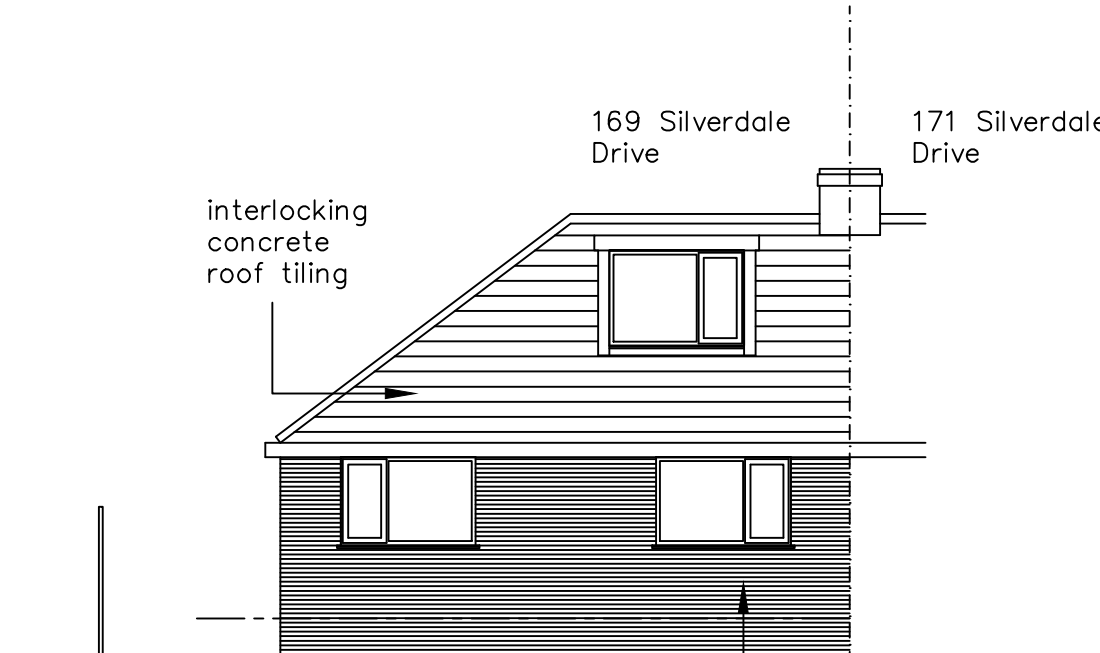


SOUTH WEST ELEVATION


facing brickwork with pvc-u windows

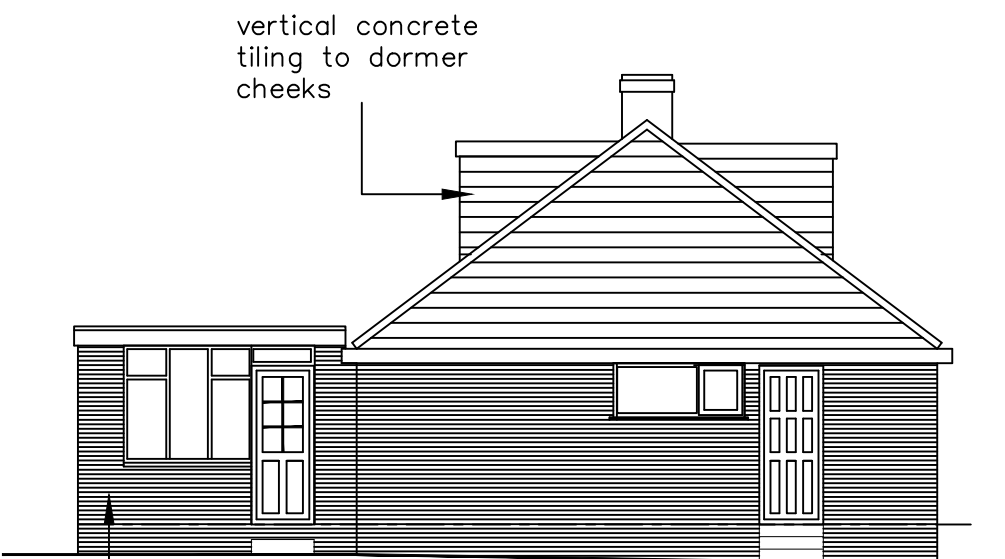


NORTH WEST ELEVATION

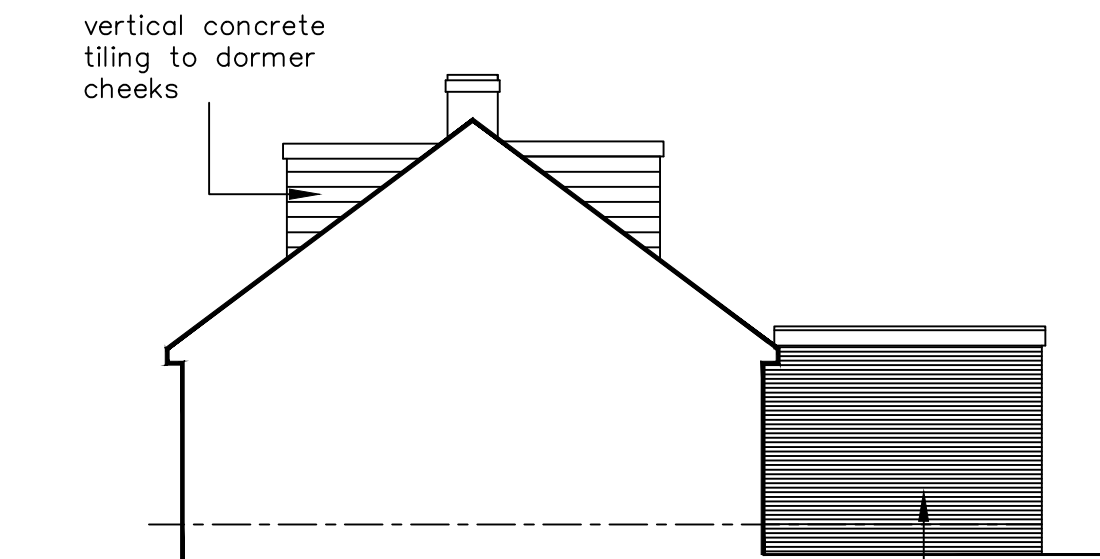

SOUTH EAST ELEVATION

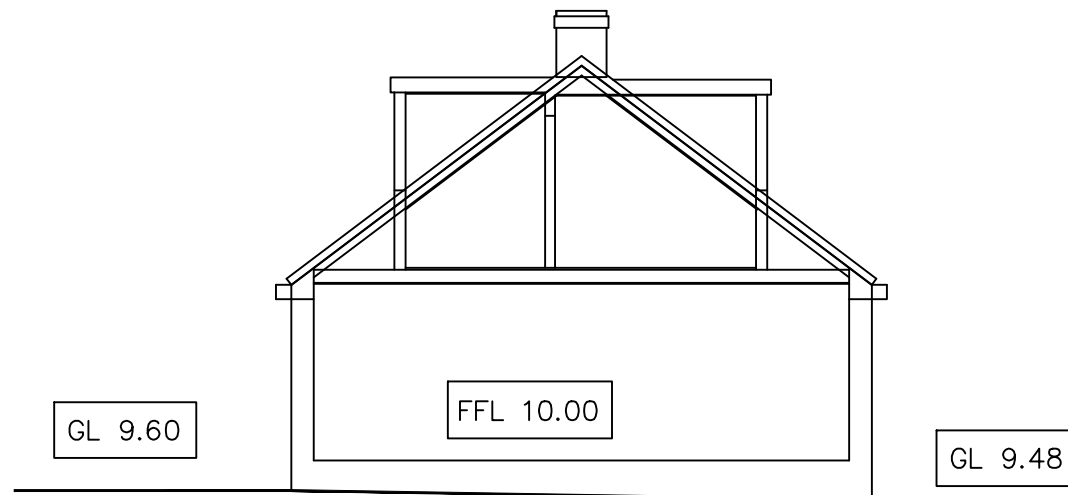


SITE SECTION
SCALE 1:100

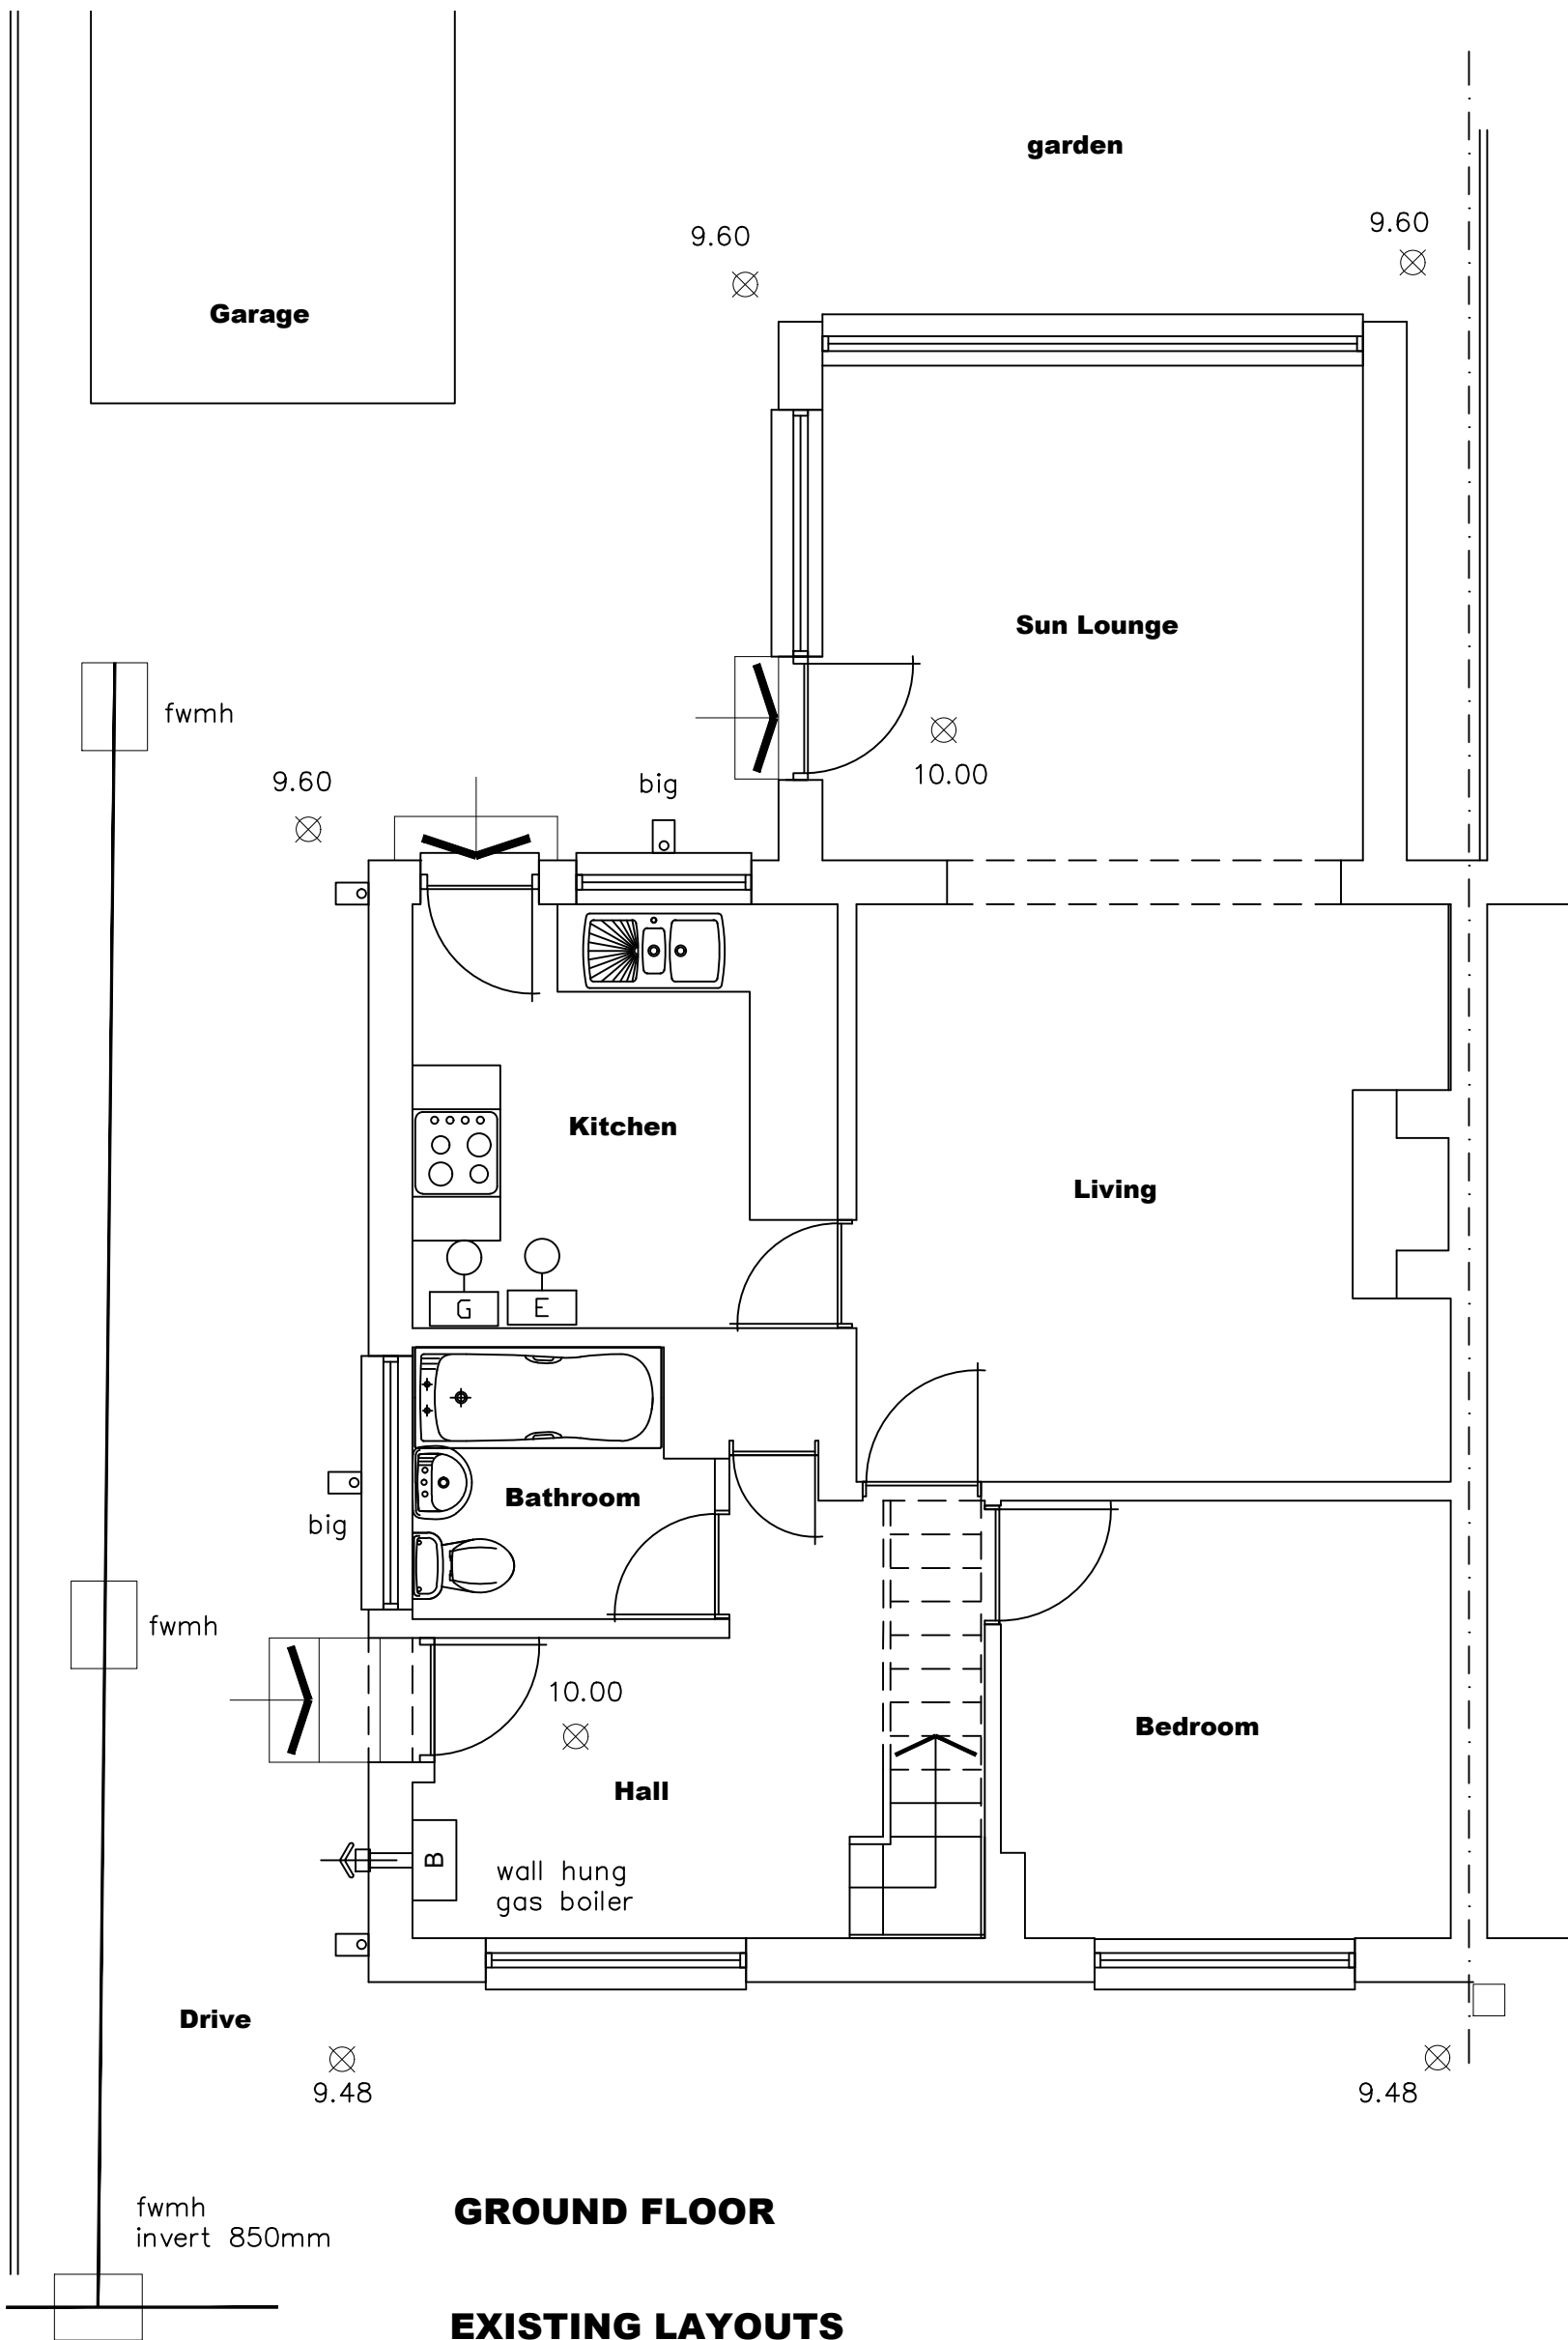


GROUND FLOOR

EXISTING LAYOUTS
SCALE 1 : 50

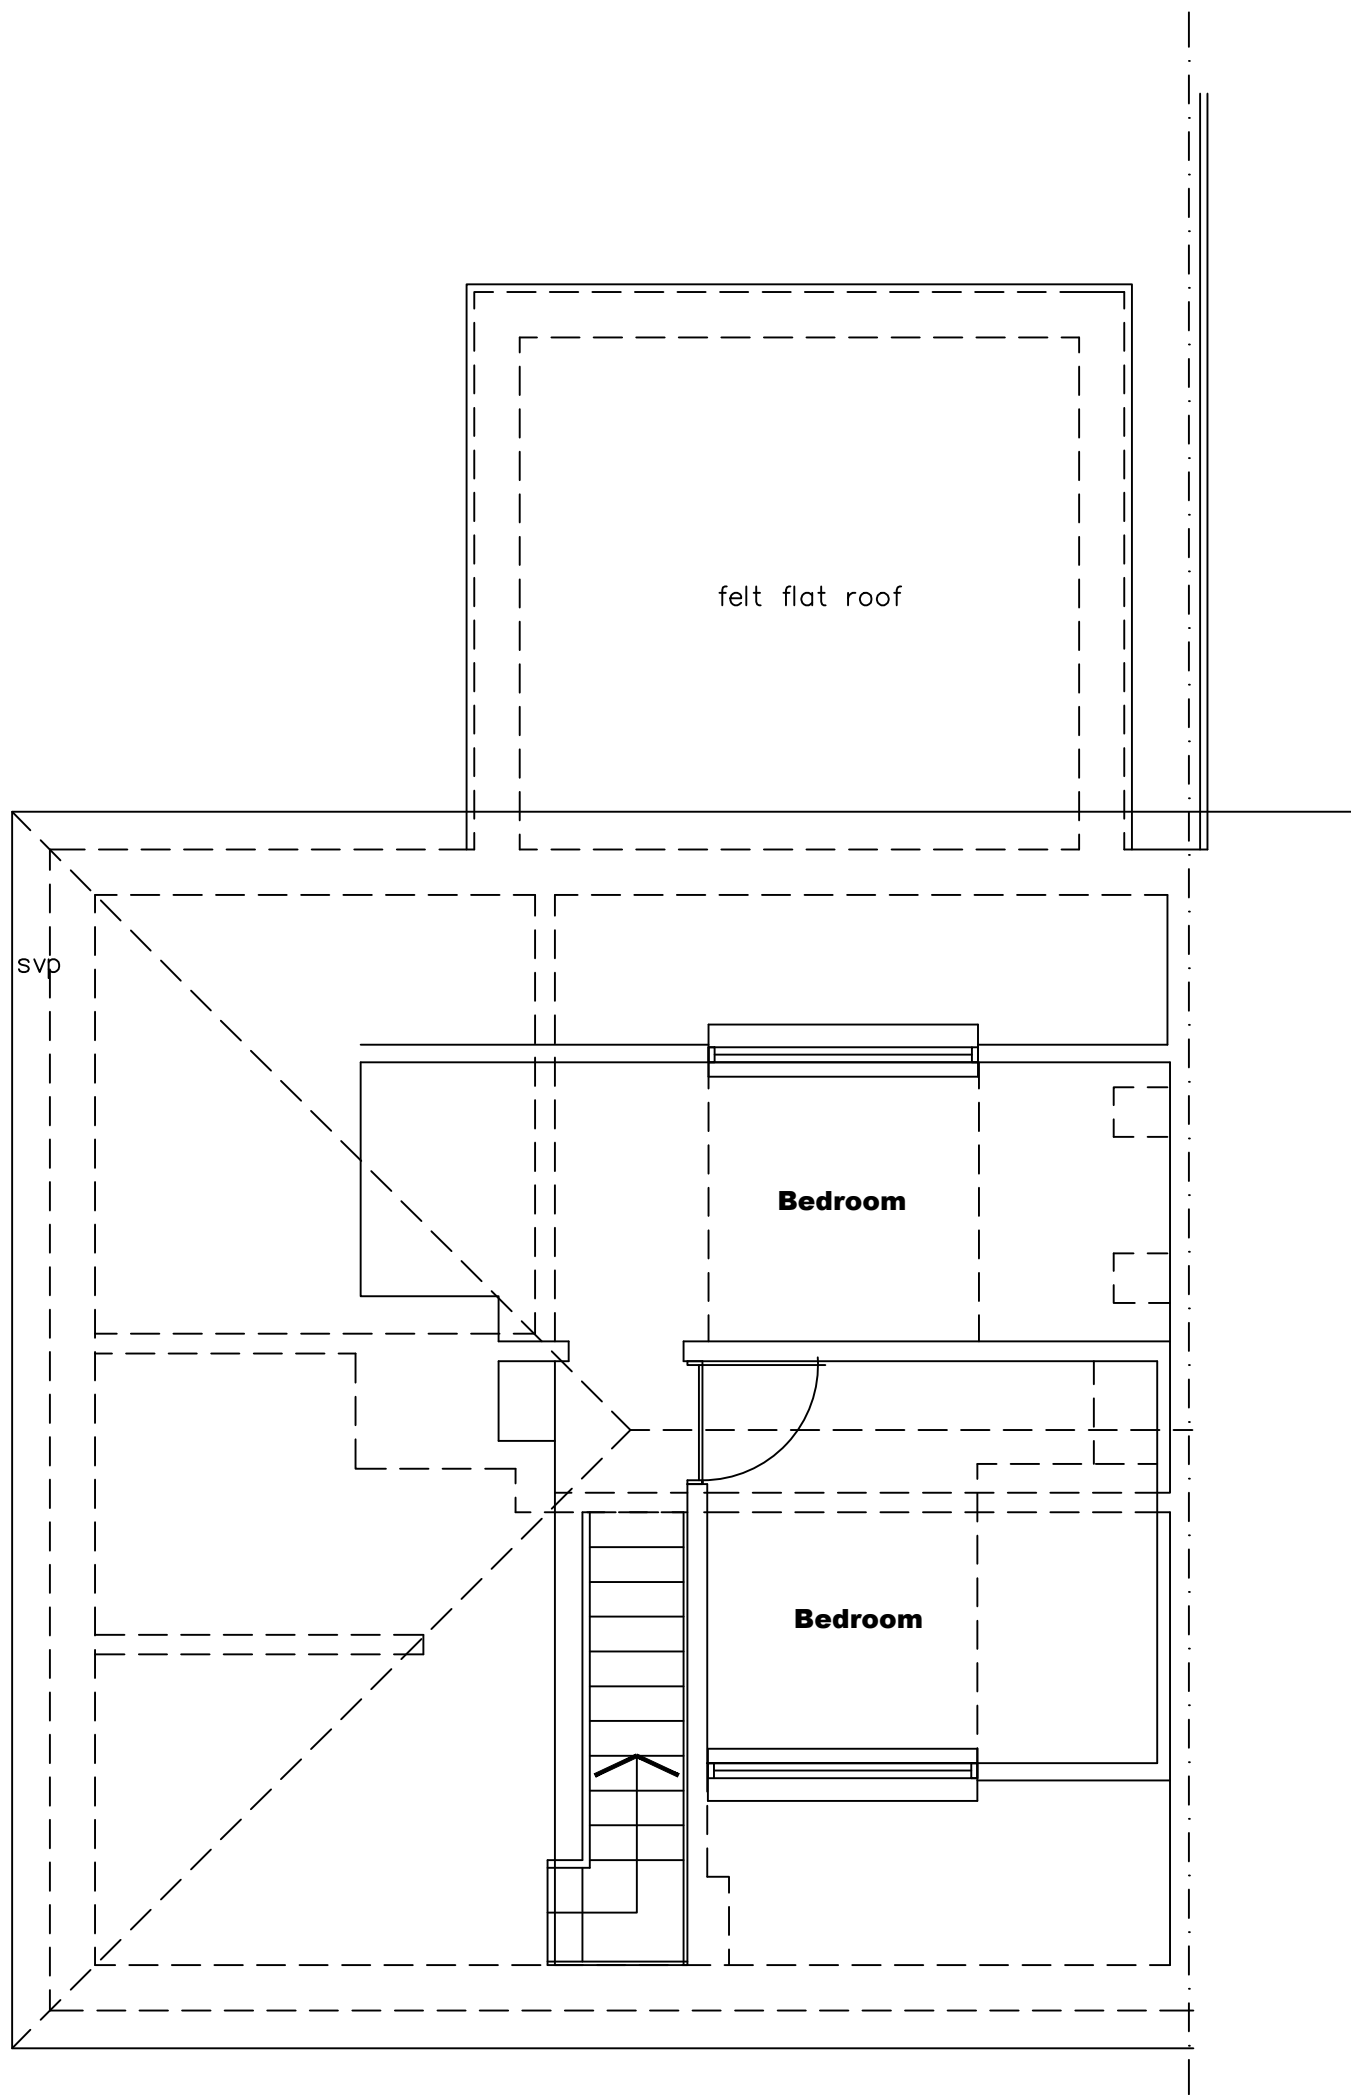

FIRST FLOOR

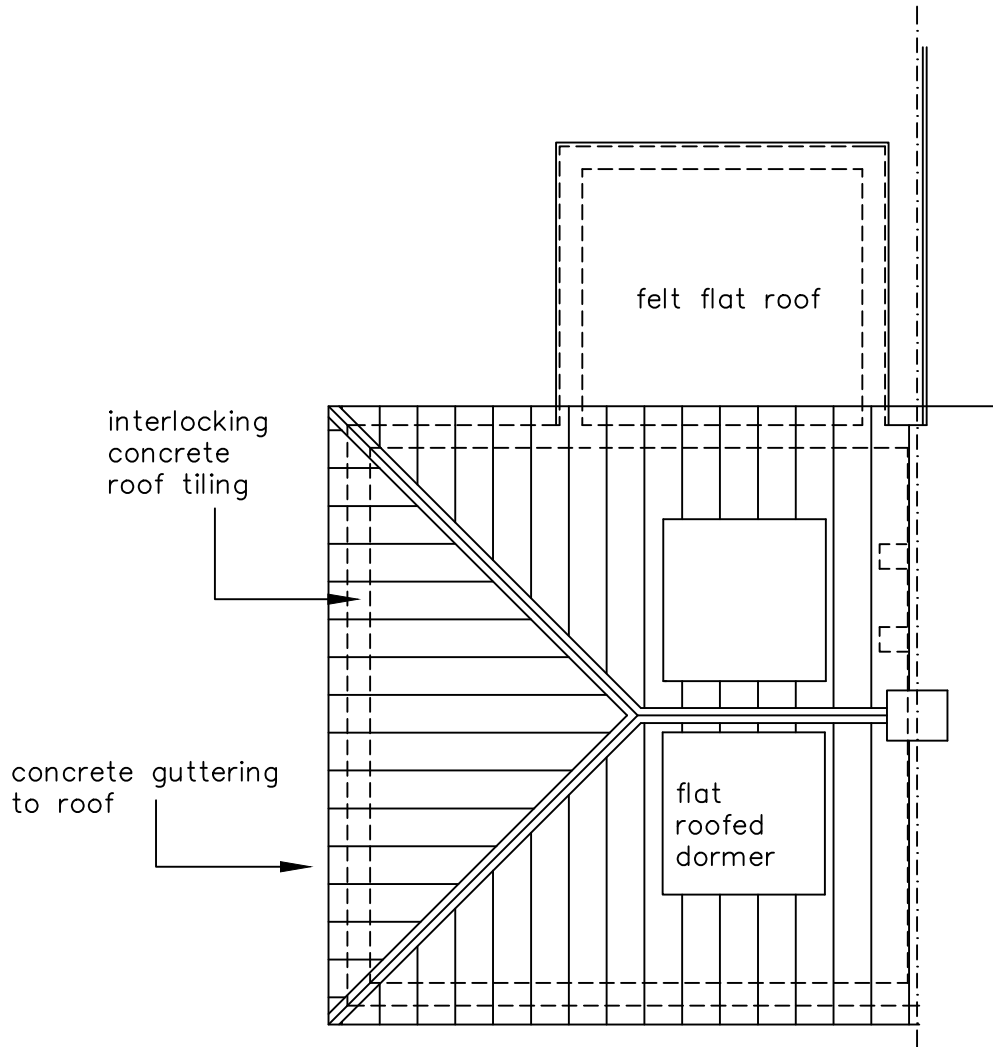


EXISTING ROOF LAYOUT
SCALE 1:100

- KEY:
- Blockwork
 - External brickwork
 - Timber/metal framed stud walling
 - Mains Powered Extract Fan
 - Mains Powered interconnecting smoke detectors
 - SVP Soil & vent pipe
 - SS Stub stack
 - RWP Rain water pipe
 - Spot levels

NOTES:
The design and construction of this project shall be in accordance with the current Building Regulations & NHBC Standards. These notes & drawings have been prepared solely for the purpose of Planning & Building Regulation approval.
Do not scale from this drawing unless for Planning purposes. All dimensions to be checked on-site and any alterations to be approved by the Architect and/or client prior to any work commencing.
Ordnance Survey Licence No: 100047591
This drawing to be copyright and to be read in conjunction with all other drawings

AMENDMENTS:

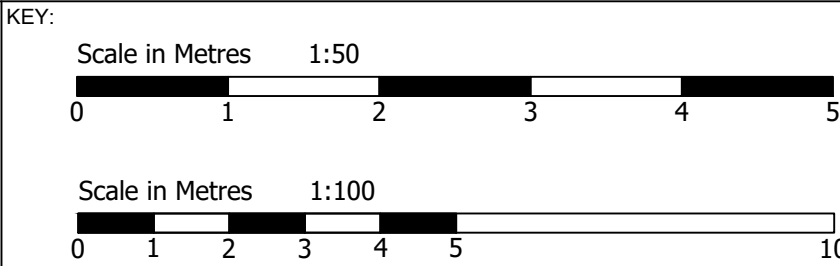

CLIENT NAME
& ADDRESS
Mr & Mrs P Fountain
169 Silverdale Drive
Waterlooville
PO7 6DX

PROJECT
ADDRESS
169 Silverdale Drive
Waterlooville
PO7 6DX

DRAWING DETAILS
PLANNING DRAWING

Existing Layouts & Elevations
Roof Layout

PROJECT No
902

DWG No
1

REV No

SCALE
1:50 1:100 @ A1

DRAWN
BWH

DATE
13/08/18



B H
ARCHITECTURE Ltd
Heath Cottage
Newlands Lane
Purbrook
Waterlooville
Hants
PO7 5SQ
Tel: 023 9223 2322
Mob: 07747 771808
E-mail: bernard@bernardharding.com