


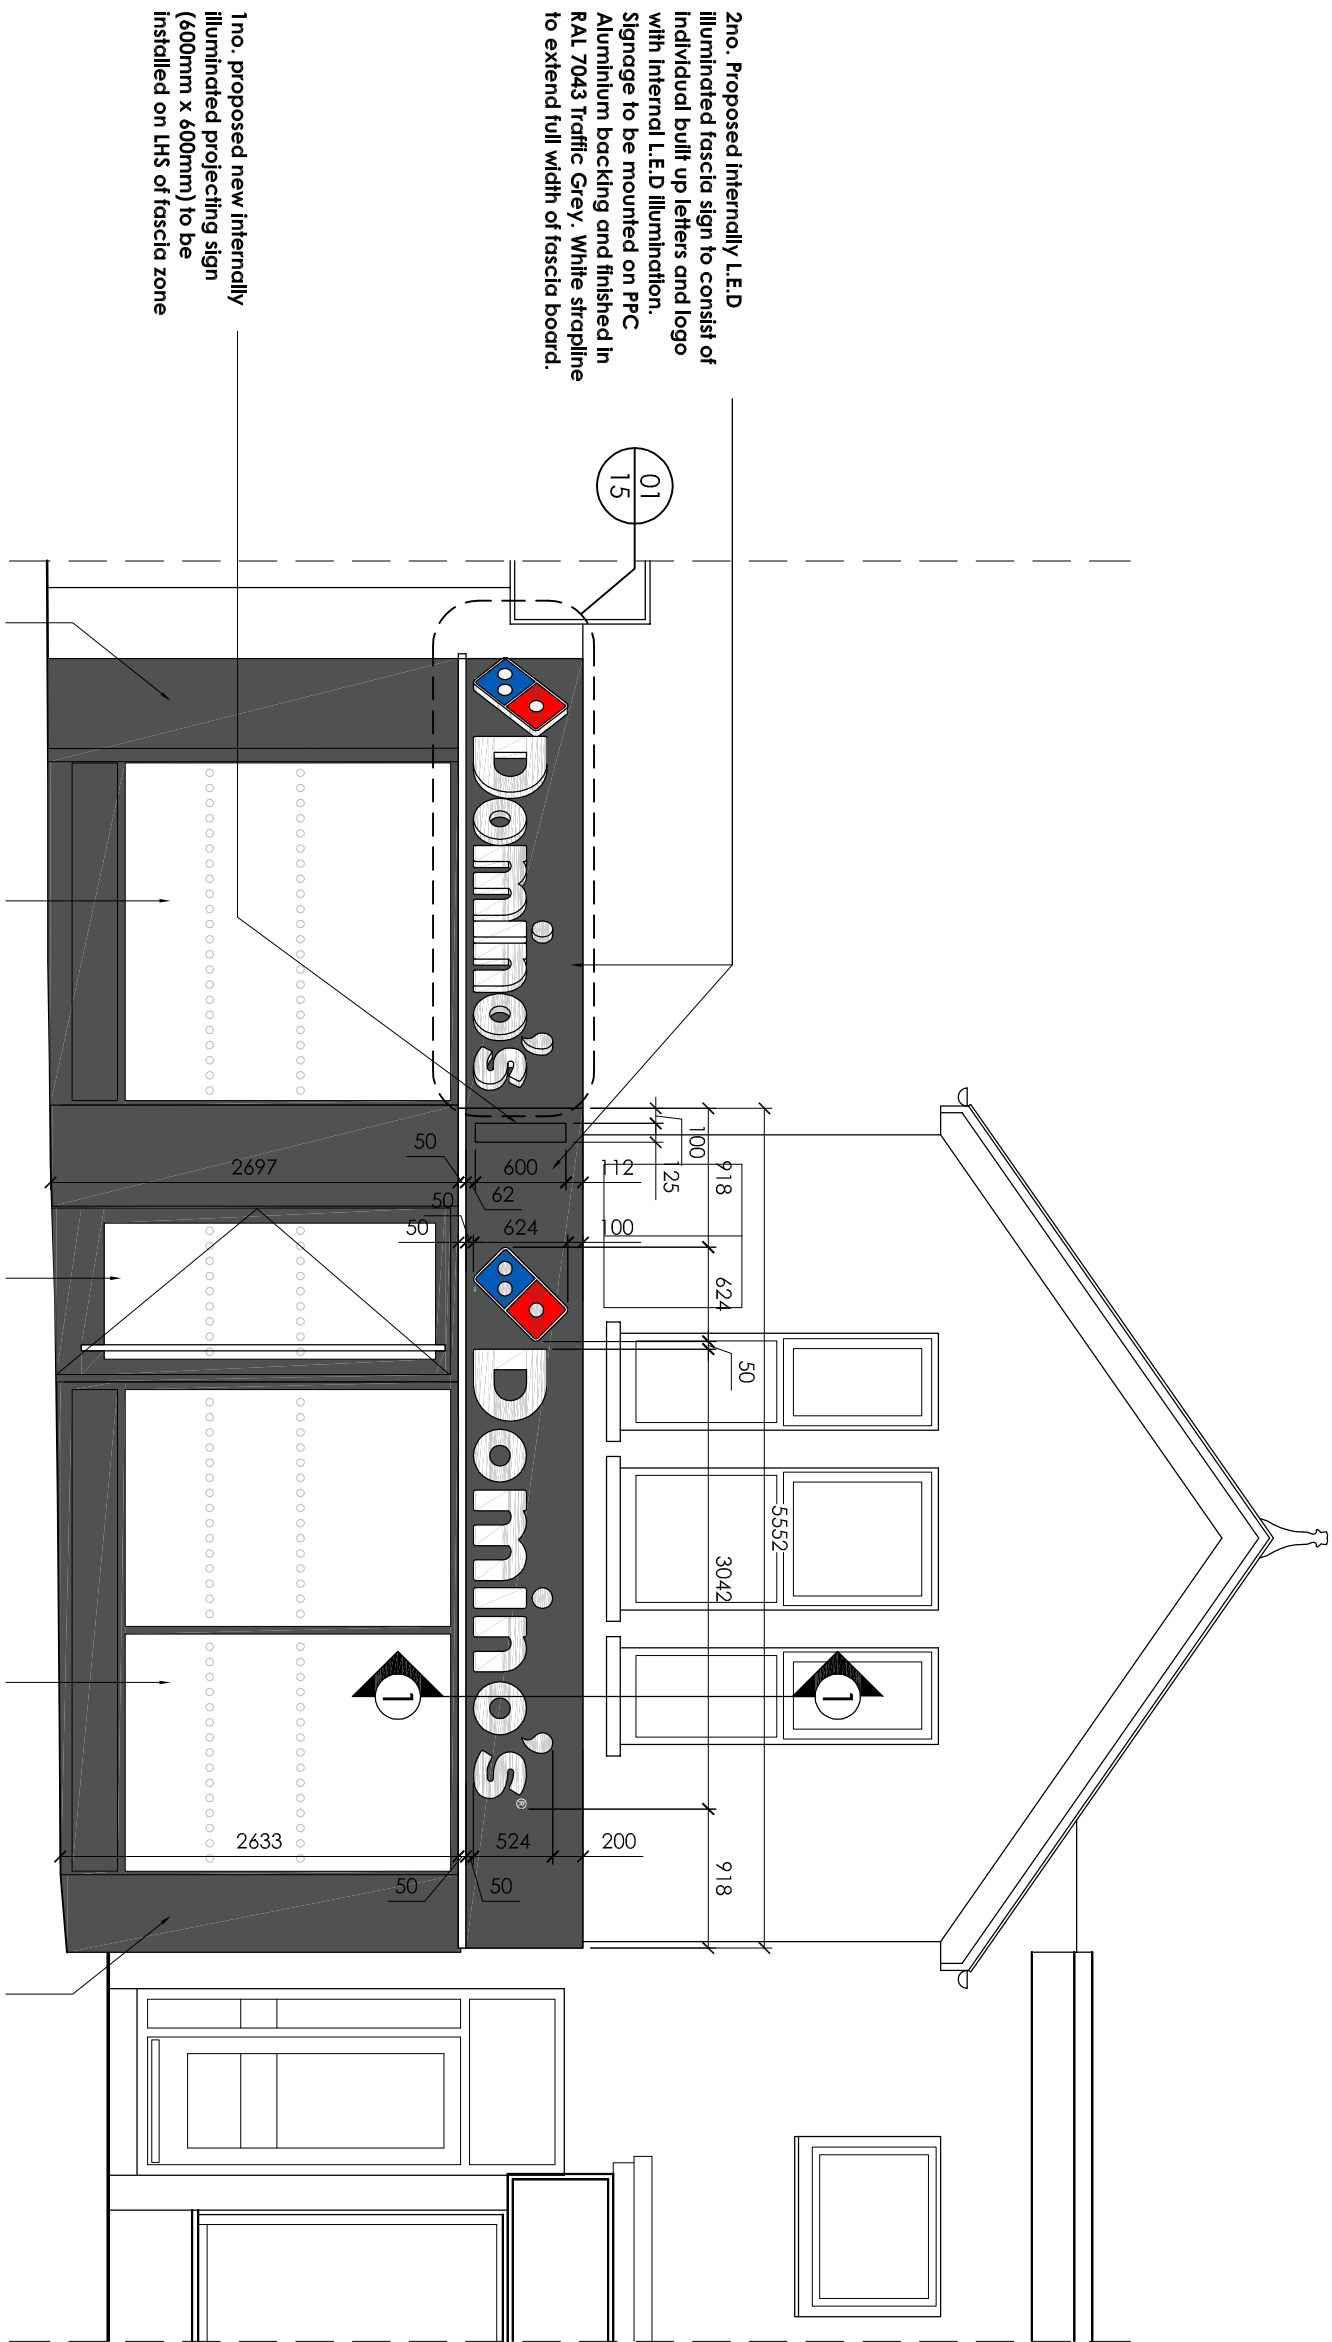


 


Proposed Elevation A - 1:50

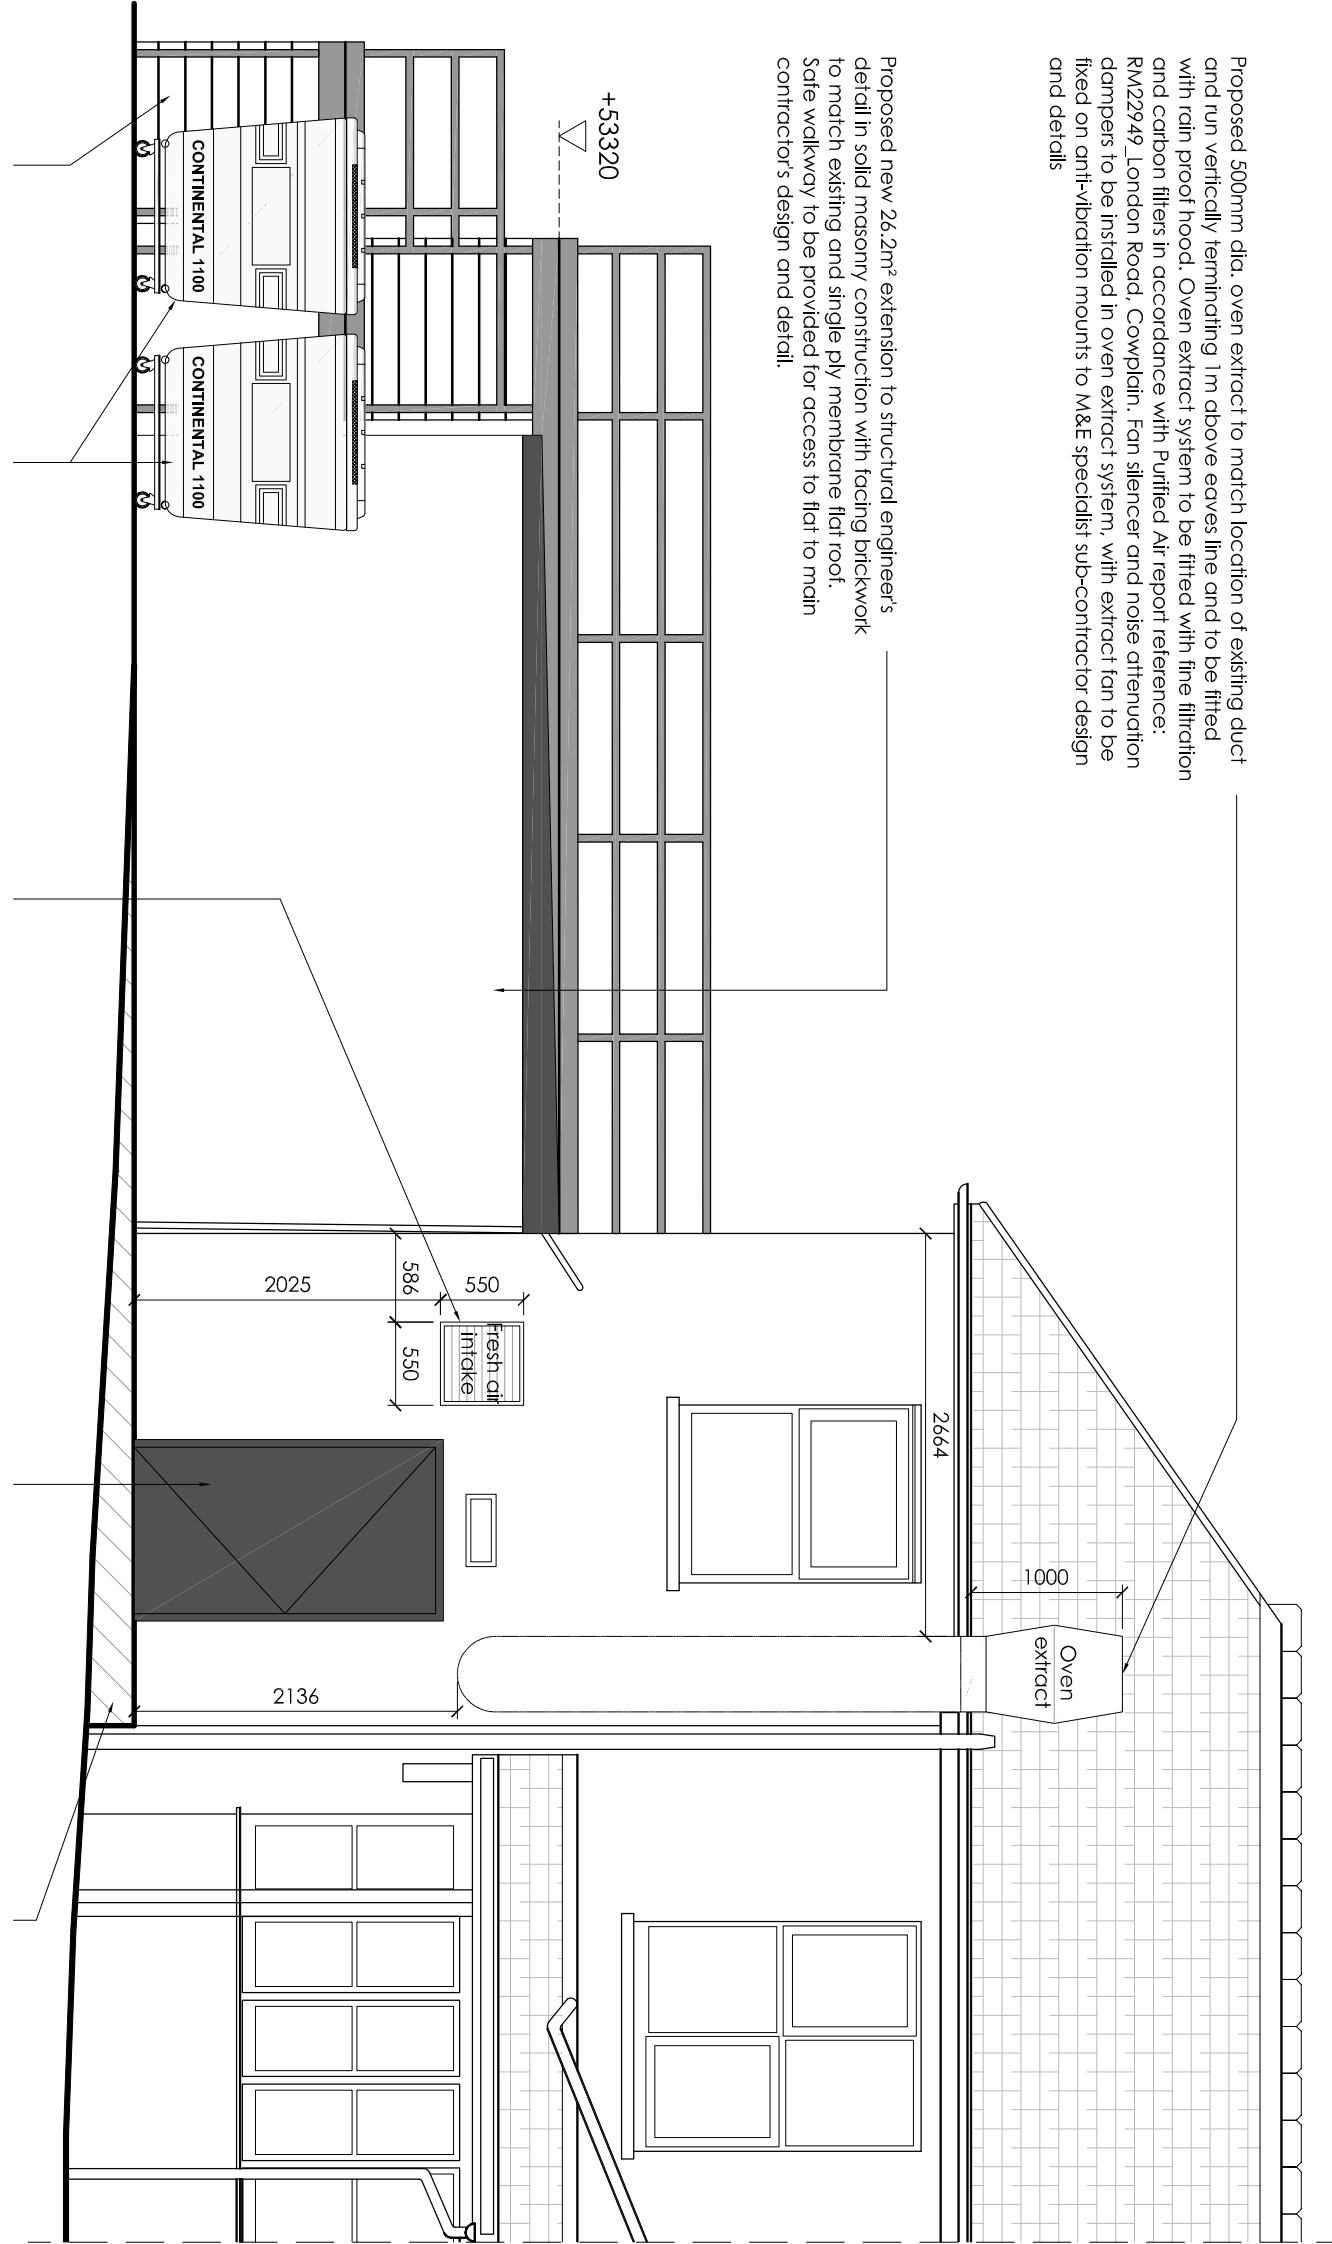

Proposed Elevation B - 1:50

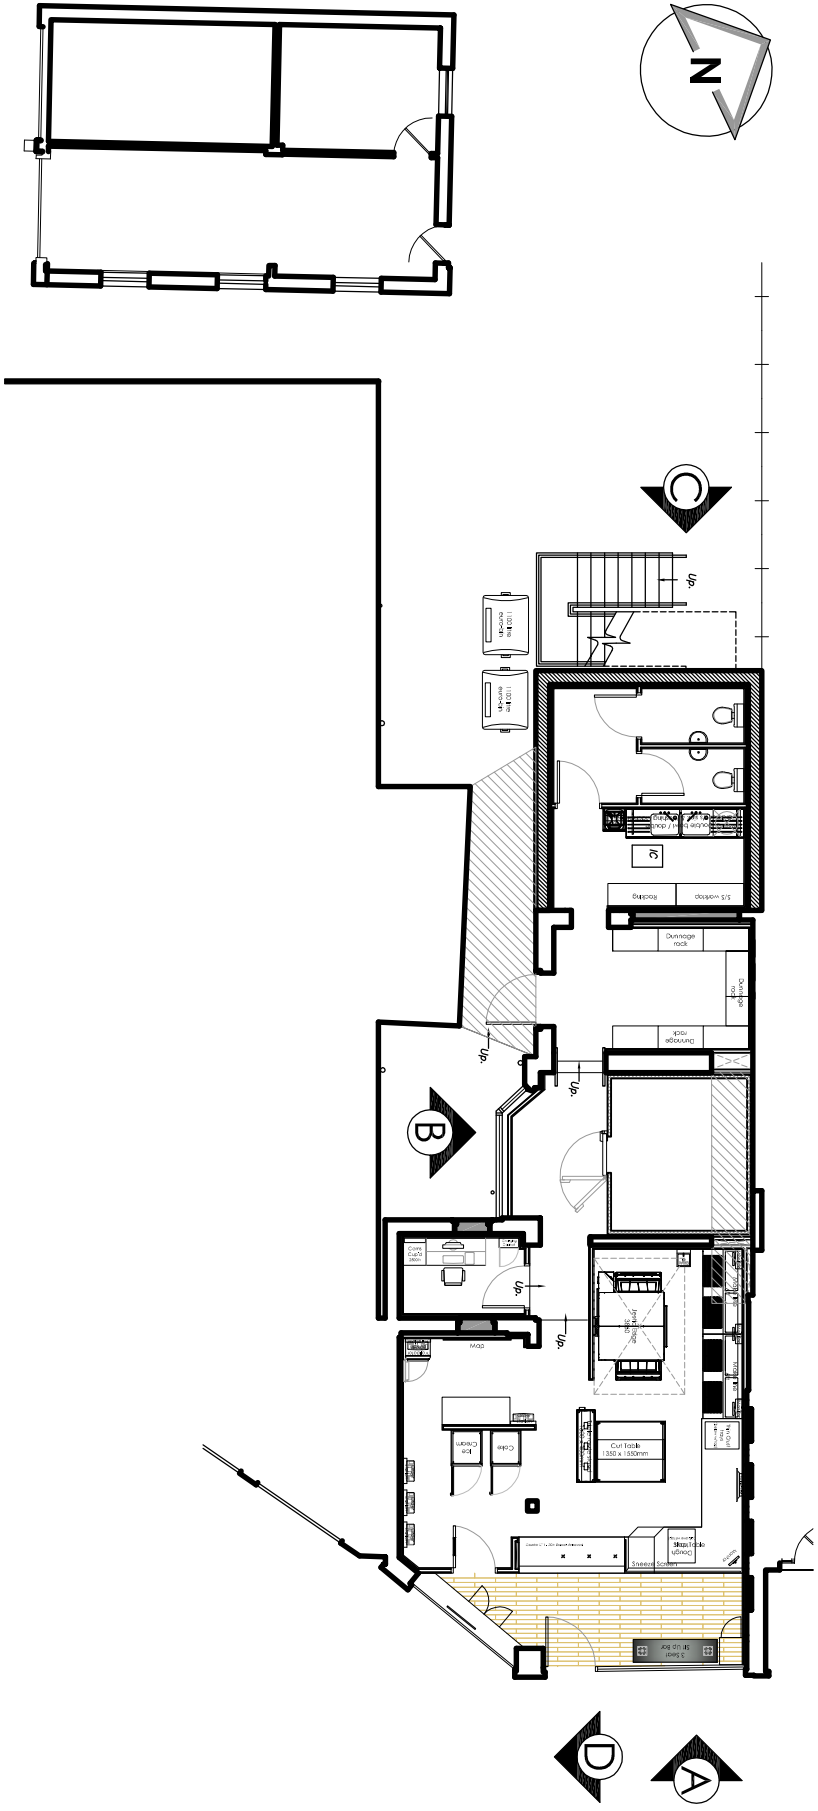

Key Plan - NTS

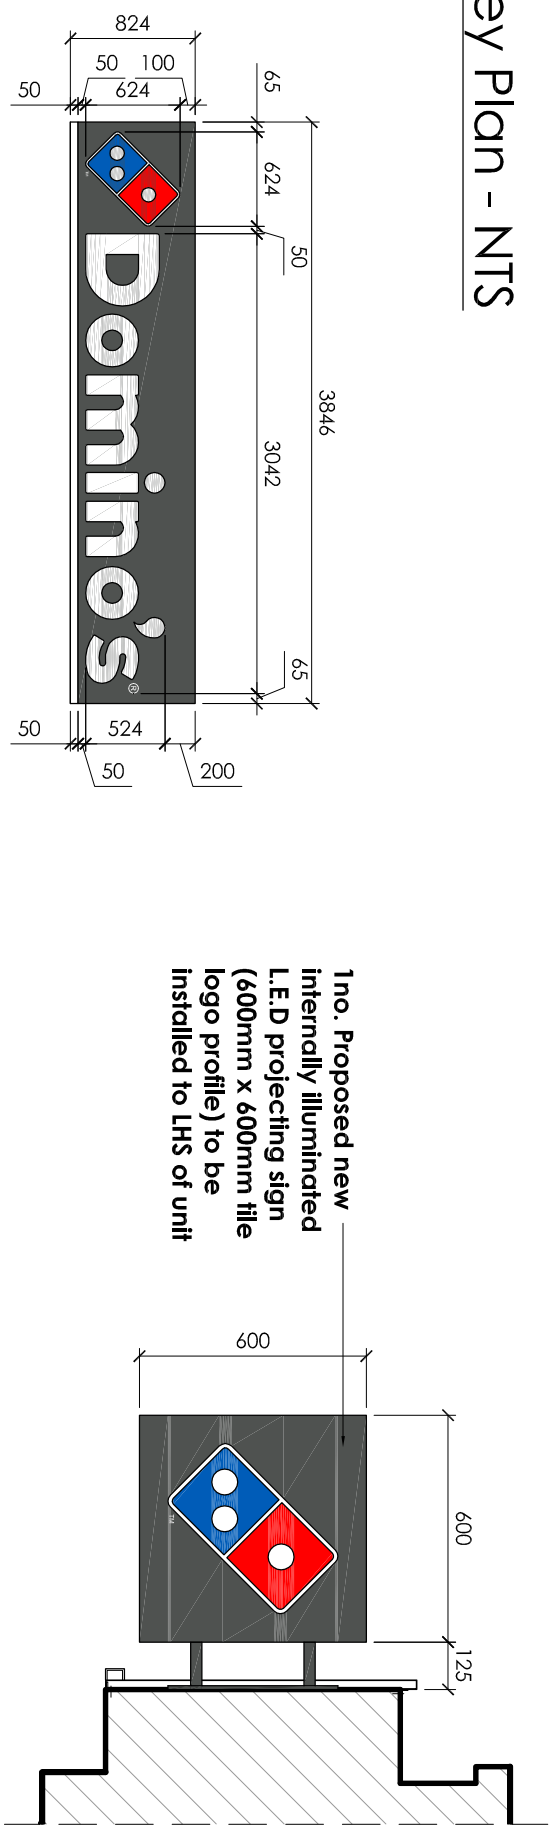

Detail 01 - Fascia Detail  
Scale 1:10

Projecting Sign Elevation D  
Scale 1:20

| Type             | Description                                                                                      | Illustration                           | Size                              | Quantity |
|------------------|--------------------------------------------------------------------------------------------------|----------------------------------------|-----------------------------------|----------|
| Fascia Letters   | Individual built-up letters                                                                      | Internally illuminated<br>Max 200cd/m² | Refer to elevation for dimensions | 2no.     |
| Fascia Underside | White line                                                                                       | Non-illuminated                        | Refer to elevation for dimensions | 2no.     |
| Fascia Tile Logo | Individual built-up logo                                                                         | Internally illuminated<br>Max 200cd/m² | Refer to elevation for dimensions | 2no.     |
| Projecting Sign  | Square aluminum box with internally illuminated acrylic RAL 7043 with applied vinyl graphic logo | Internally illuminated<br>Max 200cd/m² | Refer to elevation for dimensions | 1no.     |

#### NOTES


- All dimensions and levels are to be checked on site.
- Any discrepancies are to be reported to the architect before any work commences.
- The drawing and not be scaled to ascertain any dimensions. Work to be carried out in accordance with the drawing.
- The drawing and not be reproduced without express written permission from AEW.
- AEW is not responsible for any errors or omissions in the drawing. The accuracy of the drawing is the responsibility of the client. AEW cannot be held responsible for any errors or omissions in the drawing.
- The drawing is for information only. It is not to be used for any other purpose.
- The drawing is for information only. It is not to be used for any other purpose.

#### DESIGN HAZARD IDENTIFICATION

- Asbestos survey report required prior to commencement.
- Proposed to be subject to Building Control approval of the structure and access arrangements.
- Fire risk assessment required due to proposed extension and internal floor alterations.
- Removal of assumed internal structural loading with removal of roof and proposed extension (loadings, beams due to removal of internal wall, internal staircase, etc.). Refer to AEW for further information on structural design. Refer to AEW for further information on structural design.
- New external steel structure to be provided for access to first floor residential accommodation across roof of new extension to specialist sub-contractor's design and detail. Safe walkway to be installed on new proposed extension to match existing design and detail.
- Build over agreement required due to location of existing inspection chamber.
- Refer to Building Act report reference BW2292 London Road, Cowpitt for over-entire system design.
- Accidental damage and specification.
- Mean contractor to ensure all existing structure is the related to minimum 60 minutes.

Note: All dimensions and levels are to be checked on site. All other text refers to construction details from part of separate application REF: APV/17/01338

Fascia Section Detail 1-1  
Scale 1:10

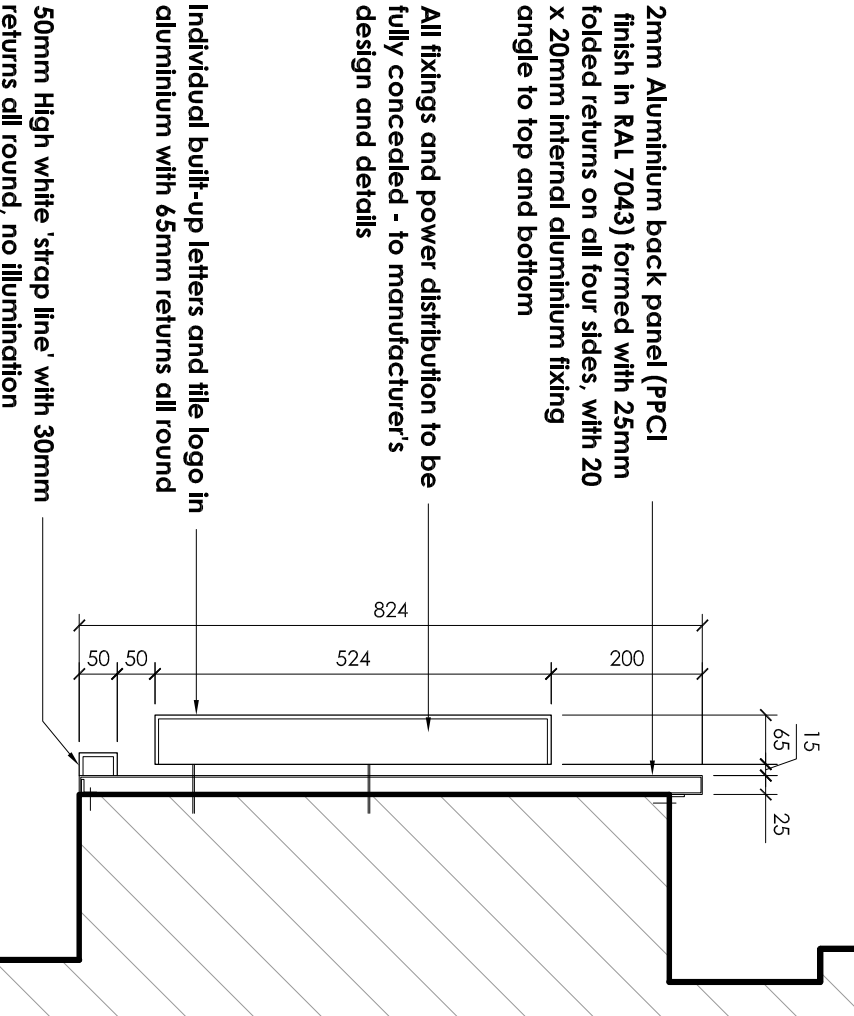

|                                                                |                                |            |              |                  |    |       |
|----------------------------------------------------------------|--------------------------------|------------|--------------|------------------|----|-------|
| A                                                              |                                |            |              | 20/03/2018       | TS | EOH   |
| Updated to franchisee's comments as per email sent on 15.03.18 |                                |            |              |                  |    |       |
| - Initial Issue                                                |                                |            |              | 07/03/2018       | TS | JJS   |
| Drawing title                                                  |                                |            |              |                  |    |       |
| Project                                                        | S1 London Road Cowdoin PO8 8LU |            |              |                  |    | Issue |
| Domino's Pizza Group                                           |                                |            |              |                  |    |       |
| Drawing stage                                                  |                                |            |              |                  |    |       |
| Stage 3 - Shopfit                                              |                                |            |              |                  |    |       |
| Revision                                                       | Date                           | Drawn by:- | Checked by:- | Purpose of Issue |    |       |
| A                                                              | 07/03/2018                     | TS         | JJS          | For construction |    |       |
| Proposed Shopfront Elevations                                  |                                |            |              |                  |    |       |