



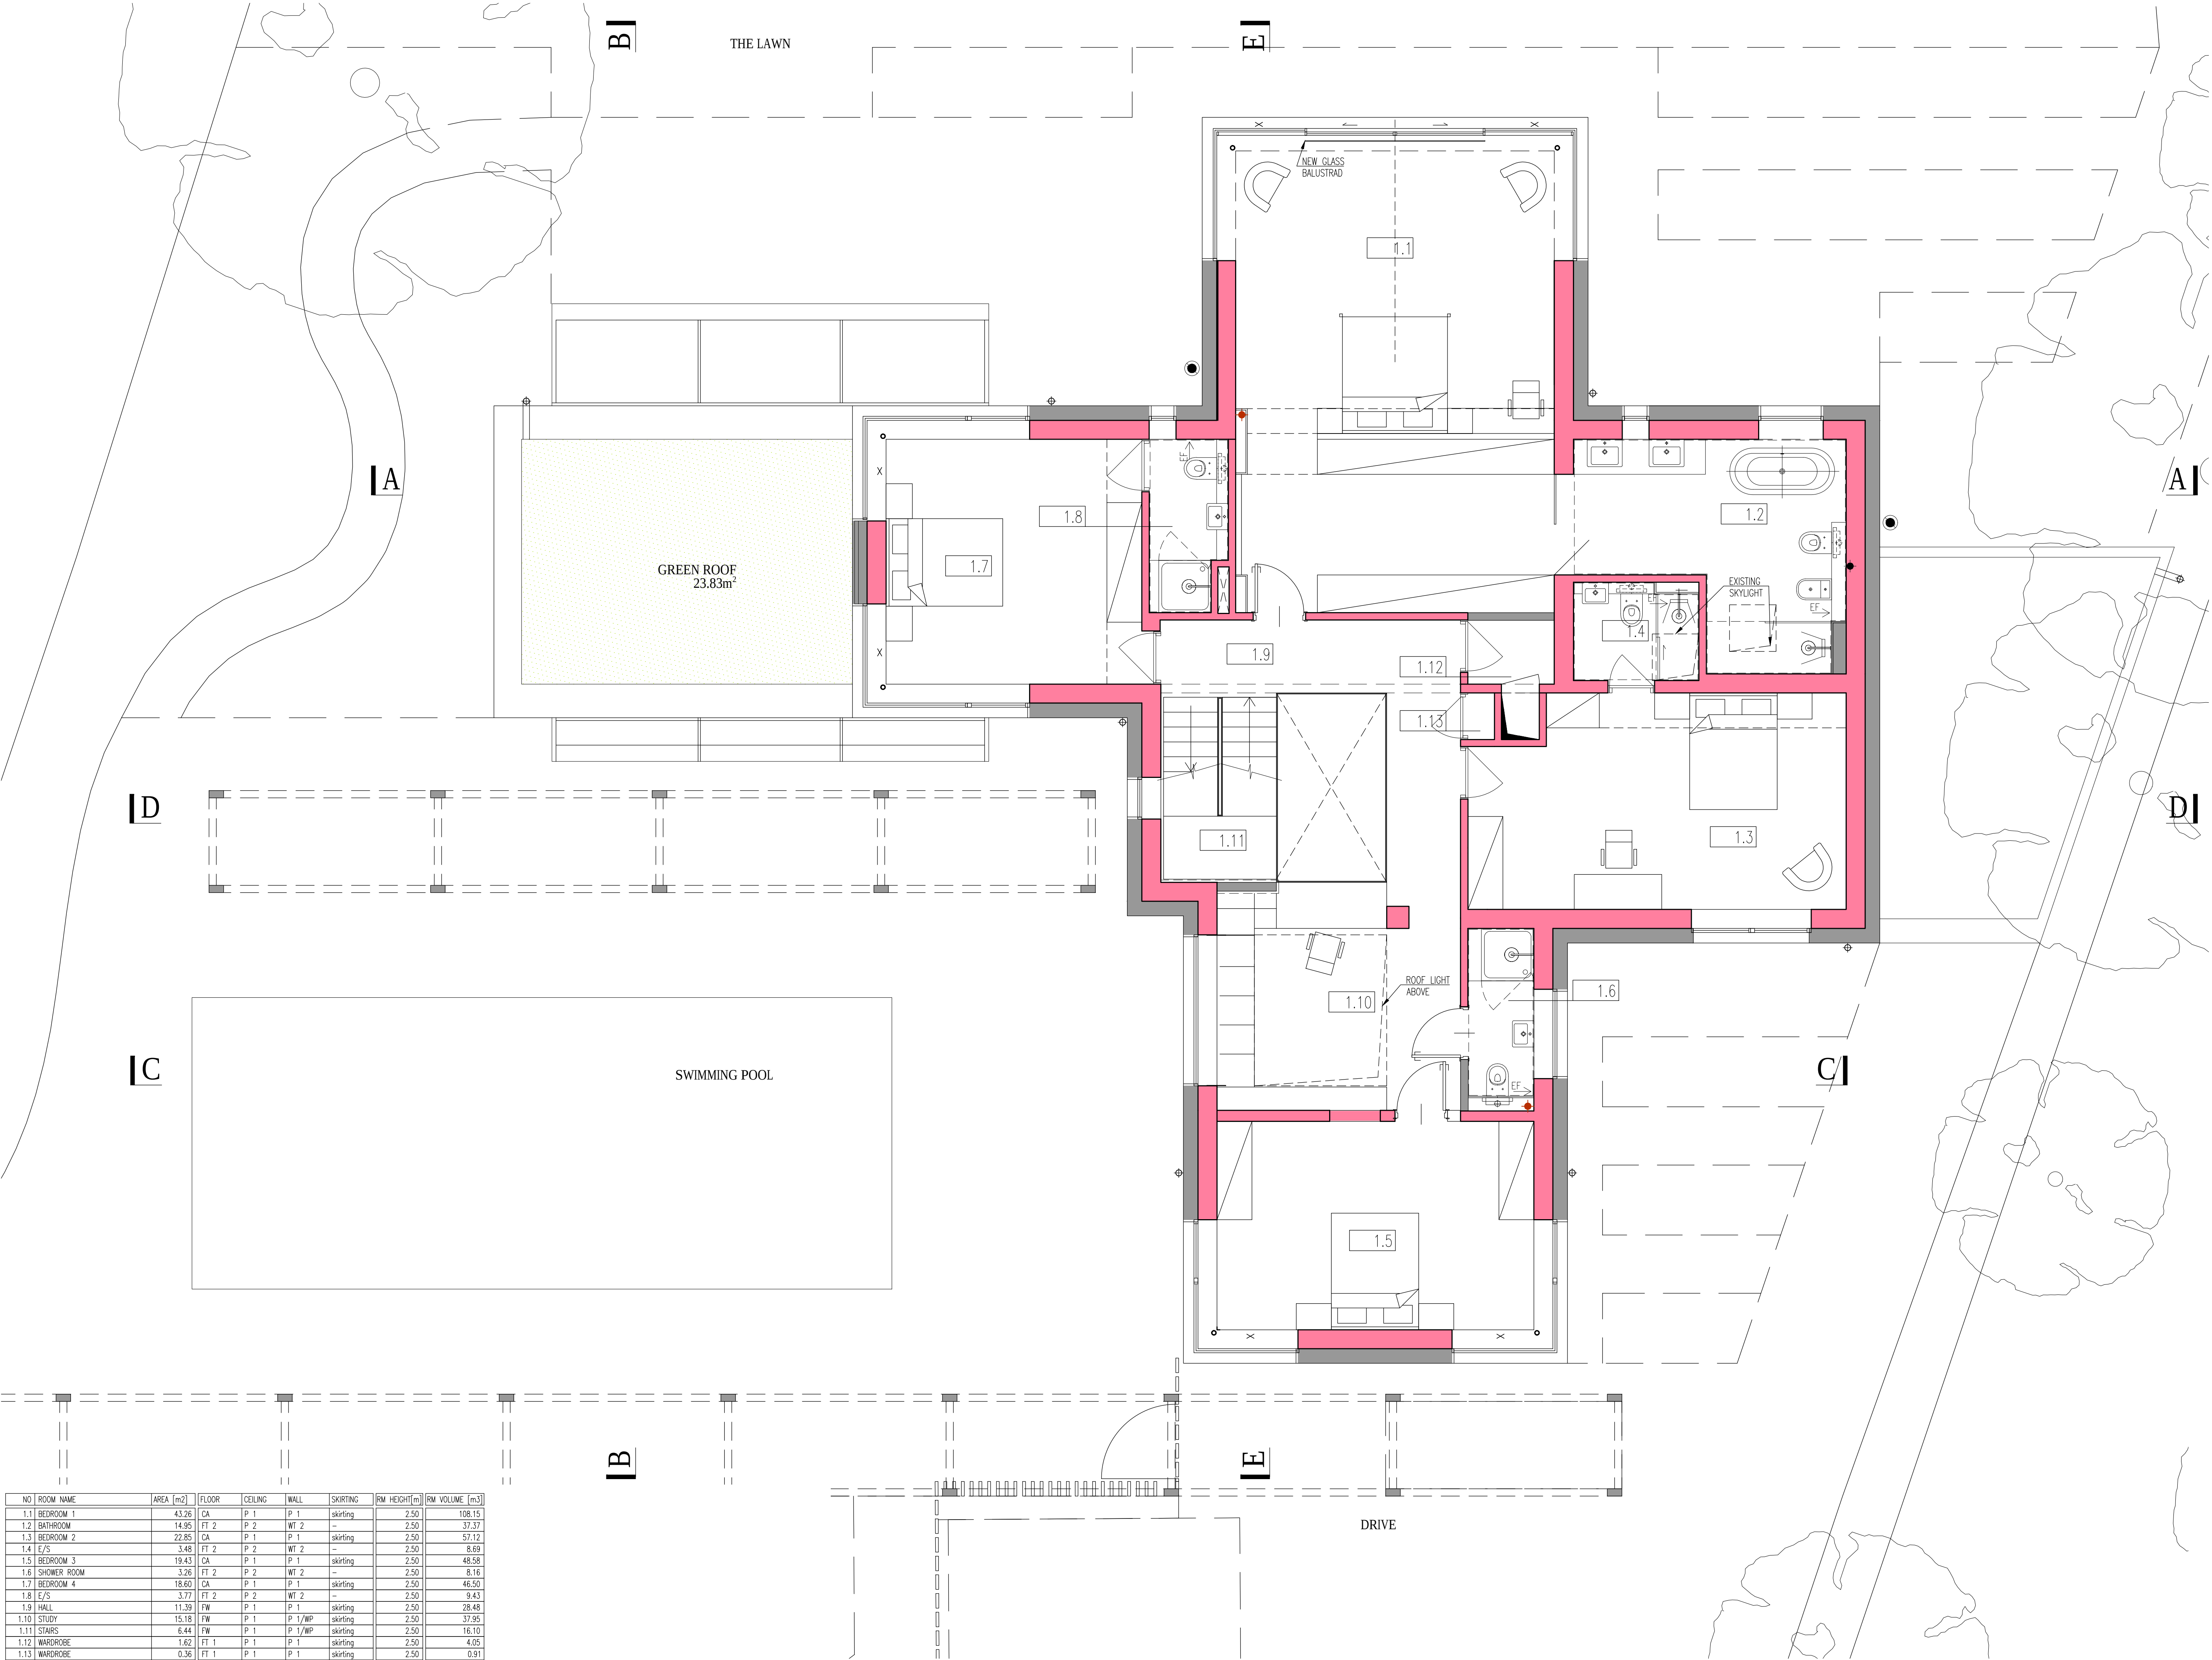

NO	ROOM NAME	AREA [m²]	FLOOR	CEILING	WALL	SKIRTING	RM HEIGHT[m]	RM VOLUME [m³]
1.1	BEDROOM 1	43.26	CA	P 1	P 1	skirting	2.50	108.15
1.2	BATHROOM	14.95	FT 2	P 2	WT 2	—	2.50	37.37
1.3	BEDROOM 2	22.85	CA	P 1	P 1	skirting	2.50	57.12
1.4	E/S	3.48	FT 2	P 2	WT 2	—	2.50	8.69
1.5	BEDROOM 3	19.43	CA	P 1	P 1	skirting	2.50	48.58
1.6	SHOWER ROOM	3.26	FT 2	P 2	WT 2	—	2.50	8.16
1.7	BEDROOM 4	18.60	CA	P 1	P 1	skirting	2.50	46.50
1.8	E/S	3.77	FT 2	P 2	WT 2	—	2.50	9.43
1.9	HALL	11.39	FW	P 1	P 1	skirting	2.50	28.48
1.10	STUDY	15.18	FW	P 1	P 1/WP	skirting	2.50	37.95
1.11	STAIRS	6.44	FW	P 1	P 1/WP	skirting	2.50	16.10
1.12	WARDROBE	1.62	FT 1	P 1	P 1	skirting	2.50	4.05
1.13	WARDROBE	0.36	FT 1	P 1	P 1	skirting	2.50	0.91
TOTAL		164.59						411.49

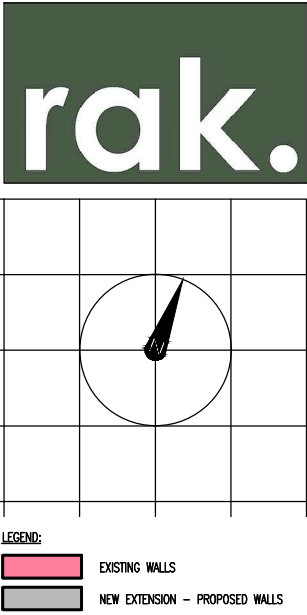

Rev B 2018.06.14 Planning Application
Rev A 2018.05.31 Revised PO Application

Revision

Project title:
Northshore
40 Sinah Lane
Hayling Island, PO11 0HH

Drawing title
Proposed - House
- First Floor Plan

Client
Mr and Mrs Nunn

Date 01.02.2018

Scale
1:50 @ A1 or 1:100 @ A3

Status
Planning

Drg. no.
1032-00-004 Rev.B

Notes
Do not scale this drawing
All dimensions must be
checked and rak architects
are to be informed of any
discrepancies prior to
construction, this drawing
and any of the details
therein remain the copyright
of rak architecture ltd.

rak architecture ltd
Lower Lewell Farmhouse,
Lewell,
Dorchester,
Dorset,
DT2 8AP

Phone: +44 (0)1305 246741
www.rakarchitecture.co.uk