




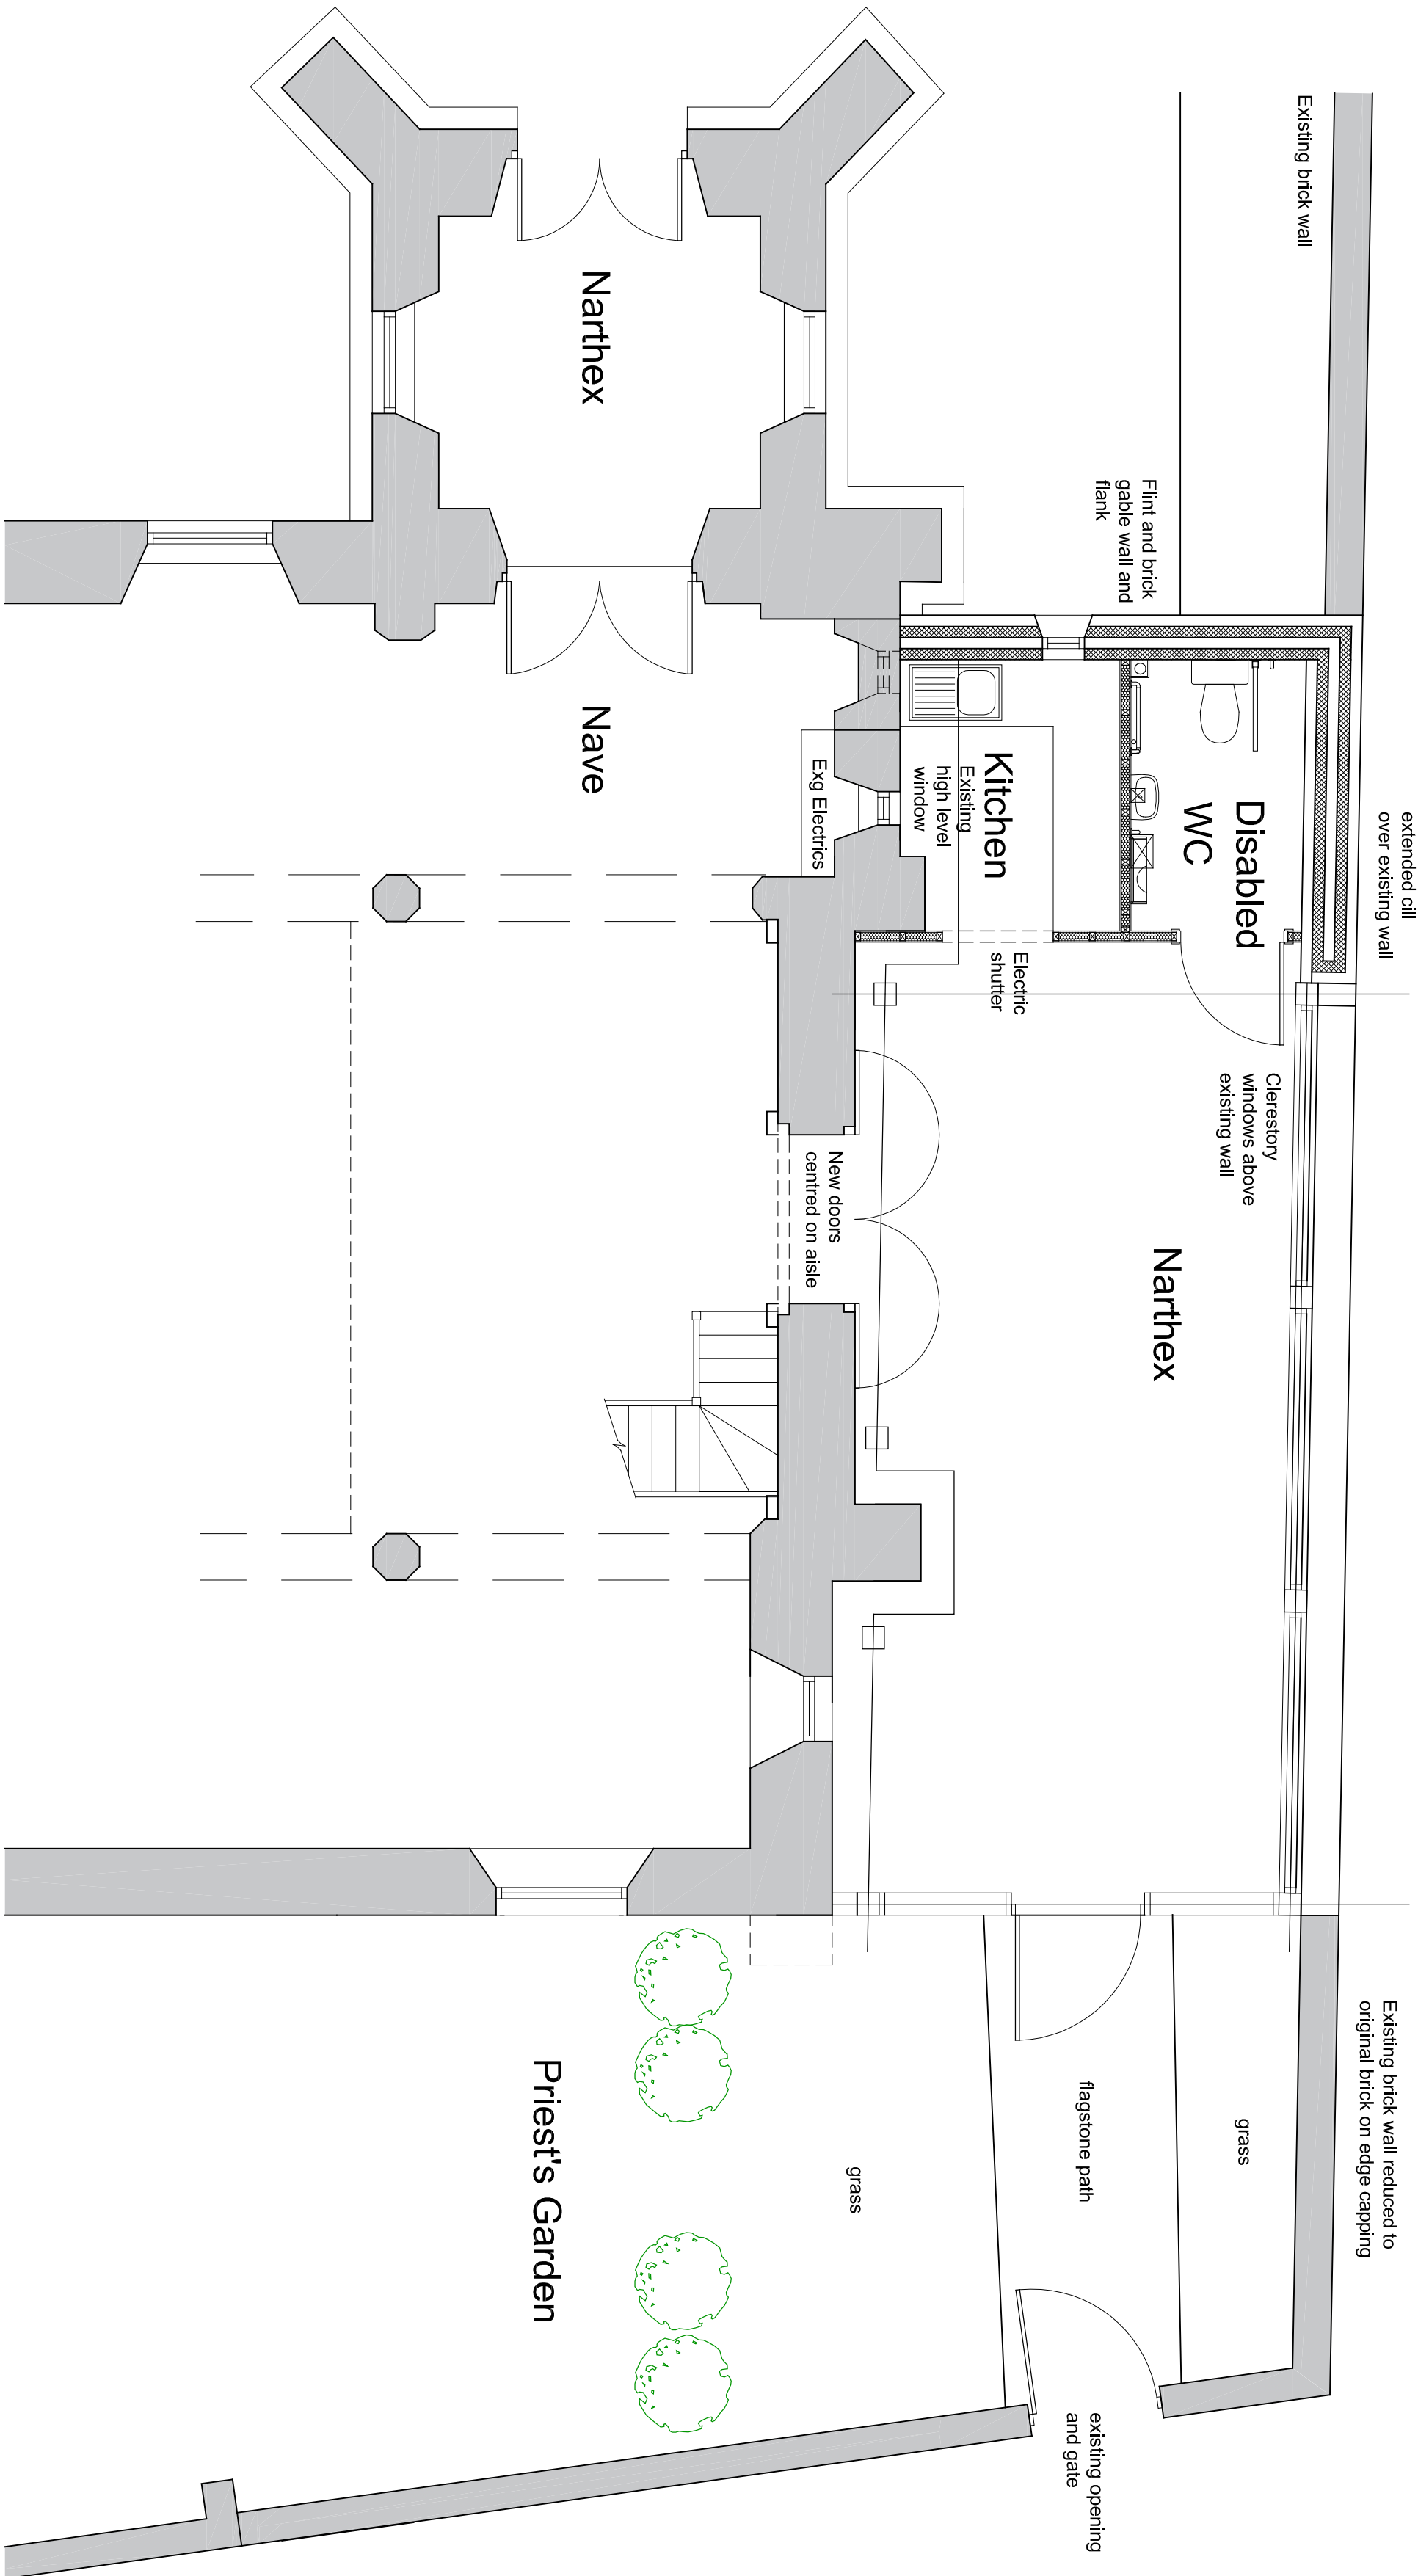

Proposed Plan.
Scale 1:50

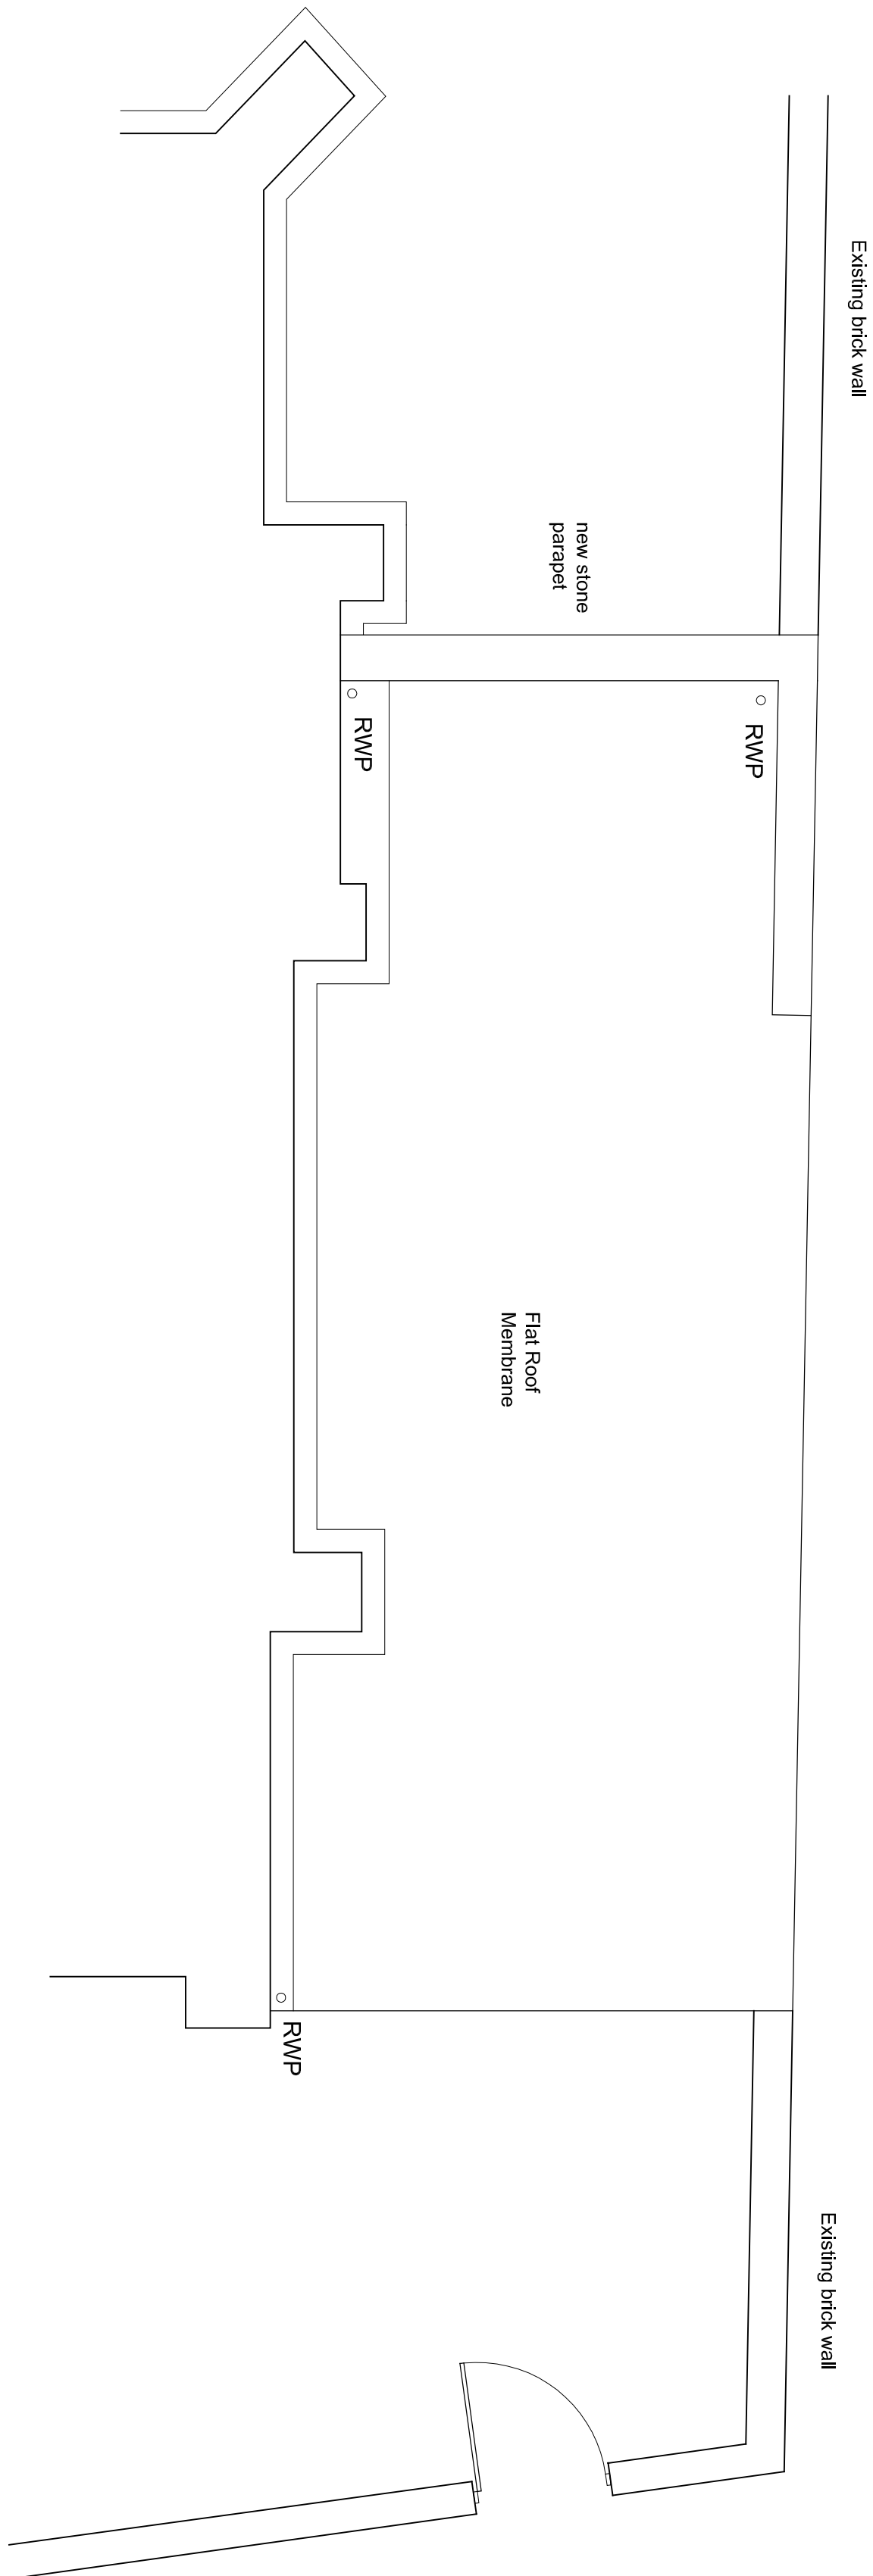


Proposed Roof Plan.
Scale 1:50

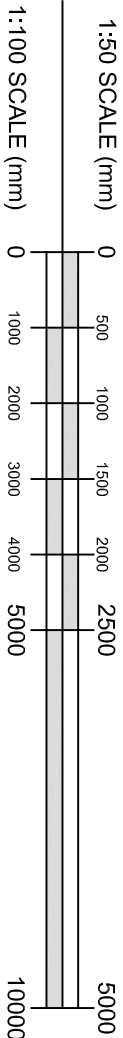

Proposed Image -from car park



Proposed Image -from street

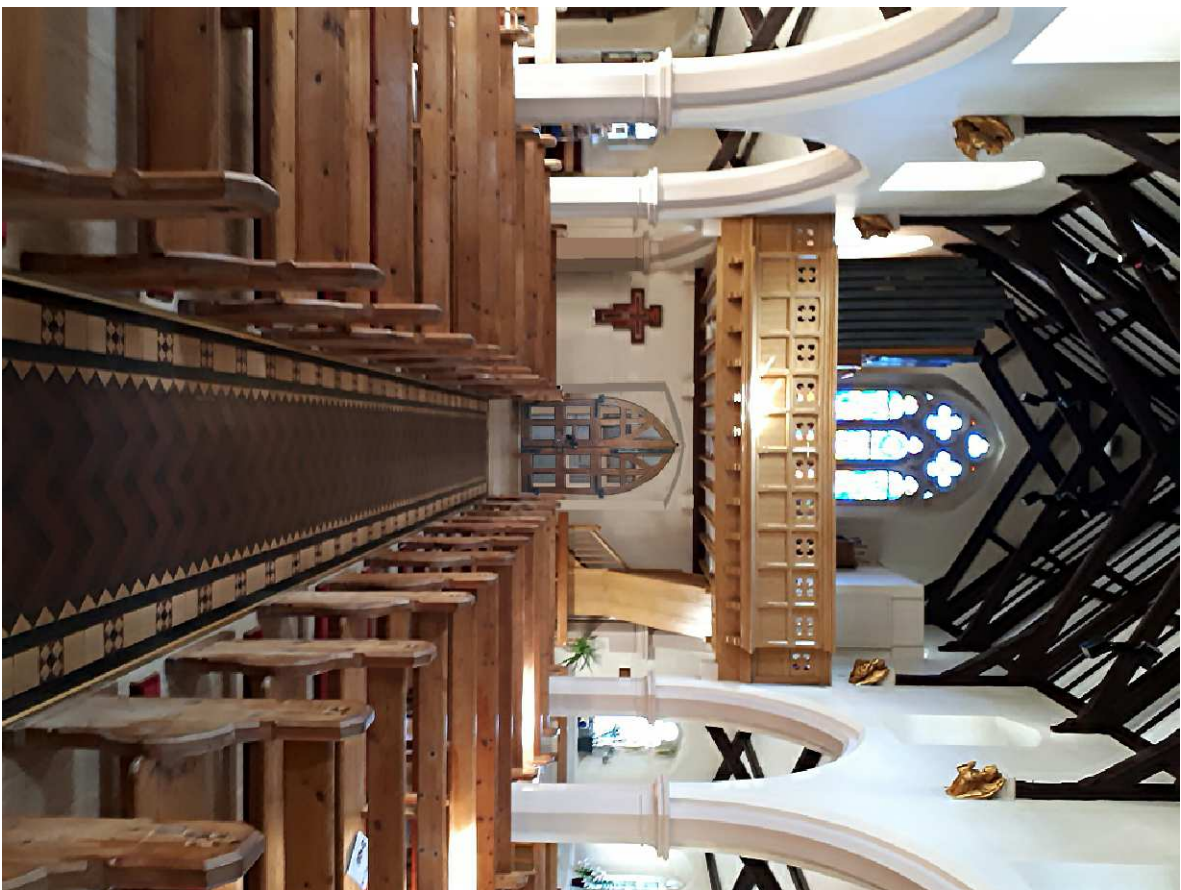

Interior Image

the
aed
practice

mail@aedpractice.co.uk www.aedpractice.co.uk
Copyright © The AED Practice Limited (2016)

CHURCH HALL AND MEETING ROOMS
ST JOSEPH CATHOLIC CHURCH,
WEST STREET, HAVANT, PO9 1LP
PROPOSED CHURCH EXTENSION PLANS
Scale: 1:50@A1 Date: 16.10.18
Dwg No: **PD1802/PL13** Rev: **A**

REV	DATE	NOTES	BY
A	23.10.18	Window added to kitchen. Brick colour amended.	LH

PLANNING APPLICATION

Do not scale from this drawing - all dimensions to be checked on site