




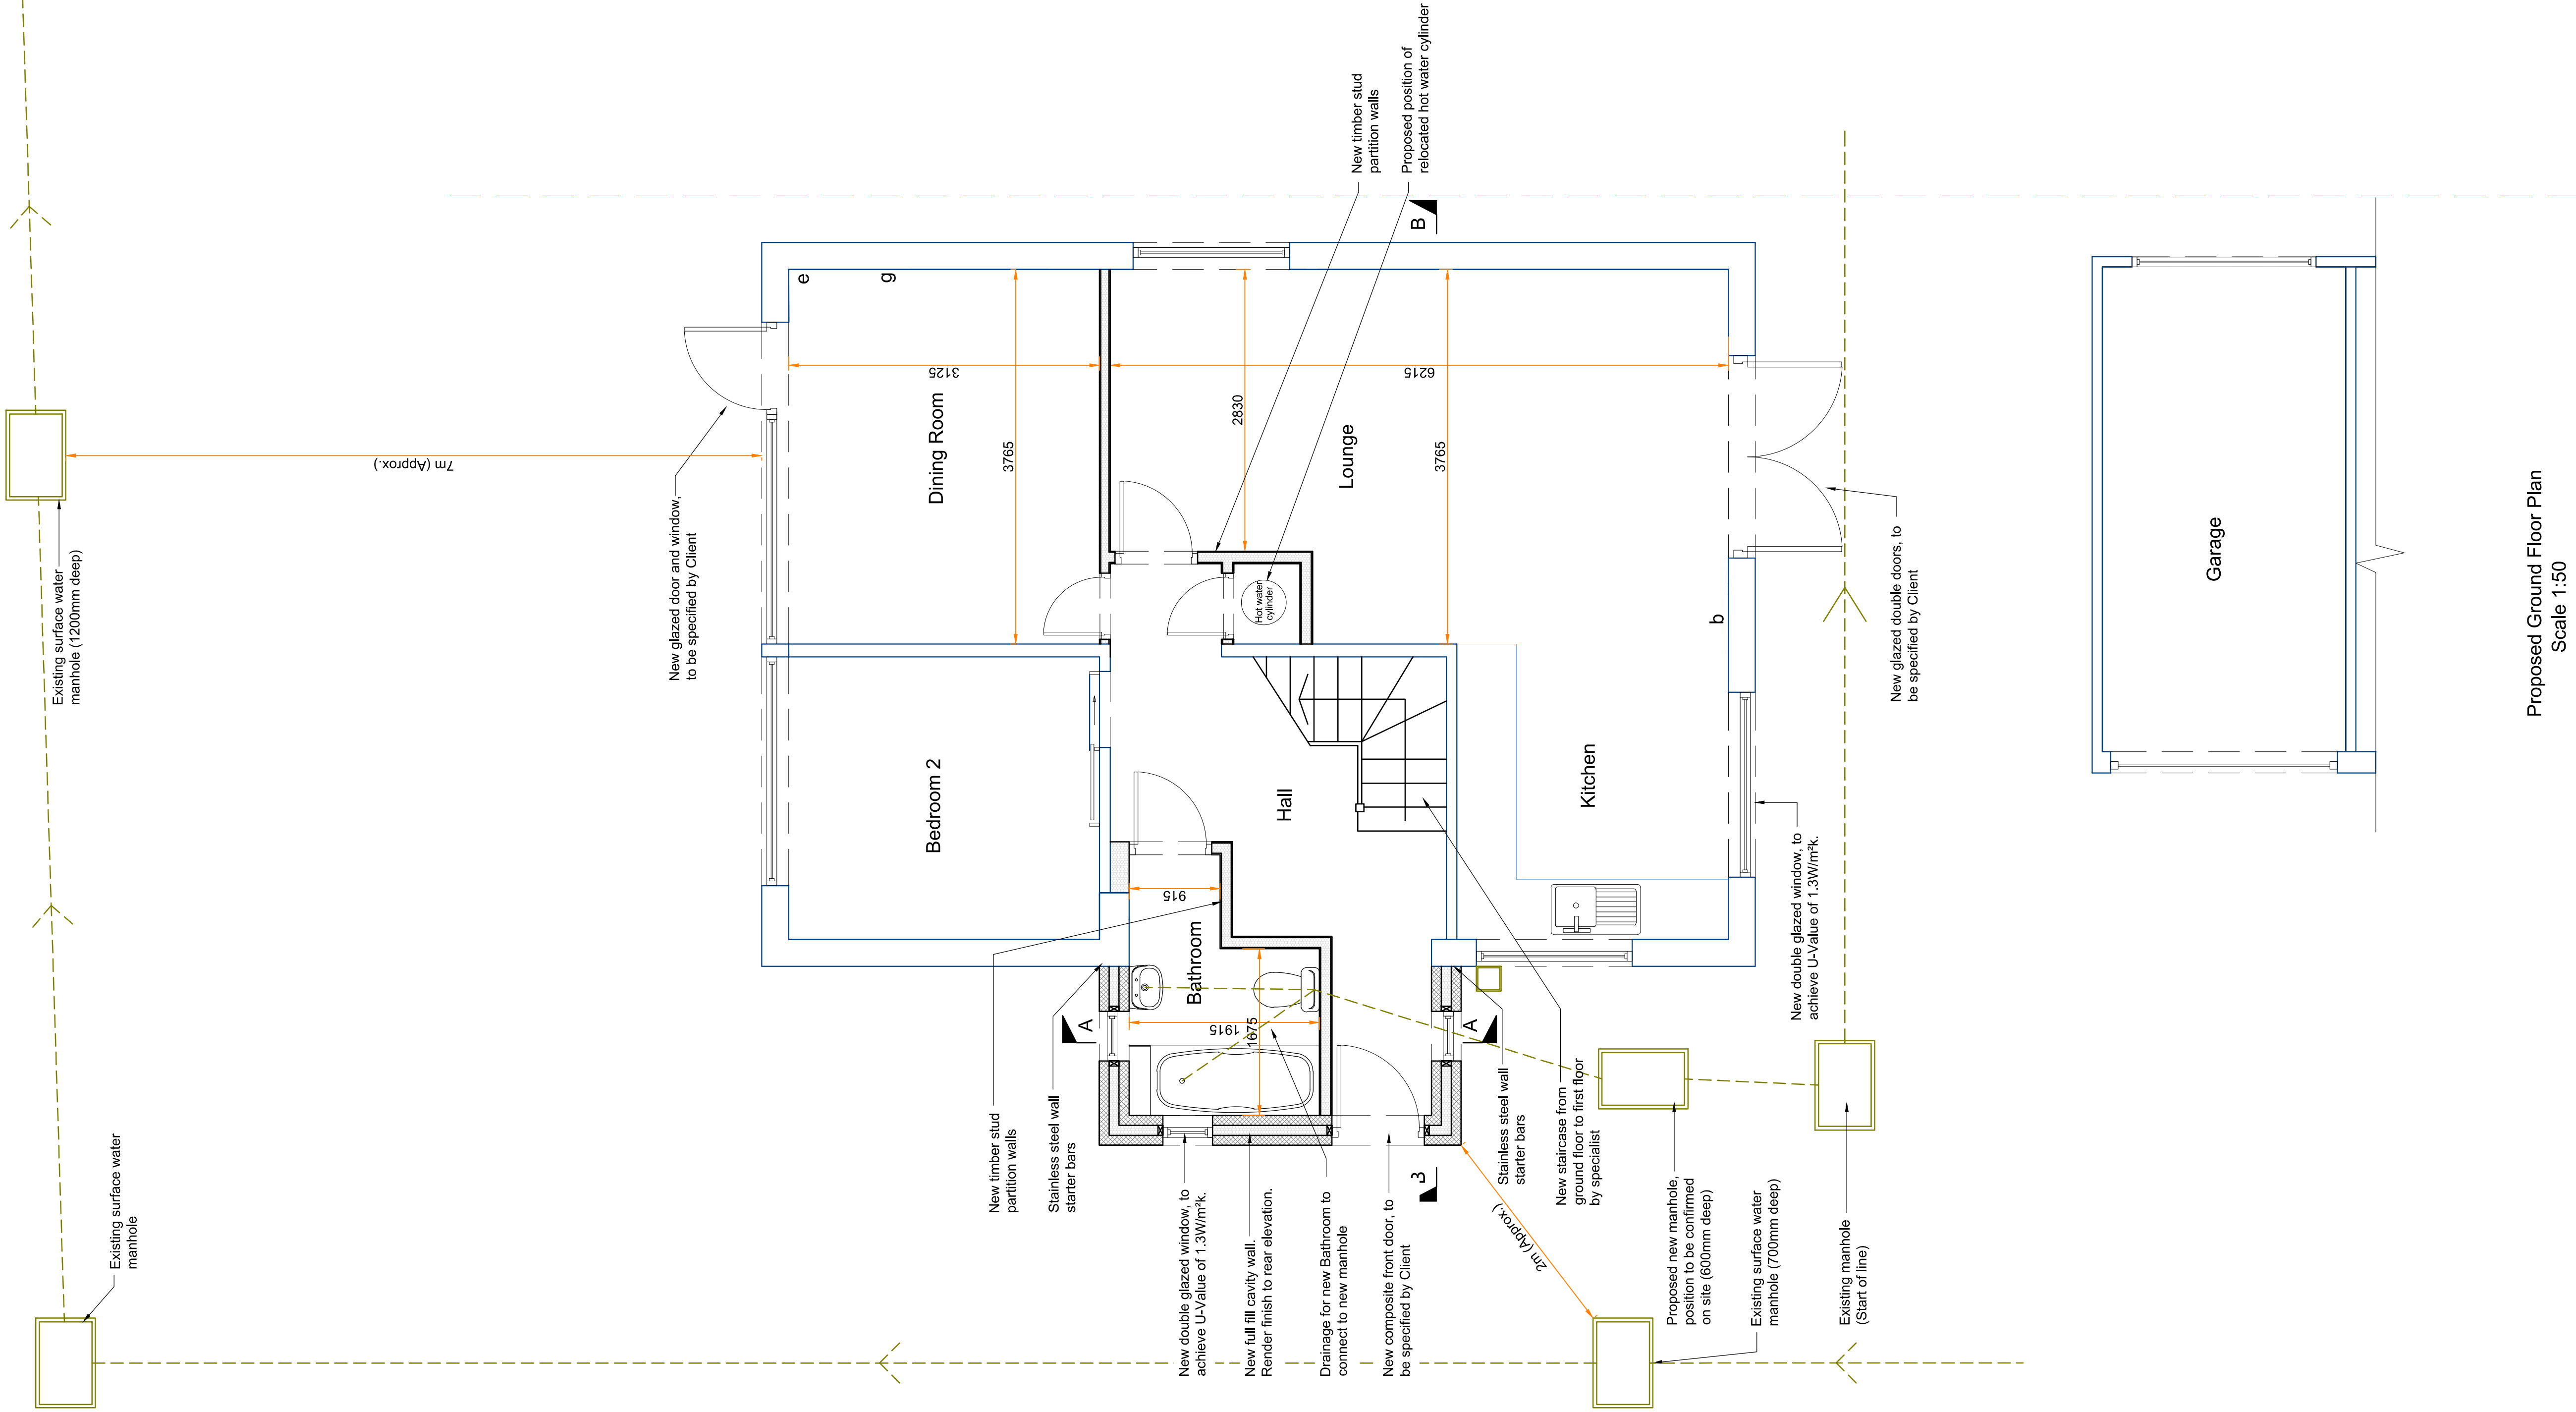

Proposed Ground Floor Plan
Scale 1:50

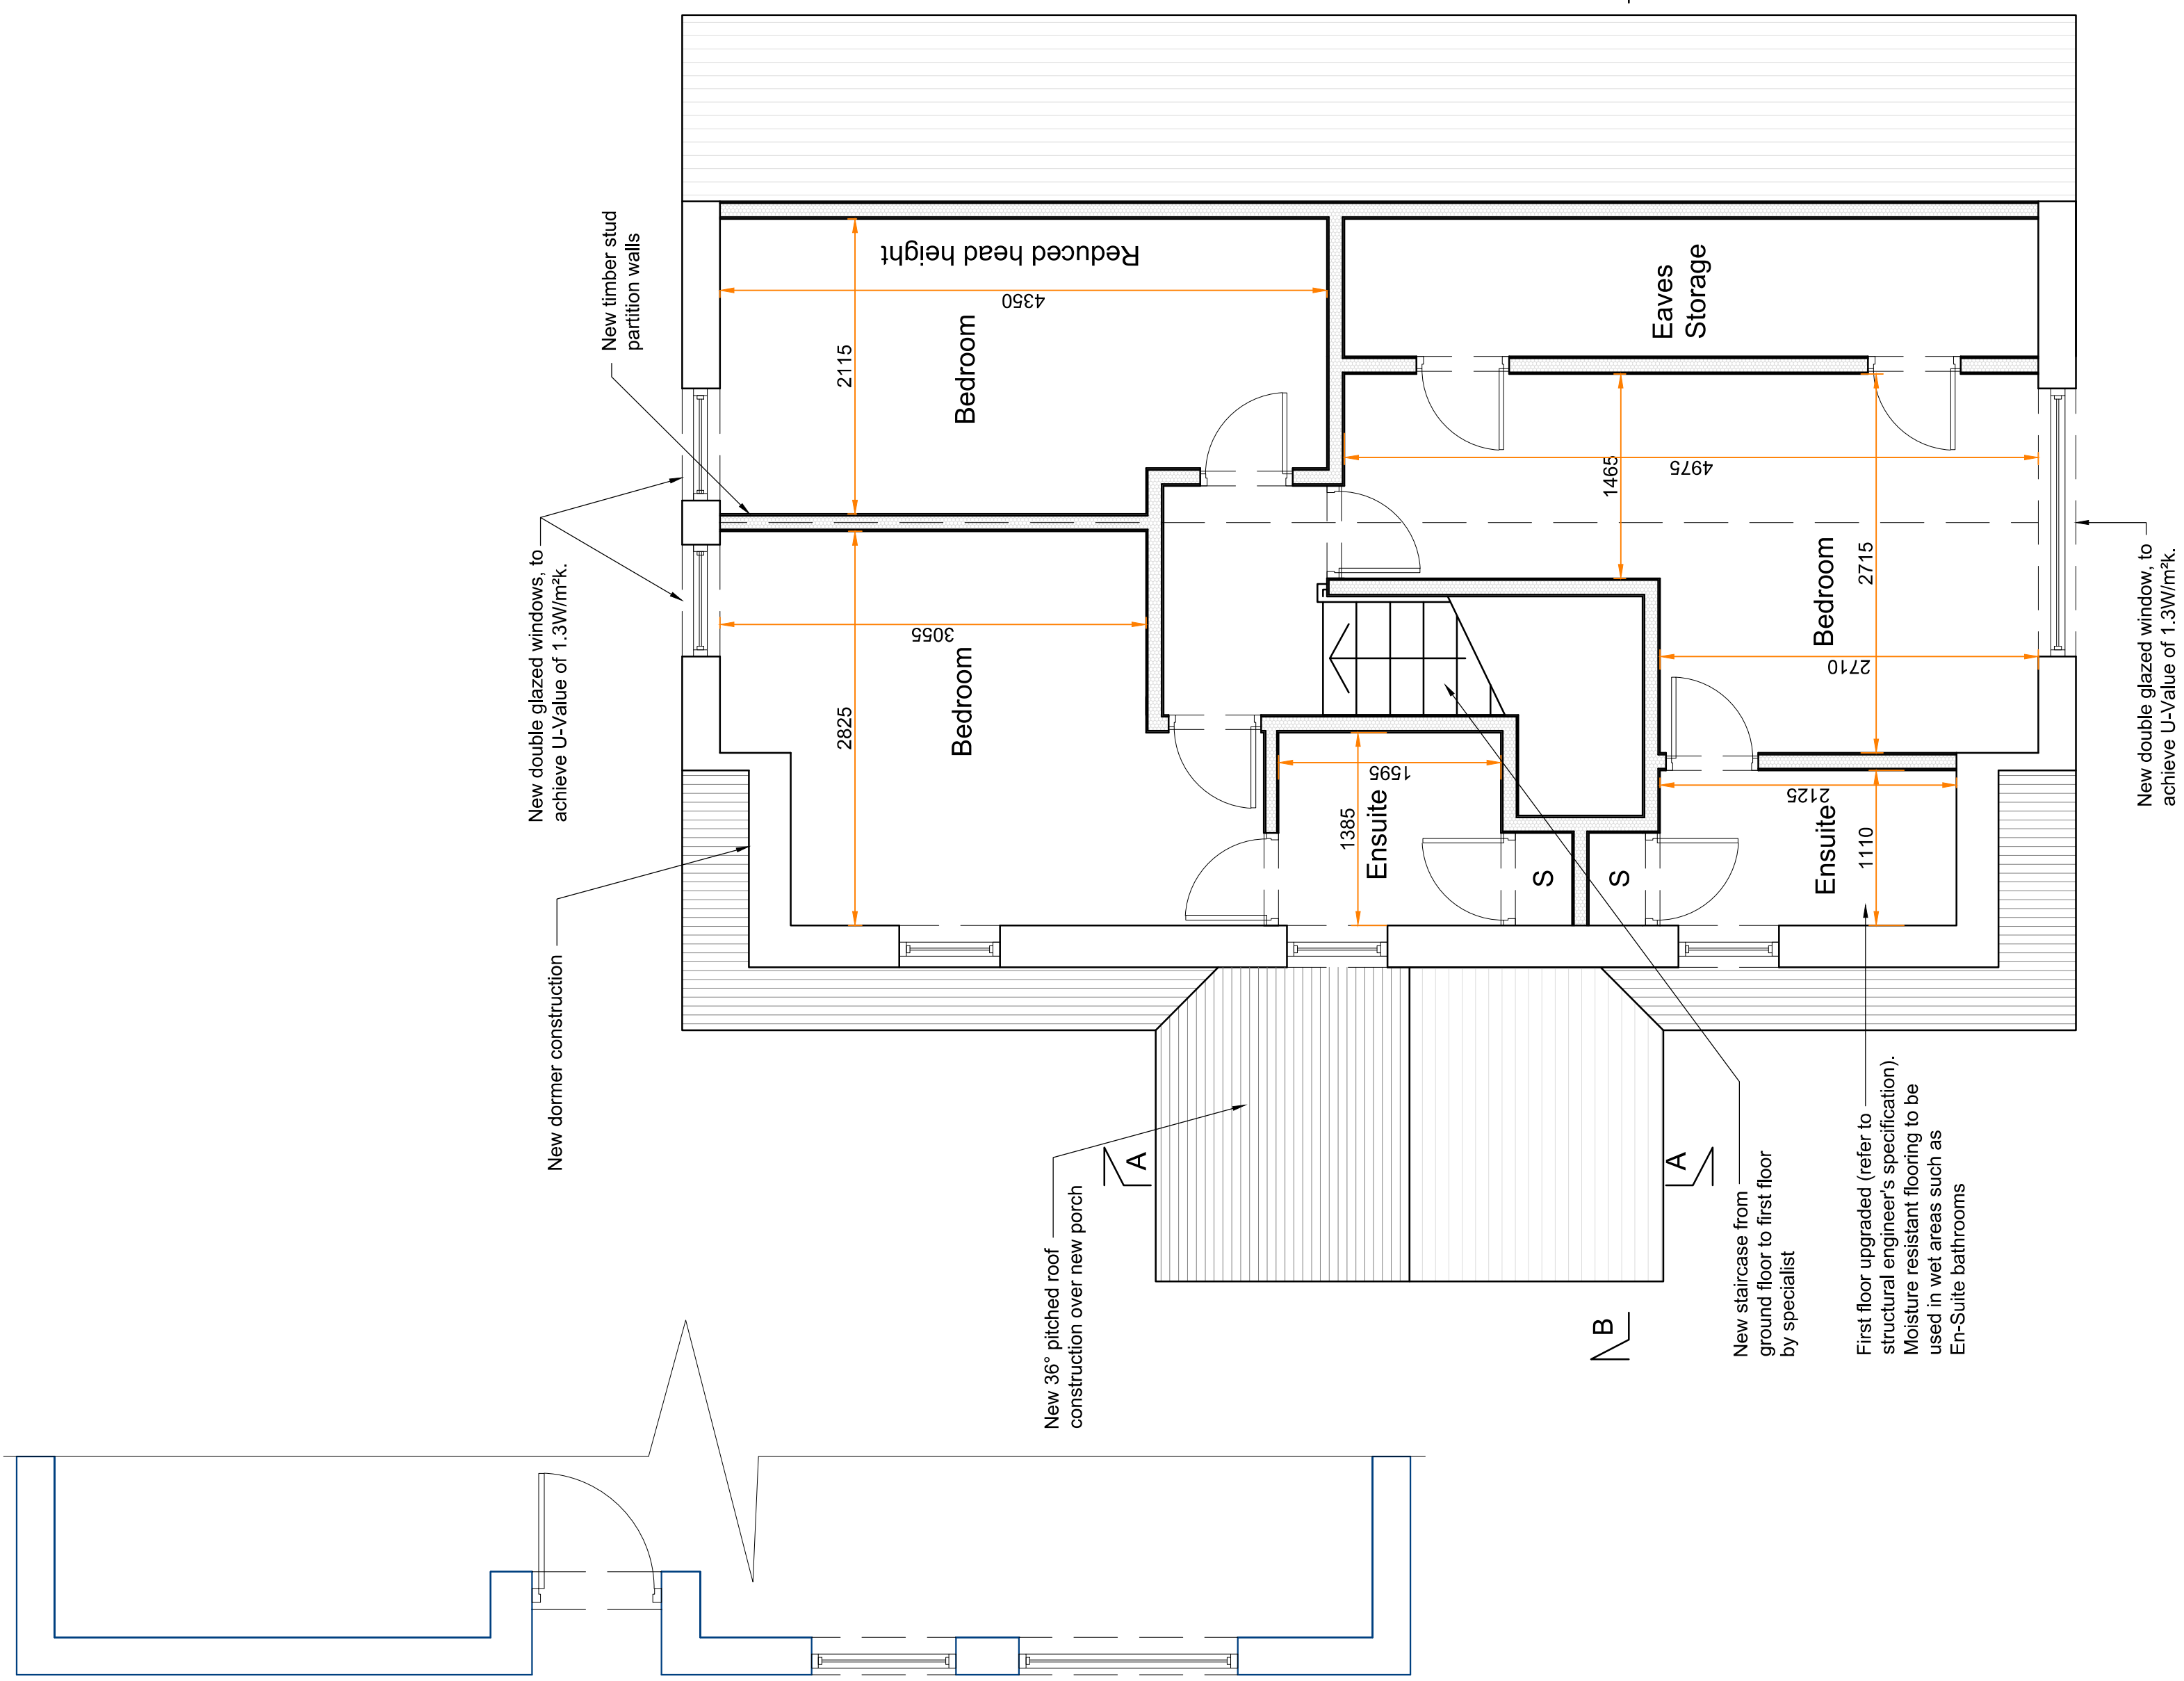

Proposed Roof Plan
Scale 1:50

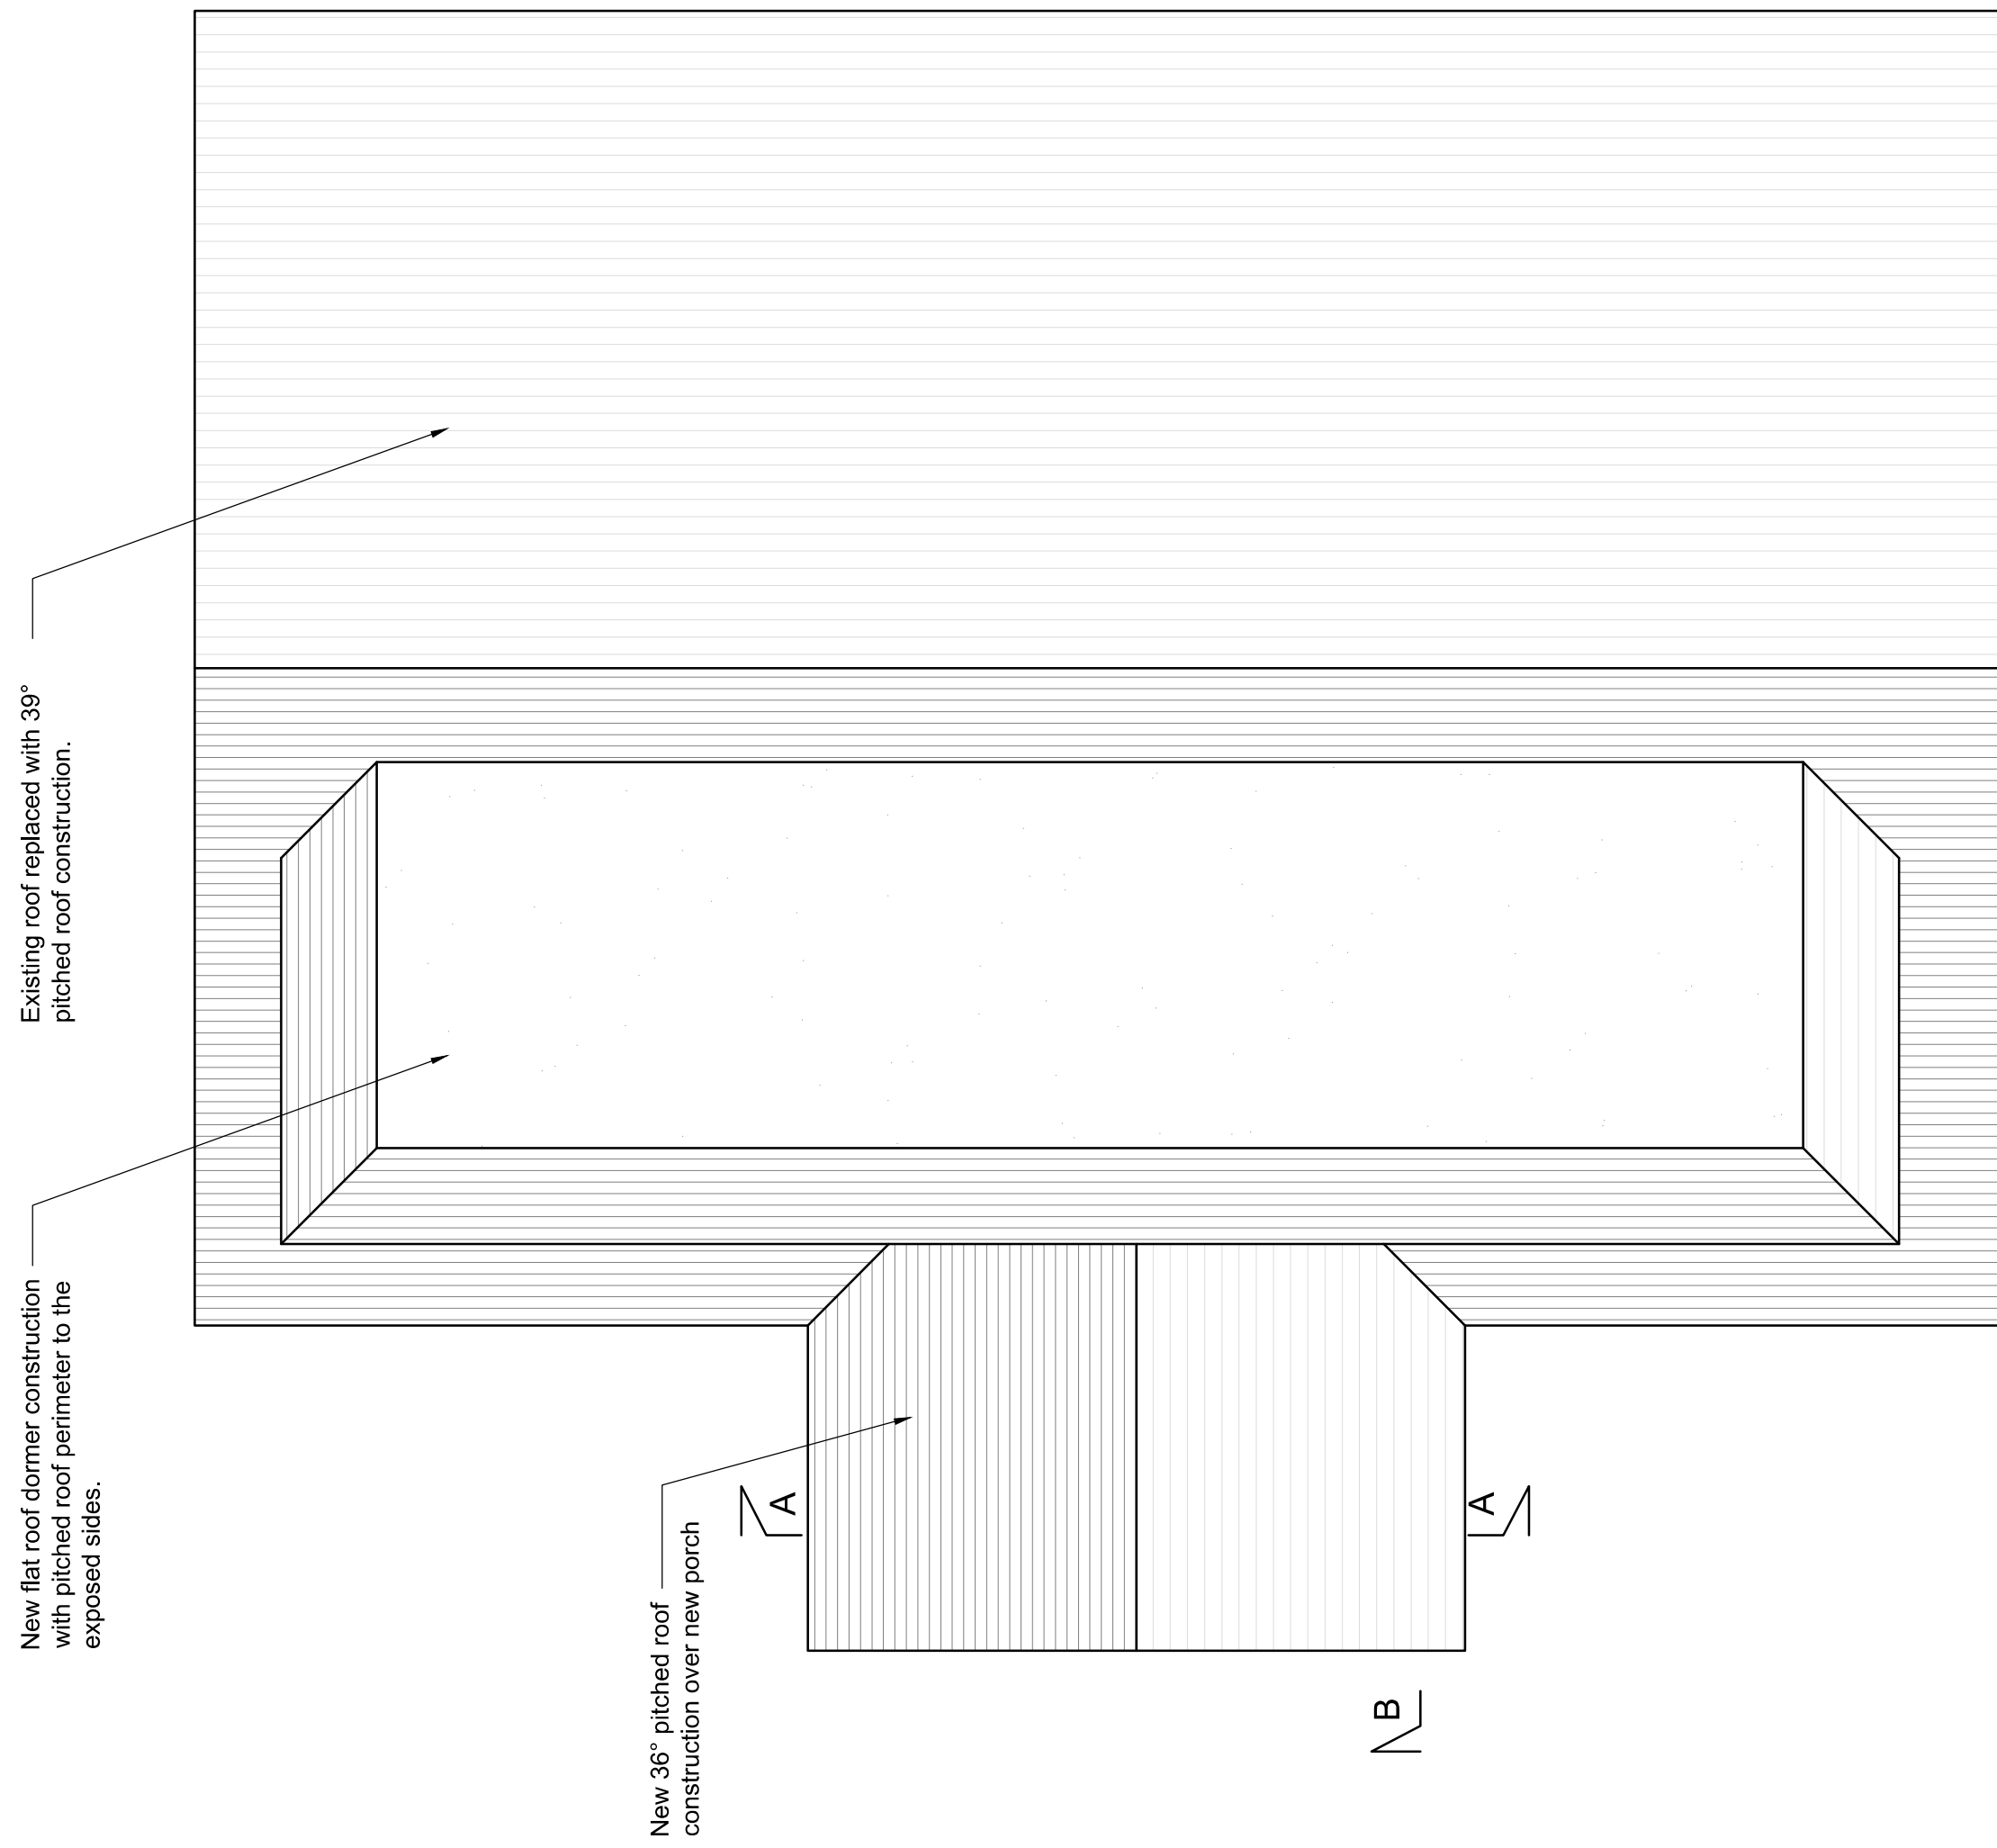

Proposed Roof Plan
Scale 1:50

w = wardrobe
e = cupboard
e = electric meter
g = gas meter
b = boiler
cu = consumer unit

All materials to match existing
All dimensions showing are structural build sizes not finished sizes
Do not scale from this drawing (other than for building control), contractor to verify all dimensions before setting out, commencing work or placing orders



Project
Proposed extension

5, Watford Close
Cowplain, PO8 8QJ

Client

Drawing Title
Proposed Plans

Date
27.09.17

Drawing No.
1384-200

Rev
B

Page Size
A1

Scale
1:50

M3 Architectural Design Ltd.
377 - 399 London Road
Camberley, GU15 3HL
t: 01276 300024
e: info@m3architecturaldesign.co.uk
w: www.m3architecturaldesign.co.uk

© 2012 M3 Architectural Design Ltd.

Scale 1:50
Millimetres