




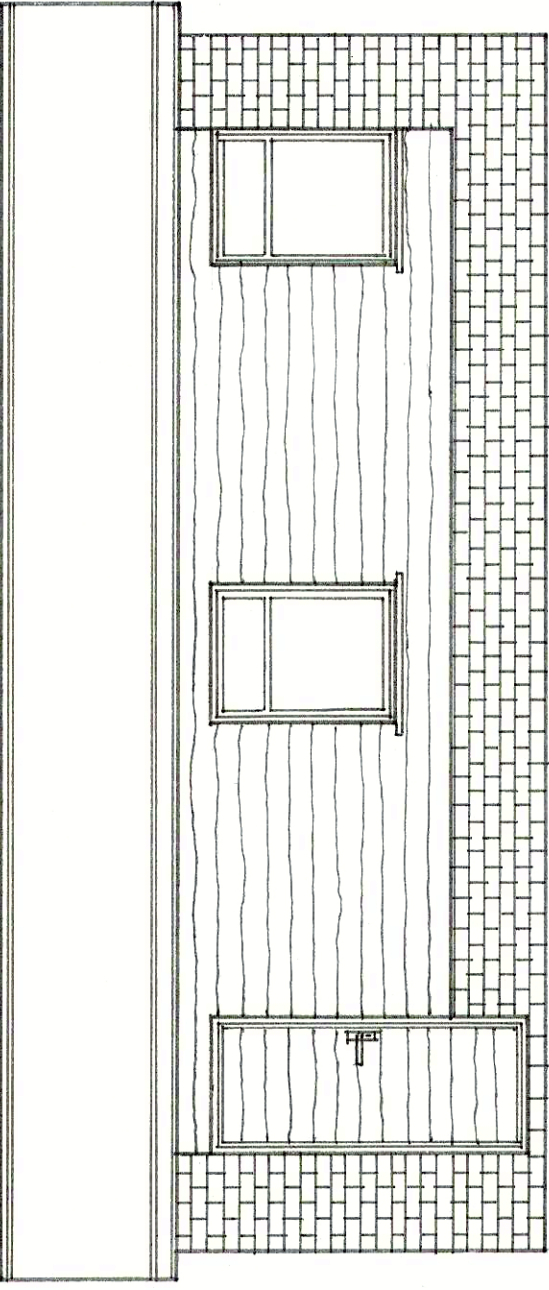


NORTH ELEVATION

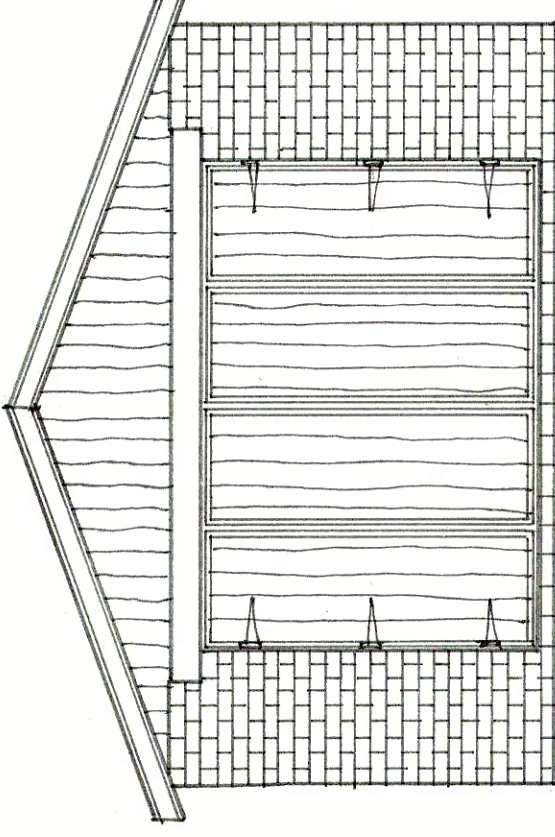

WEST ELEVATION

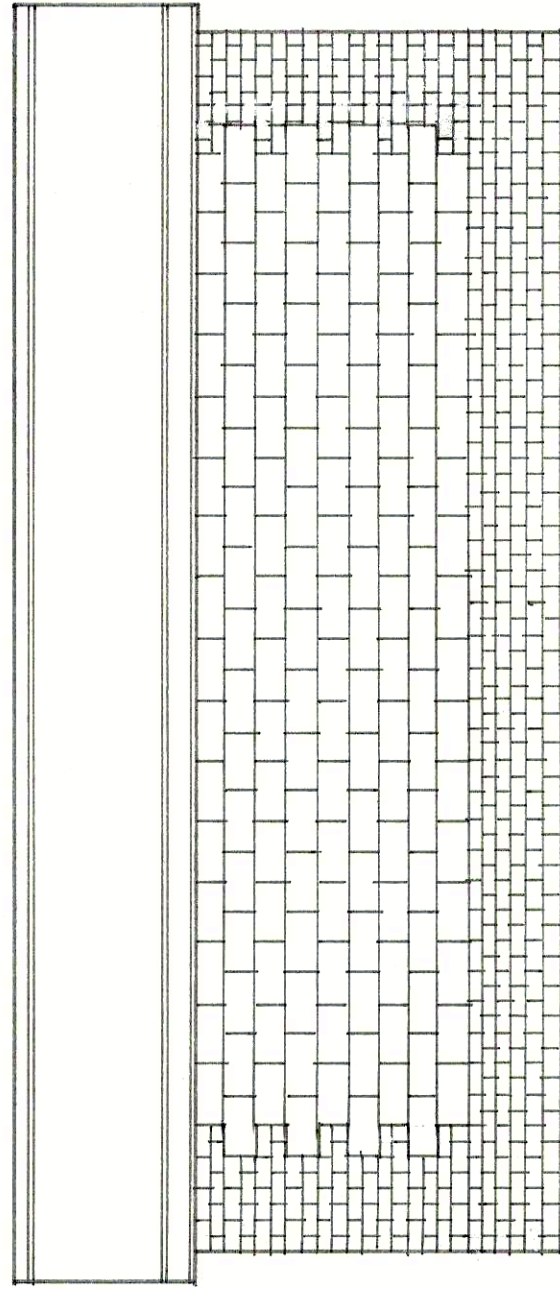


SOUTH ELEVATION

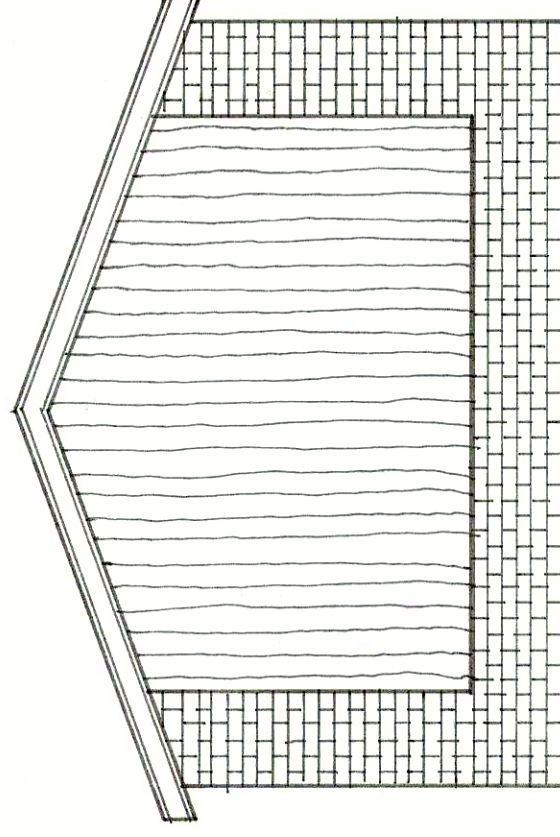


EAST ELEVATION

PROJECT
CLIENT
ADDRESS
DRAWINGS
SCALE
DRAWN BY
DRAWING N°


-Proposed Detached Garage.
-Mr + Mrs Sammut
-60 Bedhampton Hill, Havant, Hants, PO9 3JP
-Proposed Plans, Elevations and Sections.
-Plans, Elevations + Sections 1:50 @ A2.
-Tristan Donaldson Carpentry + Construction
-Drawing Number 3JP008. Date Aug 2018

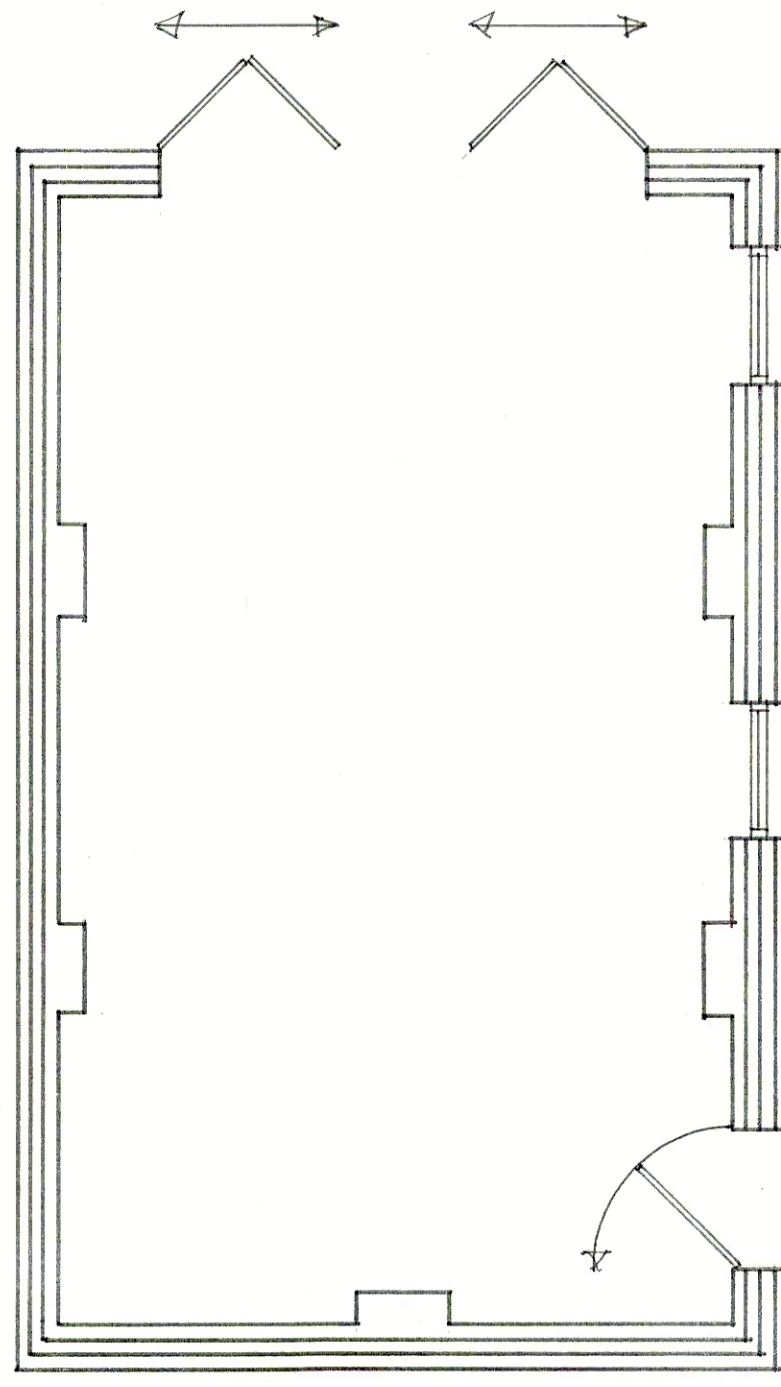


PROPOSED PLAN.

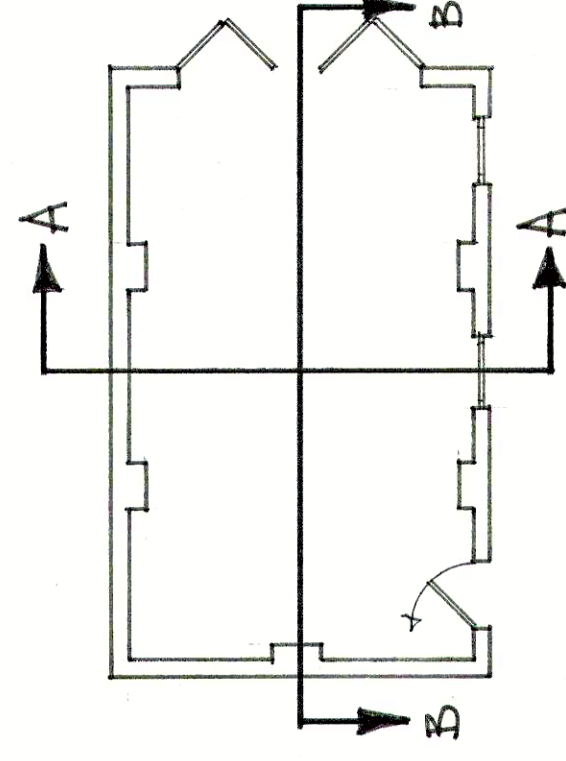


SECTION PLAN
SCALE 1:100 @ A2

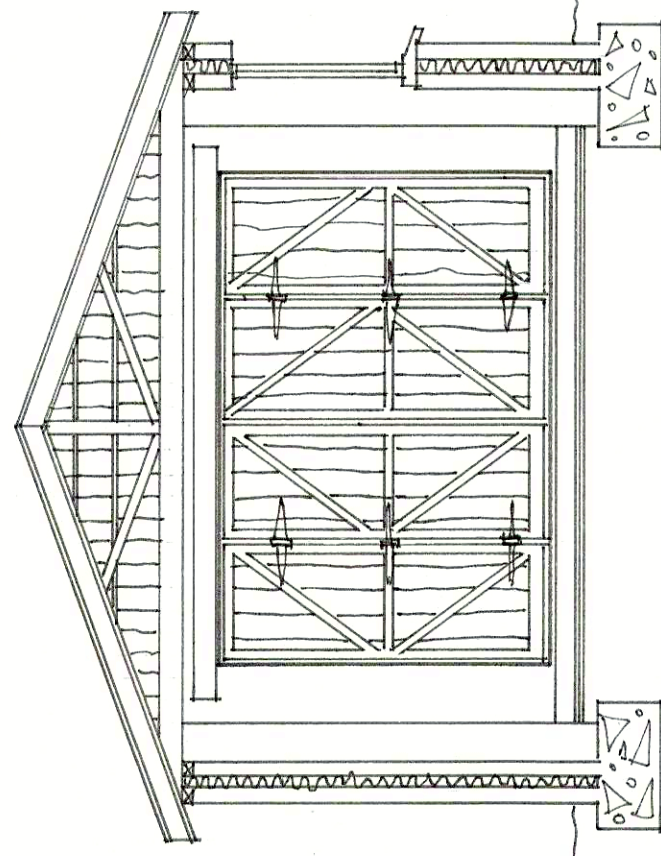

SECTION AA

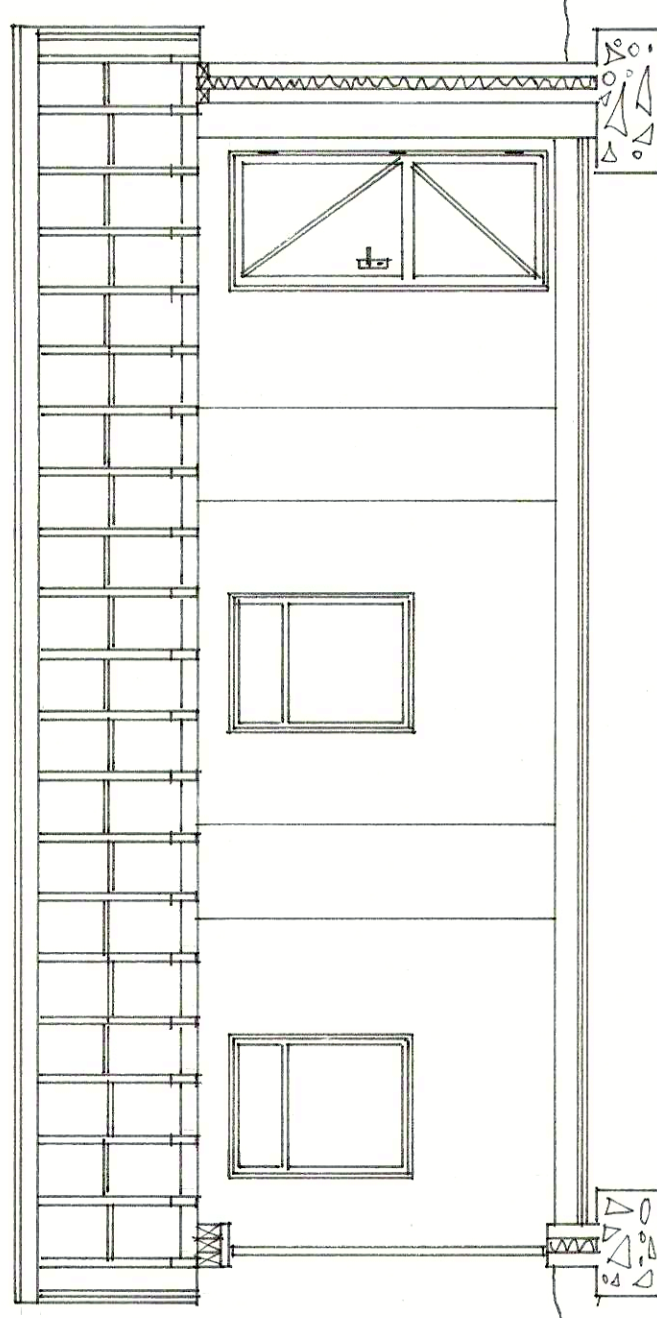

SECTION BB

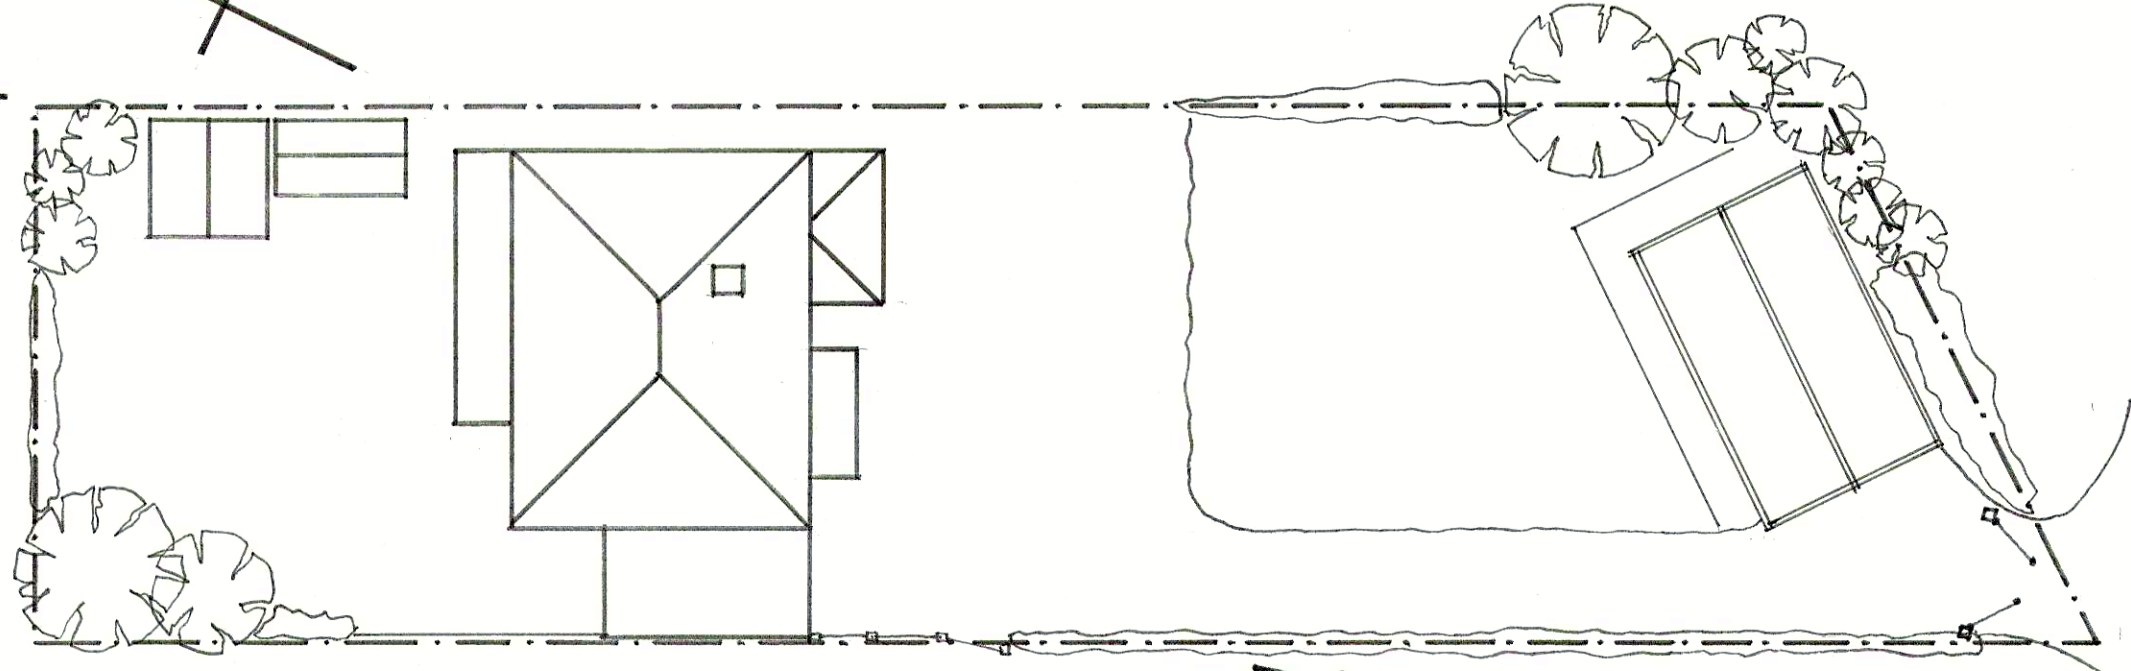

PROPERTY LAYOUT WITH
PROPOSED GARAGE LOCATION
SCALE 1:200 @ A2