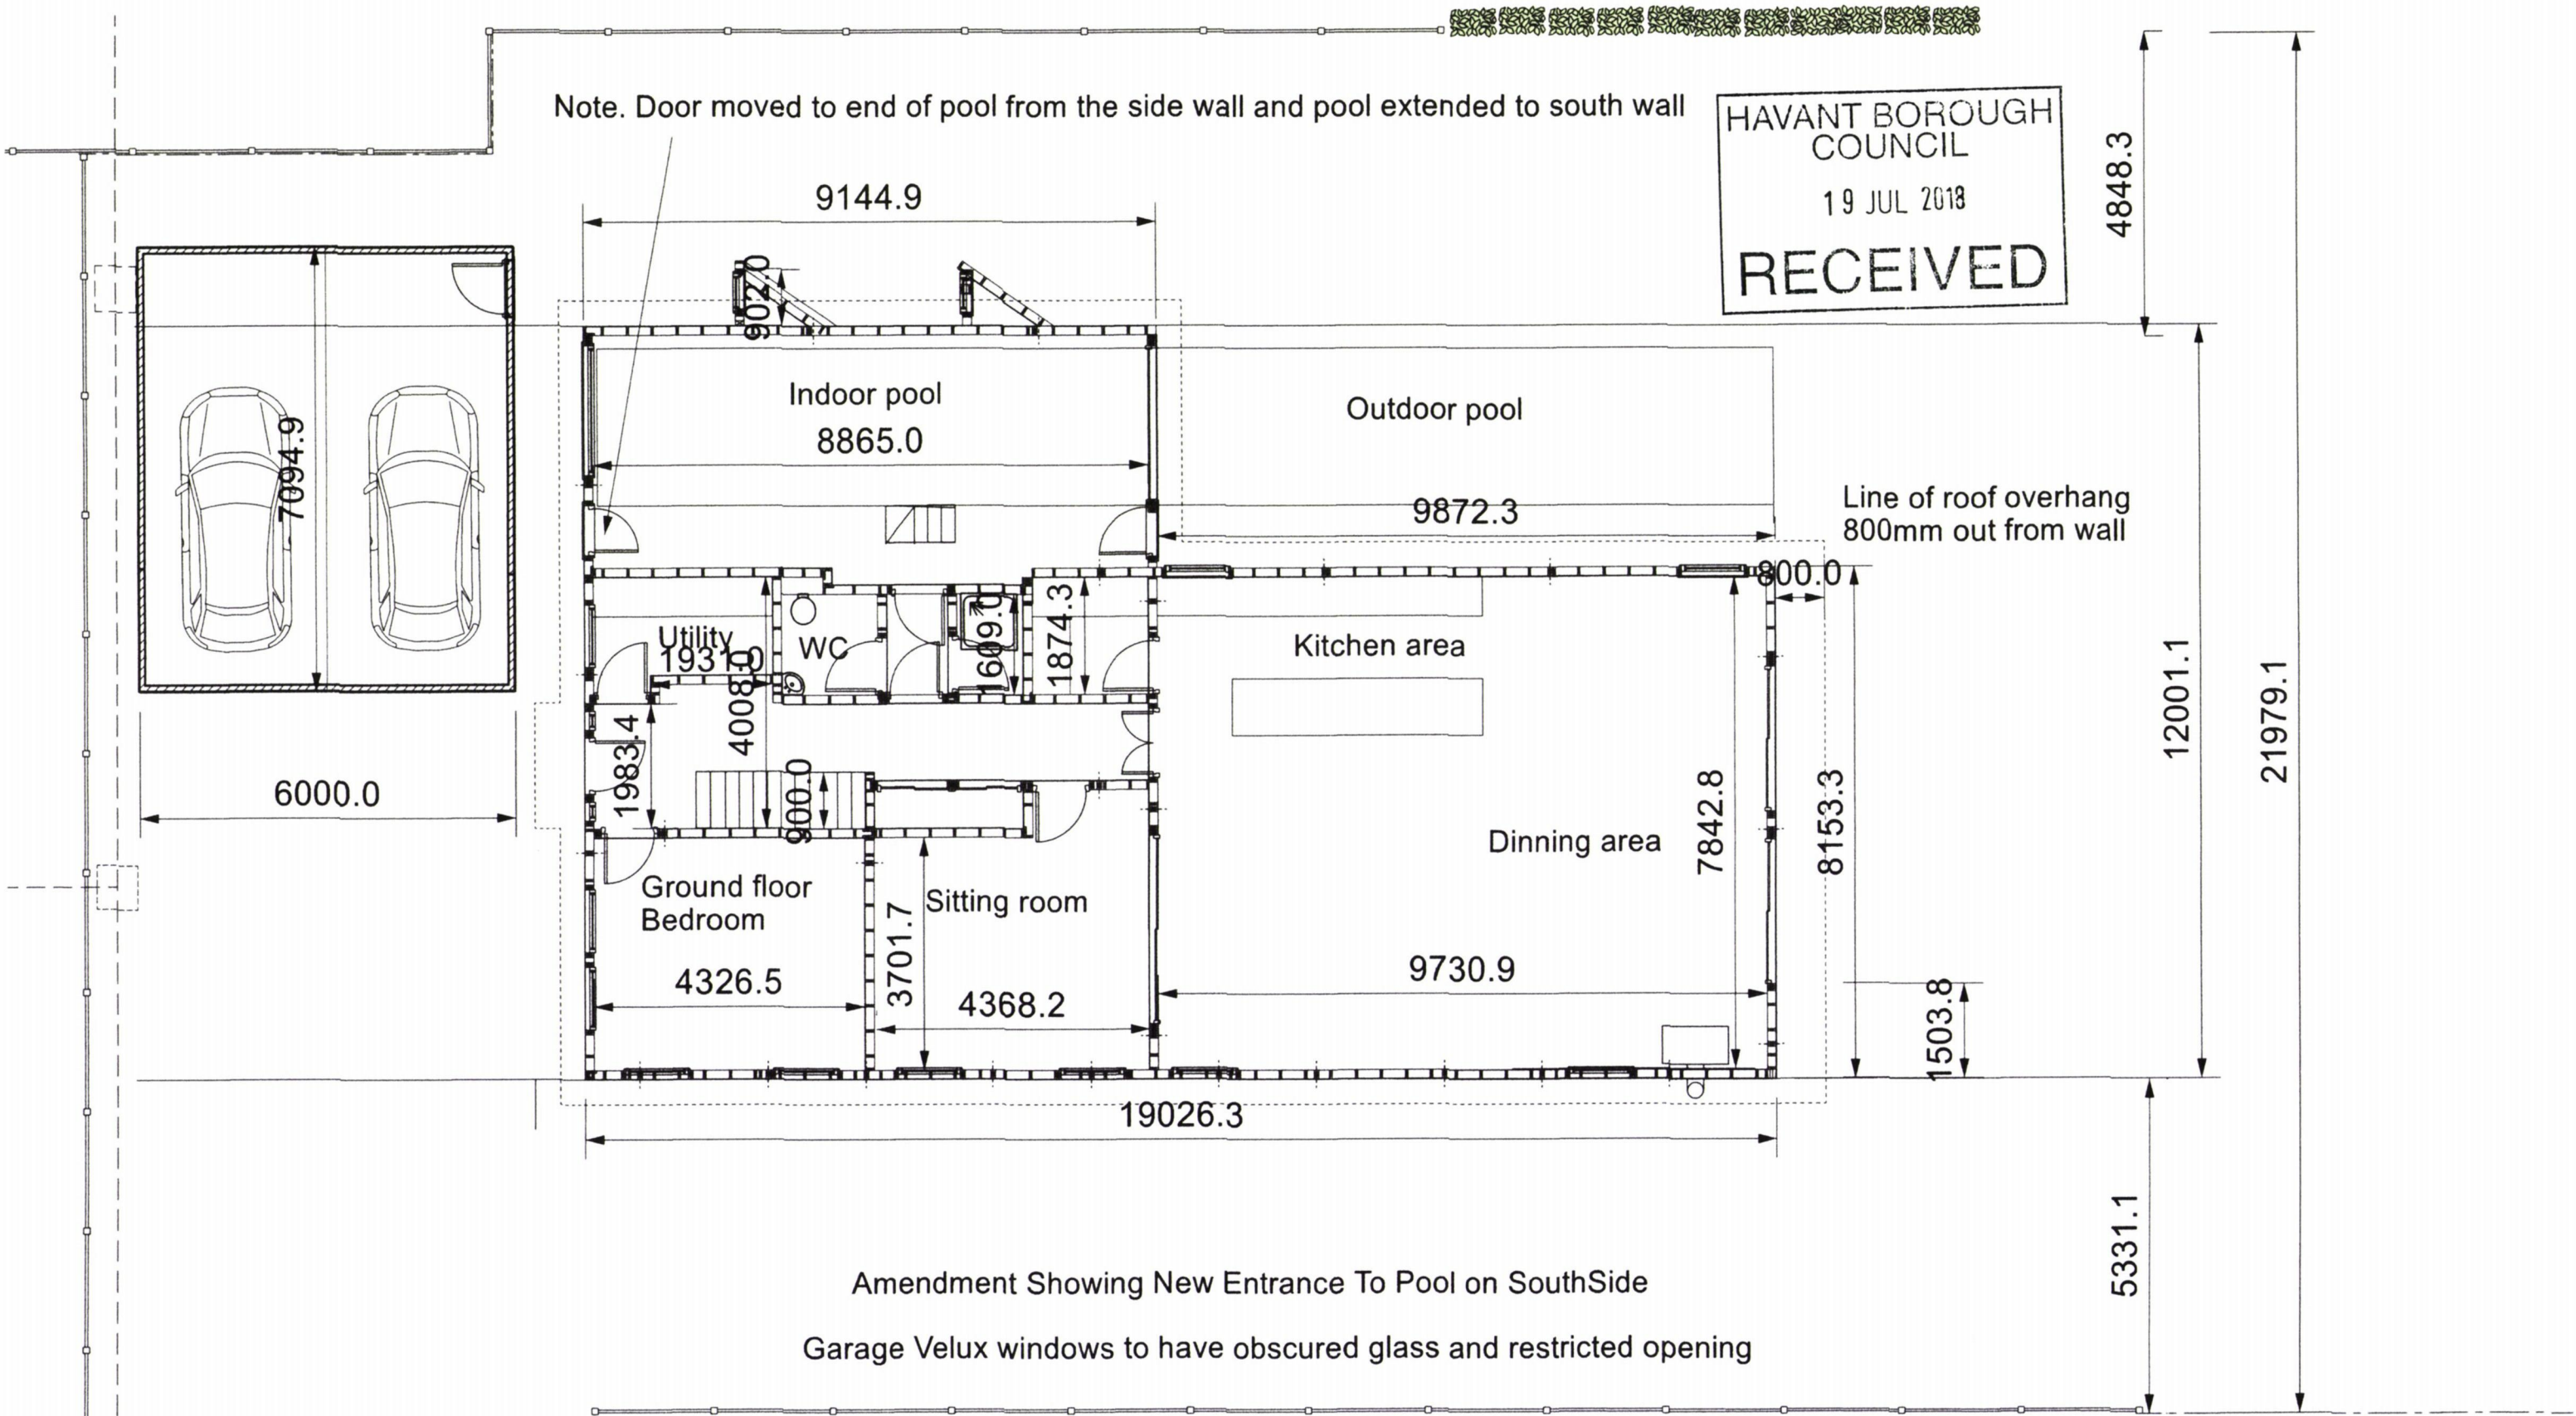


Peter Milburn
Peter Hewlins Designs
128 Duke Road
London
W4 2DF
Mobile: 07973 814 108

Date Sept 2016
Updated July 2018

Email: phewlins@aol.com

Ground Floor Plan
HEWLINS HOUSE

Scale 1:100
on A3

Site: Plot 1 next to the Retreat
Croft Lane
Hayling Island

Drawing No HHGFP4 /1

0.5 1 2 3 4 5 6 7 8 9 10m